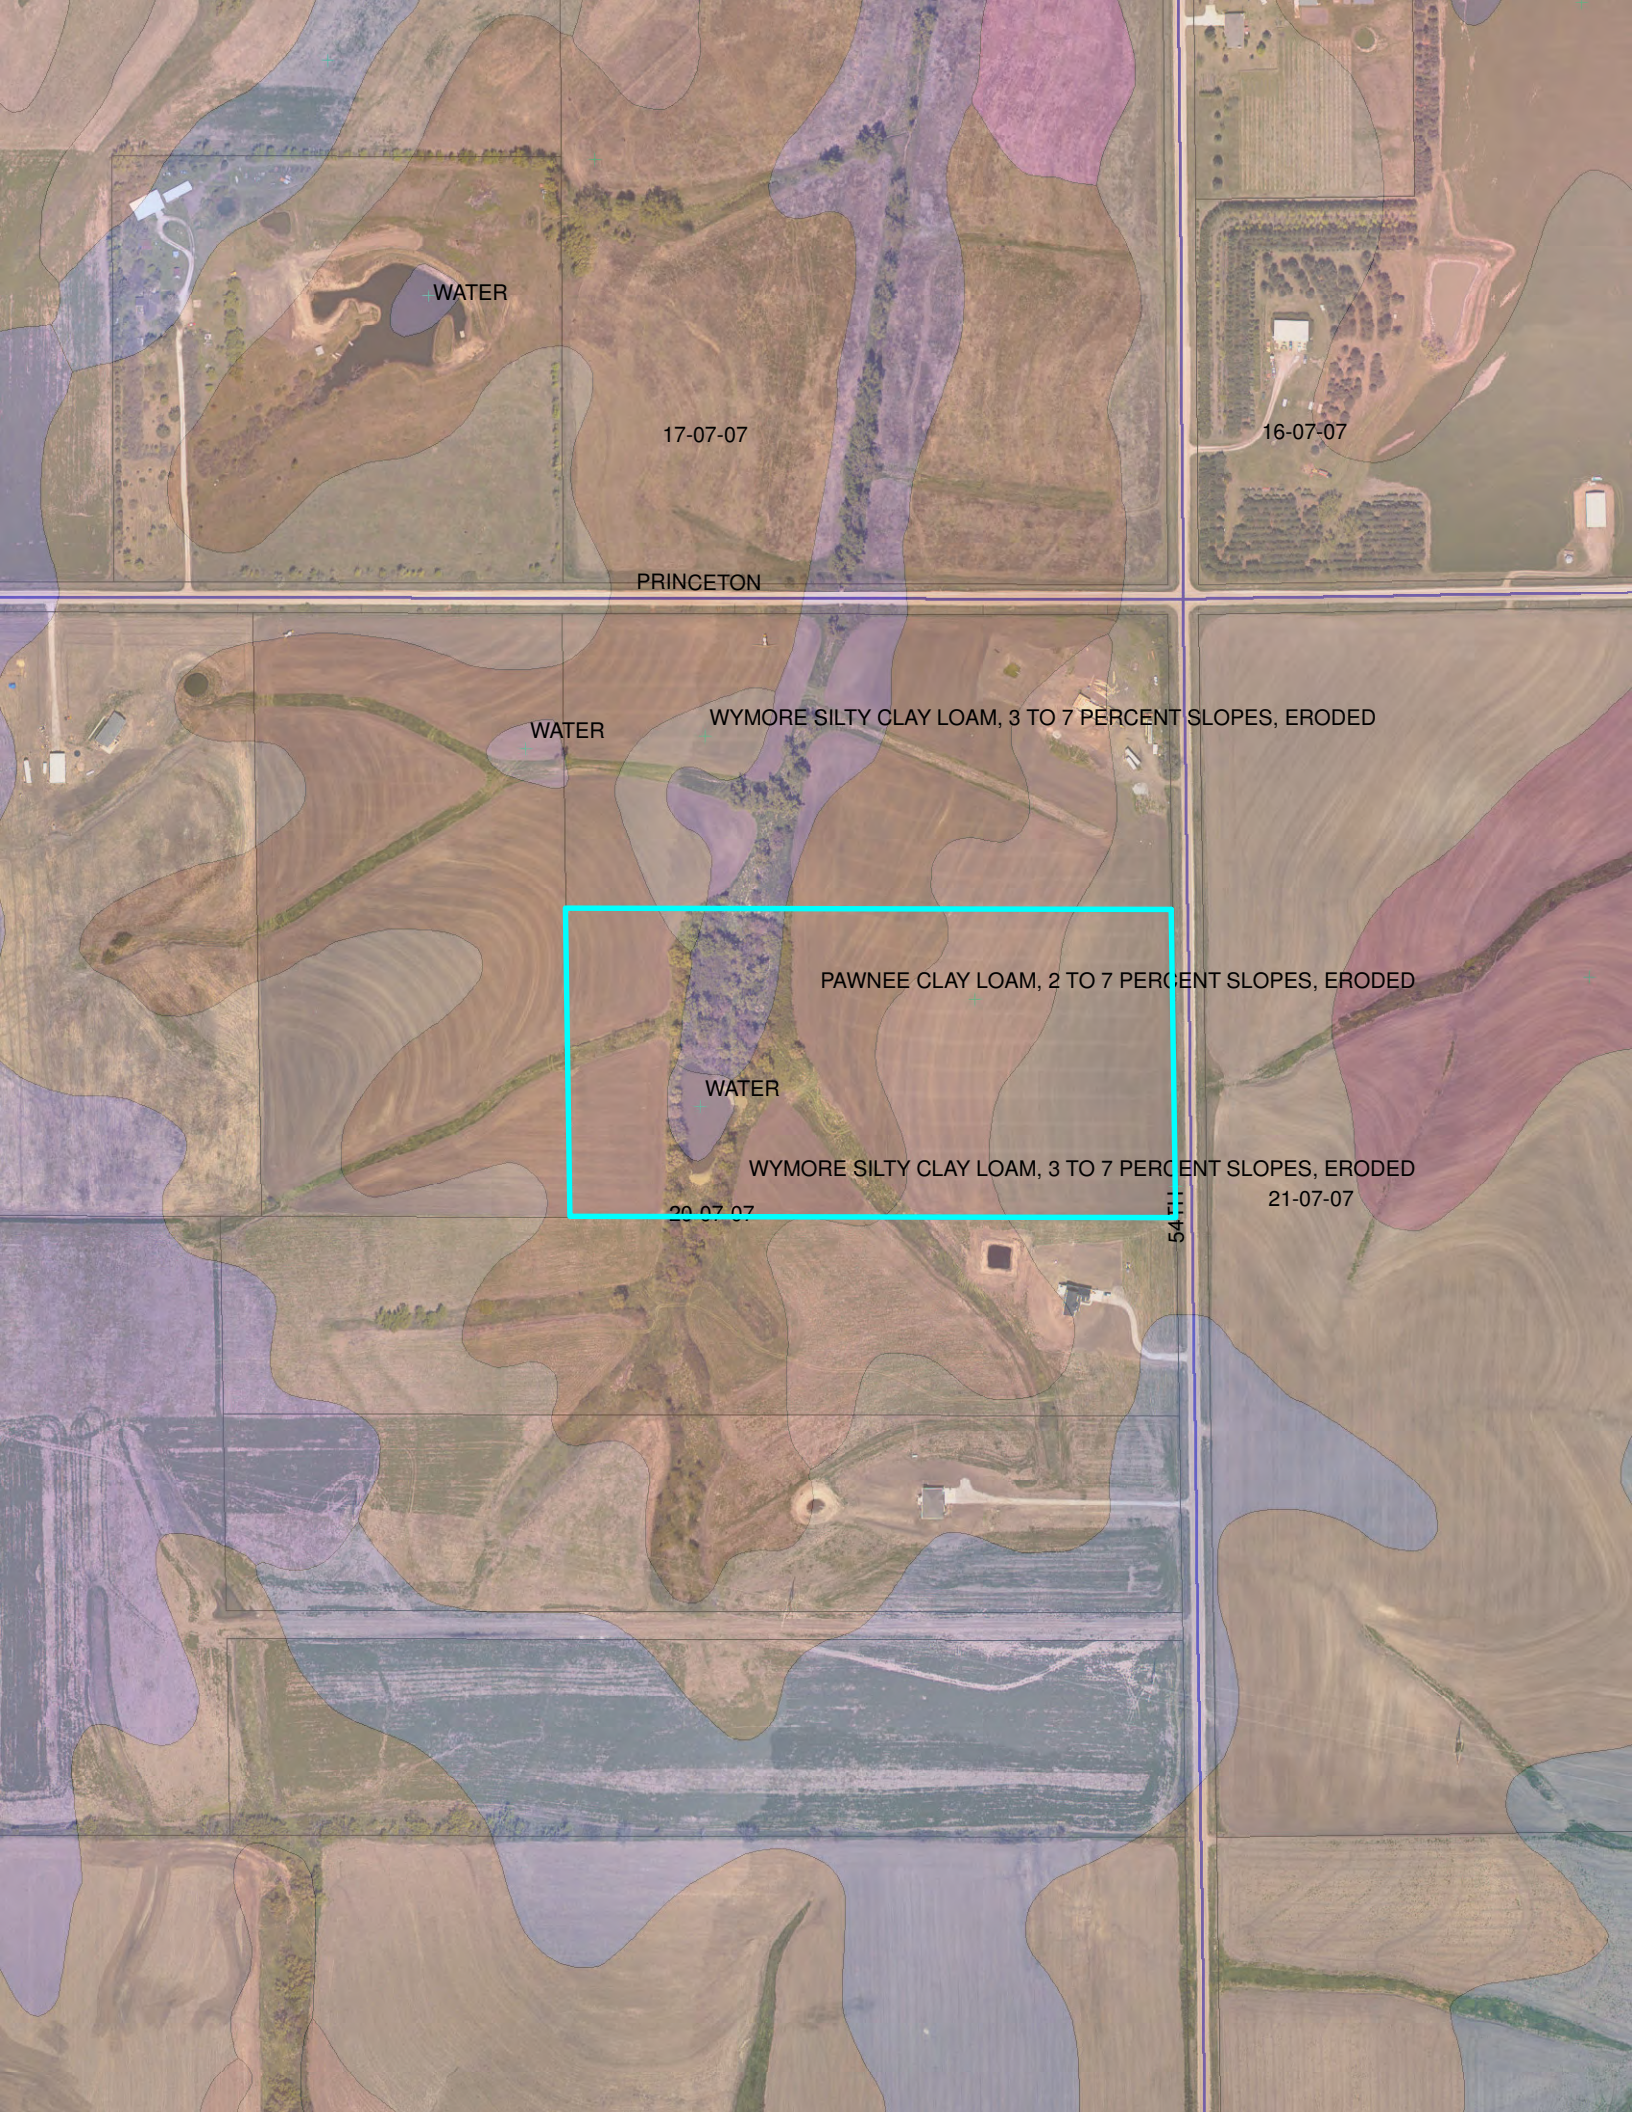

WATER
17-07-07
16-07-07
PRINCETON
WATER
WYMORE SILTY CLAY LOAM, 3 TO 7 PERCENT SLOPES, ERODED
PAWNEE CLAY LOAM, 2 TO 7 PERCENT SLOPES, ERODED
WATER
WYMORE SILTY CLAY LOAM, 3 TO 7 PERCENT SLOPES, ERODED
21-07-07

Lincoln-Lancaster County Health Department
Environmental Public Health Division
3140 N Street • Lincoln NE 68510-1514
Phone: 402-441-8022

A

Permit Number H5000058

Onsite Wastewater Treatment System Request for Site Clearance and Permit

Include Form B and C. Submit correct fee with this Application

3 acres or more required for: ☐ Septic System ☒ Lagoon ☐ Other (Refer to Form C)

The undersigned hereby requests site clearance and permit to construct a Wastewater Treatment System in conformance with appropriate regulations.

PLEASE PRINT OR TYPE

A. Onsite System Location

Address 25201 So 54 (no rural route) City Firth, NE Zip 68358

Legal Description NE of NE 20 7N 7E 10
1/4 1/4 Section Township Range Subdivison Addition Block Lot

Geographical Location (if known): Longitude: Latitude:

☐ Check if system mail address is not the same as the owner's address Total Acres: 21 acres

Mouth Fish Lagoon Finale 867-4176

B. Owner

Name Vantage Pointe Homes Signature

Address 1800 W. Rokeby Rd. City/State/Zip LINCOLN 68523

☐ Check if owner designed system Home Phone Work Phone 423-8821

C. Contractor

Name: Brad Southwick Company Name Southwick Sewer + Drain

Address P.O. Box 191 105 Locust st City/State/Zip Hickman, Ne 68372

☐ Check if contractor designed system Work Phone 430-7606

D. Engineer/Installer ☐ Check and complete if engineer designed system

Designer Name Firm Work Phone

E. This system will serve a

☒ Residential Dwelling Number of Bedrooms 3 Is there a Whirlpool Bathtub? ☐ Yes ☒ No

☐ Commercial Establishment/Other Facility Specify Design flow in gallons per day

Type of Wastewater ☑ Domestic ☐ Non-Domestic Well Permit Applied for ☐ Yes ☐ No ☑ Not Applicable

DO NOT WRITE BELOW THIS LINE

Approval Process ☐ Municipal Code 24.38 ☑ County Resolution No. 02-30

1. Health Department
Site visits
Date rec'd 1/15/08
Date frwd 1/15/08
ACTION ☒ Approved ☐ Disapproved
Signature

2. Supt. Bldg. Insp. or Village Clerk
Comments
Date rec'd 1/15/08
Date frwd 1/15/08
ACTION ☐ Approved ☐ Disapproved
Signature as per Mike Peterson

3. City or County Engineer
Comments
Date rec'd 1/15/08
Date frwd 1/15/08
ACTION ☐ Approved ☐ Disapproved
Signature as per Jim Ploszek


Installation Final Written Approval
By Tony Smith
Date 10/24/08

Line & lagoon 6/19/08 NK


Business Office Use Only
Date Received 1/15/08 Amount Paid 305.00
Received By CH Cash/Check No. 1196

White - Health Department Yellow - Engineer Pink - Building & Safety


Form A Updated: 5-07

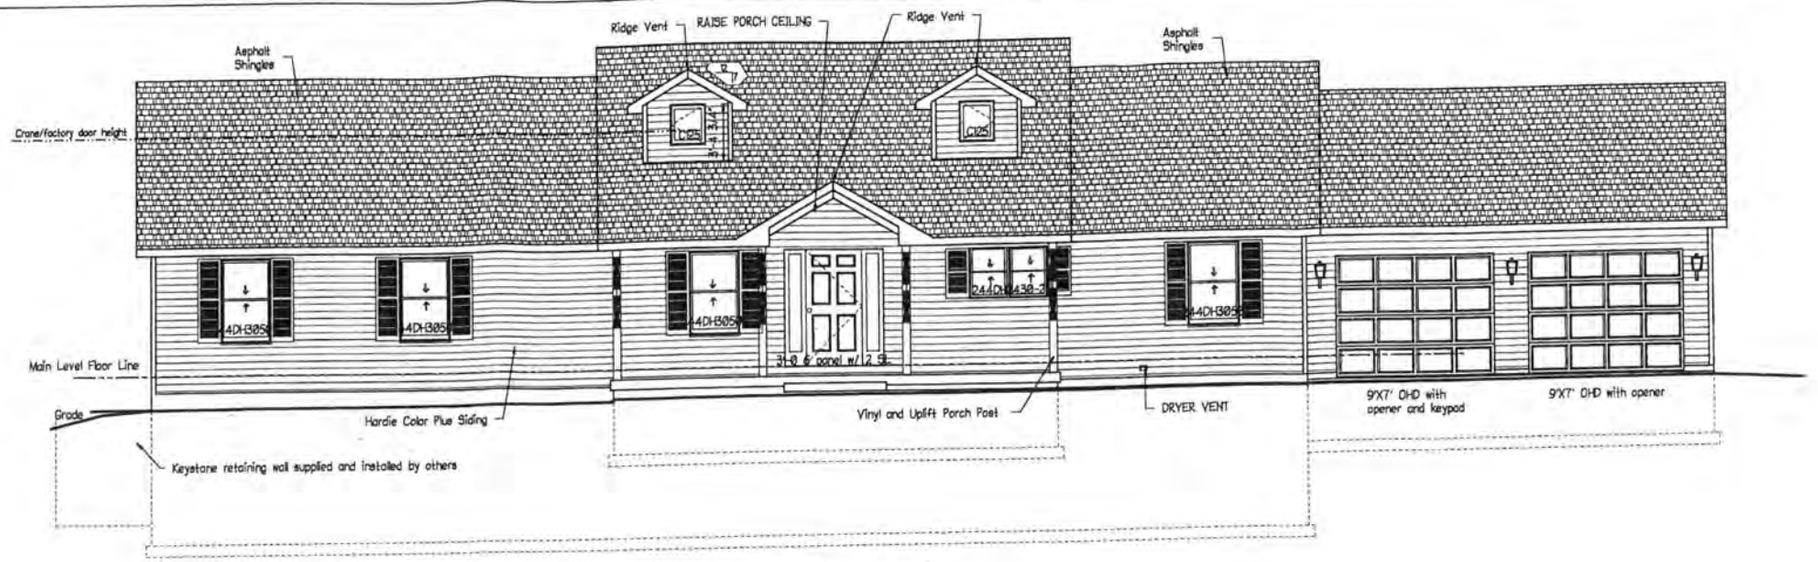


Front Elevation
Scale 1/8" = 1'-0"

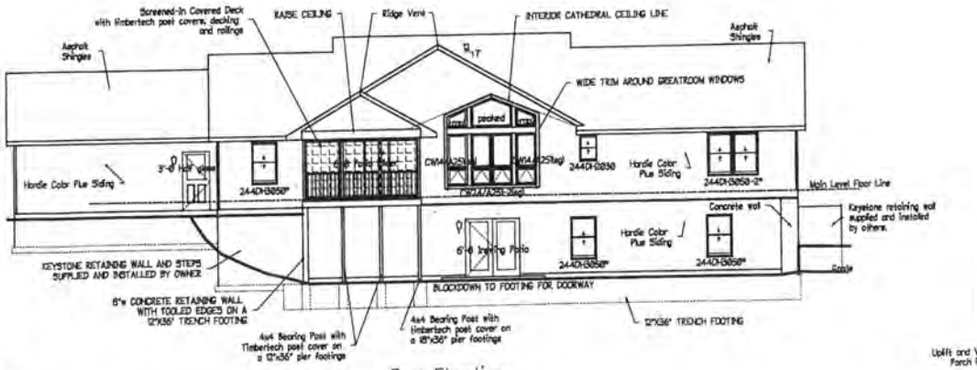

Rear Elevation
Scale 1/16" = 1'-0"

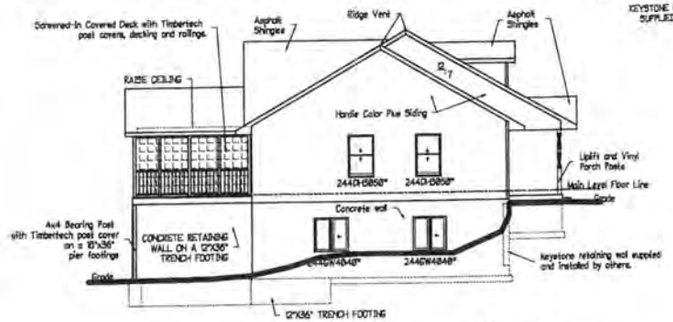


Left Side Elevation
Scale 1/16" = 1'-0"

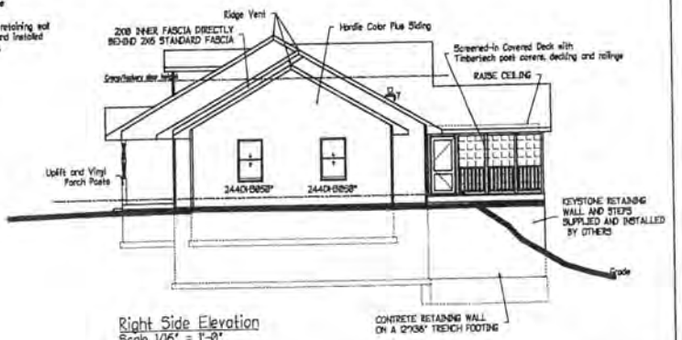

Right Side Elevation
Scale 1/16" = 1'-0"

FINAL PLANS


Vantage Pointe Homes 1000 W. Rokeby Road Lincoln, NE 68523	ELEVATIONS The Martin/Koehler Residence	VPH0720	Unit #427	Scale: AN NOTED Drawn By: MAM Date: 12/17/07	Page # 1

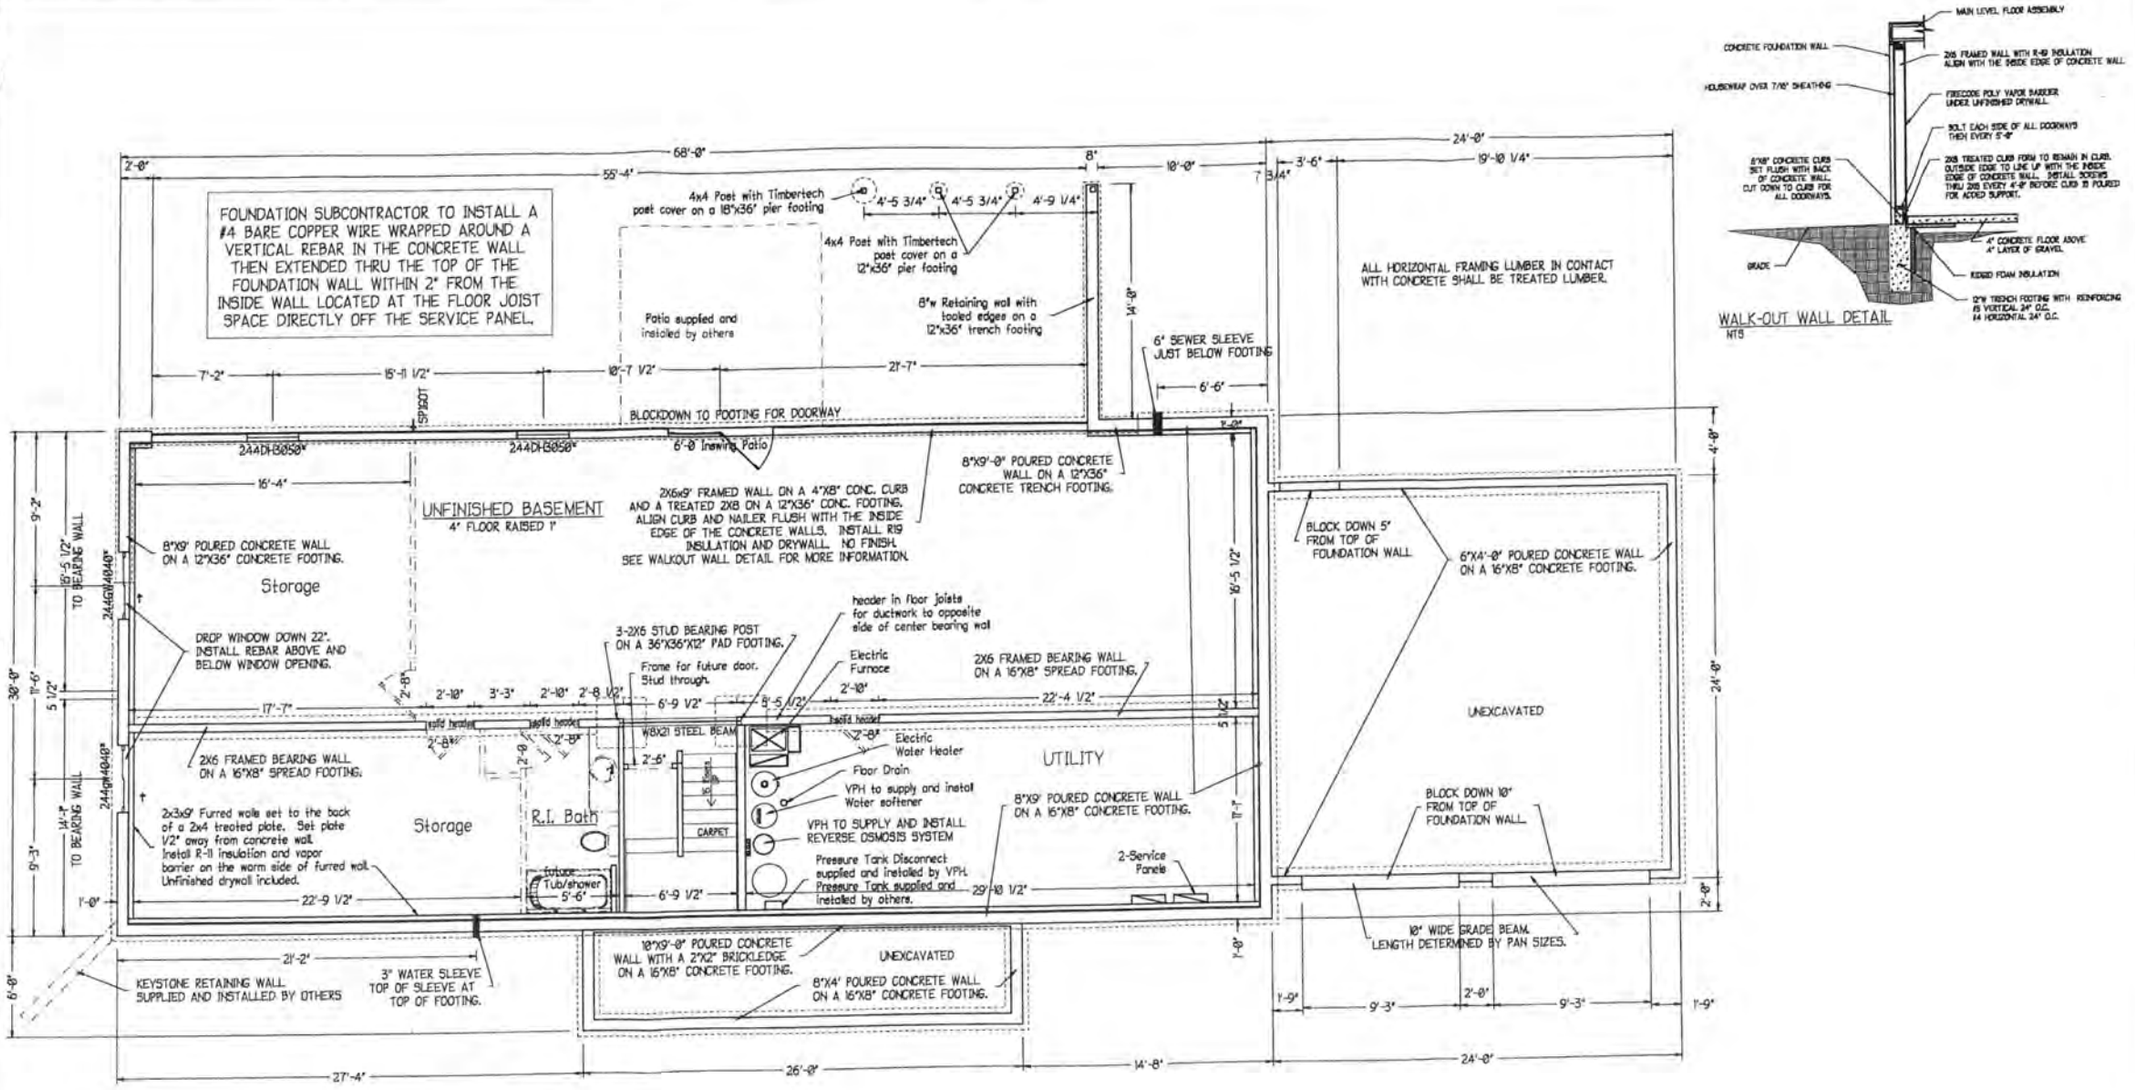

FINAL PLANS

Vantage Pointe Homes 1000 W. Rokeby Road Lincoln, NE 68523	FOUNDATION PLAN The Martin/Koehler Residence	VPH0720 / Unit #427	Scale: 1/8":1' Drawn By: MAM Date: 12/17/07

Page # 2

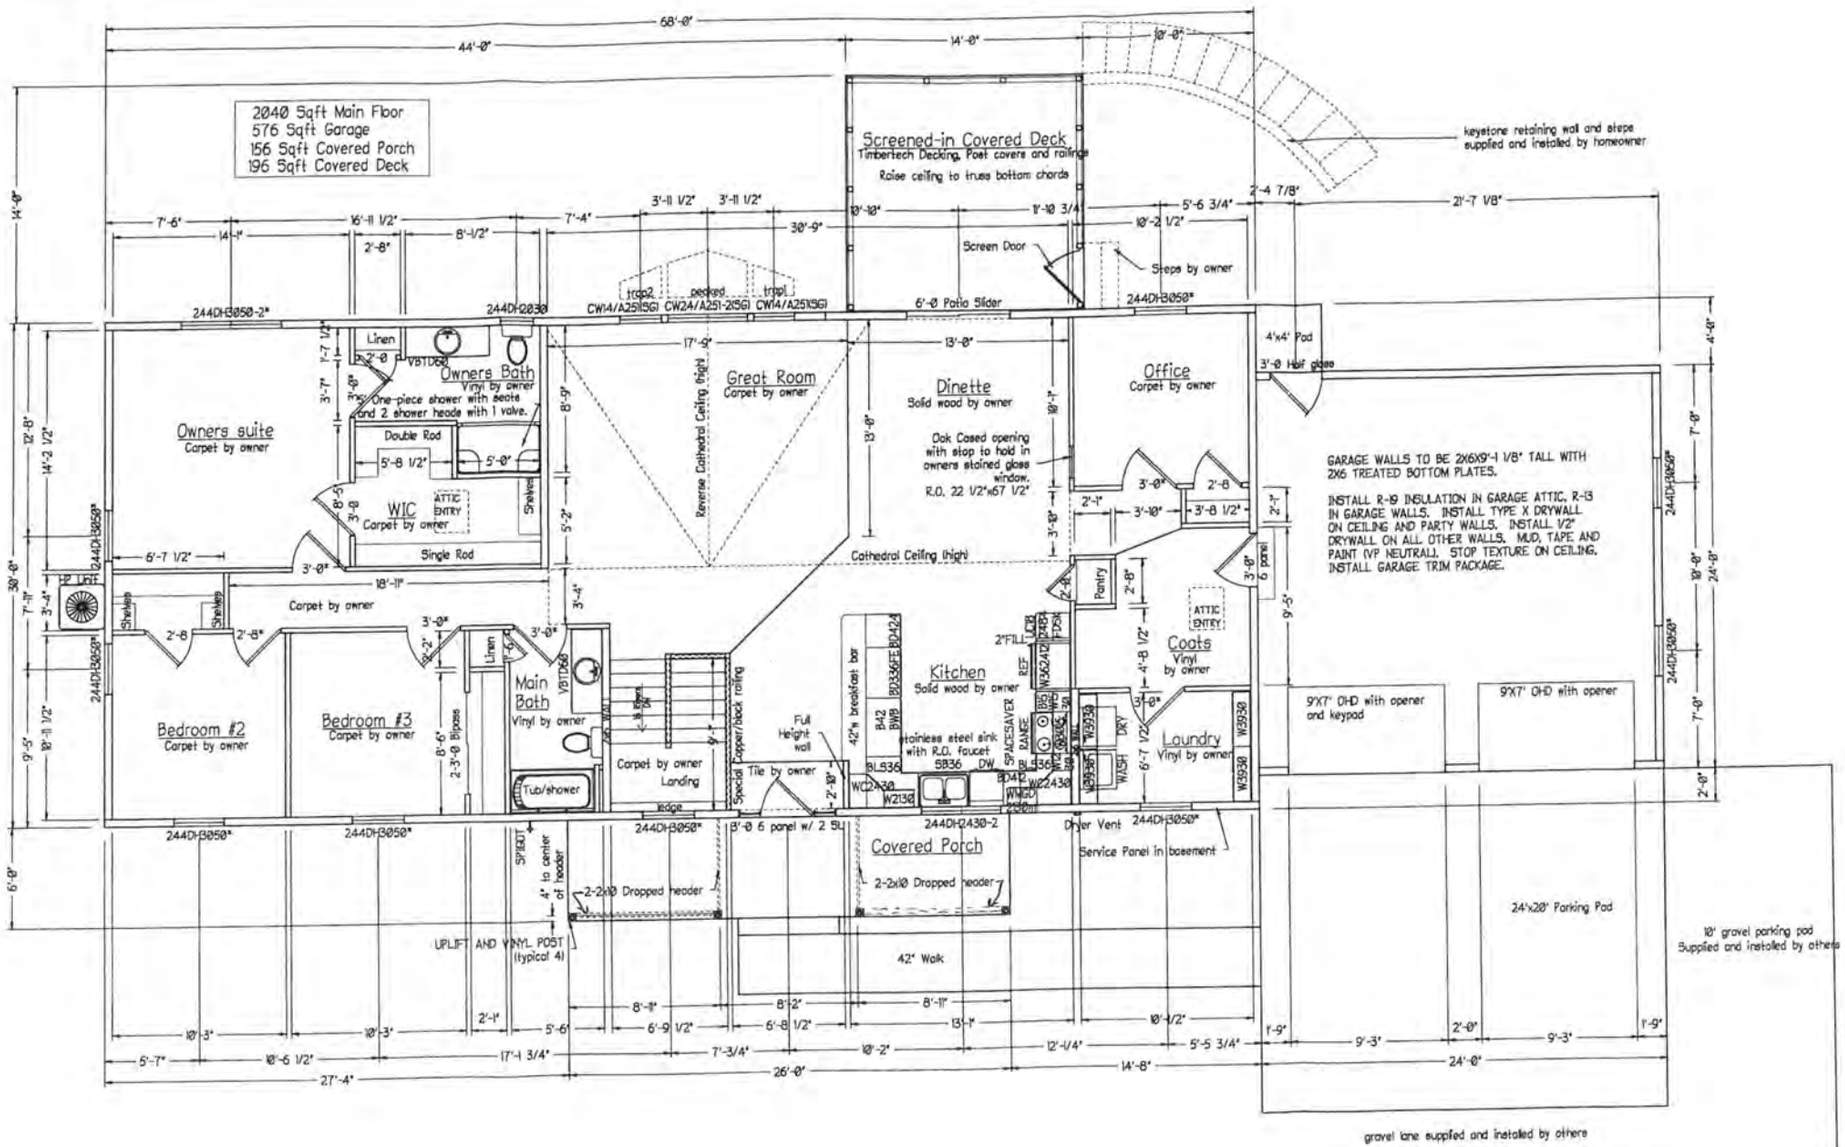

FINAL PLANS

Vantage Pointe Homes 1000 W. Rokeby Road Lincoln, NE 68523	MAIN LEVEL FLOOR PLAN The Martin/Koehler Residence	VPH0720	Unit #427

Scale:	1/8":1'
Drawn By:	MAM
Date:	12/17/07

Page # 3

Vantage Pointe Homes

Nate,
Please Fax permit #'s
to Dan Kuba ASAP
↓
Fx 423-8661

Permits Required

Home Owners: Martin/Koehler Home Phone #: 267-5531 Unit: #427

City/County: Lancaster County

		Phone #	Date Called
	Permits by owner		
x	Individual Permits		
x	**Building Permit Required**		
	No Inspections required		
x	Site Layout Inspection	24 hr insp. Line 441-8213	
x	Footing Inspection	24 hr insp. Line 441-8213	
x	Foundation/Walls Inspection	24 hr insp. Line 441-8213	
x	Framing Inspection	24 hr insp. Line 441-8213	
x	Insulation Inspection	24 hr insp. Line 441-8213	
	City Sidewalk/Approach Inspection	n/a	
x	Final Inspection	24 hr insp. Line 441-8213	
	Zoning permit Required		
x	**Electrical Permit Required**		
x	Supplier: Norris		
	State Inspection	n/a	
x	Local Inspection	24 hr insp. Line 441-8213	
x	Rough-In	24 hr insp. Line 441-8213	
x	Final	24 hr insp. Line 441-8213	
x	Electrican must be registered thru city		
x	**Plumbing Permit Required**		
x	Local Liscense Required for city		
x	Rough-In Basement Floor	24 hr insp. Line 441-8213	
x	Rough-In Basement (if covered)	24 hr insp. Line 441-8213	
x	Sewer and Water Taps	24 hr insp. Line 441-8213	
x	Final	24 hr insp. Line 441-8213	
x	Well setbacks, lagoon or septic inspection	24 hr insp. Line 441-8213	
x	**Mechanical Permit Required**		
x	Rough-In (if covered)	24 hr insp. Line 441-8213	
x	Final	24 hr insp. Line 441-8213	
	Gas Permit Required		
	Supplier:		
	Rough-In (if covered)		
	Final		

One Call: (If a one call is required)

1. Call Hotline at 1-800-331-5666 within 48 working hours before digging is to begin.
   Vantage Pointe Homes **ID # 7056**

(OR) 2. Call office at 423-8821 to complete over internet.

Permitchecklist.xls

The Martin/Koehler Residence

S. 54th Street, Firth, NE 68358

Directions to site



Legal Description

Lot 70, Section 20, T7N, R7E, 6th PM
Lancaster County, Nebraska

Setbacks:

FRONT: 50'
SIDES: 60'
REAR: 100'

VACINITY SKETCH

