Lincoln-Lancaster County Health Department
Environmental Public Health Division (402) 441-8027
3140 N Street Lincoln, NE 68510-1514

ON-SITE WASTE WATER SYSTEM
REPAIR PERMIT

System Type: STANDARD

No. HS000168

Situs: 17397 NW 12 ST RUR

Permit Fee: $175.00

Legal Description: T12N-R06E-S28-NE

Owner: WHITE, EVA
17397 NW 12 ST
DAVEY NE
68336

Total Fees: $175.00

Issued: 10/07/2008
Expires 10/07/2009

Bruce D. Dart, PhD, Health Director

Dear Applicant:

The above document is your permit to repair an existing On-site Waste Water System at the location listed. Please contact this office once repairs are complete to obtain final approval before use.

Bruce D. Dart, PhD
Health Director

RAYMOND CONTRACTING
13800 NW 70TH
RAYMOND NE 68428

Application to Alter, Extend or Repair an Onsite Wastewater Treatment System

☐ Municipal Code 24.38 ☐ County Resolution Number 02-30

HS000168

The undersigned hereby applies for a permit to: ☐ **ALTER** ☑ **EXTEND** ☐ **REPAIR** an existing wastewater treatment system, complying with appropriate Ordinance or Resolution, as marked above with drawings attached.

1. **Legal description of property:**
   Township 12 Range 6e 1/4 NE 1/4 SE Section 25
   Block ____ Lot ____ Addition ____
   Parcel ID 13 - 25 - 200 - 002 - 000 (i.e. 99-99-999-999-999)
   Street Address (no rural route) 17397 NW 12th St Davey, NE 68336

2. **Property use:** ☒ residential ☐ commercial ☐ other use
   Number of bedrooms 3 Describe ____

3. **Type of Present Individual Disposal System** ☑ septic system ☐ lagoon ☐ other

4. **Description of proposed alteration, extension or repair** add new drainfield, 263' based on 60 min perc rate

5. **Work to be done by:** ☐ owner ☒ contractor's name Lloyd Jakoubek, Raymond Contracting.

6. **Estimated project:** a. Repair, replace, or minor extension with a cost less than $400 (no fee required).
   b. Total cost is greater than $400 (Return fee with this application)
   c. A permit is required if the use, operation, location, or type of system is changed.

Print Name Marjorie Resch Don White Address 1400 W Dunham Rd Phone: 402-423-5678 402-432-9270

Applicant Signature (owner or lessee) Don White

Please include the permit fee (~~$160~~ $175) with this application
Fee must be included before the application will be processed. Incomplete information will delay processing

---

HEALTH DEPARTMENT USE ONLY

Date received 10/7/08 REVIEW: ☑ Approved ☐ Disapproved By: ____

Site visits
Date ___/___/___ By ____
Date ___/___/___ By ____
Date ___/___/___ By ____

Installation final written approval
Date 10/3/08 By ____

Return application to: Lincoln-Lancaster County Health Department
Environmental Public Health Division
3140 "N" Street, Lincoln, NE 68510
Phone: 441-8022

Business Office Use Only

Received: Date: ___/___/___ Amount ____ Check No. ____ Initials ____

White - Division Copy Pink - Business Office CK # 6861 $175.00 DGL Revised 9-06

Lincoln-Lancaster County Health Department
Environmental Health Division
3140 "N" Street • Lincoln, NE 68510-1514
Phone: 402-441-8022

B

Permit Number: HS 000168

Sewage Disposal System
Soil Absorption Test Data Report
Annex to Application

PLEASE PRINT OR TYPE

System Location (Indicate correct number and street)

Address 17397 NW 12th St (no rural route) City Davey NE, Zip 68336

Owner Marge Reach Address 1460 W Denton Rd Lincoln NE 68523

Soil Type (SCS): Shappabuna Percolation Rate: 60 min./inch

Date of Tests 6-1-07 to 6-2-07 Weather: Precipitation 0 Temperature 78°

Percolation Test Data Table

A.	B.	C. D. E. F. Pre-Saturation Period				G. H. I. J. K. Percolation Readings					L. M. N. Results		
		Start		End		Start			End				
Hole No.	Hole Depth (in)	Date (Mo/Da)	Time (Hr/Min)	Date (Mo/Da)	Time (Hr/Min)	Date (Mo/Da)	Time (Hr/Min)	Water Lev (in.)	Date (Mo/Da)	Time (Hr/Min)	Elapsed Time (Min)	Water Level Drop (in)	Percolation Rates (Min/in)
1	32	6-1	10:30a	6-1	2:30p	6-2	9:30a	6	6-2	1:30p	30	5/8	48
2	30	"	"	"	"	"	"	"	"	"	"	2 1/2	12
3	30	"	"	"	"	"	"	"	"	"	"	5/8	48
4	32	"	"	"	"	"	"	"	"	"	"	2	15
5	31	"	"	"	"	"	"	"	"	"	"	1/2	60
6	30	"	"	"	"	"	"	"	"	"	"	1/2	60
7	30	"	"	"	"	"	"	"	"	"	"	1 9/16	19

Person Conducting Percolation Tests

Name: Terri Jakoubek / Raymond Contracting Inc

Phone: 402-783-2103 or 402-890-3870

Address 13800 NW 70th St

Raymond NE 68428 #C1198

Sum of Percolation Rates: 262

Average of Rates: 37

Rate Used for Calculation: 60 (20 ppi Variance)

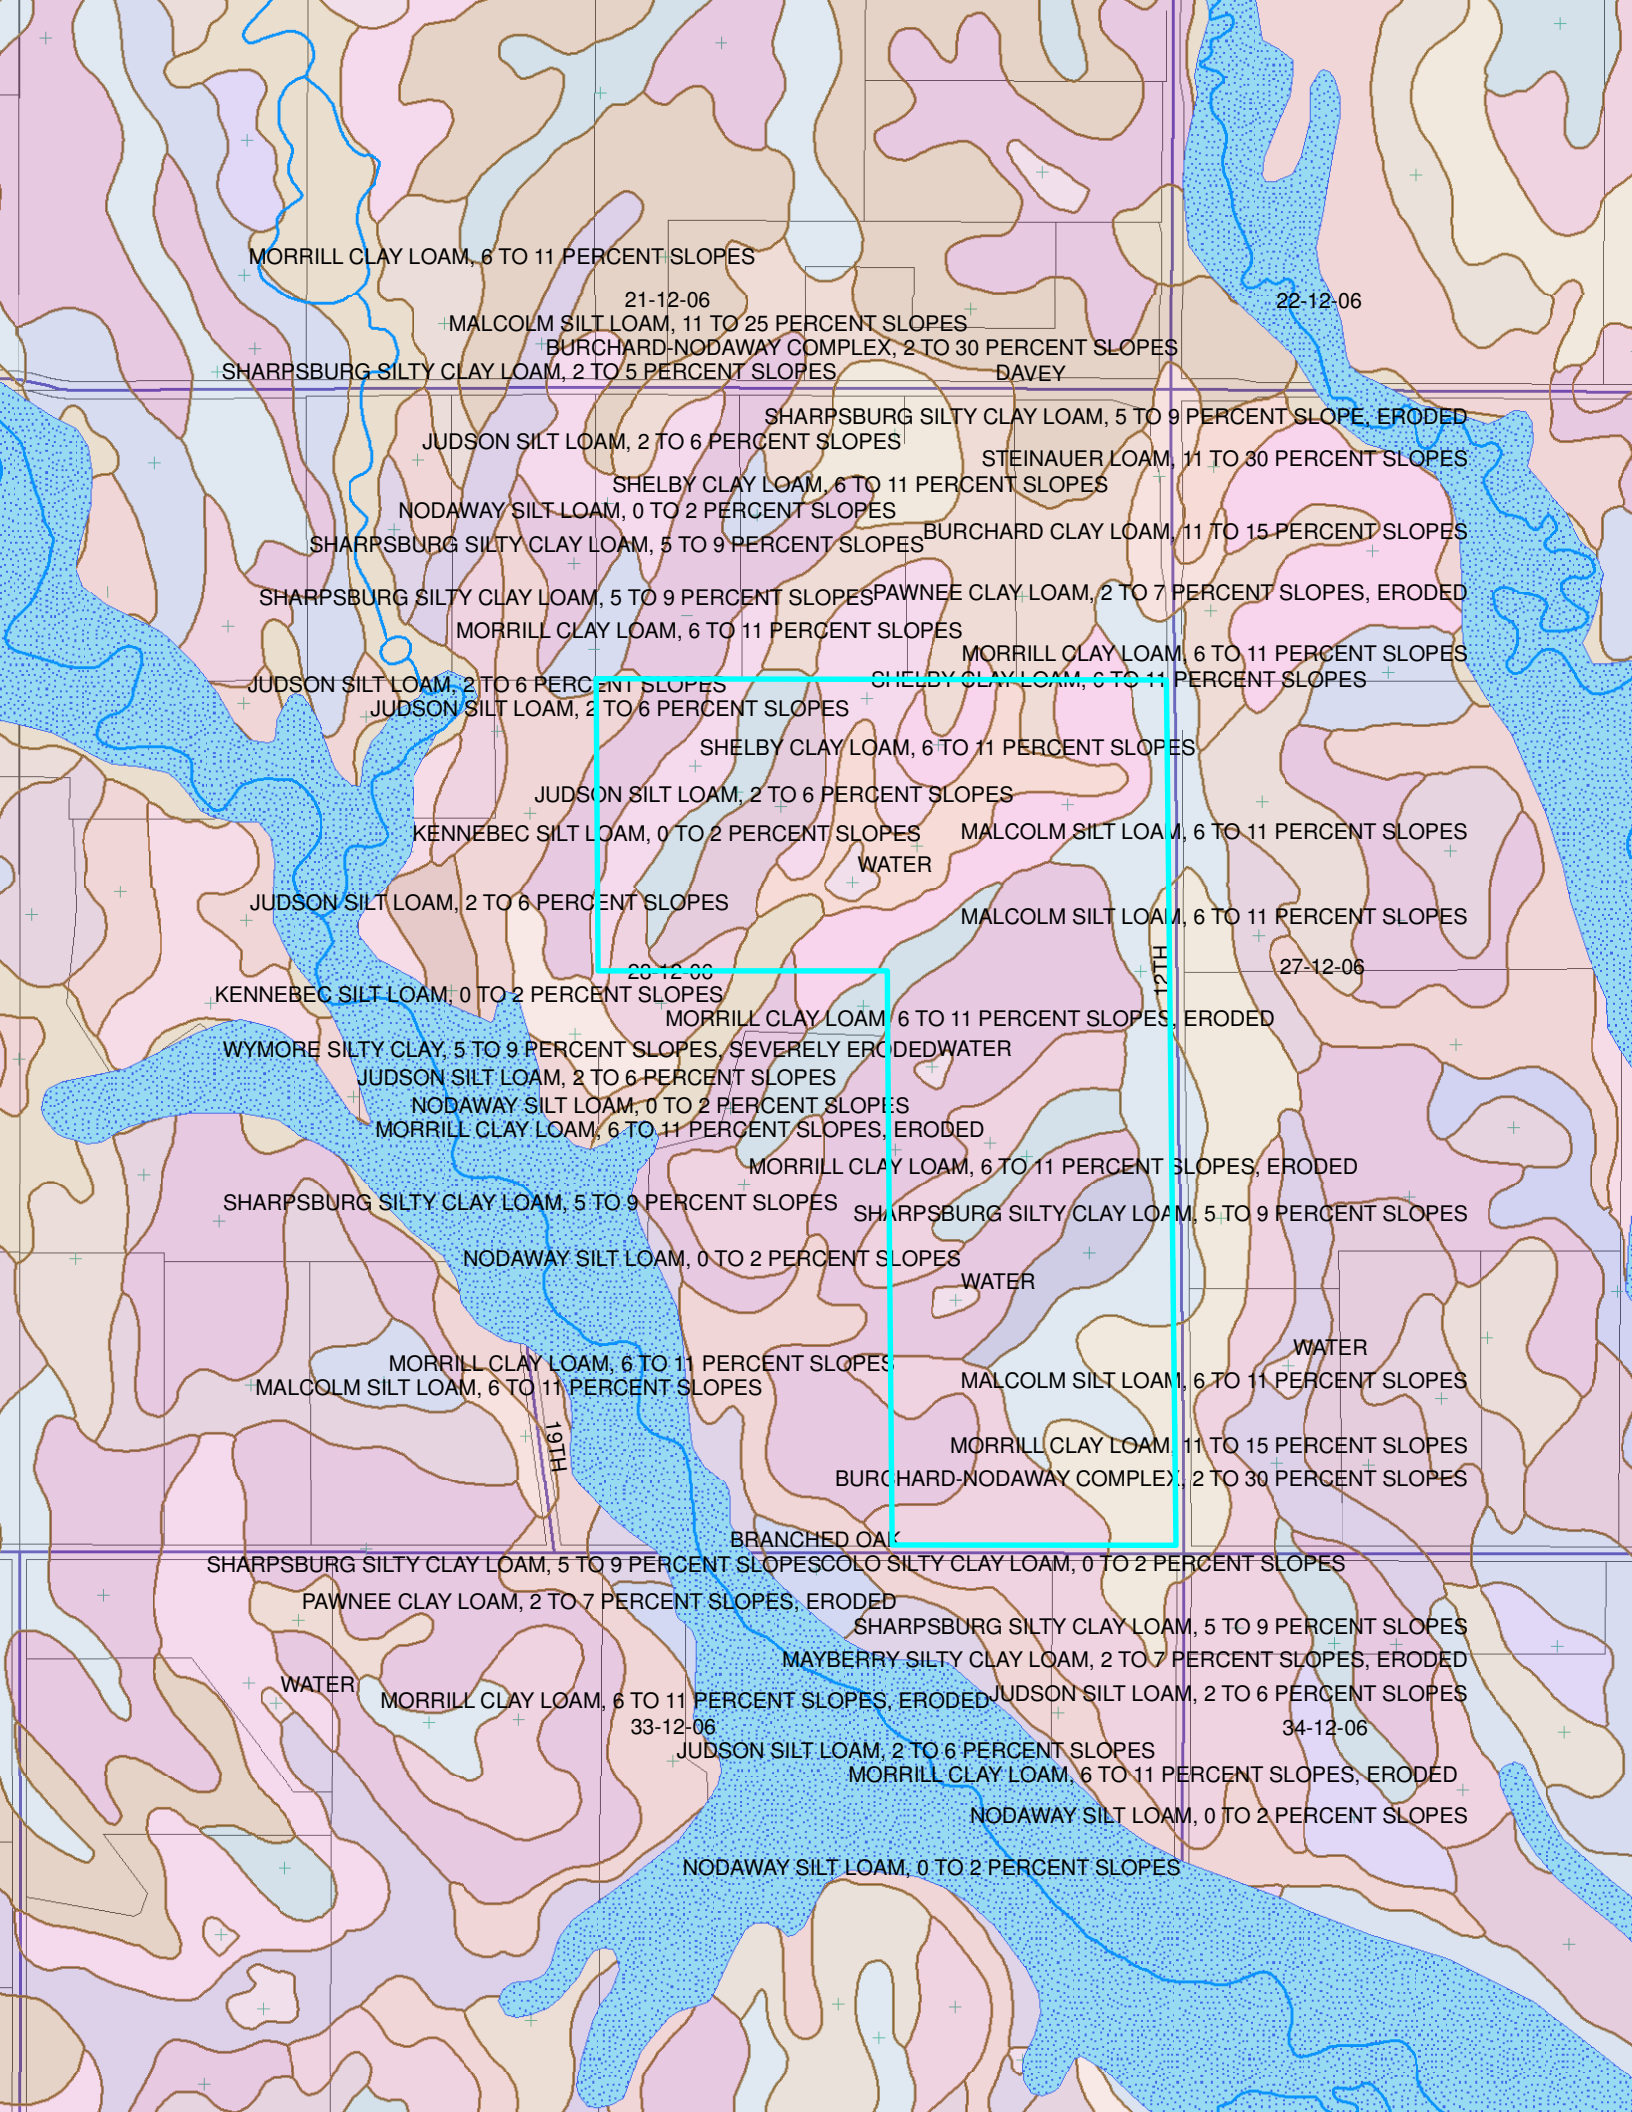
DO NOT WRITE BELOW THIS LINE

Reviewing Action

Remarks _____

Signature of Reviewing Official _____ Date _____

FORM 23-101 10-96


MORRILL CLAY LOAM, 6 TO 11 PERCENT SLOPES
21-12-06
22-12-06
MALCOLM SILT LOAM, 11 TO 25 PERCENT SLOPES
BURCHARD-NODAWAY COMPLEX, 2 TO 30 PERCENT SLOPES
SHARPSBURG SILTY CLAY LOAM, 2 TO 5 PERCENT SLOPES
DAVEY
SHARPSBURG SILTY CLAY LOAM, 5 TO 9 PERCENT SLOPE, ERODED
JUDSON SILT LOAM, 2 TO 6 PERCENT SLOPES
STEINAUER LOAM, 11 TO 30 PERCENT SLOPES
SHELBY CLAY LOAM, 6 TO 11 PERCENT SLOPES
NODAWAY SILT LOAM, 0 TO 2 PERCENT SLOPES
BURCHARD CLAY LOAM, 11 TO 15 PERCENT SLOPES
SHARPSBURG SILTY CLAY LOAM, 5 TO 9 PERCENT SLOPES
SHARPSBURG SILTY CLAY LOAM, 5 TO 9 PERCENT SLOPES
PAWNEE CLAY LOAM, 2 TO 7 PERCENT SLOPES, ERODED
MORRILL CLAY LOAM, 6 TO 11 PERCENT SLOPES
MORRILL CLAY LOAM, 6 TO 11 PERCENT SLOPES
JUDSON SILT LOAM, 2 TO 6 PERCENT SLOPES
SHELBY CLAY LOAM, 6 TO 11 PERCENT SLOPES
JUDSON SILT LOAM, 2 TO 6 PERCENT SLOPES
SHELBY CLAY LOAM, 6 TO 11 PERCENT SLOPES
JUDSON SILT LOAM, 2 TO 6 PERCENT SLOPES
KENNEBEC SILT LOAM, 0 TO 2 PERCENT SLOPES
MALCOLM SILT LOAM, 6 TO 11 PERCENT SLOPES
WATER
JUDSON SILT LOAM, 2 TO 6 PERCENT SLOPES
MALCOLM SILT LOAM, 6 TO 11 PERCENT SLOPES
12TH
28-12-06
27-12-06
KENNEBEC SILT LOAM, 0 TO 2 PERCENT SLOPES
MORRILL CLAY LOAM, 6 TO 11 PERCENT SLOPES, ERODED
WYMORE SILTY CLAY, 5 TO 9 PERCENT SLOPES, SEVERELY ERODED
WATER
JUDSON SILT LOAM, 2 TO 6 PERCENT SLOPES
NODAWAY SILT LOAM, 0 TO 2 PERCENT SLOPES
MORRILL CLAY LOAM, 6 TO 11 PERCENT SLOPES, ERODED
MORRILL CLAY LOAM, 6 TO 11 PERCENT SLOPES, ERODED
SHARPSBURG SILTY CLAY LOAM, 5 TO 9 PERCENT SLOPES
SHARPSBURG SILTY CLAY LOAM, 5 TO 9 PERCENT SLOPES
NODAWAY SILT LOAM, 0 TO 2 PERCENT SLOPES
WATER
WATER
MORRILL CLAY LOAM, 6 TO 11 PERCENT SLOPES
MALCOLM SILT LOAM, 6 TO 11 PERCENT SLOPES
MALCOLM SILT LOAM, 6 TO 11 PERCENT SLOPES
19TH
MORRILL CLAY LOAM, 11 TO 15 PERCENT SLOPES
BURCHARD-NODAWAY COMPLEX, 2 TO 30 PERCENT SLOPES
BRANCHED OAK
SHARPSBURG SILTY CLAY LOAM, 5 TO 9 PERCENT SLOPES
COLO SILTY CLAY LOAM, 0 TO 2 PERCENT SLOPES
PAWNEE CLAY LOAM, 2 TO 7 PERCENT SLOPES, ERODED
SHARPSBURG SILTY CLAY LOAM, 5 TO 9 PERCENT SLOPES
MAYBERRY SILTY CLAY LOAM, 2 TO 7 PERCENT SLOPES, ERODED
WATER
MORRILL CLAY LOAM, 6 TO 11 PERCENT SLOPES, ERODED
JUDSON SILT LOAM, 2 TO 6 PERCENT SLOPES
33-12-06
34-12-06
JUDSON SILT LOAM, 2 TO 6 PERCENT SLOPES
MORRILL CLAY LOAM, 6 TO 11 PERCENT SLOPES, ERODED
NODAWAY SILT LOAM, 0 TO 2 PERCENT SLOPES
NODAWAY SILT LOAM, 0 TO 2 PERCENT SLOPES

Application to Alter, Extend or Repair an Onsite Wastewater Treatment System

SCANNED

☐ Municipal Code 24.38 ☐ County Resolution Number 02-30

H5000168

The undersigned hereby applies for a permit to: ☐ **ALTER** ☑ **EXTEND** ☐ **REPAIR** an existing wastewater treatment system, complying with appropriate Ordinance or Resolution, as marked above with drawings attached.

1. **Legal description of property:**
   Township 12 Range 6 1/4 NE 1/4 SE Section 25
   Block _____ Lot _____ Addition _____
   Parcel ID 13 - 28 - 200 - 002 - 000 (i.e. 99-99-999-999-999)
   Street Address (no rural route) 17397 NW 12th St Davey, NE 68336

2. **Property use:** ☒ residential ☐ commercial ☐ other use
   Number of bedrooms 3 Describe _____

3. **Type of Present Individual Disposal System** ☑ septic system ☐ lagoon ☐ other

4. **Description of proposed alteration, extension or repair** add new drainfield, 263' based on 60 mpi perc rate

5. **Work to be done by:** ☐ owner ☒ contractor's name Lloyd Jakowski, Raymond Contracting.

6. **Estimated project:**
   a. Repair, replace, or minor extension with a cost less than $400 (no fee required).
   b. Total cost is greater than $400 (Return fee with this application)
   c. A permit is required if the use, operation, location, or type of system is changed.

Print Name Marjorie Resch Don White Address 1400 W Bunten Rd Phone: 402-423-5678 402-432-9270

Applicant Signature (owner or lessee) Don White

Please include the permit fee (~~$160~~ 175) with this application
Fee must be included before the application will be processed. Incomplete information will delay processing

---

HEALTH DEPARTMENT USE ONLY

Date received 10/7/08 REVIEW: ☑ Approved ☐ Disapproved By: _____

Site visits
Date ___/___/___ By _____
Date ___/___/___ By _____
Date ___/___/___ By _____

Installation final written approval
Date 10/3/08 By _____

Return application to:
Lincoln-Lancaster County Health Department
Environmental Public Health Division
3140 "N" Street, Lincoln, NE 68510
Phone: 441-8022

Business Office Use Only

Received: Date: 10/7/05 Amount 175.00 Check No. 6861 Initials _____

CK # 6861 $175.00 DGL

White - Division Copy Pink - Business Office Revised 9-06