LLCHD HS000538

Lincoln-Lancaster County Health Department
Environmental Public Health Division
3140 N Street • Lincoln NE 68510-1514
Phone: 402-441-8643

A

Permit Number
HS000538

Onsite Wastewater Treatment System
Request for Site Clearance and Permit

Include Form B and C. Submit correct fee with this Application

3 acres or more required for: ☐ Septic System ☒ Lagoon ☐ Other (Refer to Form C)

The undersigned hereby requests site clearance and permit to construct a Wastewater Treatment System in conformance with appropriate regulations.

PLEASE PRINT OR TYPE

A. Onsite System Location

Address 16200 S 26 Drive (no rural route) City Roca, NE Zip 68430

Legal Description: 19 (1/4) 8 (1/4) 7 (Section) Whitetail Ridge (Township) 5 (Range) (Subdivison) (Addition) (Block) (Lot)

Geographical Location (if known): Lat/Long: PID 15-19-101-005-000

B. Owner

Name Jeremy Folkerts Signature Jeremy Folkerts

Address 2201 Wesley Dr City/State/Zip Lincoln NE 68512

Home Phone 402-770-6461 Work Phone 402-474-6646

C. Certified Installer

Name: Paul Weber Signature Paul Weber

Address 10133 Willow Cove Lane City/State/Zip Firth Nebr. 68358

Work Phone (402) 580-8311

D. Engineer

☐ **Check and complete if engineer designed system** P.E. License Number:

Designer Name Firm Work Phone

E. This system will serve a

☒ Residential Dwelling Number of Bedrooms 6 Is there a Whirlpool Bathtub? ☒ Yes ☐ No Total Acres 3.42

☐ Commercial Establishment/Other Facility Specify Design flow in gallons per day

Type of Wastewater ☒ Domestic ☐ Non-Domestic Well Permit Applied for ☐ Yes ☐ No ☒ Not Applicable

DO NOT WRITE BELOW THIS LINE

Approval Process ☐ Municipal Code 24.38 ☒ County Resolution No 02-30

1. Health Department
Site visits
Date rec'd 8/30/11
Date frwd 8/30/11
ACTION ☒ Approved ☐ ~~Disapproved~~
Signature

2. Supt. Bldg. Insp. or Village Clerk
Comments
Date rec'd
Date frwd
ACTION ☐ Approved ☐ Disapproved
Signature

3. City or County Engineer
Comments
Date rec'd
Date frwd
ACTION ☐ Approved ☐ Disapproved
Signature

Installation Final Written Approval
By
Date

Business Office Use Only
Date Received 8-31-11 Amount Paid 335.-
Received By BA Cash/Check No. 1204

White - Health Department Yellow - Engineer Pink - Building & Safety

Form A Updated: 5/10

9-7-2011 11:7:9

LLCHD HS000538

Lincoln-Lancaster County Health Department
Environmental Public Health Division
3140 N Street • Lincoln NE 68510-1514
Phone: 402-441-8643

A

Permit Number
HS000538

Onsite Wastewater Treatment System
Request for Site Clearance and Permit

Include Form B and C. Submit correct fee with this Application

3 acres or more required for: ☐ Septic System ☒ Lagoon ☐ Other (Refer to Form C)

The undersigned hereby requests site clearance and permit to construct a Wastewater Treatment System in conformance with appropriate regulations.

PLEASE PRINT OR TYPE

A. Onsite System Location

Address 16200 S 26 Drive (no rural route) City Roca, NE Zip 68430

Legal Description 19 8 7 Whitetail Ridge 5

1/4 1/4 Section Township Range Subdivison Addition Block Lot

Geographical Location (if known): Lat/Long: PID 15-19-101-005-000

B. Owner

Name Jeremy Folkerts Signature Jeremy Folkerts

Address 2201 Wesley Dr City/State/Zip Lincoln NE 68512

Home Phone 402-770-6461 Work Phone 402-474-6646

C. Certified Installer

Name: Paul Weber Signature Paul Weber

Address 10133 Willow Cove Lane City/State/Zip Firth Nebr. 68358

Work Phone (402) 580-8311

D. Engineer

☐ **Check and complete if engineer designed system** P.E. License Number:

Designer Name Firm Work Phone

E. This system will serve a

☒ Residential Dwelling Number of Bedrooms 6 Is there a Whirlpool Bathtub? ☒ Yes ☐ No Total Acres 3.42

☐ Commercial Establishment/Other Facility Specify Design flow in gallons per day

Type of Wastewater ☒ Domestic ☐ Non-Domestic Well Permit Applied for ☐ Yes ☐ No ☒ Not Applicable

DO NOT WRITE BELOW THIS LINE

Approval Process ☐ Municipal Code 24.38 ☒ County Resolution No 02-30

1. Health Department Date rec'd 8/30/11 **ACTION** ☒ Approved ☐ Disapproved
Site visits Date frwd 8/30/11 Signature

2. Supt. Bldg. Insp. or Village Clerk Date rec'd 8-31-11 **ACTION** ☒ Approved ☐ Disapproved
Comments Date frwd 8-31-11 Signature

3. City or County Engineer Date rec'd 8-31-11 **ACTION** ☒ Approved ☐ Disapproved
Comments Date frwd 8-31-11 Signature Jim Blough

Installation Final Written Approval
By

Date

Business Office Use Only
Date Received Amount Paid
Received By Cash/Check No.

White - Health Department Yellow - Engineer Pink - Building & Safety

Form A Updated: 5/10

9-12-2011 11:9:19

LLCHD HS000538

Lincoln-Lancaster County Health Department
Environmental Public Health Division
3140 N Street • Lincoln NE 68510-1514
Phone: 402-441-8643

A

Permit Number
HS000538

Onsite Wastewater Treatment System Request for Site Clearance and Permit

Include Form B and C. Submit correct fee with this Application

3 acres or more required for: ☐ Septic System ☒ Lagoon ☐ Other (Refer to Form C)

The undersigned hereby requests site clearance and permit to construct a Wastewater Treatment System in conformance with appropriate regulations.

PLEASE PRINT OR TYPE

A. Onsite System Location

Address 16200 S 26 Drive City Roca, NE Zip 68430
(no rural route)

Legal Description 19 7 7 Whitetail Ridge 5
1/4 1/4 Section Township Range Subdivison Addition Block Lot

Geographical Location (if known): Lat/Long: PID 15-19-101-005-000

B. Owner

Name Jeremy Fuxetts Signature Jimi Fuxetts

Address 7201 Wesley Dr City/State/Zip Lincoln NE 68512

Home Phone 402-770-6461 Work Phone 402 474 6646

C. Certified Installer

Name: Paul Weber Signature Paul Weber

Address 10133 Willow Court Nemaha City/State/Zip Firth Neb. 68358

Work Phone (402) 580-8311

D. Engineer

☐ Check and complete if engineer designed system P.E. License Number:

Designer Name Firm Work Phone

E. This system will serve a

☐ Residential Dwelling Number of Bedrooms 4 Is there a Whirlpool Bathtub? ☐ Yes ☐ No Total Acres

☐ Commercial Establishment/Other Facility Specify Design flow in gallons per day

Type of Wastewater ☒ Domestic ☐ Non-Domestic Well Permit Applied for ☐ Yes ☐ No ☐ Not Applicable

DO NOT WRITE BELOW THIS LINE

Approval Process ☐ Municipal Code 24.38 ☒ County Resolution No 02-30

1. Health Department
Site visits
Date rec'd 8/30/11
Date frwd 8/30/11
ACTION ☒ Approved ☐ Disapproved
Signature

2. Supt. Bldg. Insp. or Village Clerk
Comments
Date rec'd 9/1/11
Date frwd 9/1/11
ACTION ☒ Approved ☐ Disapproved
Signature

3. City or County Engineer
Comments
Date rec'd 8/31/11
Date frwd 8/31/11
ACTION ☒ Approved ☐ Disapproved
Signature

Installation Final Written Approval
By
Date

Business Office Use Only
Date Received Amount Paid
Received By Cash/Check No.


White - Health Department Yellow - Engineer Pink - Building & Safety

Form A Updated: 5/10

9-7-2011 11: 9:20

9-7-2011 11:9:22

LLCHD HS000538

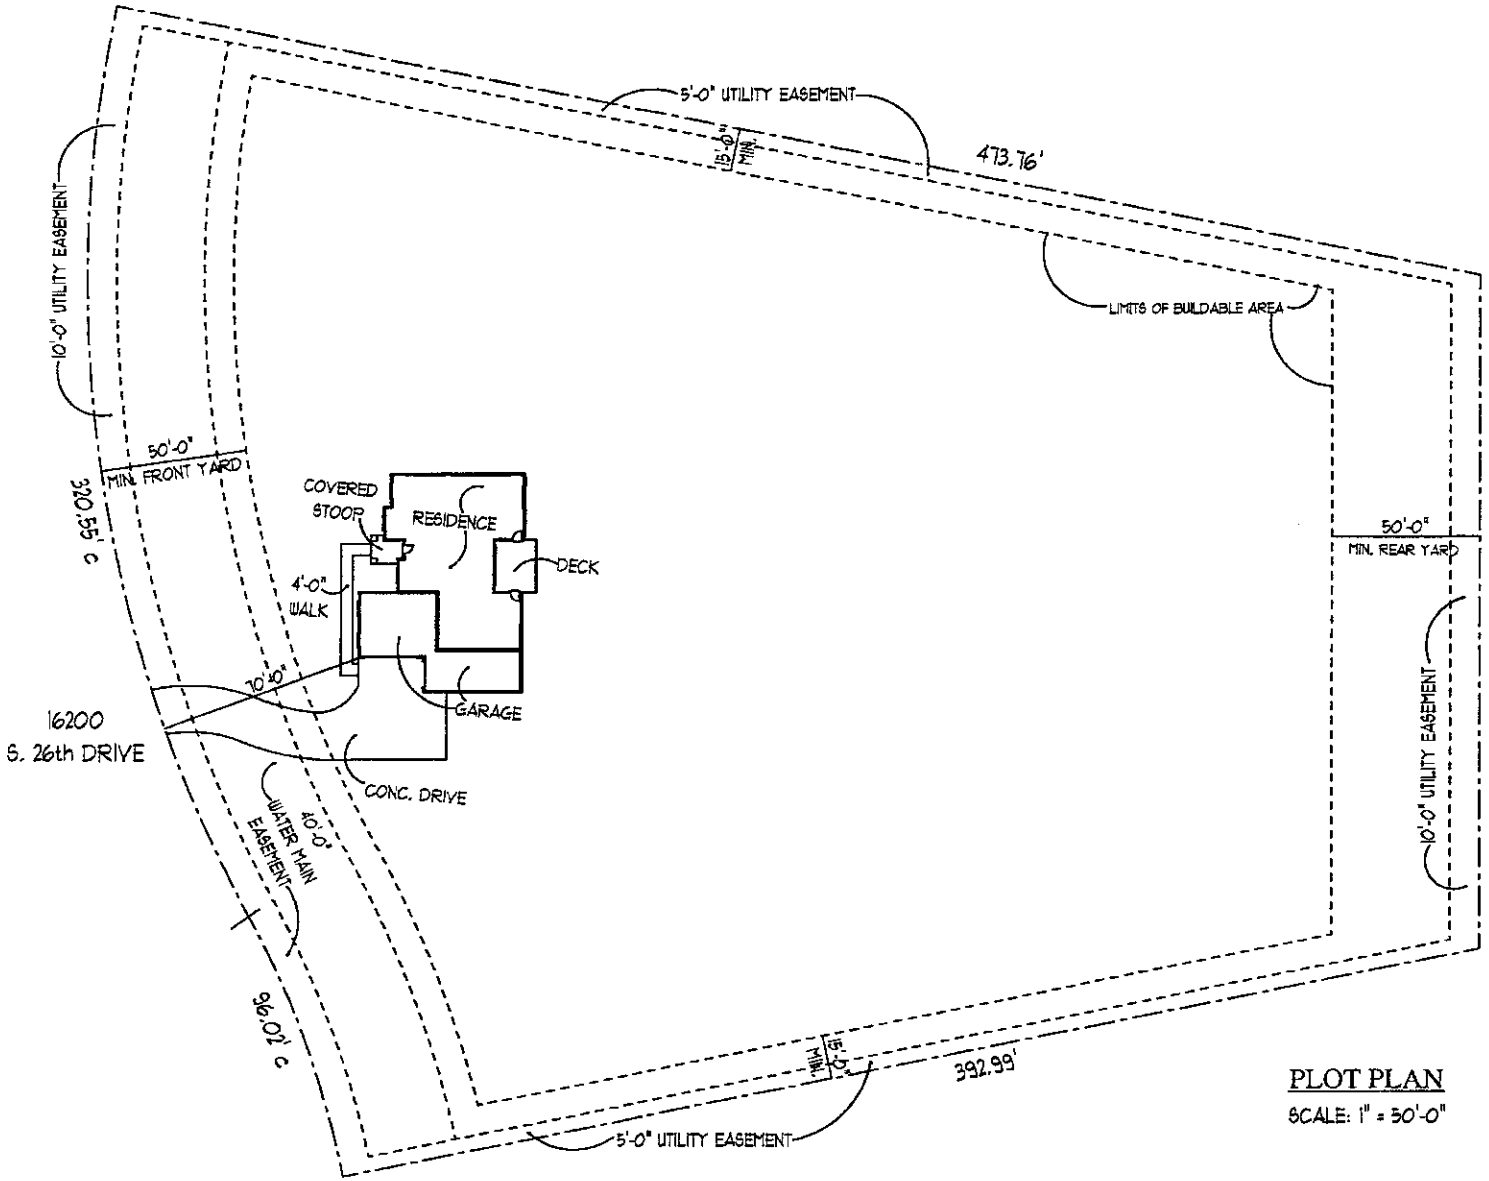

NOTE:
BUILDING MAY BE LOCATED ANYWHERE WITHIN BUILDABLE AREA OF LOT.

LEGAL:
WHITETAIL RIDGE
ADDITION
LOT * 5

PLOT PLAN

SCALE: 1" = 30'-0"

new VENTURES
RESIDENTIAL DESIGN
The Trade Center
6031 South 58th Street, Suite C
Lincoln, NE 68516
Phone: (402) 420-0088
Fax: (402) 420-0089
www.newventures.com

NV1211
FOLKERTS RESIDENCE
16200 S. 26th DRIVE

Lincoln-Lancaster County Health Department
Environmental Public Health Division (402) 441-8027
3140 N Street Lincoln, NE 68510-1514

ON-SITE WASTE WATER SYSTEM
CONSTRUCTION - INSTALLATION PERMIT

No. HS000538

System Type:	LAGOON
Situs:	16200 S 26 DR
Legal Description:	T08N-R07E-S19-Lot 5
Owner:	FOLKERTS, JEREMY A & JENNIFER 2201 WESLEY DR LINCOLN NE 68512

Permit Fee:	$335.00
Variance Fee:	$0.00
Extension Fee:	$0.00
Total Fees:	$335.00
Issued:	08/31/2011
Expires:	08/30/2012

Judith A Halstead

Judith A. Halstead, MS, Health Director

On-site Waste System Permit Holder:

The above document is your permit to construct a new On-site Waste Water System at the location listed. Please contact this office once the sytem is complete in order to schedule a final inspection before use.

Judith A Halstead

Judith A. Halstead, MS
Health Director

FOLKERTS, JEREMY A & JENNIFER
2201 WESLEY DR
LINCOLN NE 68512