LLCHD HS000622

Application to Alter, Extend or Repair an Onsite Wastewater Treatment System

☐ Municipal Code 24.38 ☐ County Resolution Number 02-30

HS000622

The undersigned hereby applies for a permit to: ☒ **ALTER** ☐ **EXTEND** ☐ **REPAIR** an existing wastewater treatment system, complying with appropriate Ordinance or Resolution, as marked above with drawings attached.

1. **Legal description of property:**
   Township____ Range____ 1/4____ 1/4____ Section ____
   Block____ Lot____ Addition____
   Parcel ID____-____-____-____-____ (i.e. 99-99-999-999-999)

   Street Address (no rural route) 2735 SW 23 Lincoln, NE 68521

2. **Property use:** ☒ residential ☐ commercial ☐ other use
   Number of bedrooms 6 Describe____

3. **Type of Present Individual Disposal System** ☒ septic system ☐ lagoon ☐ other

4. **Description of proposed alteration, extension or repair** Addition added to house ~~existing~~ Add 200 feet of lateral too System

5. **Work to be done by:** ☐ owner ☒ contractor's name Haes Contracting, Inc

6. **Estimated project:** a. Repair, replace, or minor extension with a cost less than $400 (no fee required).
   b. Total cost is greater than $400 (Return fee with this application)
   c. A permit is required if the use, operation, location, or type of system is changed.

Print Name Scott Haes Address 4760 Union Hill Rd Phone: 402-499-1166

Applicant Signature (owner or lessee) Scott Haes

Please contact LLCHD for the permit fee for this application
Fee must be included before the application will be processed. Incomplete information will delay processing

HEALTH DEPARTMENT USE ONLY

Date received 5/22/12 REVIEW: ☑ Approved ☐ Disapproved By:

Site visits
Date ____/____/____ By____
Date ____/____/____ By____
Date ____/____/____ By____

Installation final written approval
Date____/____/____ By____

Return application to:
Lincoln-Lancaster County Health Department
Environmental Public Health Division
3140 "N" Street, Lincoln, NE 68510
Phone: 441-8643

Business Office Use Only

Received: Date: 5/23/12 Amount 190.00 Check No. 10064 Initials BH

Revised 3-09

5-24-2012 14: 1:20

Nate 402-441-8890

Lincoln-Lancaster County Health Department
Environmental Health Division
3140 "N" Street • Lincoln, NE 68510-1514
Phone: 402-441-8022

B

Permit Number:

Sewage Disposal System
Soil Absorption Test Data Report
Annex to Application

PLEASE PRINT OR TYPE

System Location (Indicate correct number and street)

Address 2735 SW 23 (no rural route) City LINCOLN NE, Zip 68521

Owner Steve Plettner Addresss 2735 SW 23

Soil Type (SCS): Percolation Rate: .46 min./inch

Date of Tests May 17 to May 18 Weather: Precipitation Sunny / Snow Temperature 75°

Percolation Test Data Table

A.	B.	C. D. E. F. Pre-Saturation Period				G. H. I. J. K. Percolation Readings					L. M. N. Results		
		Start		End		Start			End				
Hole No.	Hole Depth (in)	Date (Mo/Da)	Time (Hr/Min)	Date (Mo/Da)	Time (Hr/Min)	Date (Mo/Da)	Time (Hr/Min)	Water Lev (in.)	Date (Mo/Da)	Time (Hr/Min)	Elapsed Time (Min)	Water Level Drop (in)	Percolation Rates (Min/in)
1	20"	5 17	0600	5-18	0900	5-18	0900	18"	5-18	1300	.30	.75	40
2	20"	↓	↓	↓			↓	17"	↓	↓	↓	.50	66
3	20"	↓	↓	↓	↓	↓	↓	17.5	↓	↓	↓	.75	40

Sum of Percolation Rates: 140
Average of Rates: .46
Rate Used for Calculation: .46

Person Conducting Percolation Tests

Name: Haes Contracting Inc.
Phone: 402-499-1166
Address 4760 Union Hill Rd

DO NOT WRITE BELOW THIS LINE

Reviewing Action

Remarks

Signature of Reviewing Official Date

FORM 23-101 10-96

5-24-2012 14: 1:22

Lincoln-Lancaster County Health Department
Environmental Public Health Division (402) 441-8027
3140 N Street Lincoln, NE 68510-1514

ON-SITE WASTE WATER SYSTEM
REPAIR PERMIT

No. HS000622

System Type: STANDARD

Situs: 2735 SW 23 ST

Legal Description: T10N-R06E-S33-2-Lot 3

Owner: PLETTNER, STEVEN B & ANN L
2735 SW 23 ST
LINCOLN NE
68522

Permit Fee: $0.00

Total Fees: $190.00

Issued: 05/23/2012
Expires 05/23/2013

Judith A Halstead

Judith A. Halstead, MS, Health Director

Dear Applicant:

The above document is your permit to repair an existing On-site Waste Water System at the location listed. Please contact this office once repairs are complete to obtain final approval before use.

Judith A Halstead

Judith A. Halstead, MS
Health Director

HAES CONTRACTING
4760 UNION HILL RD.
LINCOLN NE 68516

Lincoln-Lancaster County Health Department
Environmental Public Health Division (402) 441-8027
3140 N Street Lincoln, NE 68510-1514

ON-SITE WASTE WATER SYSTEM
REPAIR PERMIT

No. HS000622

System Type:	STANDARD
Situs:	2735 SW 23 ST
Legal Description:	T10N-R06E-S33-2-Lot 3
Owner:	PLETTNER, STEVEN B & ANN L 2735 SW 23 ST LINCOLN NE 68522

Permit Fee:	$190.00
Total Fees:	$190.00
Issued:	05/23/2012
Expires	05/23/2013

Judith A Halstead

Judith A. Halstead, MS, Health Director

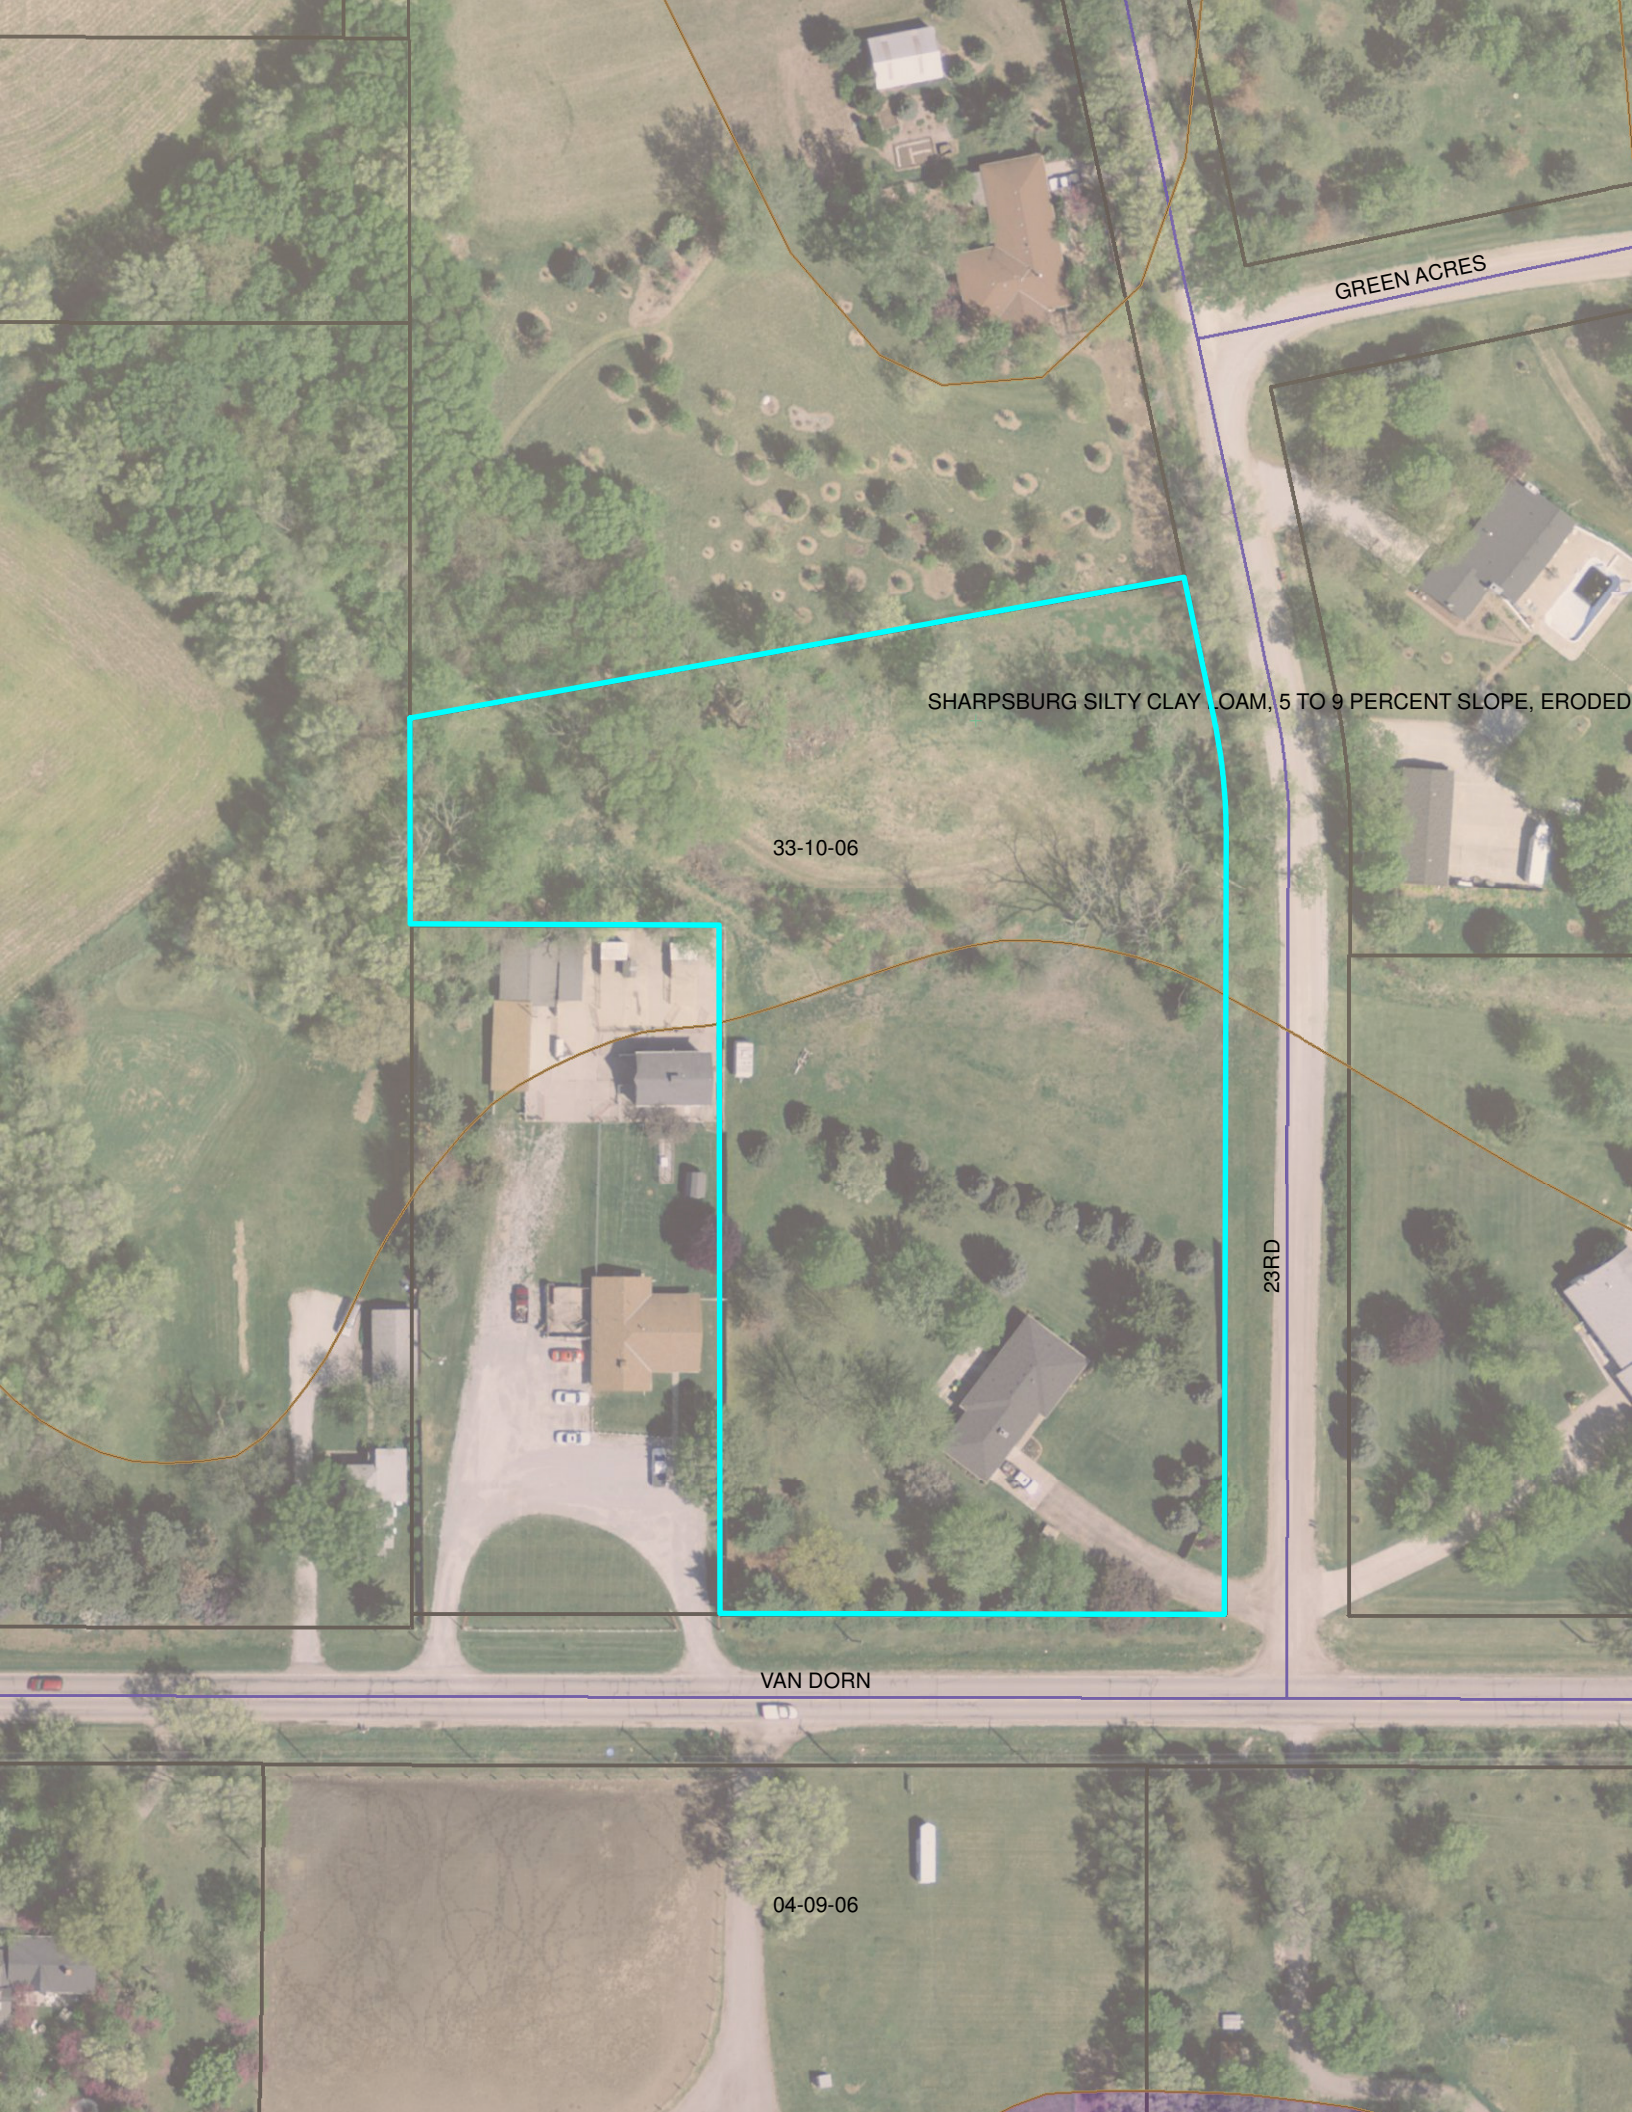
Dear Applicant:

The above document is your permit to repair an existing On-site Waste Water System at the location listed. Please contact this office once repairs are complete to obtain final approval before use.

Judith A Halstead

Judith A. Halstead, MS
Health Director

HAES CONTRACTING
4760 UNION HILL RD.
LINCOLN NE 68516


GREEN ACRES
SHARPSBURG SILTY CLAY LOAM, 5 TO 9 PERCENT SLOPE, ERODED
33-10-06
23RD
VAN DORN
04-09-06