JUN 17 2014

Lincoln-Lancaster County Health Department
Environmental Public Health Division
3140 N Street • Lincoln NE 68510-1514
Phone: 402-441-8643

A

Permit Number
HS000919

Onsite Wastewater Treatment System
Request for Site Clearance and Permit

Include Form B and C. Submit correct fee with this Application

3 acres or more required for: ☐ Septic System ☒ Lagoon ☐ Other (Refer to Form C)

The undersigned hereby requests site clearance and permit to construct a Wastewater Treatment System in conformance with appropriate regulations.

PLEASE PRINT OR TYPE

A. Onsite System Location

Address 2411 Meadowlark Ln. (no rural route) City Roca, NE Zip 68430

Legal Description _____ Meadowlark Hills 2 1

1/4 1/4 Section Township Range Subdivison Addition Block Lot

PID 08-25-~~00~~ 202-001-000 SB

B. Owner

Name Daryl Logan Signature _____

Address _____ City/State/Zip _____

Home Phone 402-875-0911 Work Phone _____

C. Certified Installer

Name: Melvin Gagner Signature Melvin Gagner

Address 4810 W Claire Ave City/State/Zip Lincoln NE 68523

Work Phone 402-432-5698

D. Engineer

☐ **Check and complete if engineer designed system** P.E. License Number: _____

Designer Name _____ Firm _____ Work Phone _____

E. This system will serve a

☒ Residential Dwelling Number of Bedrooms 4 Whirlpool Bathtub? ☐ Yes ☒ No Total Acres 3.2

Garbage Grinder? ☒ Yes ☐ No

☐ Commercial Establishment/Other Facility Specify _____ Design flow in gallons per day _____

Type of Wastewater ☐ Domestic ☐ Non-Domestic

DO NOT WRITE BELOW THIS LINE

Approval Process ☐ Municipal Code 24.38 ☐ County Resolution No. 02-30

1. Health Department
Site visits _____ Date rec'd _____ Date frwd _____
Comments _____
ACTION ☐ Approved ☐ Disapproved
Signature _____

2. Supt. Bldg. Insp. or Village Clerk
Comments _____ Date rec'd _____ Date frwd _____
ACTION ☐ Approved ☐ Disapproved
Signature _____

3. City or County Engineer
Comments _____ Date rec'd _____ Date frwd _____
ACTION ☐ Approved ☐ Disapproved
Signature _____

Installation Final Written Approval
By _____
Date _____

Business Office Use Only
Date Received 6/17/14 Amount Paid 365.00
Received By SB Cash/Check No. 2726

White - Health Department Yellow - Engineer Pink - Building & Safety

Form A Updated: 1/13

Lincoln-Lancaster County Health Department
Environmental Public Health Division (402) 441-8027
3140 N Street Lincoln, Nebraska 68510-1514

ON-SITE WASTE WATER SYSTEM
CONSTRUCTION - INSTALLATION PERMIT
No. HS000919

System Type: Lagoon

Situs: 2411 MEADOW LARK LANE, RURAL, NE

Issued: 6/19/2014

Expires: 6/19/2015

Description: MEADOWLARK HILLS ADDITION, BLOCK 2, Lot 1

Owner: LOGAN, DARRELL L
PO BOX 134
HOLLAND, NE 68372

Judith A Halstead
Judith A. Halstead, MS, Health Director

Dear Applicant:

The above document is your permit to construct a new On-site Waste Water System at the location listed. Please contact this office once the sytem is complete in order to schedule a final inspection before use.

Judith A Halstead
Judith A. Halstead, MS
Health Director

WILDERNESS CONSTRUCTION INC
P O BOX 22912
LINCOLN, NE 68542

SCANNED

JUN 17 2014

Lincoln-Lancaster County Health Department
Environmental Public Health Division
3140 N Street • Lincoln NE 68510-1514
Phone: 402-441-8643

A

Permit Number
HS000919

Onsite Wastewater Treatment System
Request for Site Clearance and Permit

Include Form B and C. Submit correct fee with this Application

3 acres or more required for: ☐ Septic System ☒ Lagoon ☐ Other (Refer to Form C)

The undersigned hereby requests site clearance and permit to construct a Wastewater Treatment System in conformance with appropriate regulations.

PLEASE PRINT OR TYPE

A. Onsite System Location

Address 2411 Meadowlark Ln. (no rural route) City SB Roca, NE Zip 68430

Legal Description: 1/4 25 | 1/4 8 | Section 6 | Township | Range Meadowlark Hills | Subdivison | Addition 2 | Block 1 | Lot

PID 08-25-~~00~~ 202-001-000 SB

B. Owner

Name Daryl Logan Signature

Address City/State/Zip

Home Phone 402-875-0911 Work Phone

C. Certified Installer

Name: Melvin Gagner Signature Melvin Gagner

Address 4810 W Claire Ave City/State/Zip LINCOLN NE, 68523

Work Phone 402-432-5698

D. Engineer

☐ **Check and complete if engineer designed system** P.E. License Number:

Designer Name Firm Work Phone

E. This system will serve a

☒ Residential Dwelling Number of Bedrooms 4 Whirlpool Bathtub? ☐ Yes ☒ No Total Acres 3.2

Garbage Grinder? ☒ Yes ☐ No

☐ Commercial Establishment/Other Facility Specify Design flow in gallons per day

Type of Wastewater ☐ Domestic ☐ Non-Domestic

DO NOT WRITE BELOW THIS LINE

Approval Process ☐ Municipal Code 24.38 ☐ County Resolution No. 02-30

1. Health Department
Site visits 12/1/14
Comments
Date rec'd 6/17/14
Date frwd 6/17/14
ACTION ☐ Approved ☐ Disapproved
Signature

2. Supt. Bldg. Insp. or Village Clerk
Comments
Date rec'd 6/17/14
Date frwd 6/17/14
ACTION ☒ Approved ☐ Disapproved
Signature

3. City or County Engineer
Comments
Date rec'd 6-17-2014
Date frwd 6-17-2014
ACTION ☒ Approved ☐ Disapproved
Signature Kenneth D. Schroeder

Installation Final Written Approval
By
Date 12/1/14

Business Office Use Only
Date Received 6/17/14 Amount Paid 365.00
Received By SB Cash/Check No. 2725

White - Health Department Yellow - Engineer Pink - Building & Safety

Form A Updated: 1/13

LINCOLN-LANCASTER COUNTY HEALTH DEPARTMENT
LAGOON/SEPTIC INSPECTION REPORT

Permit No. HS 000919 Certified Installer: Gagner

Address: 2411 Meadowlark LN.

Circle compliance status for each item. **IN = in compliance OUT = not in compliance NA = not applicable NO = not observed**


LAGOON SETBACKS

				Item	MIN. SETBACK DISTANCE – FT. (METERS)	COMMENTS
IN	OUT	NA	NO	Surface Wtr. Distance from Wtr. Mark	50 ft. (15.2 m)	
IN	OUT	NA	NO	Private Drinking Water Wells	100 ft. (30.5 m)	
IN	OUT	NA	NO	Public Drinking Water Supply Wells:		
IN	OUT	NA	NO	Non-Community	100 ft. (30.5 m)	
IN	OUT	NA	NO	Community	Evaluated by a professional engineer for potential impact on the well and submitted to the Dept. for approval l if less than 1000 ft. (304.8 m)	
IN	OUT	NA	NO	All Other Water Wells	100 ft. (152.4 m)	
IN	OUT	NA	NO	Water Lines:		
IN	OUT	NA	NO	Pressure Main	25 ft. (7.6 m)	
IN	OUT	NA	NO	Pressure-Service Connection	25 ft. (7.6 m)	
IN	OUT	NA	NO	Suction Line	100 ft. (30.5 m)	
IN	OUT	NA	NO	Property Lines	50 ft. (15.2 m)	
IN	OUT	NA	NO	Trees and Brush	50 ft. (15.2 m)	
IN	OUT	NA	NO	Foundations: (see definition above)		
IN	OUT	NA	NO	Except Neighbor's Foundation:		
IN	OUT	NA	NO	Class 1	100 ft. (30.5 m)	
IN	OUT	NA	NO	Class 2	100 ft. (30.5 m)	
IN	OUT	NA	NO	Class 3	50 ft. (15.2 m)	
IN	OUT	NA	NO	Neighbor's Foundation:		
IN	OUT	NA	NO	Class 1	200 ft. (61.0 m)	**Lagoon Dimensions:**
IN	OUT	NA	NO	Class 2	200 ft. (61.0 m)	
IN	OUT	NA	NO	Class 3	100 ft. (30.5 m)	

TANK AND SOIL ABSORPTION SYSTEM SETBACKS

				Item	MIN. SETBACK DISTANCE – FT. (METERS) Tanks	Absorption, Infiltrative & Evaporative Systems	COMMENTS
IN	OUT	NA	NO	Surface Water	50 ft. (15.2 m)	50 ft. (15.2 m)	
IN	OUT	NA	NO	Private Drinking Water Wells	50 ft. (15.2 m)	100 ft. (30.5 m)	
IN	OUT	NA	NO	Public Drinking Water Supply Wells:			
IN	OUT	NA	NO	Non-Community System	50 ft. (15.2 m)	100 ft. (30.5 m)	
IN	OUT	NA	NO	Community System	500 ft. (152.4 m)	500 ft. (152. 4 m)	
IN	OUT	NA	NO	Community System when a septic system or soil absorption system of > 1000 gpd is proposed	500 ft. (152.4 m)	Evaluated by professional engineer for potential impact on the well and submitted to the Depart. for approval if less than 1000 ft.	
IN	OUT	NA	NO	All Other Water Wells	50 ft. (15.2 m)	100 ft. (30.5 m)	
IN	OUT	NA	NO	Water Lines:			
IN	OUT	NA	NO	Pressure-Main	10 ft. (3.1 m)	25 ft. (7.6 m)	
IN	OUT	NA	NO	Pressure-Service – Connection	10 ft. (3.1 m)	25 ft. (7.6 m)	
IN	OUT	NA	NO	Suction Lines	50 ft. (15.2 m)	100 ft. (30.5 m)	
IN	OUT	NA	NO	Property Lines	5 ft. (1.5 m)	5 ft. (1.5 m)	
IN	OUT	NA	NO	Parking area, driveway, sidewalk or other impermeable surface or cover	5 ft. (1.5 m)	5 ft. (1.5 m)	
IN	OUT	NA	NO	Foundations: (see definitions above)			
IN	OUT	NA	NO	Except Neighbor's Foundation:			
IN	OUT	NA	NO	Class 1	15 ft. (4.6 m)	30 ft. (9.1 m)	
IN	OUT	NA	NO	Class 2	10 ft. (3.1 m)	20 ft. (6.1 m)	**Septic Tank Size:** 2000
IN	OUT	NA	NO	Class 3	7 ft. (2.1 m)	10 ft. (3.1 m)	
IN	OUT	NA	NO	Neighbor's Foundation:			
IN	OUT	NA	NO	Class 1	25 ft. (7.6 m)	40 ft. (12.2 m)	**Lateral Sq. Footage:**
IN	OUT	NA	NO	Class 2	20 ft. (6.1 m)	30 ft. (9.1 m)	4 runs
IN	OUT	NA	NO	Class 3	15 ft. (4.6 m)	20 ft. (6.1 m)	

Inspected By: Doug Smith **Date:** 12/4/14

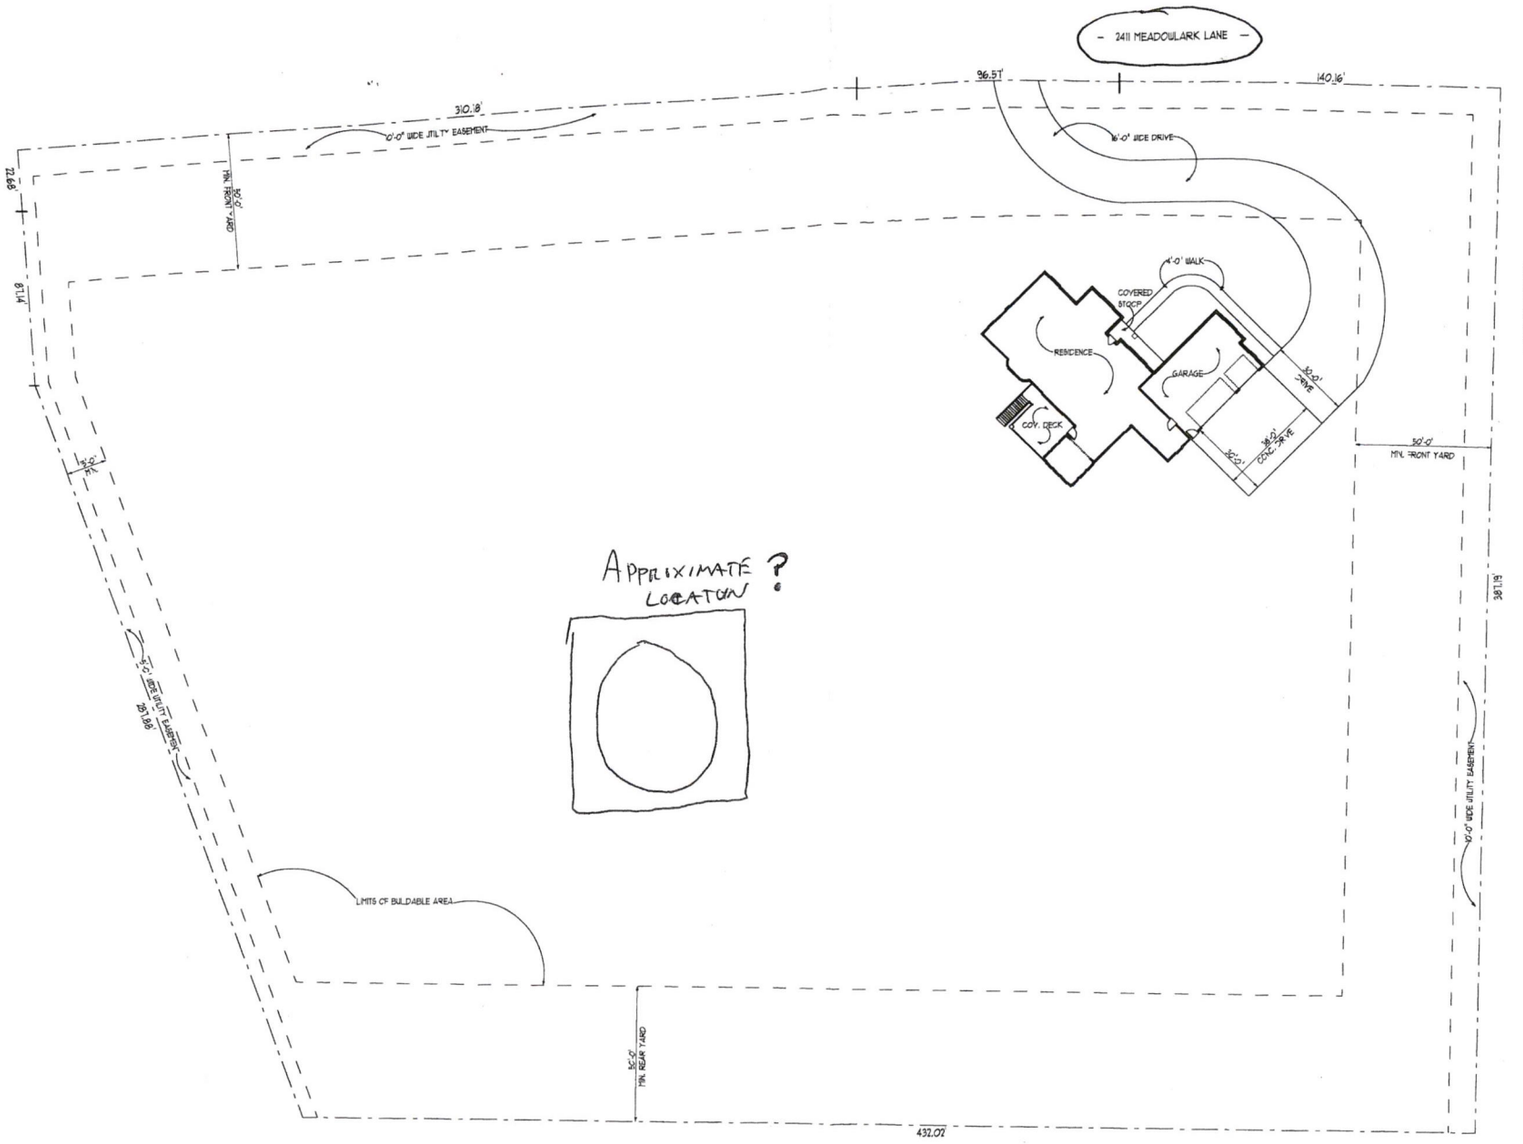

2411 MEADOWLARK LN.

NOTE:
BUILDING MAY BE LOCATED ANYWHERE WITHIN BUILDABLE AREA OF LOT.

LEGAL:
MEADOWLARK HILLS ADDITION
BLOCK #2
LOT #1

PLOT PLAN SCALE: 1" = 50'-0"

new VENTURES
RESIDENTIAL DESIGN
The Trade Center
6031 South 58th Street, Suite C
Lincoln, NE 68516
Phone: (402) 420-0088
Fax: (402) 420-0089
www.newventures.com

NV21913
DARRELL & JUDITH
LOGAN RESIDENCE