Lincoln-Lancaster County Health Department
Environmental Public Health Division
3140 N Street • Lincoln NE 68510-1514
Phone: 402-441-8643

A

Permit Number

Onsite Wastewater Treatment System
Permit Application

Include Form B and C. Submit correct fee with this Application

☒ Septic System ☐ Lagoon ☐ Other (Refer to Form C)

PLEASE PRINT OR TYPE

A. Onsite System Location

Address* 6272 WATERS EDGE DR (no rural route) City LINCOLN, NE Zip 68461

Legal Description Sec 18 T9 R8 WHISPERING CREDD 1ST ADDITION BLOCK 2 LOT 6

1/4 1/4 Section Township Range Subdivison Addition Block Lot

PID 22-18-206-006-000 *Approx. Address (If to be determined)

B. Owner

Name MURRY CUSTOM HOMES LLC Signature

Address 8017 S 57th ST City/State/Zip LINCOLN, NE 68516

Home Phone 402-802-7021 Work Phone

C. Certified Installer

Name: JASON KUBIK Signature Jason Kubik

Address 105 LOCUST ST City/State/Zip HICKMAN, NE 68372

Work Phone 402-475-2462

D. Engineer

☐ **Check and complete if engineer designed system** P.E. License Number:

Designer Name Firm Work Phone

E. This system will serve a

☒ Residential Dwelling Number of Bedrooms 5 Whirlpool Bathtub? ☒ Yes ☐ No Total Acres 3.01

Garbage Grinder? ☒ Yes ☐ No

☐ Commercial Establishment/Other Facility Specify Design flow in gallons per day Type of Wastewater ☐ Domestic ☐ Non-Domestic

DO NOT WRITE BELOW THIS LINE

Approval Process

1. Health Department
Site visits
Comments
Date rec'd
Date frwd
ACTION ☐ Approved ☐ Disapproved
Signature

2. Supt. Bldg. Insp. or Village Clerk
Comments
Date rec'd
Date frwd
ACTION ☐ Approved ☐ Disapproved
Signature

3. City or County Engineer
Comments
Date rec'd
Date frwd
ACTION ☐ Approved ☐ Disapproved
Signature

Installation Final Written Approval
By
Date

Business Office Use Only
Date Received 9-24-18 Amount Paid $405
Received By JAC Cash/Check No. CC 5047

White - Health Department Yellow - Engineer Pink - Building & Safety

*Form A Updated: 4/15

Lincoln-Lancaster County Health Department (LLCHD)
Environmental Public Health Division
3140 "N" Street • Lincoln, NE 68510-1514
Phone: 402-441-8022

B

Permit Number:

Onsite Wastewater Treatment System
Soil Evaluation Report

PLEASE PRINT OR TYPE

PID 22-18-206-006-000

Onsite System Location

Address 6290 Wakes Edge CT (no rural route) City Lincoln NE, Zip 68526

Whispering Creek 1st Addition Blk 2 Lot 6

Owner Kruger Development Address

Date of Tests 7/28/16 to 7/29/16 Weather: Precipitation trace Temperature 80's

Percolation Test Data Table

A.	B.	C.	D.	E.	F.	G.	H.	I.	J.	K.	L.	M.	N.
		Saturation/Swelling Time				Water Level Drop Last 30 mins of 4 hr or last 10 mins of 1 hr					Results		
		Start		End		Start			End				
Hole No.	Hole Depth (in)	Date (Mo/Da)	Time (Hr/Min)	Date (Mo/Da)	Time (Hr/Min)	Date (Mo/Da)	Time (Hr/Min)	Initial Water Lev (in.)	Date (Mo/Da)	Time (Hr/Min)	Elapsed Time Interval	Water Level Drop (in)	Percolation Rates (Min/in = mpi)
1	30	7/28	4:45p	7/29	9:20	7/29	12:50	6	7/29	1:20	30	5/8	48
2	30	7/28	4:45p	7/29	9:20	7/29	12:50	6	7/29	1:20	30	3/4	40
3	30	7/28	4:45p	7/29	9:20	7/29	12:50	6	7/29	1:20	30	5/8	48
4	30	7/28	4:45p	7/29	9:20	7/29	12:50	6	7/29	1:20	30	1/2	60
								6					
								6					
								6					
								6					

Person Conducting Percolation Test

Name: Jason Kubik

Phone: [redacted] 440-7606

Address 105 Locust St

Inclianola NE 68372

Soil type (NRCS Maps/Other) 7501 Pawnee

Groundwater Depth +12

Sum of Percolation Rates: 196

Average of Rates: 49

Rate Used for Calculation: 59

DO NOT WRITE BELOW THIS LINE

Reviewing Action

Comments (Soil type, groundwater, floodplain, etc.)

Signature of Reviewing Official Date

Lincoln-Lancaster County Health Department
Environmental Public Health Division (402) 441-8027
3131 O Street Lincoln, Nebraska 68510-1514

ON-SITE WASTE WATER SYSTEM
CONSTRUCTION - INSTALLATION PERMIT
No. HS001741

System Type: Standard

Situs: 6272 WATERS EDGE DR, LINCOLN, NE 68461

Issued: 9/26/2018

Expires: 9/26/2019

Description: WHISPERING CREEK 1ST ADDITION, BLOCK 2, Lot 6

Owner: MURRAY CUSTOM HOMES LLC
8017 S 57 ST
LINCOLN, NE 68516

Shavonna M. Lausterer, MPH, CPH, Health Director

Dear Applicant:

The above document is your permit to construct a new On-site Waste Water System at the location listed. Please contact this office once the sytem is complete in order to schedule a final inspection before use.

Shavonna M. Lausterer, MPH, CPH
Health Director

MURRAY CUSTOM HOMES LLC
8017 S 57TH ST
LINCOLN, NE 68516

Lincoln-Lancaster County Health Department
Environmental Public Health Division
3140 N Street • Lincoln NE 68510-1514
Phone: 402-441-8643

SCANNED

A

Permit Number H5001174

Onsite Wastewater Treatment System Permit Application

Include Form B and C. Submit correct fee with this Application

☒ Septic System ☐ Lagoon ☐ Other (Refer to Form C)

PLEASE PRINT OR TYPE

A. Onsite System Location

Address* 6272 WATERS EDGE DR City LINCOLN, NE Zip 68461
(no rural route)

Legal Description Sec 18 T9 R8 WHISPERING CREDD 1ST ADDITION BLOCK 2 LOT 6
1/4 1/4 Section Township Range Subdivison Addition Block Lot

PID 22-18-206-006-000 *Approx. Address (If to be determined)

B. Owner

Name MURRY CUSTOM HOMES LLC Signature
Address 8017 S 57th ST City/State/Zip LINCOLN, NE 68516
Home Phone 402-802-7021 Work Phone

C. Certified Installer

Name: JASON KUBIK Signature
Address 105 LOCUST ST City/State/Zip HICKMAN, NE 68372
Work Phone 402-475-2462

D. Engineer

☐ **Check and complete if engineer designed system** P.E. License Number:
Designer Name Firm Work Phone

E. This system will serve a

☒ Residential Dwelling Number of Bedrooms 5 Whirlpool Bathtub? ☒ Yes ☐ No Total Acres 3.01
Garbage Grinder? ☒ Yes ☐ No

☐ Commercial Establishment/Other Facility Specify Design flow in gallons per day Type of Wastewater ☐ Domestic ☐ Non-Domestic

DO NOT WRITE BELOW THIS LINE

Approval Process

1. Health Department
Site visits
Comments
Date rec'd 9/25/18
Date frwd 9/28/18
ACTION ☒ Approved ☐ Disapproved
Signature

2. Supt. Bldg. Insp. or Village Clerk
Comments
Date rec'd
Date frwd
ACTION ☒ Approved ☐ Disapproved
Signature

3. City or County Engineer
Comments
Date rec'd
Date frwd
ACTION ☒ Approved ☐ Disapproved
Signature

Installation Final Written Approval
By
Date 5/22/19

Business Office Use Only
Date Received 9-24-18 Amount Paid $405
Received By Cash/Check No. cc 5041

White - Health Department Yellow - Engineer Pink - Building & Safety

*Form A Updated: 4/15

Lincoln-Lancaster County Health Department
Environmental Public Health Division
3140 N Street • Lincoln NE 68510-1514
Phone: 402-441-8643

D

Permit Number:

Onsite Wastewater Treatment System
As-Built Description and Drawing

Type of Onsite Wastewater System: ☐ Lagoon (Skip to Back Page) ☒ Subsurface Septic ☐ Mound

Onsite Wastewater System Location

Address or Legal Description or Parcel Identification Number (PID) 22-18-206-006-000

Owner: MURRAY CUSTOM HOMES LLC Address 6272 WATERS EDGE

A. Wastewater Piping

1. Material: SCH 40 PVC Diameter: 4 in.
2. Distance between dwelling and septic tank: 30 ft.

B. Septic Tank

1. Material (2) INFILTRATOR IM 1060
2. Capacity: 2000
3. Depth to top of tank, below unfinished grade: 30 in.
4. Distance to:
   Well NA ft.
   Pressure line 75 ft
   Property Line 45 ft.
   Foundation 30 ft.

C Distribution Box or Drop Box

Distance **and** Direction from septic tank: 25 ft. E

D. Drainfield/Absorption Field

☒ Trench ☐ Bed

1. Type: ☐ Perforated Pipe ☐ Chamberless ☐ Other
   Material brand and inside width of Chamberless: INFILTRATOR EZ FLOW 1203
2. Number of Laterals: 4
3. Length of each lateral (linear): ft. 100 ft. 100 ft. 100 ft. 90
4. Drainfield size: 1755 sq. ft.
5. Distance to:
   Well NA ft.
   Pressure line 75 ft.
   Property line 25 ft.
   Depth of Groundwater +10

oversized system

Was the Onsite Wastewater System covered prior to LLCHD inspection? ☒ Yes ☐ No

If Yes, the Certified Professional must sign below for final approval:

I swear and affirm that the system complies with Lincoln Municipal Code (LMC) 24.38 and/or County Resolution R-13-0062 requirements and that the information and documentation submitted are true and accurate.


Certified Professional Signature: [signature] Date: 4/23/19

Complete As-Built drawing on the back of this form.


Indicate North
w/ Arrow Here:

N

Onsite Wastewater System Design (Example)

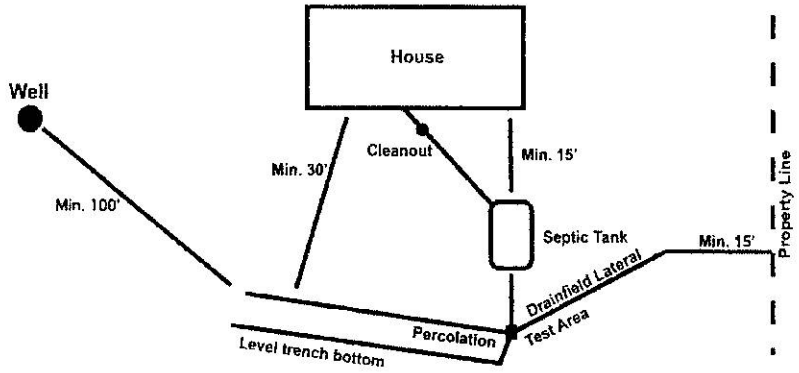

*Note-If Lagoon, show all applicable dimensions

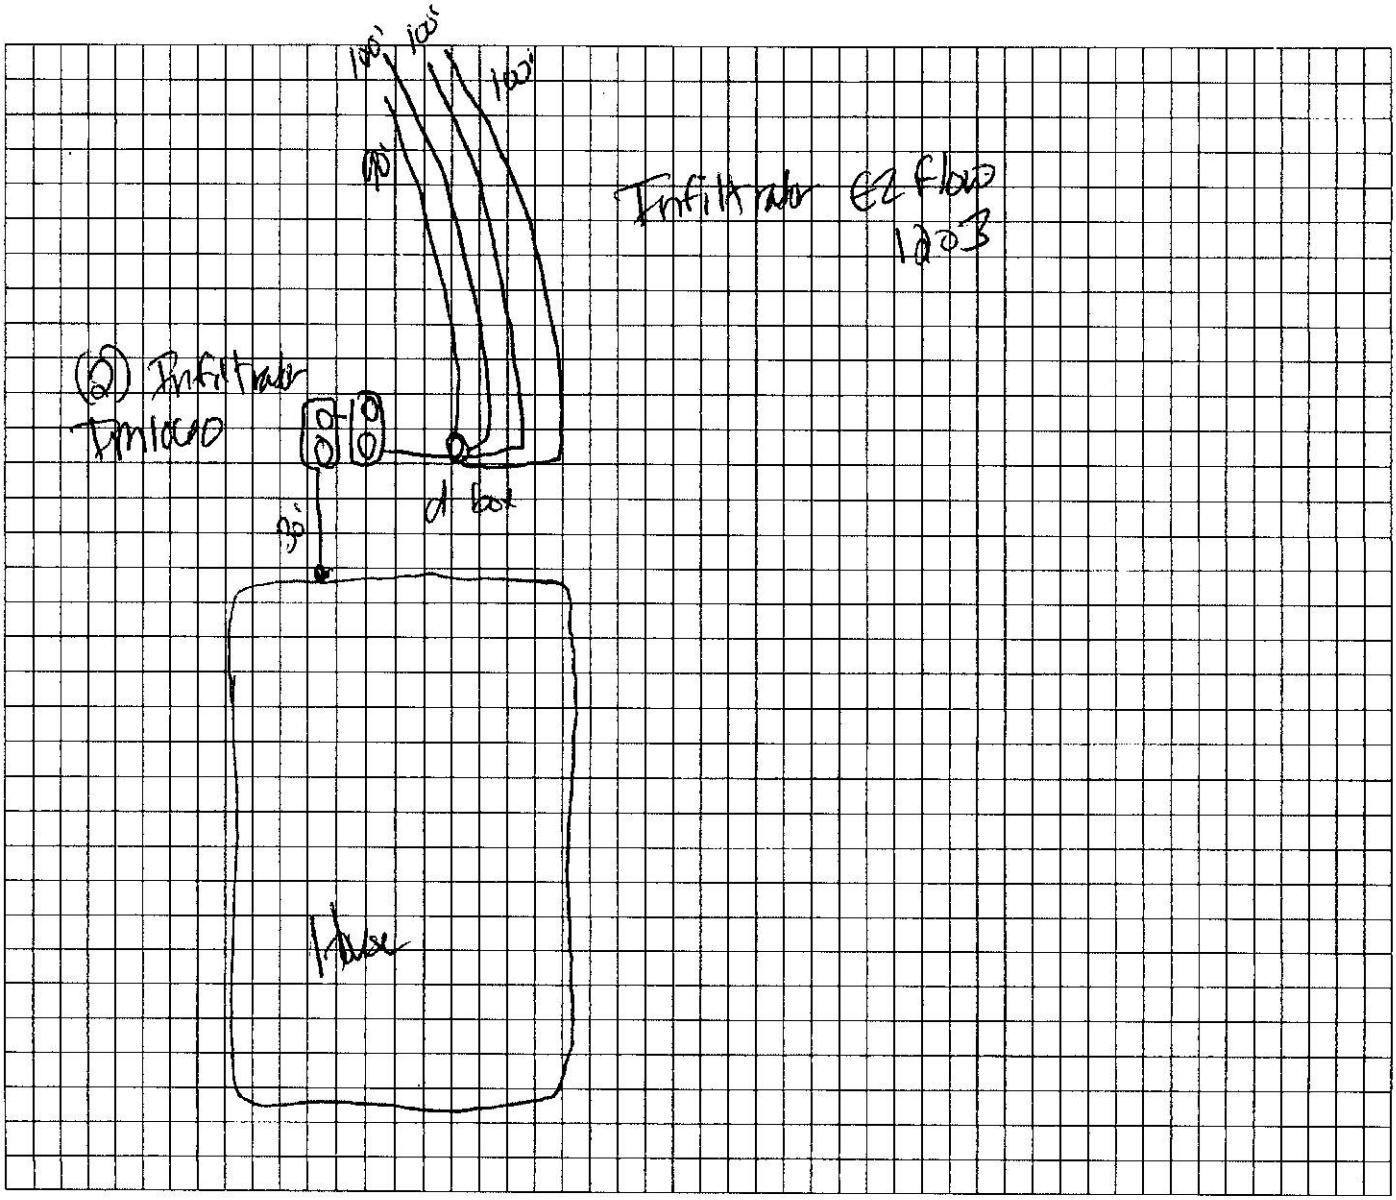

Rural Water

Lincoln-Lancaster County Health Department (LLCHD)
Environmental Public Health Division
3140 "N" Street • Lincoln, NE 68510-1514
Phone: 402-441-8022

B

Permit Number:

Onsite Wastewater Treatment System

Soil Evaluation Report

PLEASE PRINT OR TYPE

PID 22-18-206-006-000

Onsite System Location

Whispering Creek 1st Addition Blk 2 Lot 6

Address 6290 Waters Edge ? (no rural route) City Lincoln NE, Zip 68526

Owner Kruegar Development Address

Date of Tests 7/28/12 to 7/29/12 Weather: Precipitation trace Temperature 80's

Percolation Test Data Table

A.	B.	C. D. E. F. Saturation/Swelling Time				G. H. I. J. K. Water Level Drop Last 30 mins of 4 hr or last 10 mins of 1 hr					L. M. N. Results		
		Start		End		Start			End				
Hole No.	Hole Depth (in)	Date (Mo/Da)	Time (Hr/Min)	Date (Mo/Da)	Time (Hr/Min)	Date (Mo/Da)	Time (Hr/Min)	Initial Water Lev (in.)	Date (Mo/Da)	Time (Hr/Min)	Elapsed Time Interval	Water Level Drop (in)	Percolation Rates (Min/in = mpi)
1	30	7/28	4:45p	7/29	9:20	7/29	12:50	6	7/29	1:20	30	5/8	48
2	30	7/28	4:45p	7/29	9:20	7/29	12:50	6	7/29	1:20	30	3/4	40
3	30	7/28	4:45p	7/29	9:20	7/29	12:50	6	7/29	1:20	30	5/8	48
4	30	7/28	4:45p	7/29	9:20	7/29	12:50	6	7/29	1:20	30	1/2	60
								6					
								6					
								6					
								6					

Person Conducting Percolation Test

Name: Jason Kubik

Phone: [redacted] 440-7606

Address 105 Locust St

Hickman NE 68372

Soil type (NRCS Maps/Other) 7501 Pawnee

Groundwater Depth +12

Sum of Percolation Rates: 196

Average of Rates: 49

Rate Used for Calculation: 59

DO NOT WRITE BELOW THIS LINE

Reviewing Action

Comments (Soil type, groundwater, floodplain, etc.)

Signature of Reviewing Official Date


site Form B 12_05

Nate C. Hartman

From: Ken D. Schroeder
Sent: Tuesday, September 25, 2018 3:36 PM
To: Nate C. Hartman
Cc: Pamela L. Dingman
Subject: sewage disposal system for PID #22 18 206 006 000
Attachments: part of section 18-9-8.pdf

Nate,
Lancaster County Engineering Department indicates approval for a sewage disposal system for lot 6, Block 2, "WHISPERING CREEK 1st ADDITION" located in the N 1/2 of fractional Section 18, T9N, R8E of the 6th P.M., Lancaster County, Nebraska. *(see attached part of section 18-9-8.pdf)*
As always, subject to confirmation of and compliance with any floodplain elevation requirements prior to construction.
Ken

Kenneth D. Schroeder, RLS
Lancaster County Surveyor
444 Cherrycreek Road, Bldg. "C"
Lincoln, Nebraska 68528
kschroeder@lancaster.ne.gov
Phone (402) 441-7681
Fax (402) 441-8692

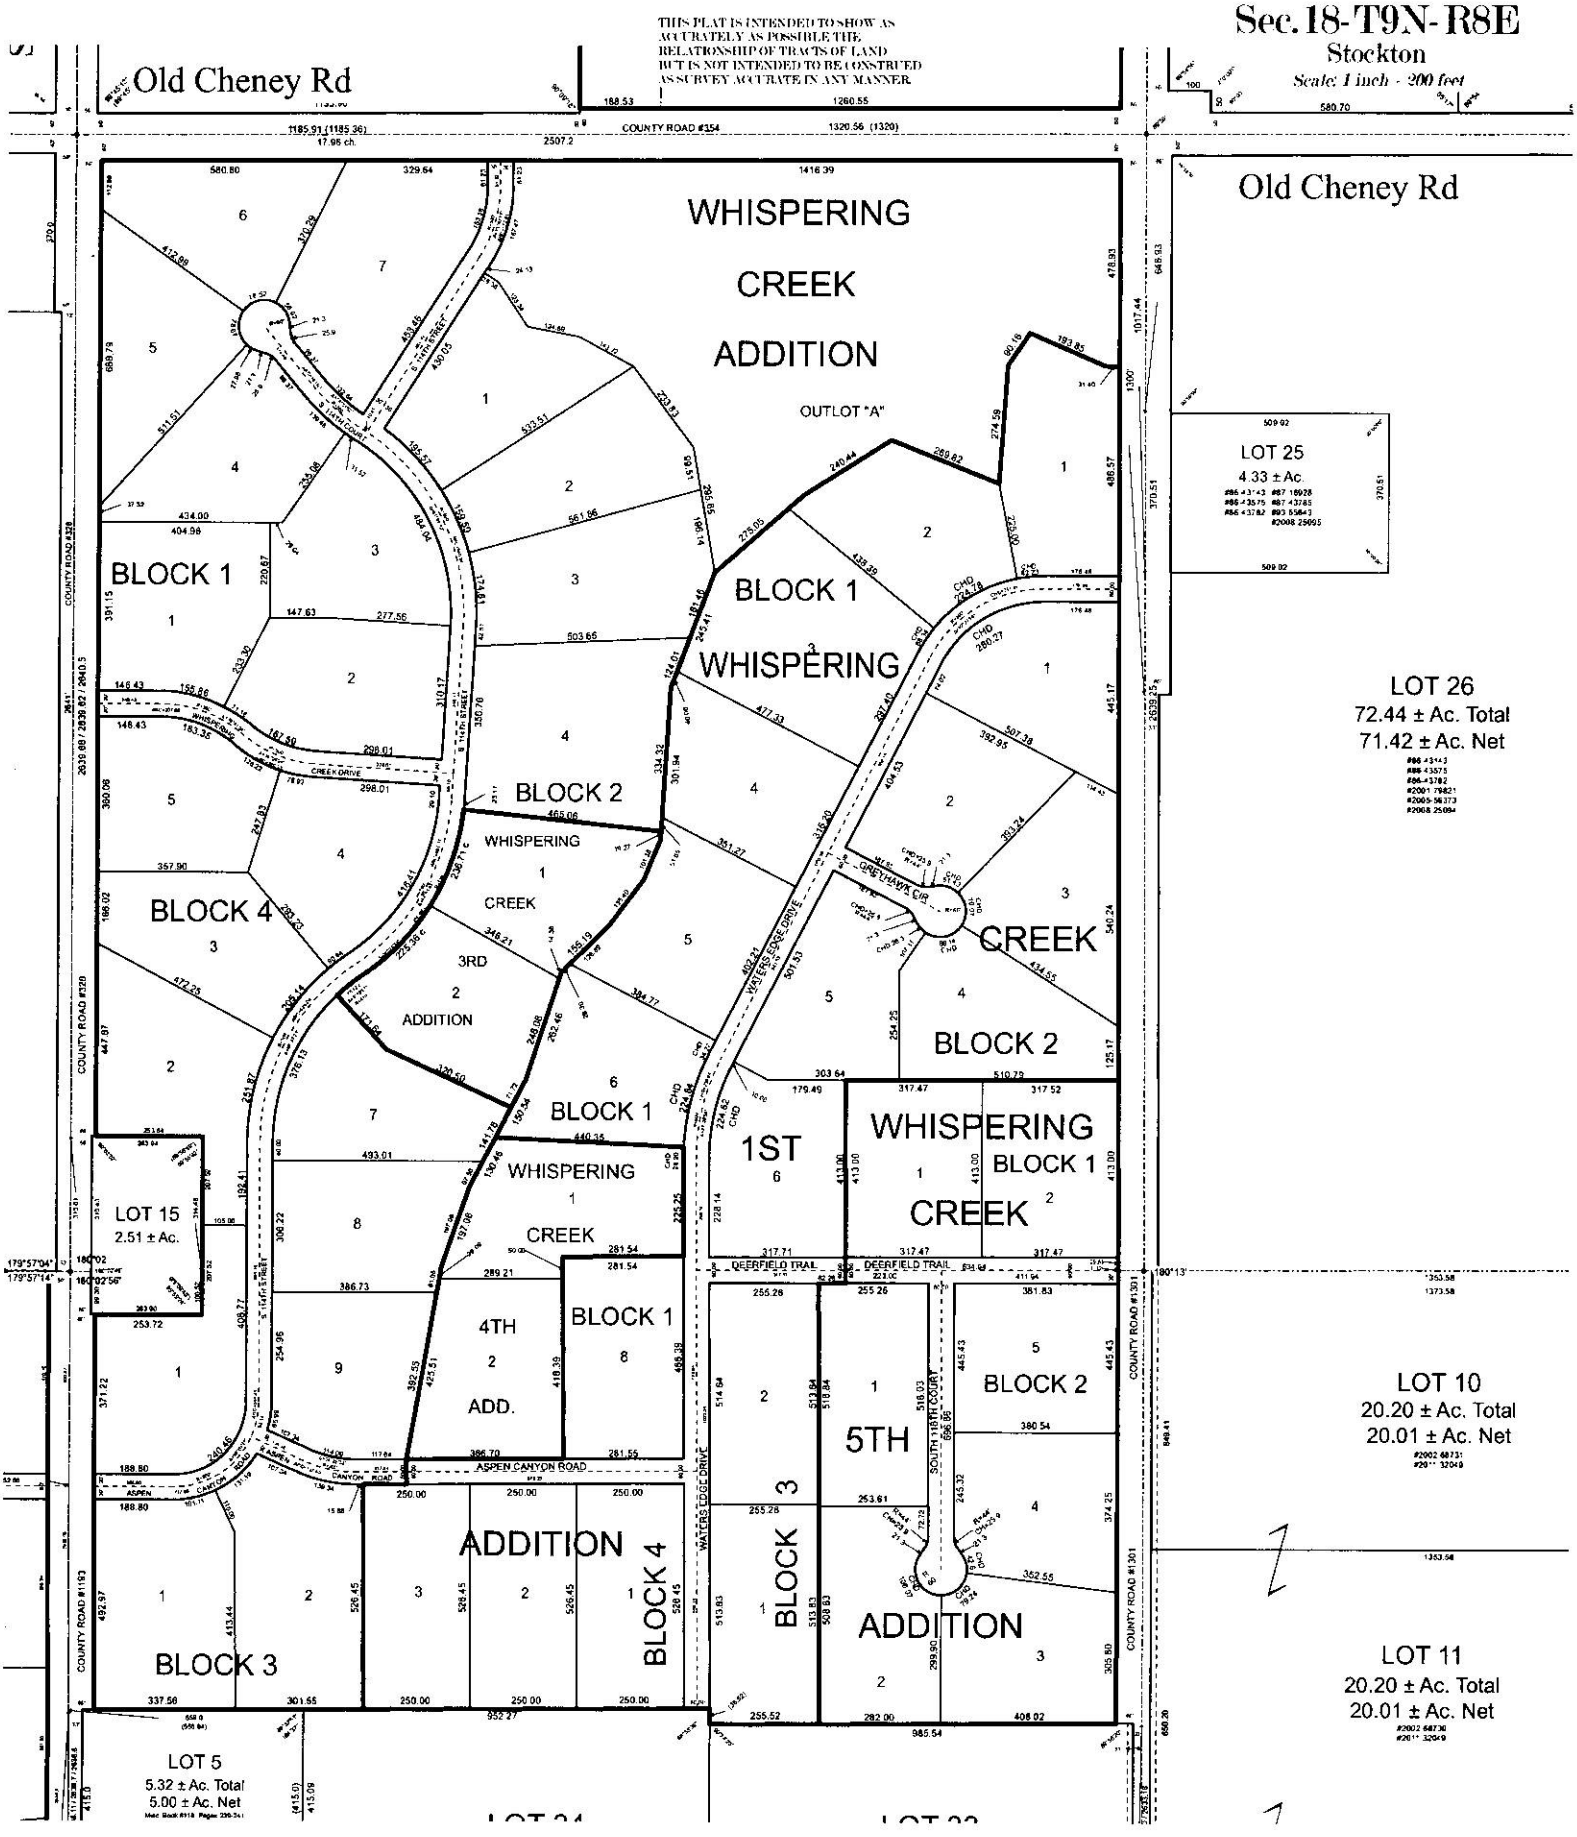
Sec. 18-T9N-R8E
Stockton
Scale: 1 inch = 200 feet
THIS PLAT IS INTENDED TO SHOW AS ACCURATELY AS POSSIBLE THE RELATIONSHIP OF TRACTS OF LAND BUT IS NOT INTENDED TO BE CONSTRUED AS SURVEY ACCURATE IN ANY MANNER
Old Cheney Rd
COUNTY ROAD #354
WHISPERING CREEK ADDITION
OUTLOT "A"
BLOCK 1
BLOCK 2
BLOCK 3
BLOCK 4
BLOCK 5
BLOCK 6
WHISPERING CREEK
3RD ADDITION
4TH ADD.
5TH ADDITION
1ST WHISPERING CREEK
ASPEN CANYON ROAD
DEERFIELD TRAIL
SOUTH 18TH COURT
WATERS EDGE DRIVE
CREEK DRIVE
GREENHAWK CIR.
LOT 25
4.33 ± Ac.
LOT 26
72.44 ± Ac. Total
71.42 ± Ac. Net
LOT 15
2.51 ± Ac.
LOT 10
20.20 ± Ac. Total
20.01 ± Ac. Net
LOT 11
20.20 ± Ac. Total
20.01 ± Ac. Net
LOT 5
5.32 ± Ac. Total
5.00 ± Ac. Net

Nate C. Hartman

From: Todd A. Stutzman
Sent: Tuesday, September 25, 2018 10:11 AM
To: Nate C. Hartman
Subject: 6272 Waters Edge Dr.

Nate the lot located in Whispering Creek 1st addition lot 6 block 2, is a buildable lot.

Todd Stutzman
Plan Examiner II
402-441-7097
555 S 10th Street, Room 203
Lincoln, NE 68508