Lincoln-Lancaster County Health Department
Environmental Public Health Division
3140 N Street • Lincoln NE 68510-1514
Phone: 402-441-8643

A

Permit Number #5001758

Onsite Wastewater Treatment System
Request for Site Clearance and Permit

Include Form B and C. Submit correct fee with this Application

3 acres or more required for: ☐ Septic System ☒ Lagoon ☐ Other (Refer to Form C)

The undersigned hereby requests site clearance and permit to construct a Wastewater Treatment System in conformance with appropriate regulations.

PLEASE PRINT OR TYPE

A. Onsite System Location

Address 2700 W Emil Drive City Martell, NE Zip
(no rural route)

Legal Description S21 T8 R6 martell Development 1 1
1/4 1/4 Section Township Range Subdivison Addition Block Lot

PID 08-21-302-001-000

B. Owner

Name Darryl Cyr Signature

Address City/State/Zip

Home Phone 402-499-3193 Work Phone

C. Certified Installer

Name: Kelly Wolinski Signature

Address 3130 S 16th #100 City/State/Zip Lincoln, Ne. 68502

Work Phone 402-434-2400

D. Engineer

☐ **Check and complete if engineer designed system** P.E. License Number:

Designer Name Firm Work Phone

E. This system will serve a

☒ Residential Dwelling Number of Bedrooms 4 Whirlpool Bathtub? ☐ Yes ☒ No Total Acres 3+
Garbage Grinder? ☒ Yes ☐ No

☐ Commercial Establishment/Other Facility Specify Design flow in gallons per day

Type of Wastewater ☐ Domestic ☐ Non-Domestic

DO NOT WRITE BELOW THIS LINE

Approval Process ☐ Municipal Code 24.38 ☐ County Resolution No. 02-30

1. Health Department
Site visits Date rec'd **ACTION** ☐ Approved ☐ Disapproved
Date frwd Signature
Comments

2. Supt. Bldg. Insp. or Village Clerk
Comments Date rec'd **ACTION** ☐ Approved ☐ Disapproved
Date frwd Signature

3. City or County Engineer
Comments Date rec'd **ACTION** ☐ Approved ☐ Disapproved
Date frwd Signature

Installation Final Written Approval
By
Date

Business Office Use Only
Date Received 10-24-18 Amount Paid $420.00
Received By KO Cash/Check No. 97278
+CC 4056

White - Health Department Yellow - Engineer Pink - Building & Safety

Form A Updated: 1/13

Lincoln-Lancaster County Health Department
Environmental Public Health Division (402) 441-8027
3131 O Street Lincoln, Nebraska 68510-1514

ON-SITE WASTE WATER SYSTEM
CONSTRUCTION - INSTALLATION PERMIT
No. HS001758

System Type: Lagoon

Situs: 2800 W EMIL DR, MARTELL, NE 68404

Issued: 10/29/2018

Expires: 10/29/2019

Description: MARTELL DEVELOPMENT, BLOCK 1, Lot 1

Owner: CYR, DARRYL & VERGIE
5201 W ROCA RD
MARTELL, NE 68404

Shavonna M. Lausterer, MPH, CPH, Health Director

Dear Applicant:

The above document is your permit to construct a new On-site Waste Water System at the location listed. Please contact this office once the sytem is complete in order to schedule a final inspection before use.

Shavonna M. Lausterer, MPH, CPH
Health Director

WELLMAN PLUMBING
3130 S 6TH ST #100
LINCOLN, NE 68502

Lincoln-Lancaster County Health Department
Environmental Public Health Division
3140 N Street • Lincoln NE 68510-1514
Phone: 402-441-8643

A

Permit Number #5001758

Onsite Wastewater Treatment System
Request for Site Clearance and Permit

Include Form B and C. Submit correct fee with this Application

3 acres or more required for: ☐ Septic System ☒ Lagoon ☐ Other (Refer to Form C)

The undersigned hereby requests site clearance and permit to construct a Wastewater Treatment System in conformance with appropriate regulations.

PLEASE PRINT OR TYPE

A. Onsite System Location

Address 2700 W Emil Drive City Martell, NE Zip
(no rural route)

Legal Description S21 T8 R6 Martell Development Lot 1

1/4	1/4	Section	Township	Range	Subdivison	Addition	Block	Lot
		S21	T8	R6	Martell Development		1	1

PID 08-21-302-001-000

B. Owner

Name Darryl Cyr Signature

Address City/State/Zip

Home Phone 402-499-3193 Work Phone

C. Certified Installer

Name: Kelly Welinski Signature

Address 3130 S 16th #100 City/State/Zip Lincoln, Ne. 68502

Work Phone 402-434-2400 610-0561, 890-1049

D. Engineer

☐ **Check and complete if engineer designed system** P.E. License Number:

Designer Name Firm Work Phone

E. This system will serve a

☒ Residential Dwelling Number of Bedrooms 4 Whirlpool Bathtub? ☐ Yes ☒ No Total Acres 3+ 6.01

Garbage Grinder? ☒ Yes ☐ No

☐ Commercial Establishment/Other Facility Specify Design flow in gallons per day

Type of Wastewater ☒ Domestic ☐ Non-Domestic

DO NOT WRITE BELOW THIS LINE

Approval Process ☐ Municipal Code 24.38 ☒ County Resolution No. 02-30

1. Health Department
Site visits
Comments
Date rec'd 10/23/18
Date frwd 10/23/18
ACTION ☒ Approved ☐ Disapproved
Signature

2. Supt. Bldg. Insp. or Village Clerk
Comments
Date rec'd
Date frwd
ACTION ☒ Approved ☐ Disapproved
Signature

3. City or County Engineer
Comments
Date rec'd
Date frwd
ACTION ☒ Approved ☐ Disapproved
Signature

Installation Final Written Approval
By
Date

Extension pd #13000
10-23-19 JAO
CC 1004

Business Office Use Only
Date Received 10-24-18 Amount Paid $420.00
Received By JAO Cash/Check No. 91278
+ CC 4856

White - Health Department Yellow - Engineer Pink - Building & Safety

Lincoln-Lancaster County Health Department
Environmental Public Health Division
3140 N Street • Lincoln NE 68510-1514
Phone: 402-441-8643

SCANNED

A

Permit Number
#5001758

Onsite Wastewater Treatment System
Request for Site Clearance and Permit

Include Form B and C.
Submit correct fee
with this Application

3 acres or more required for: ☐ Septic System ☒ Lagoon ☐ Other (Refer to Form C)

The undersigned hereby requests site clearance and permit to construct a Wastewater Treatment System in conformance with appropriate regulations.

PLEASE PRINT OR TYPE

A. Onsite System Location

Address 2700 W Emil Drive City Martell, NE Zip
(no rural route)

Legal Description S21 T8 R6 martell Development 1 1
(1/4 | 1/4 | Section | Township | Range | Subdivison | Addition | Block | Lot)

PID 08-21-302-001-000

B. Owner

Name Darryl Cyr Signature

Address City/State/Zip

Home Phone 402-499-3193 Work Phone

C. Certified Installer

Name: Kelly Wolinski Signature

Address 3130 S 16th #100 City/State/Zip Lincoln, Ne. 68502

Work Phone 402-434-2400 610-0561, 890-1049

D. Engineer ☐ **Check and complete if engineer designed system** P.E. License Number:

Designer Name Firm Work Phone

E. This system will serve a

☒ Residential Dwelling Number of Bedrooms 4 Whirlpool Bathtub? ☐ Yes ☒ No Total Acres 3+6.01
Garbage Grinder? ☒ Yes ☐ No

☐ Commercial Establishment/Other Facility Specify Design flow in gallons per day

Type of Wastewater ☒ Domestic ☐ Non-Domestic

DO NOT WRITE BELOW THIS LINE

Approval Process ☐ Municipal Code 24.38 ☒ County Resolution No. 02-30

1. Health Department
Site visits
Comments
Date rec'd 12/27/18
Date frwd 12/27/18
ACTION ☒ Approved ☐ Disapproved
Signature

2. Supt. Bldg. Insp. or Village Clerk
Comments
Date rec'd
Date frwd
ACTION ☒ Approved ☐ Disapproved
Signature

3. City or County Engineer
Comments
Date rec'd
Date frwd
ACTION ☒ Approved ☐ Disapproved
Signature

Installation Final Written Approval
By
Date 1/15/20

Extension pd #13000
10-23-19 JAO
CC 1004

Business Office Use Only
Date Received 10-24-18 Amount Paid $420.00
Received By JAO Cash/Check No. 91278
+ CC 4856

White - Health Department Yellow - Engineer Pink - Building & Safety

Form A Updated: 1/13

Lincoln-Lancaster County Health Department
Environmental Public Health Division
3131 O Street • Lincoln NE 68510-1514
Phone: 402-441-8643

Permit Number: HS201758

Onsite Wastewater Treatment System

Inspection Sheet

Date 1/15/20 Legal Description Model Heights Blk 1, Lot 1

¼ ¼ Section/Township/Range

Onsite System Location

Address (no rural route) 2700 W. Emil Dr. City _____

Owner _____ Address _____

Mark One: ☒ Dwelling ☐ Non-dwelling

☒ New System ☐ Alteration [☐ Tank Only ☐ Trench Only] ☐ Lateral Only

☐ Temporary modification (Describe problem causing discharge and reason for temporary modification): _____

_____

Drainfield Absorption System:

☒ Lateral ☐ Bed ☐ Non-standard (engineer-designed and NDEQ approved) ☐ Holding Tank ☐ Trench

Total square feet of drainfield 1800 Sq. Ft. Tank Size 1500 gals

Total length of laterals 450 ft Type of Distribution: ☐ Chamber ☐ Perforated Pipe ☐ Other (describe)_____

_____

No. of Absorption Laterals 3 Width 3' No. of Drop Boxes 0 Distribution Box 0

Leveling Method Used Laser

Setbacks (Check the Boxes Below if the Required Setback has been Satisfied):

Distance From	Private Well	Public Well	Surface Water	Ground water	Pressure Water Lines	Property Lines
Tank (ft)	50 ☐	500 ☐	50 ☐	NA ☐	10 ☐	5 ☐
Field (ft)	100 ☐	500 ☐	50 ☐	4 ☐	25 ☐	5 ☐

Geographical Coordinates to 6 Decimals:

Tank_____

Lateral #1_____ Lateral #3_____

Lateral #2_____ Lateral #4_____

Comments:

Inspections prior to Final Approval
Initial DA Date 1/14/20

Follow-Up_____ Date_____

Follow-Up_____ Date_____


Installation Has Written Approval
By _____

Date 1/15/20

Field Note Drawing (See Reverse Side):

Hwy 12
75 ft
Pond
Pasture
Pump House
Well
Joe H
N

Nate 3140 5th.
2nd FLR

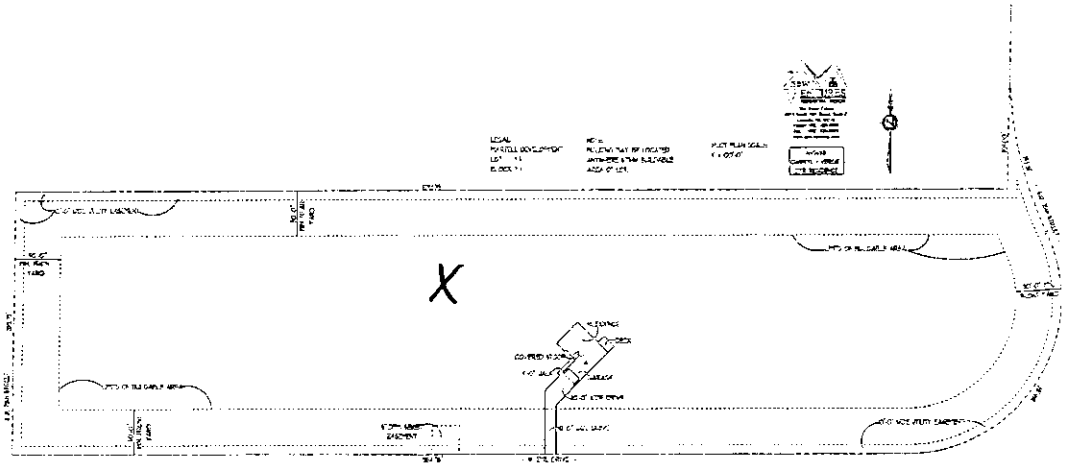

10/29/18 - X marks approximate area of proposed wastewater system. Owner contacted.

Nate C. Hartman

From: Ken D. Schroeder
Sent: Wednesday, October 24, 2018 5:42 PM
To: Nate C. Hartman
Cc: Pamela L. Dingman
Subject: Sewage disposal system for PID #08 21 302 001 000
Attachments: Martell Development.pdf; part of sec. 21-8-6.pdf

Nate,
Lancaster County Engineering Department indicates approval for a sewage disposal system for Lot 1, Block 1, "Martell Development" located in the SW ¼ of Section 21, T8N, R6E of the 6th P.M., Lancaster County, Nebraska. *(see attached part of sec 21-8-6.pdf & Martell Development.pdf)*
As always, subject to confirmation of and compliance with any floodplain elevation requirements prior to construction.
Ken

Kenneth D. Schroeder, RLS
Lancaster County Surveyor
444 Cherrycreek Road, Bldg. "C"
Lincoln, Nebraska 68528
kschroeder@lancaster.ne.gov
Phone (402) 441-7681
Fax (402) 441-8692

MARTELL DEVELOPMENT

FINAL PLAT
BASED ON MARTELL DEVELOPMENT
C.U.P./SPECIAL PERMIT #05058

Inst # 2007000999 Mon Jan 08 08:49:22 CST 2007
Filing Fee: 240.00
Lancaster County, NE Assessor/Register of Deeds Office
Deputy
Pages 2

MADE

#14418

SURVEYOR'S CERTIFICATE

I hereby certify that I have caused to be surveyed the Subdivision to be known as "Martell Development", a subdivision of Lots 74 and 59 Irregular Tracts of land located in the South 1/2 of Section 21, T.8N., R.8E., of the 6th P.M., Lancaster County, Nebraska and more particularly described as follows:

Commencing at the South 1/4 Corner of said Section 21 and extending thence; N 90°00'00"W, 889.19 feet, Thence N 00°00'00"W, 32.78 feet to the Point of Beginning;
Thence N 89°54'36" W, 150.33 feet;
Thence N 03°24'33" W, 242.27 feet;
Thence N 89°59'38" W, 1532.20 feet;
Thence N 00°56'57" E, 289.79 feet;
Thence N 89°58'27" E, 1118.40 feet;
Thence N 00°56'52" E, 757.15 feet;
Thence N 89°59'18" E, 477.78 feet;
Thence S 03°42'12" E, 1291.98 feet to the Point of Beginning containing 20.78 acres more or less

Permanent monuments have been placed at all lot corners, street intersections, points of curvature, centerline points of tangency, and at all other points required by the City of Lincoln, Land Subdivision Ordinance, Title 26 of the Lincoln Municipal Code.

All dimensions are chord measurements unless shown otherwise and are in feet or decimals of a foot.

Signed this 15th day of December 2006

Lyle L. Loth, L.S. 314
601 Old Cheney Rd., Suite 'A'
Lincoln, NE 68512
(402) 421-2500

NEBRASKA REGISTERED LAND SURVEYOR 548-314 LYLE L. LOTH

PLANNING DIRECTOR'S APPROVAL

The Planning Director, pursuant to Section 3.16 of the Lancaster County, Nebraska, Land Subdivision Resolution, hereby approves this Final Plat

Planning Director

DECEMBER 29, 2006
Date

SPRAGUE VILLAGE APPROVAL

The foregoing plat was approved and accepted by the Sprague Village Board,

Nebraska passed on the 5th day of December 2006

ATTEST: Patricia A Smith
Village Clerk

DEDICATION

The foregoing plat known as "Martell Development", and as described in the Surveyor's Certificate is made with the free consent and in accordance with the desires of the undersigned, sole owners, and the easements shown thereon are hereby granted in perpetuity to the Village of Sprague and Lancaster County, Nebraska, Windstream Nebraska Inc., Time Warner Entertainment-Advance/Newhouse, Aquila, Norris Public Power, their successors and assigns, to allow entry for the purposes of construction, reconstruction, replacement, repair, operation and maintenance of wires, cables, conduits, fixtures, poles, towers, pipes and equipment for the distribution of electricity and gas; telephone and cable television; wastewater collectors, storm drains; water mains and all appurtenances thereto, over, upon or under the easements as shown on the foregoing plat.

The construction or location of any building or structure, excluding fences, over, upon or under an easement shown thereon shall be prohibited

The construction or location of any fence or other improvement which obstructs drainage shall be prohibited over, upon, or under any storm drain easement or drainage easement shown thereon.

The Village of Sprague and Lancaster County, Nebraska, its successors or assigns are hereby held harmless for the cost of replacement or damage to any improvement or vegetation over, upon or under any easement shown thereon.

Direct vehicular access to S.W. 29th Street is hereby relinquished except at A. Ernst Drive.

Direct vehicular access to W. Martell Road is hereby relinquished.

The right-of-way shown thereon for S.W. 29th Street and West Martell Road is hereby dedicated to the public.

A public access easement is hereby granted over the private roads to the public generally for vehicular and pedestrian purposes. The construction or location of any gate, fence, or other barrier restricting vehicular and pedestrian access over the private roadway shall be prohibited except when necessary to control traffic during the construction, reconstruction, repair, or maintenance of the private roadway

Each lot shall have only one residential access

WITNESS OUR HANDS THIS 5th day of December, 2006

Martell Development Corporation,
a Nebraska Corporation
Dutch Bentzinger, President

Bentzinger Grain Equipt. Co.
Dutch Bentzinger, President

ACKNOWLEDGMENT

STATE OF NEBRASKA } SS
LANCASTER COUNTY }

On this 5th day of December, 2006, before me, the undersigned, a notary public, duly commissioned, qualified for and residing in said county, personally came Dutch Bentzinger, President of Martell Development Corporation, a Nebraska Corporation and Dutch Bentzinger President of Bentzinger Grain Equip. Co., to me personally known to be the identical person whose name is affixed to the dedication of the foregoing plat and he acknowledged the same to be his voluntary act and deed and the voluntary act and deed of said companies.


Patricia A Smith
NOTARY PUBLIC

My commission expires the 10th day of December, 2006

GENERAL NOTARY-State of Nebraska
PATRICIA A. SMITH
My Comm. Exp. 12-10-06


MARTELL DEVELOPMENT

FINAL PLAT
BASED ON MARTELL DEVELOPMENT
C.U.P./SPECIAL PERMIT #05058

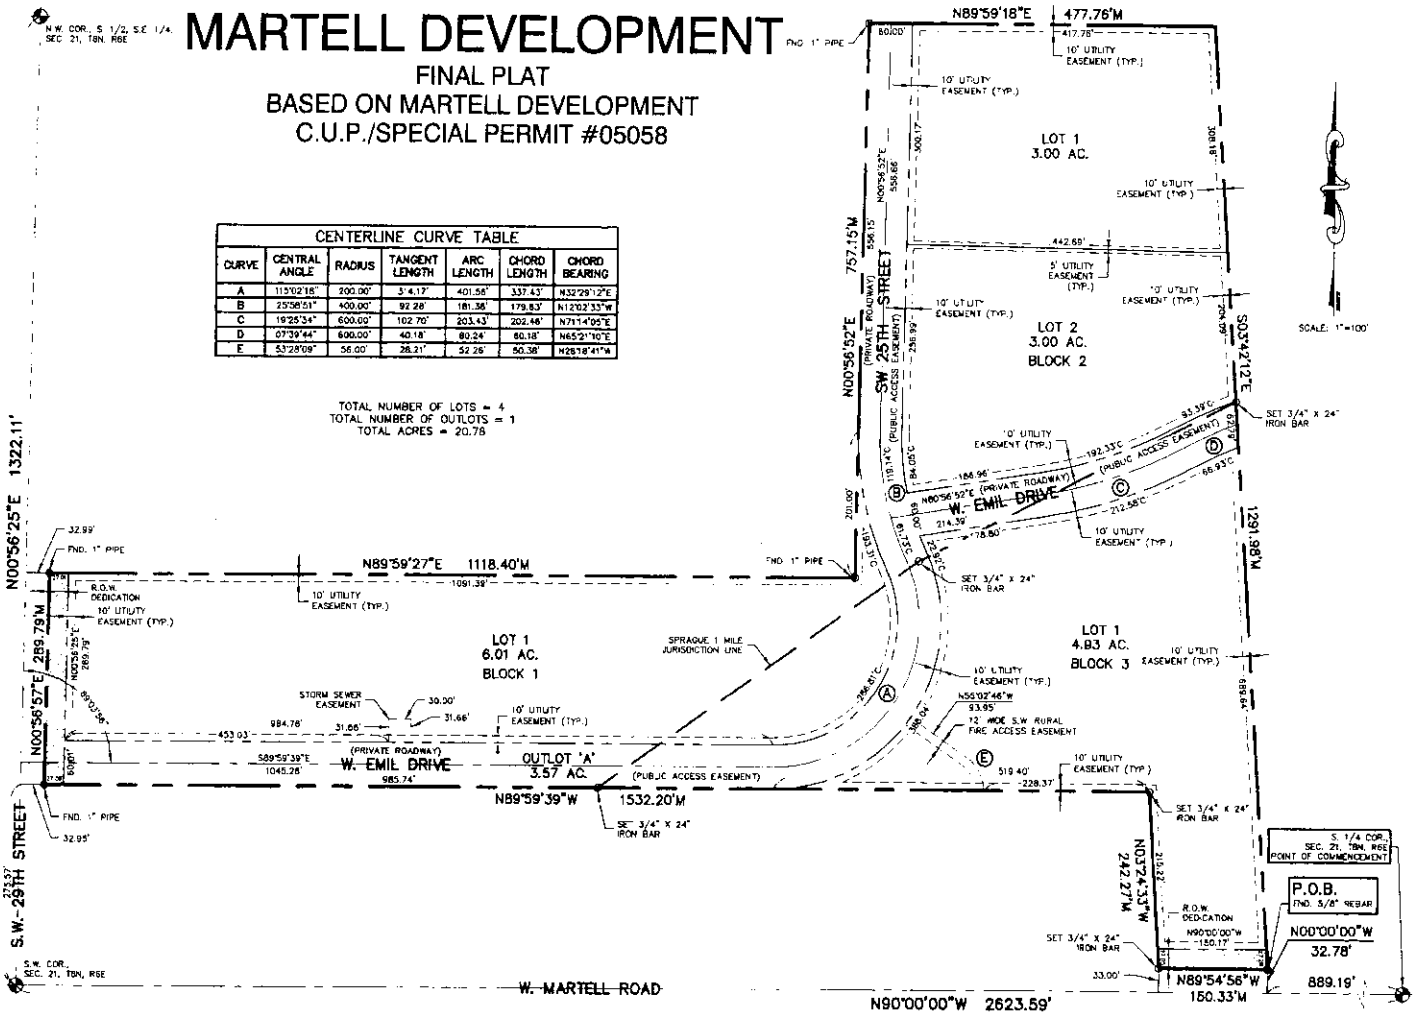

CENTERLINE CURVE TABLE						
CURVE	CENTRAL ANGLE	RADIUS	TANGENT LENGTH	ARC LENGTH	CHORD LENGTH	CHORD BEARING
A	115°02'18"	200.00'	314.17'	401.56'	337.43'	N32°29'12"E
B	25°56'51"	400.00'	92.28'	181.38'	179.83'	N12°02'33"W
C	19°25'34"	600.00'	102.70'	203.43'	202.46'	N71°14'05"E
D	07°39'44"	600.00'	40.18'	80.24'	80.18'	N65°21'10"E
E	53°28'09"	56.00'	28.21'	52.26'	50.38'	N26°18'41"W

TOTAL NUMBER OF LOTS = 4
TOTAL NUMBER OF OUTLOTS = 1
TOTAL ACRES = 20.78

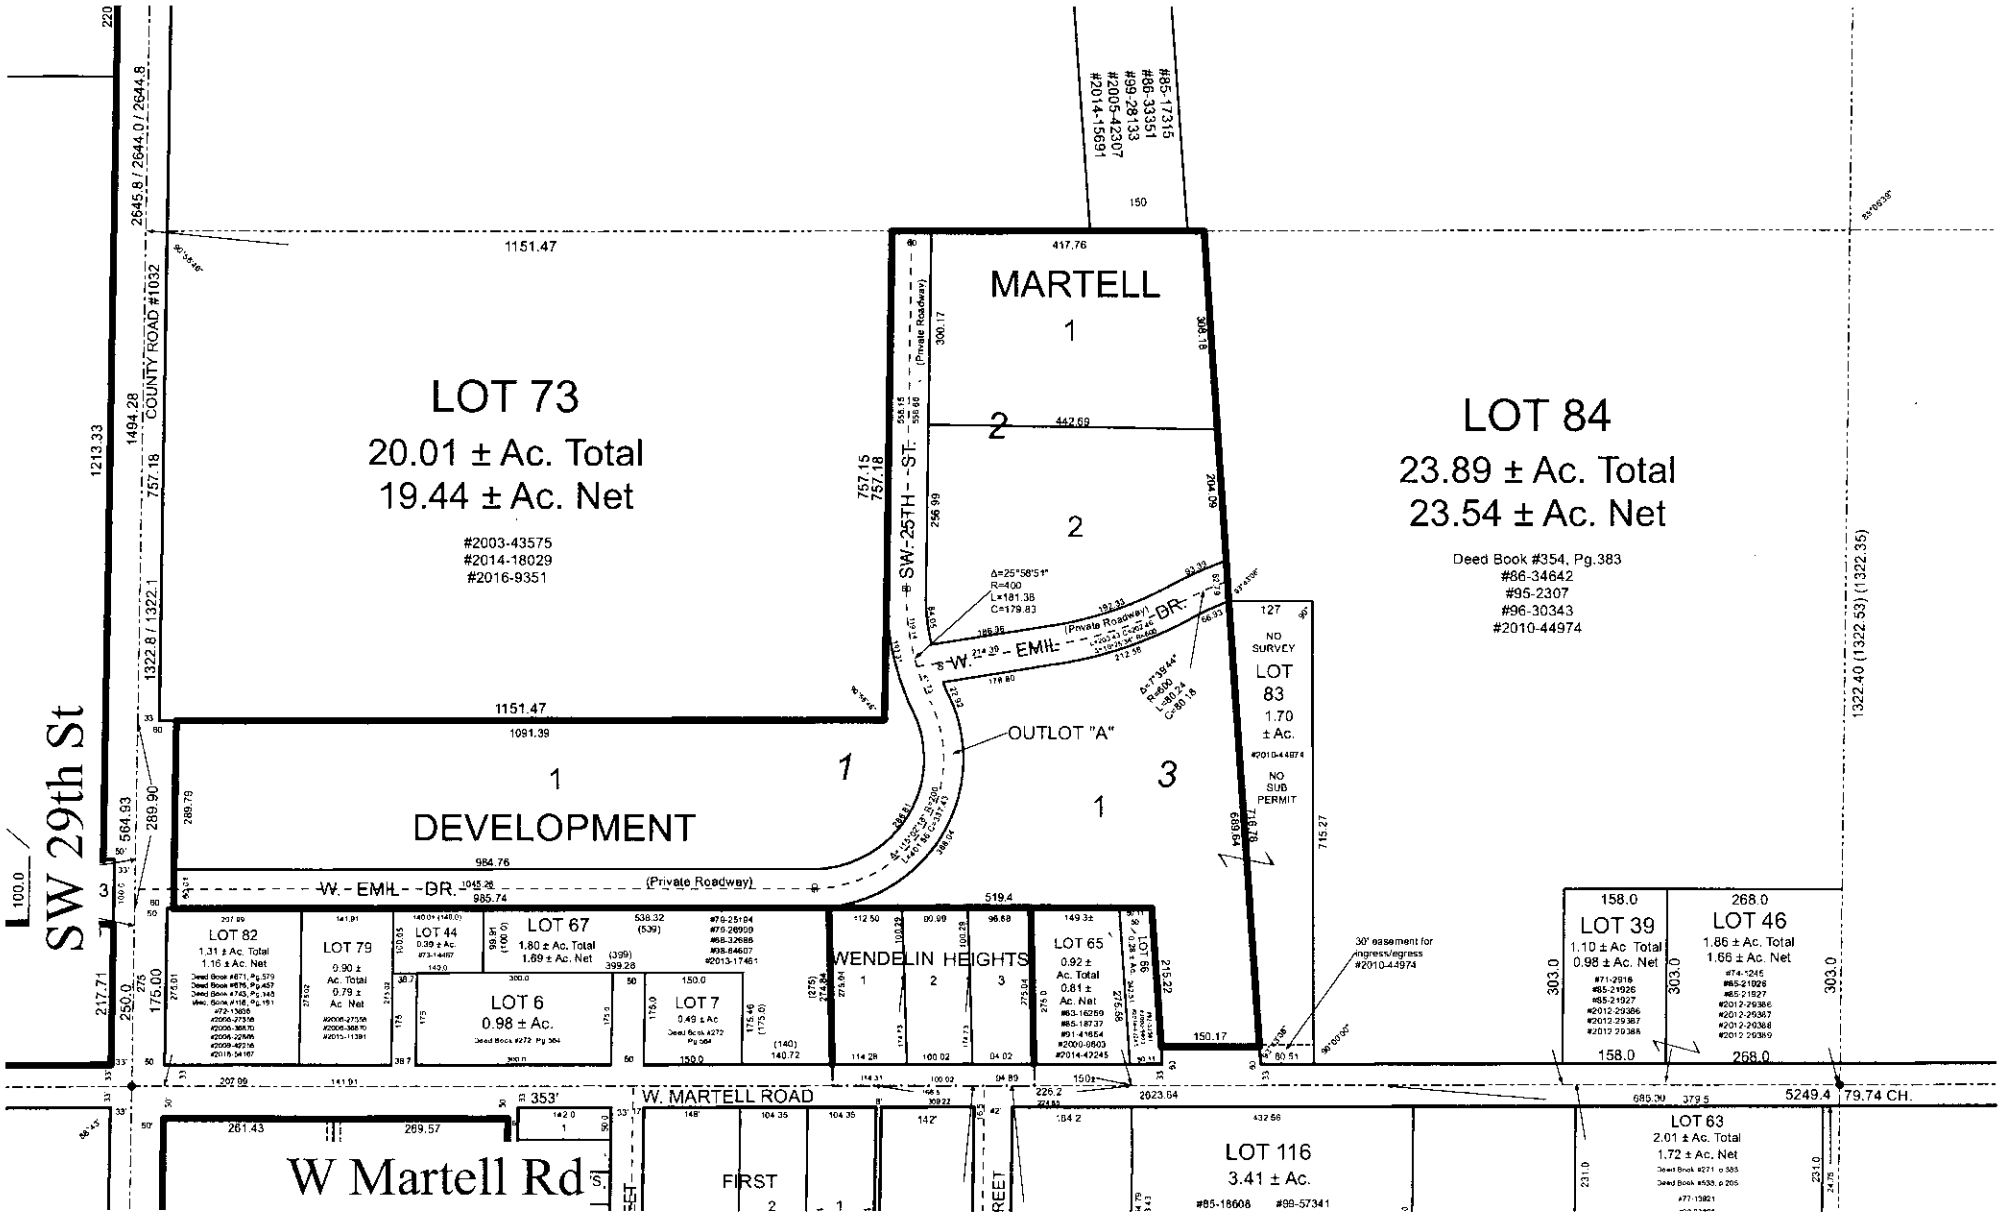
LOT 73
20.01 ± Ac. Total
19.44 ± Ac. Net
#2003-43575
#2014-18029
#2016-9351
LOT 84
23.89 ± Ac. Total
23.54 ± Ac. Net
Deed Book #354, Pg.383
#86-34642
#95-2307
#96-30343
#2010-44974
MARTELL
1
2
2
DEVELOPMENT
1
1
3
1
OUTLOT "A"
NO SURVEY
LOT 83
1.70 ± Ac.
#2010-44974
NO SUB PERMIT
LOT 82
1.31 ± Ac. Total
1.16 ± Ac. Net
LOT 79
9.90 ± Ac. Total
9.79 ± Ac. Net
LOT 44
0.39 ± Ac.
LOT 67
1.80 ± Ac. Total
1.69 ± Ac. Net
LOT 6
0.98 ± Ac.
LOT 7
0.49 ± Ac
WENDELIN HEIGHTS
1
2
3
LOT 65
0.92 ± Ac. Total
0.81 ± Ac. Net
LOT 66
0.38 ± Ac. Net
LOT 39
1.10 ± Ac. Total
0.98 ± Ac. Net
LOT 46
1.86 ± Ac. Total
1.66 ± Ac. Net
LOT 116
3.41 ± Ac.
#85-18608
#98-57341
LOT 63
2.01 ± Ac. Total
1.72 ± Ac. Net
W. MARTELL ROAD
W Martell Rd
SW 29th St
COUNTY ROAD #1032
SW-25TH-ST
(Private Roadway)
W.-EMH.-BR.
30' easement for ingress/egress #2010-44974
#85-17315
#86-33351
#99-28133
#2005-42307
#2014-15691
2645.8 / 2644.0 / 2644.8
1322.8 / 1322.1
1322.40 (1322.53) (1322.35)
1494.28
1213.33
564.93
289.90
217.71
250.0
175.00
1151.47
1091.39
984.76
985.74
519.4
417.76
757.15
757.18
442.69
306.18
300.17
256.99
715.27
669.64
212.78
215.22
150.17
2023.64
5249.4
79.74 CH.
685.20
379.5
261.43
269.57
353'
FIRST
STREET

Nate C. Hartman


From: RJ Hamilton
Sent: Wednesday, October 24, 2018 1:33 PM
To: Nate C. Hartman
Subject: 0821302001000

Nate,

The property with PID **0821302001000** is a buildable lot. The lot was created under Special Permit SP05058. There is no floodplain on the property.

Thank you,

RJ Hamilton
Plans Examiner
City of Lincoln
Building and Safety Dept.
402-441-6424

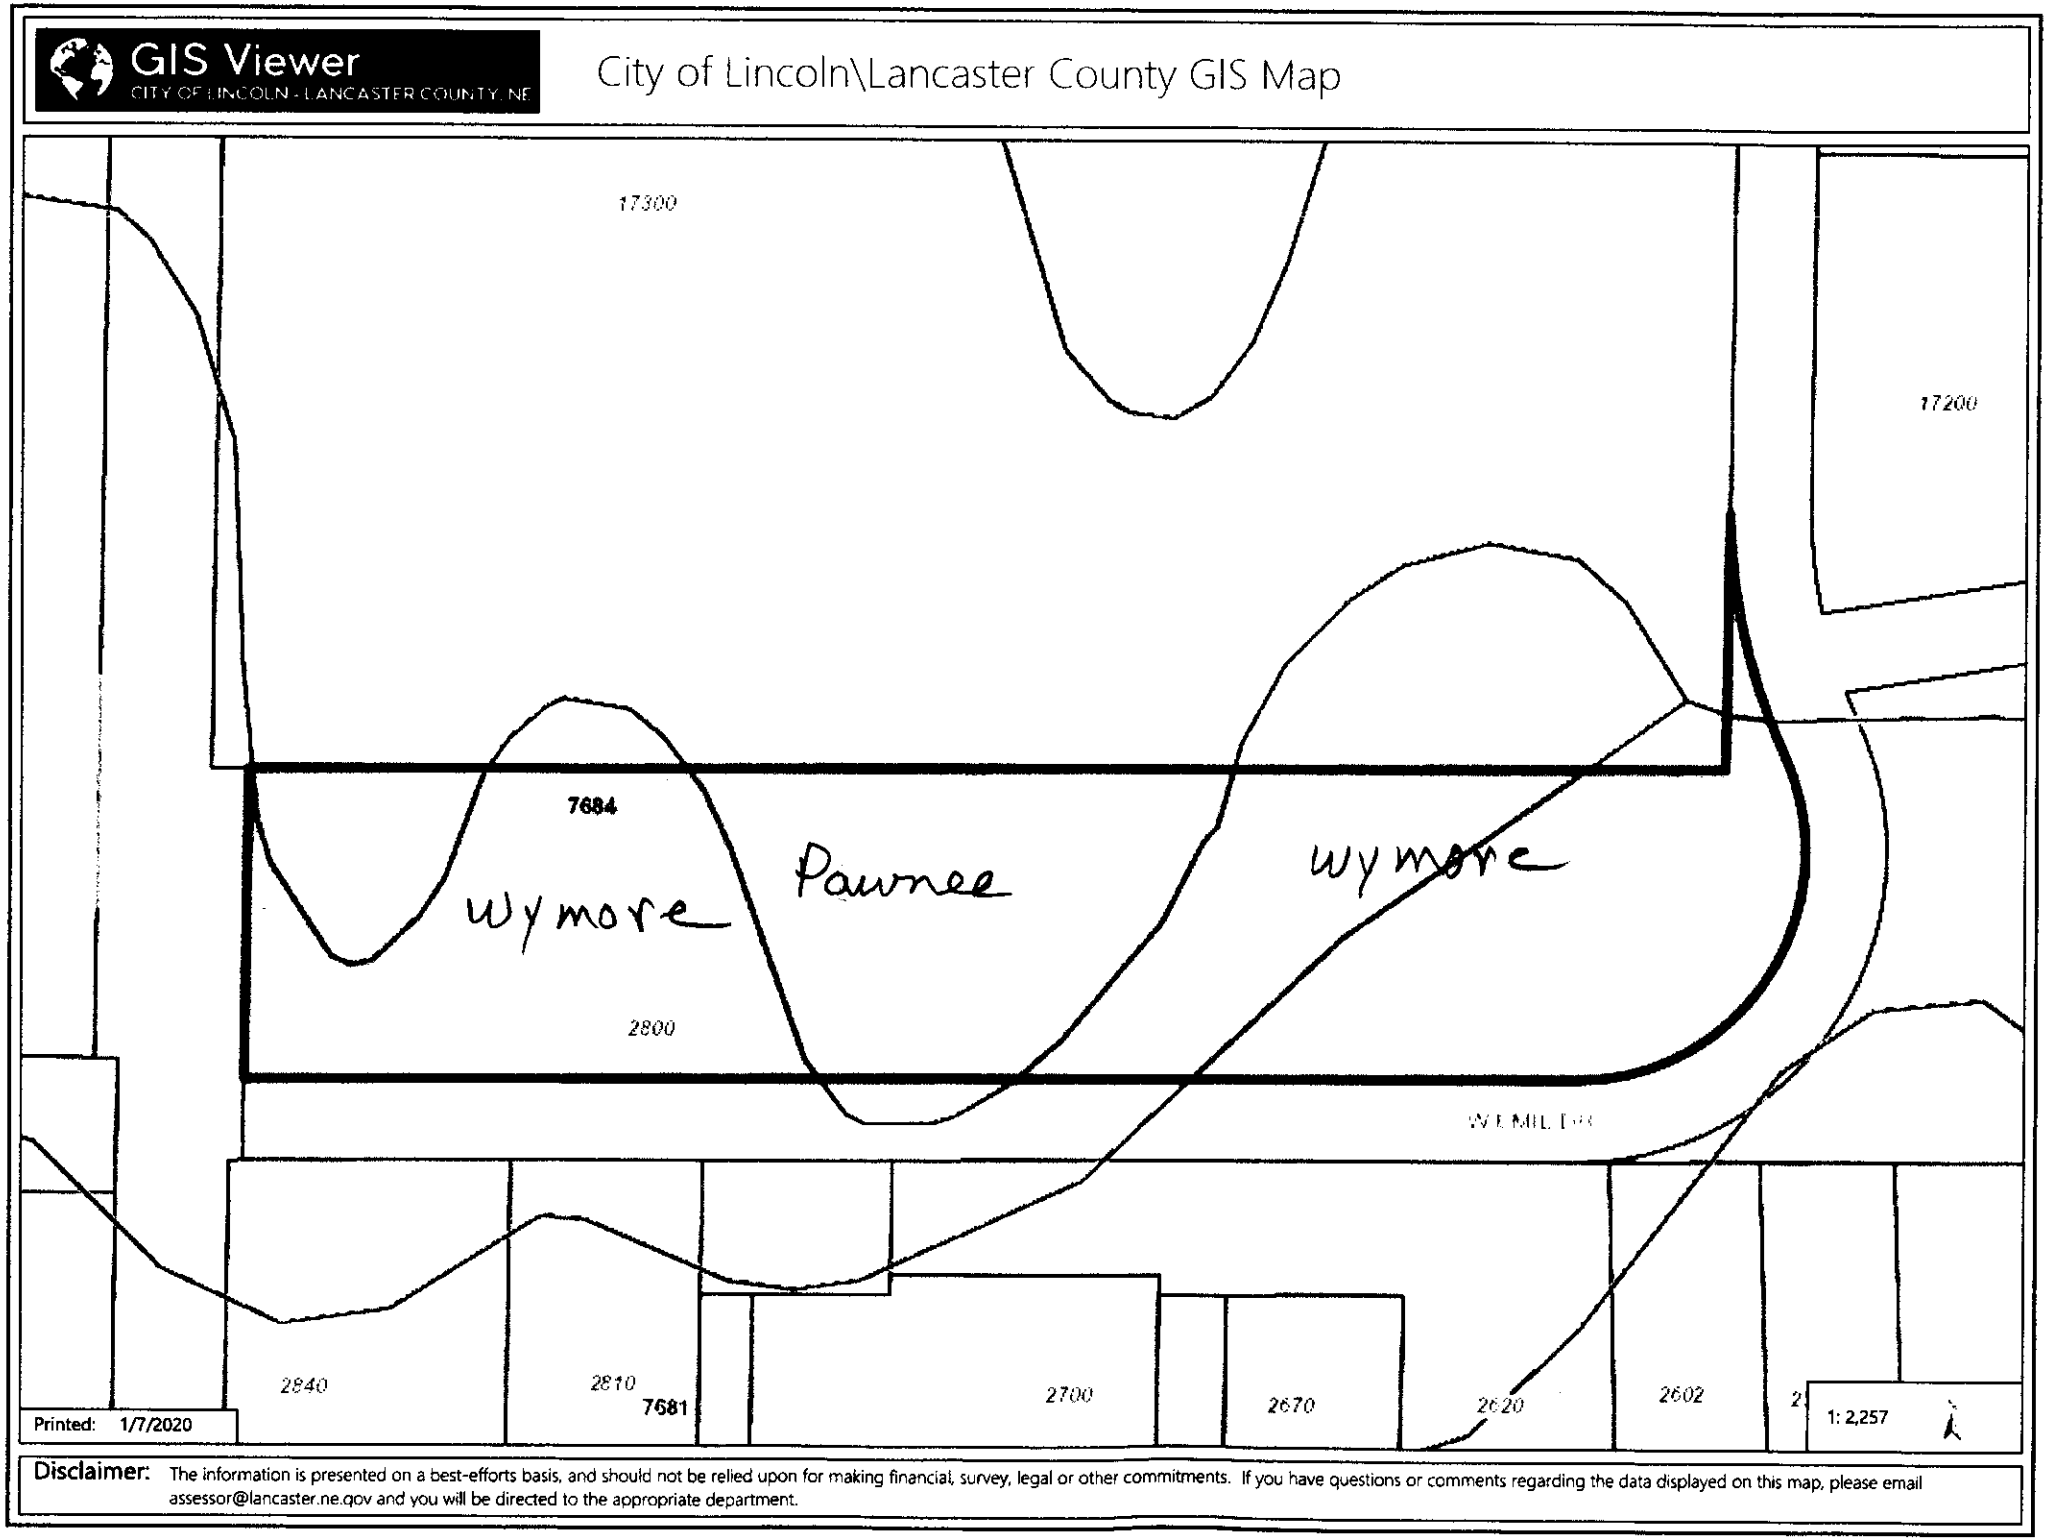
GIS Viewer
CITY OF LINCOLN - LANCASTER COUNTY, NE
City of Lincoln\Lancaster County GIS Map
17300
17200
7684
Wymore
Pawnee
Wymore
2800
2840
2810
7681
2700
2670
2620
2602
Printed: 1/7/2020
1: 2,257
Disclaimer: The information is presented on a best-efforts basis, and should not be relied upon for making financial, survey, legal or other commitments. If you have questions or comments regarding the data displayed on this map, please email assessor@lancaster.ne.gov and you will be directed to the appropriate department.

Trusted. Tested. Tough.™

Product information presented here reflects conditions at time of publication. Consult factory regarding discrepancies or inconsistencies.

ZOELLER® PUMP COMPANY

MAIL TO: P.O. BOX 16347 • Louisville, KY 40256-0347
SHIP TO: 3649 Cane Run Road • Louisville, KY 40211-1961
TEL: (502) 778-2731 • 1 (800) 928-PUMP • **FAX:** (502) 774-3624

SECTION: 2.50.070
FM1420
0816
Supersedes
0713

Visit our web site:
zoellerpumps.com

DESIGNED • MACHINED • ASSEMBLED IN THE USA


Zoeller Qwik-Box Pump Control and Alarm Systems

The Qwik-Box is a junction connection box designed for easy hookup of pumps and alarm systems used in septic effluent, sewage, or dewatering applications requiring a connection outside the building or residence. The Qwik-Box eliminates the need for junction wiring boxes inside sewage and septic tanks, and consists of UL listed components. The sealed receptacle also eliminates the need for a separate outdoor disconnect. The pump and piggyback float switch plug directly into the sealed receptacle. The plug and receptacle meet all requirements of the National Electrical Code for a disconnecting means for fractional horsepower motors. The sealed enclosure meets requirements of the National Electrical Code and simplifies removal of pump and float control switch for service or repair. The Qwik-Box allows you to open the cover and have the pump unit serviced by disconnecting piggyback pump float switch cord at the receptacle.

STANDARD FEATURES

- No need to cut off plugs
- Sealed watertight enclosure
- Available in 115 Volt or 230 Volt design
- Corrosion-resistant PVC construction
- Easy hookup of indoor alarm with terminal strip exposed for low voltage wiring.
- Rated for NEMA 4X.
- Incoming power and alarm cable are permanently sealed. Epoxy seal kit included.
- Water-tight rubber cord seal for pump and switch cables.
- Optional indoor tank alert alarm with silence switch and LED indicator.
- Installation and wiring instructions included.
- Meets NEC requirements for a disconnect.

Pumps and/or alarms wired-in or connected in the field must be installed according to the National Electrical Code (NEC) by a qualified licensed electrician.

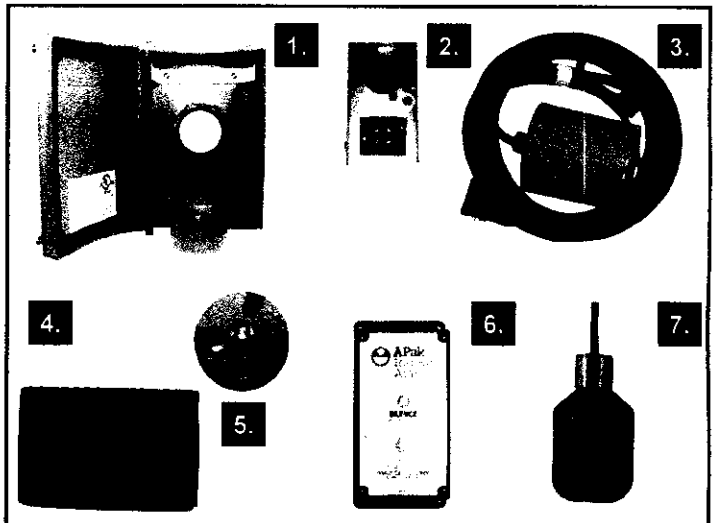

OPTIONAL COMPONENTS

1. Water-tight J-Box
2. Receptacle terminal plate
3. Piggyback pump float switch
4. Potting kit
5. Water-tight rubber cord seal
6. Tank Alert alarm
7. Alarm float switch

ASSEMBLY P/N	DESCRIPTION	COMPONENTS
10-0566	Qwik-Box - 115 V - 1 Ph - 15 amp Receptacle/13 amp Piggyback Switch/Sealing Accessories	1,2,3,4,5
10-0568	Qwik-Box - 115 V - 1 Ph - 15 amp Receptacle/13 amp Piggyback Switch/APak®/Sealing Accessories	1,2,3,4,5,6,7
10-0579	Qwik-Box - 115 V - 1 Ph - 15 amp Receptacle/Sealing Accessories	1,2,4,5
10-0592	Qwik-Box - 115 V - 1 Ph - 15 amp Receptacle/APak®/Sealing Accessories	1,2,4,5,6,7
10-0567	Qwik-Box - 230 V - 1 Ph - 15/20 amp Receptacle/13 amp Piggyback Switch/Sealing Accessories	1,2,3,4,5
10-0569	Qwik-Box - 230 V - 1 Ph - 15/20 amp Receptacle/13 amp Piggyback Switch/APak®/Sealing Accessories	1,2,3,4,5,6,7
10-0580	Qwik-Box - 230 V - 1 Ph - 15/20 amp Receptacle/Sealing Accessories	1,2,4,5
10-0593	Qwik-Box - 230 V - 1 Ph - 15/20 amp Receptacle/APak®/Sealing Accessories	1,2,4,5,6,7
10-0576	Qwik-Box Sealing Accessories/APak®	4,5,6,7

© Copyright 2016 Zoeller® Co. All rights reserved.

Lincoln-Lancaster County Health Department
Environmental Public Health Division
3140 N Street • Lincoln NE 68510-1514
Phone: 402-441-8643

A

Permit Number

Onsite Wastewater Treatment System Permit Application

Include Form B and C. Submit correct fee with this Application

☒ Septic System ☐ Lagoon ☐ Other (Refer to Form C)

PLEASE PRINT OR TYPE

A. Onsite System Location

Address* 2800 W Emil dr. City _____, NE Zip _____
(no rural route)

Legal Description _____ Martell Development #1

1/4 1/4 Section Township Range Subdivison Addition Block Lot

PID _____ *Approx. Address (If to be determined) _____

B. Owner

Name Darryl + Vergie Cyr Signature _____

Address 5201 W Rock Rd. City/State/Zip Martell Ne. 68404

Home Phone _____ Work Phone _____

C. Certified Installer

Name: Kelly Wolinski Signature _____

Address 3130 S 6th City/State/Zip Friend NE 68359

Work Phone 402 434 2400 / 402-890-1049

D. Engineer

☐ **Check and complete if engineer designed system** P.E. License Number: _____

Designer Name _____ Firm _____ Work Phone _____

E. This system will serve a

☒ Residential Dwelling Number of Bedrooms 4 Whirlpool Bathtub? ☐ Yes ☒ No Total Acres 10
Garbage Grinder? ☒ Yes ☐ No

☐ Commercial Establishment/Other Facility Specify _____ Design flow in gallons per day 500

Type of Wastewater ☒ Domestic ☐ Non-Domestic

DO NOT WRITE BELOW THIS LINE

Approval Process

1. Health Department
Site visits _____ Date rec'd _____ **ACTION** ☐ Approved ☐ Disapproved
_____ Date frwd _____ Signature _____
Comments _____

2. Supt. Bldg. Insp. or Village Clerk
Comments _____ Date rec'd _____ **ACTION** ☐ Approved ☐ Disapproved
_____ Date frwd _____ Signature _____

3. City or County Engineer
Comments _____ Date rec'd _____ **ACTION** ☐ Approved ☐ Disapproved
_____ Date frwd _____ Signature _____

Installation Final Written Approval
By _____
Date _____

Business Office Use Only
Date Received _____ Amount Paid _____
Received By _____ Cash/Check No. _____

White - Health Department Yellow - Engineer Pink - Building & Safety

TITLE 124 – NEBRASKA DEPARTMENT OF ENVIRONMENTAL QUALITY

Attachment C
Soil Absorption Test Data Report

Owner Information:

Owner Name Darryl & Vergie Cyr Phone (___)___-____
Address 2800 W Emil dr City Martell State Ne. Zip 68404

Location: (Attach a sketch of the property showing test hole locations.)

____ ¼ Sec. of the ____ ¼ Sec., Section____, Township____N, Range____,
Lot # 1, Subdivision Martell Development, County Lancaster

Soil Type: (Check one.) 7681 Wymore

Sand____ Silt____ Clay____ Sandy Clay____ Loamy Sand____
Silty Clay____ Silty Clay Loam X Sandy Loam____ Silt Loam____

Dates of Test:

Start Date 1-6 to End Date 1-7, 2020

Weather Conditions:

Precipitation NH Avg. Temp. 40 °F

Percolation Test Measurements and Data

a	b	c	d	e	f	g	h	i	j	k	l	m	n
		Pre-saturation Period				Percolation Readings (last period)					Results		
		Start		End		Start			End				
Hole No.	Hole Depth (in.)	Date (Mo./ Day)	Time (Hr./ Min)	Date (Mo./ Day)	Time (Hr./ Min)	Date (Mo./ Day)	Time (Hr./ Min)	Water Level (inch)	Time (Hr./ Min)	Water Level (inch)	Elapsed Time (minutes)	Drop in Water Level (inches)	Percolation Rate (l ÷ m) (Minutes per inch)
1	36"	1-6									30	5/8	48
2											30	3/4	40
3											30	1/2	60

use max System

Tests must be performed by a certified on-site professional, a professional engineer or a registered environmental health specialist.

Kelly Wolf
(Signature of certified on-site professional, professional engineer, or R.E.H.S.)


Certificate or License # 1997
Address ~~1111~~ 3130 S 6th
City Lincoln St. NE Zip 68506
Phone (402 890 - 1049

Sum of Percolation Rates = 146

Avg. of Percolation Rates* = 49.33
(sum of rates ÷ number of tests)
(minutes per inch)

* If rates vary by more than 20 min/in., do not average. Use slowest rate measured for sizing soil absorption area.

Send completed Attachment C with Form B – Construction Operating Permit Application to:
Nebraska Department of Environmental Quality, On-Site Wastewater Unit, P.O. Box 98922, Lincoln, NE 68509

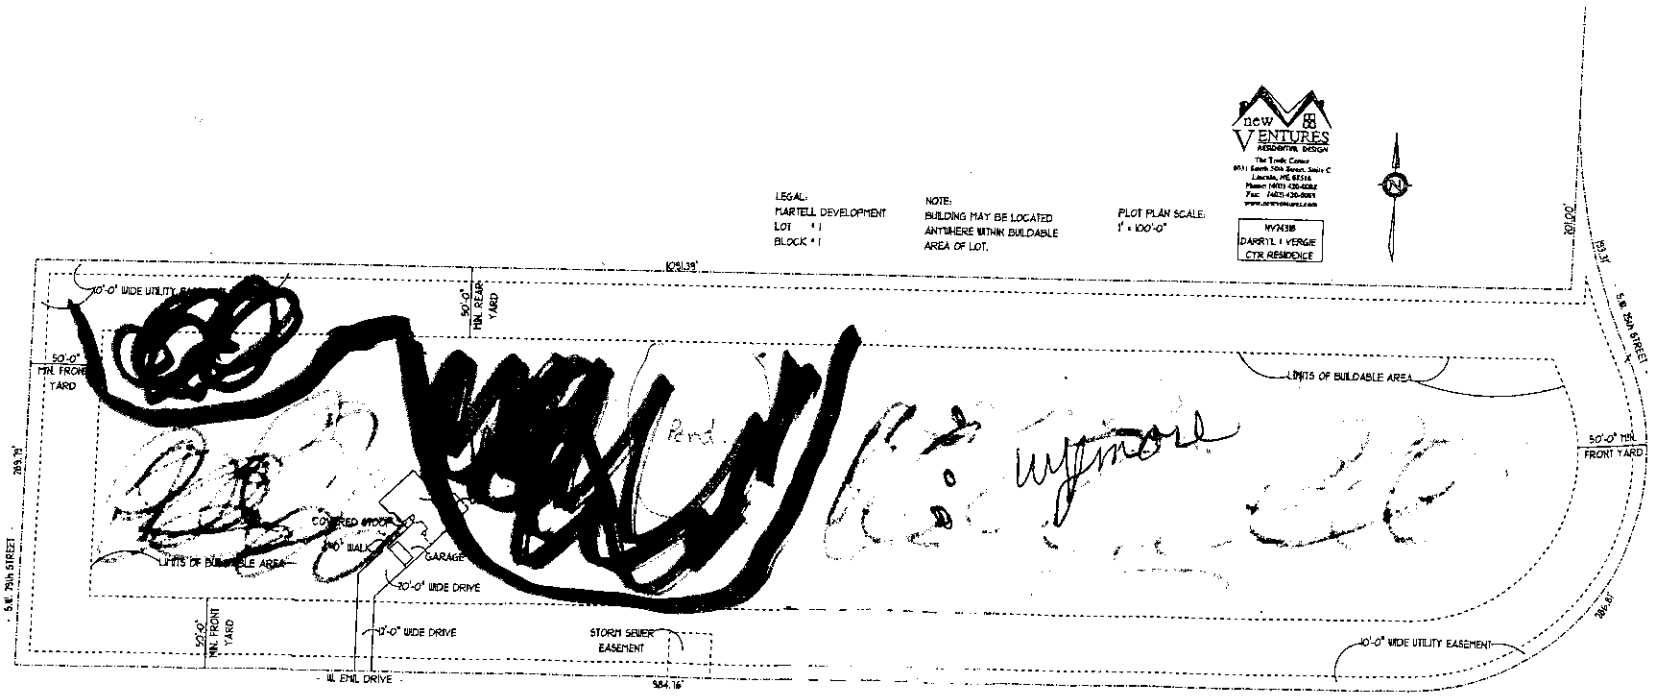
LEGAL:
MARTELL DEVELOPMENT
LOT 11
BLOCK 11
NOTE:
BUILDING MAY BE LOCATED ANYWHERE WITHIN BUILDABLE AREA OF LOT.
PLOT PLAN SCALE:
1" = 100'-0"
new VENTURES
RESIDENTIAL DESIGN
WYK318
DARRYL & VERGIE
CTR RESIDENCE
1051.39'
50'-0" MIN. REAR YARD
50'-0" MIN. FRONT YARD
LIMITS OF BUILDABLE AREA
COVERED STOOP
4'-0" WALK
GARAGE
20'-0" WIDE DRIVE
10'-0" WIDE DRIVE
STORM SEWER EASEMENT
10'-0" WIDE UTILITY EASEMENT
W. EMIL DRIVE
984.76'
S.W. 79th STREET
S.W. 80th STREET
395.79'
386.67'
183.3'
100.00'

Lincoln-Lancaster County Health Department
Environmental Public Health Division (402) 441-8027
3131 O Street Lincoln, Nebraska 68510-1514

ON-SITE WASTE WATER SYSTEM
CONSTRUCT/ INSTALL EXTENSION PERMIT
No. HS001758

System Type: Lagoon

Situs: 2800 W EMIL DR, MARTELL, NE 68404

Issued: 10/30/2019

Expires: 4/29/2020

Description: MARTELL DEVELOPMENT, BLOCK 1, Lot 1

Owner: CYR, DARRYL & VERGIE
5201 W ROCA RD
MARTELL, NE 68404

Patricia D. Lopez

Patricia D. Lopez, RN, MSN, Interim Health Director

Dear Applicant:

The above document is your permit to construct a new On-site Waste Water System at the location listed. Please contact this office once the sytem is complete in order to schedule a final inspection before use.

Patricia D. Lopez

Patricia D. Lopez, RN, MSN
Interim Health Director

WELLMAN PLUMBING
3130 S 6TH ST #100
LINCOLN, NE 68502