Lincoln-Lancaster County Health Department
Environmental Public Health Division
3131 O Street • Lincoln NE 68510-1514
Phone: 402-441-8643

A

Permit Number HS002281

New Construction

Onsite Wastewater Treatment System Permit Application

Include Form B and C. Submit correct fee with this Application

☐ Septic System ☑ Lagoon ☐ Other (Refer to Form C)

PLEASE PRINT OR TYPE

A. Onsite System Location

Address* 2360 S 134th St (no rural route) City Walton, NE Zip 68461

Legal Description NW 1/4 SW 1/4 33 Section ~~8N~~ 10 Township 8E Range ____ Subdivison ____ Addition ____ Block 31 Lot

PID 23-33-300-015-000 *Approx. Address (If to be determined) ____

B. Owner

Name Derek A Nagel Signature Derek Nagel

Address 2343 S 75th St City/State/Zip Lincoln, NE 68506

Home Phone 402-429-6489 Work Phone ____

C. Certified Installer

Name: Terri Jakoubek Signature Terri L. Jakoubek

Address 13800 NW 70th St City/State/Zip Raymond, NE 68428

Work Phone 402-783-2663

D. Engineer ☐ Check and complete if engineer designed system P.E. License Number: ____

Designer Name ____ Firm ____ Work Phone ____

E. This system will serve a

☑ Residential Dwelling Number of Bedrooms 6 Whirlpool Bathtub? ☑ Yes ☐ No Total Acres 24.46

Garbage Grinder? ☑ Yes ☐ No

☐ Commercial Establishment/Other Facility Specify ____ Design flow in gallons per day ____

Type of Wastewater ☐ Domestic ☐ Non-Domestic

DO NOT WRITE BELOW THIS LINE

Approval Process

1. Health Department
Site visits ____
Comments ____
Date rec'd ____
Date frwd ____
ACTION ☐ Approved ☐ Disapproved
Signature ____

2. Supt. Bldg. Insp. or Village Clerk
Comments ____
Date rec'd ____
Date frwd ____
ACTION ☐ Approved ☐ Disapproved
Signature ____

3. City or County Engineer
Comments ____
Date rec'd ____
Date frwd ____
ACTION ☐ Approved ☐ Disapproved
Signature ____

Installation Final Written Approval
By ____
Date ____

Business Office Use Only
Date Received 8-23-21 Amount Paid $440.00
Received By ____ Cash/Check No CC 5040

White - Health Department Yellow - Engineer Pink - Building & Safety


Lincoln-Lancaster County Health Department
Environmental Public Health Division
3131 O Street • Lincoln NE 68510-1514
Phone: 402-441-8643

C

Permit Number

Onsite Wastewater Treatment System
Preliminary Plan Specification

Draw a plot plan showing onsite system sewer lines, tank, drop or distribution boxes, drainfields, percolation test holes, well, residence, direction of groundwater flow, and reserve area for replacement onsite system.

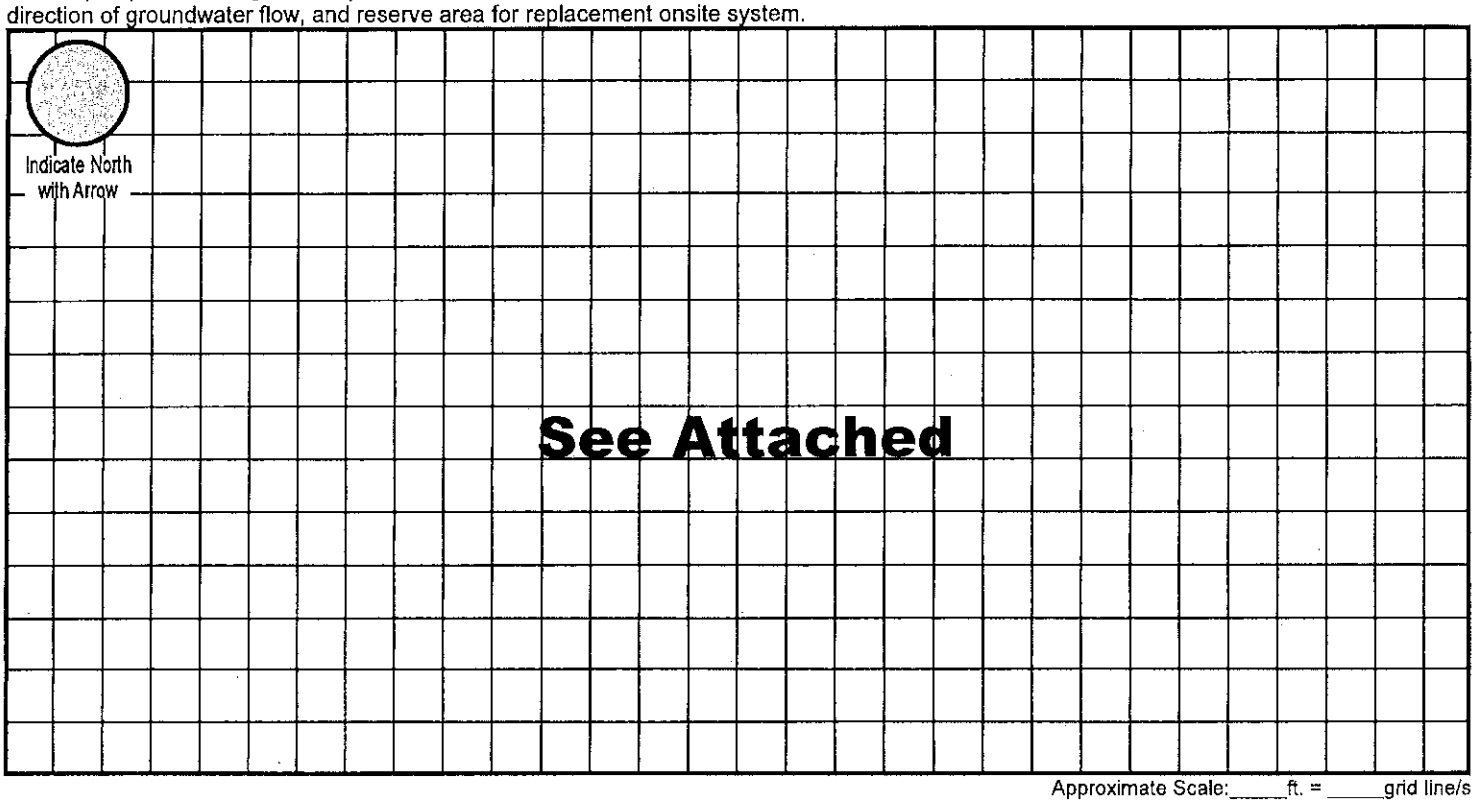

Approximate Scale:_____ft. = _____grid line/s

A. Onsite System Location

Address (no rural route) 2360 S 134th St City Walton NE, Zip 68461

B. Proposed Septic Tank/s

Septic Tank Cap._____gals Tank Material: ☐ Concrete ☐ Plastic ☐ Other _____ ☑ Lagoon (Max. Seepage 1/8"/day)

C. Reserve Area for Replacement Onsite System

☐ Drainfield Absorption Area (percolation test required) ☑ Lagoon

D. Drainfield Absorption System

Percolation Rate_____(min/inch = mpi) No. of Bedrooms_____ Soil Type _____ Land Slope _____%

☐ Trench ☐ Bed ☐ Non-standard (engineer-designed and NDEQ approved) Total square feet of drainfield _____ Sq. Ft.


Total length of laterals _____ Type of Distribution: ☐ Perforated Pipe ☐ Half-Round ☐ Chambers ☐ Other _____

No. of Absorption Trenches _____ Width _____ No. of Drop Boxes _____ Distribution Box _____

No. of Absorption Beds _____ Width _____ No. of Distribution Lines per Bed _____

Installer Neri L. Jakander Date: August 27, 2021

Updated 2/18

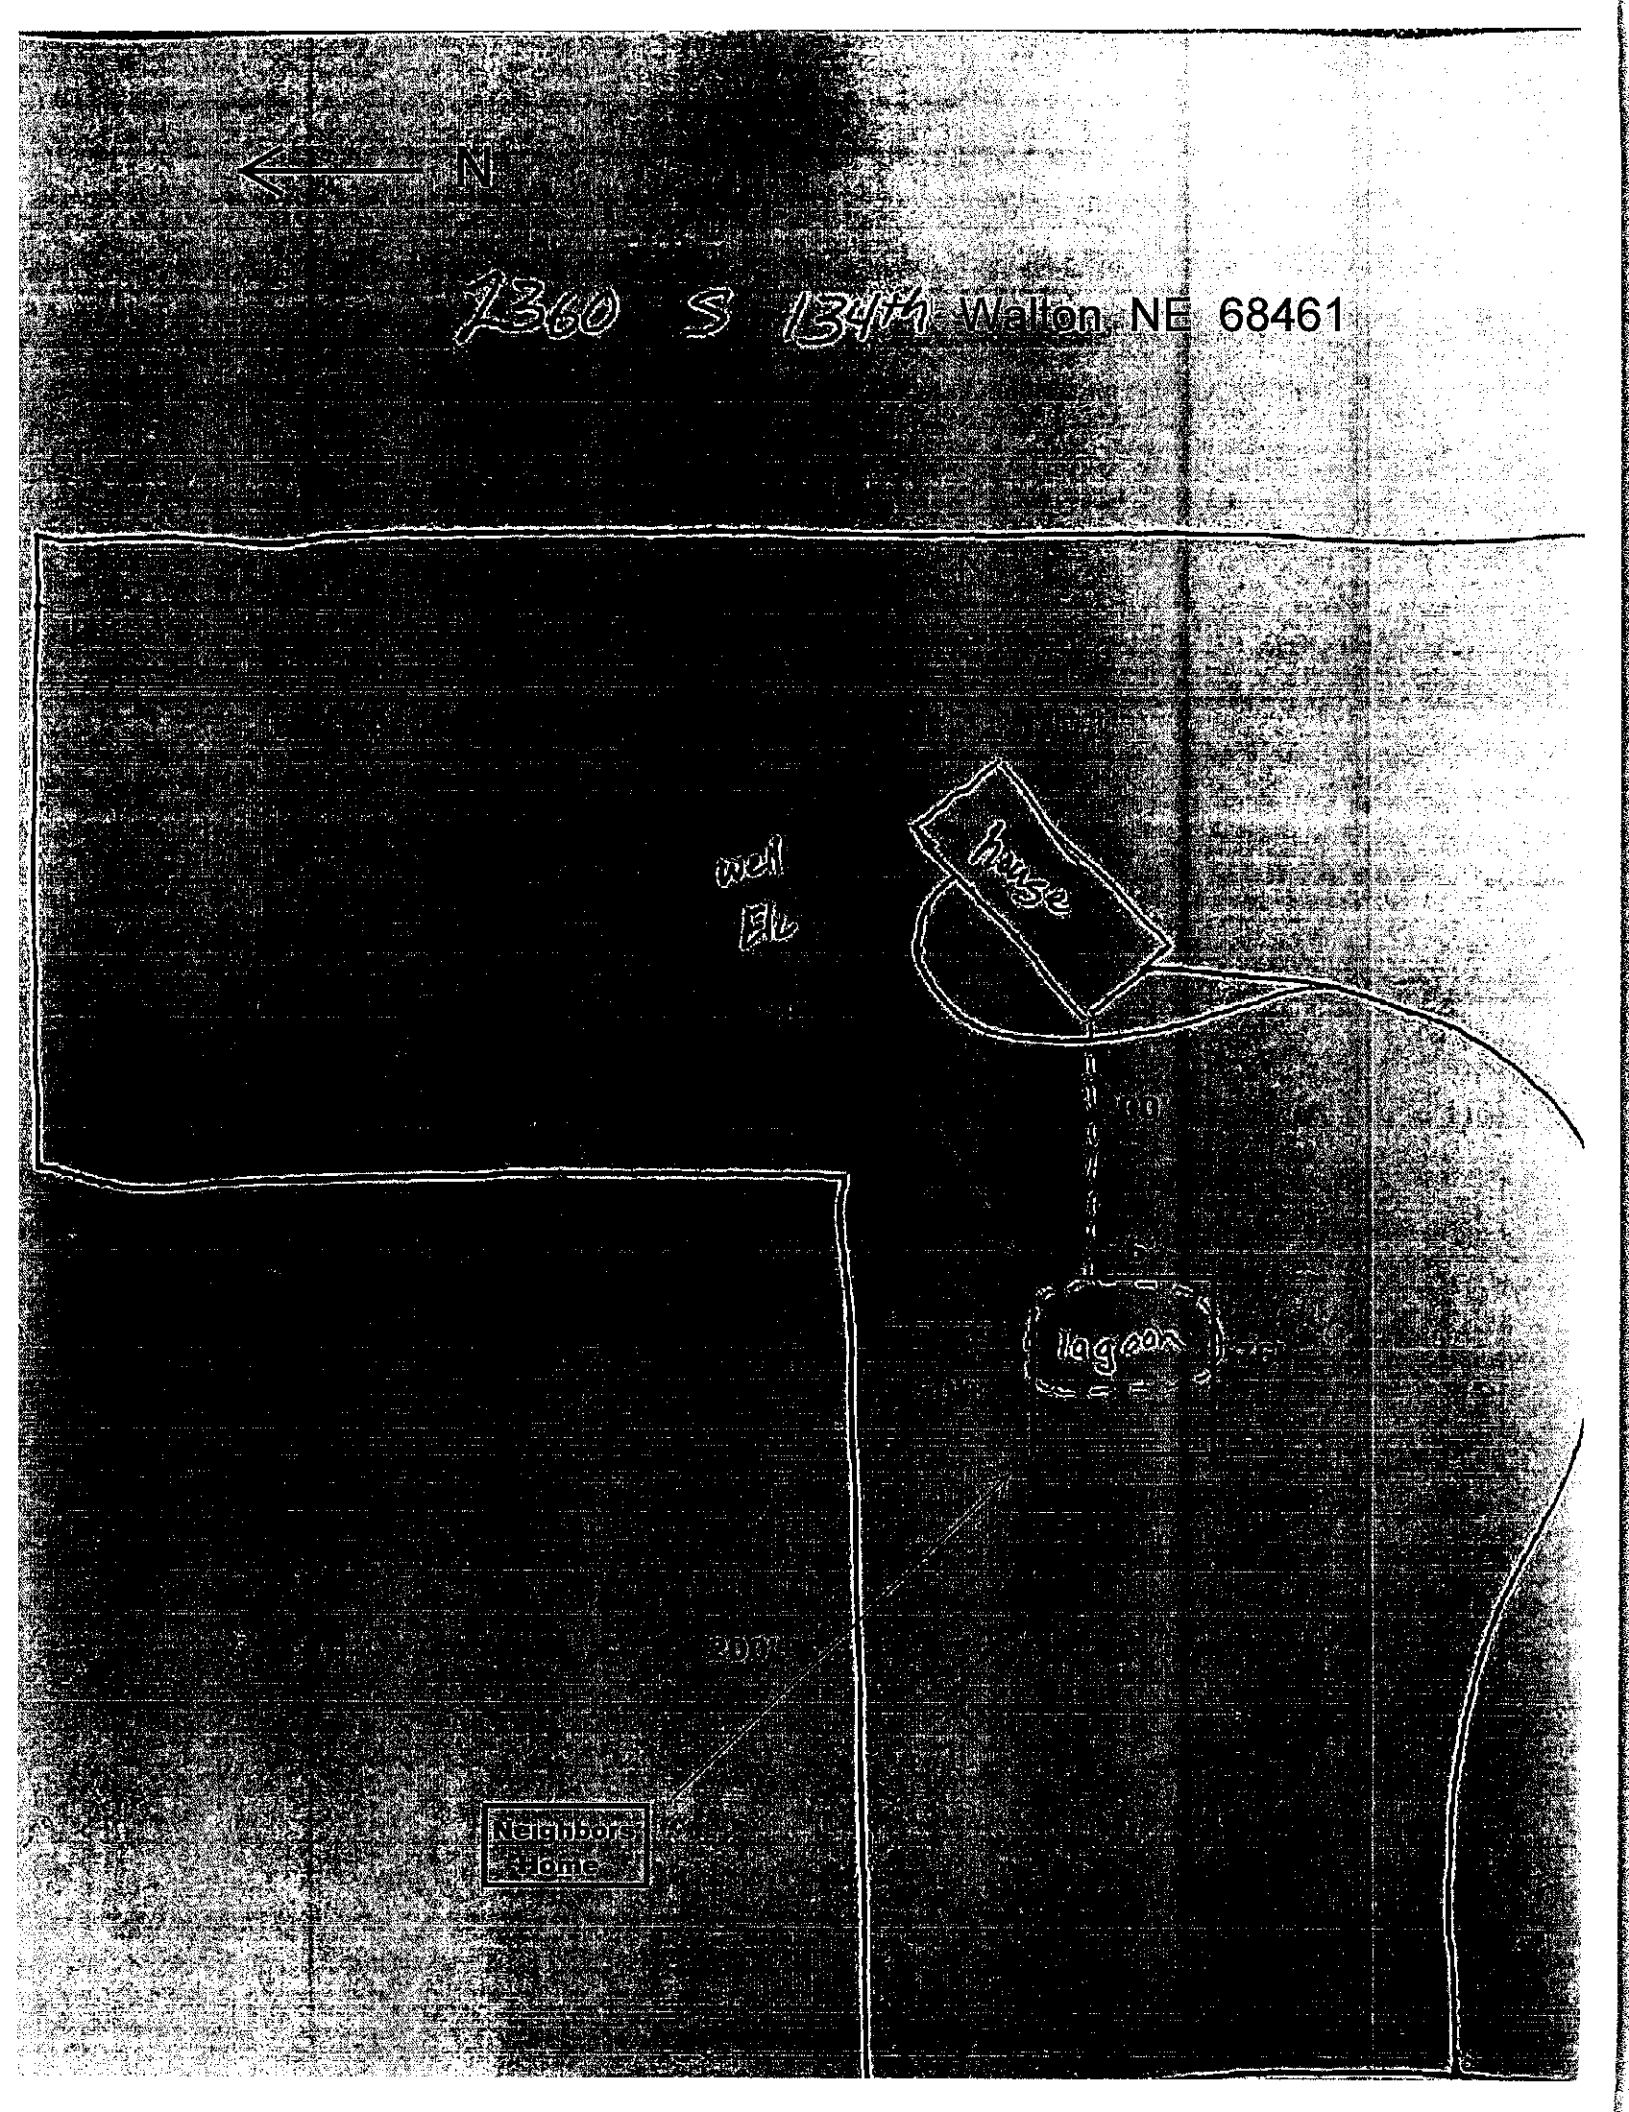
N
1360 S 134th Walton, NE 68461
well
house
lagoon
200'
Neighbors Home

Lincoln-Lancaster County Health Department
Environmental Public Health Division (402) 441-8027
3131 O Street Lincoln, Nebraska 68510-1514

ON-SITE WASTE WATER SYSTEM
CONSTRUCTION - INSTALLATION PERMIT
No. HS002281

System Type: Lagoon

Situs: No Site Address Specified

Issued: 9/2/2021

Expires: 9/2/2022

Description: S33, T10, R8, 6th Principal Meridian, LOT 31 SW

Owner: NAGEL, MICHELLE & DEREK
2343 S 75 ST
LINCOLN, NE 68506

Patricia D. Lopez

Patricia D. Lopez, RN, MSN, Health Director

Dear Applicant:

The above document is your permit to construct a new On-site Waste Water System at the location listed. Please contact this office once the sytem is complete in order to schedule a final inspection before use.

Patricia D. Lopez

Patricia D. Lopez, RN, MSN
Health Director

RAYMOND CONTRACTING INC
13800 NW 70TH ST
RAYMOND, NE 68428

Lincoln-Lancaster County Health Department
Environmental Public Health Division (402) 441-8027
3131 O Street Lincoln, Nebraska 68510-1514

ON-SITE WASTE WATER SYSTEM
CONSTRUCT/ INSTALL EXTENSION PERMIT
No. HS002281

System Type: Lagoon

Situs: No Site Address Specified

Issued: 9/3/2022

Expires: 3/2/2023

Description: S33, T10, R8, 6th Principal Meridian, LOT 31 SW

Owner: NAGEL, MICHELLE & DEREK
2343 S 75 ST
LINCOLN, NE 68506

Patricia D. Lopez

Patricia D. Lopez, RN, MSN, Health Director

Dear Applicant:

The above document is your permit to construct a new On-site Waste Water System at the location listed. Please contact this office once the sytem is complete in order to schedule a final inspection before use.

Patricia D. Lopez

Patricia D. Lopez, RN, MSN
Health Director

RAYMOND CONTRACTING INC
13800 NW 70TH ST
RAYMOND, NE 68428

Lincoln-Lancaster County Health Department
Environmental Public Health Division (402) 441-8027
3131 O Street Lincoln, Nebraska 68510-1514

ON-SITE WASTE WATER SYSTEM
CONSTRUCT/ INSTALL EXTENSION PERMIT
No. HS002281

System Type: Lagoon

Situs: No Site Address Specified

Issued: 3/3/2023

Expires: 9/2/2023

Description: S33, T10, R8, 6th Principal Meridian, LOT 31 SW

Owner: NAGEL, MICHELLE & DEREK
2343 S 75 ST
LINCOLN, NE 68506

Patricia D. Lopez

Patricia D. Lopez, RN, MSN, Health Director

Dear Applicant:

The above document is your permit to construct a new On-site Waste Water System at the location listed. Please contact this office once the sytem is complete in order to schedule a final inspection before use.

Patricia D. Lopez

Patricia D. Lopez, RN, MSN
Health Director

RAYMOND CONTRACTING INC
13800 NW 70TH ST
RAYMOND, NE 68428

Lincoln-Lancaster County Health Department
Environmental Public Health Division
3131 O Street • Lincoln NE 68510-1514
Phone: 402-441-8643

SCANNED

A

Permit Number HS002281

New Construction

Onsite Wastewater Treatment System Permit Application

Include Form B and C. Submit correct fee with this Application

☐ Septic System ☑ Lagoon ☐ Other (Refer to Form C)

PLEASE PRINT OR TYPE

A. Onsite System Location

Address* 2360 S 134th St (no rural route) City Walton, NE Zip 68461

Legal Description NW 1/4 SW 1/4 Section 33 Township 8N Range 8E Subdivison ____ Addition ____ Block ____ Lot 31

PID 23-33-300-015-000 *Approx. Address (If to be determined) ____

B. Owner

Name Derek A Nagel Signature Derek Nagel

Address 2343 S 75th St City/State/Zip Lincoln, NE 68506

Home Phone 402-429-6489 Work Phone ____

C. Certified Installer

Name: Terri Jakoubek Signature Terri L. Jakoubek

Address 13800 NW 70th St City/State/Zip Raymond, NE 68428

Work Phone 402-783-2663

D. Engineer

☐ Check and complete if engineer designed system P.E. License Number: ____

Designer Name ____ Firm ____ Work Phone ____

E. This system will serve a

☑ Residential Dwelling Number of Bedrooms 6 Whirlpool Bathtub? ☑ Yes ☐ No Garbage Grinder? ☑ Yes ☐ No Total Acres 24.46

☐ Commercial Establishment/Other Facility Specify ____ Design flow in gallons per day ____

Type of Wastewater ☐ Domestic ☐ Non-Domestic

DO NOT WRITE BELOW THIS LINE

Approval Process

1. Health Department
Site visits ____
Comments ____
Date rec'd 9/2/21
Date frwd 9/2/21
ACTION ☑ Approved ☐ Disapproved
Signature ____

2. Supt. Bldg. Insp. or Village Clerk
Comments ____
Date rec'd ____
Date frwd ____
ACTION ☑ Approved ☐ Disapproved
Signature ____

3. City or County Engineer
Comments ____
Date rec'd ____
Date frwd ____
ACTION ☑ Approved ☐ Disapproved
Signature ____

Installation Final Written Approval
By ____
Date ____

*NOTE PERMIT EXPIRED

White - Health Department Yellow - Engineer Pink - Building & Safety

left message 2/8/23

contacted on 8/10/22

Business Office Use Only
Date Received 8-23-21 Amount Paid $440.00
Received By JAO Cash/Check No CC 5040

Ext pd $140 VI#10345 8-16-22 JAO
Ext pd $145 CC 5040 2-09-23 JAO

Form A Updated: 2/18

SCANNED


Lincoln-Lancaster County Health Department
Environmental Public Health Division
3131 O Street • Lincoln NE 68510-1514
Phone: 402-441-8643

C

Permit Number

Onsite Wastewater Treatment System
Preliminary Plan Specification

Draw a plot plan showing onsite system sewer lines, tank, drop or distribution boxes, drainfields, percolation test holes, well, residence, direction of groundwater flow, and reserve area for replacement onsite system.

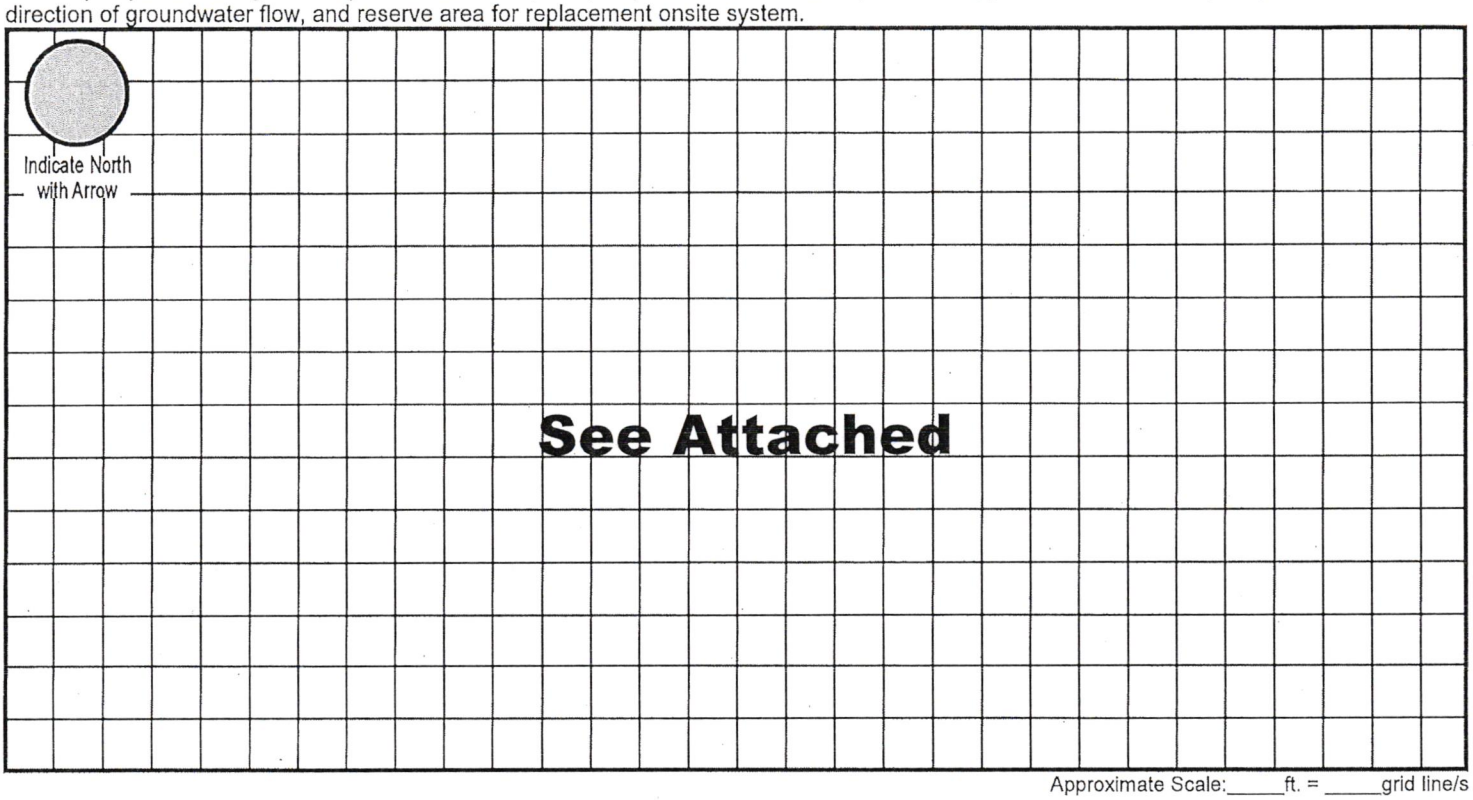

Approximate Scale:_____ft. = _____grid line/s

A. Onsite System Location

Address (no rural route) 2360 S 134th St City Walton NE, Zip 68461

B. Proposed Septic Tank/s

Septic Tank Cap._____gals Tank Material: ☐ Concrete ☐ Plastic ☐ Other _____ ☑ Lagoon (Max. Seepage 1/8"/day)

C. Reserve Area for Replacement Onsite System

☐ Drainfield Absorption Area (percolation test required) ☑ Lagoon

D. Drainfield Absorption System

Percolation Rate_____(min/inch = mpi) No. of Bedrooms_____ Soil Type _____ Land Slope _____%

☐ Trench ☐ Bed ☐ Non-standard (engineer-designed and NDEQ approved) Total square feet of drainfield _____ Sq. Ft.


Total length of laterals _____ Type of Distribution: ☐ Perforated Pipe ☐ Half-Round ☐ Chambers ☐ Other _____

No. of Absorption Trenches _____ Width _____ No. of Drop Boxes _____ Distribution Box _____

No. of Absorption Beds _____ Width _____ No. of Distribution Lines per Bed _____

Installer Mark L. Jakobsen Date: August 27, 2021

SCANNED

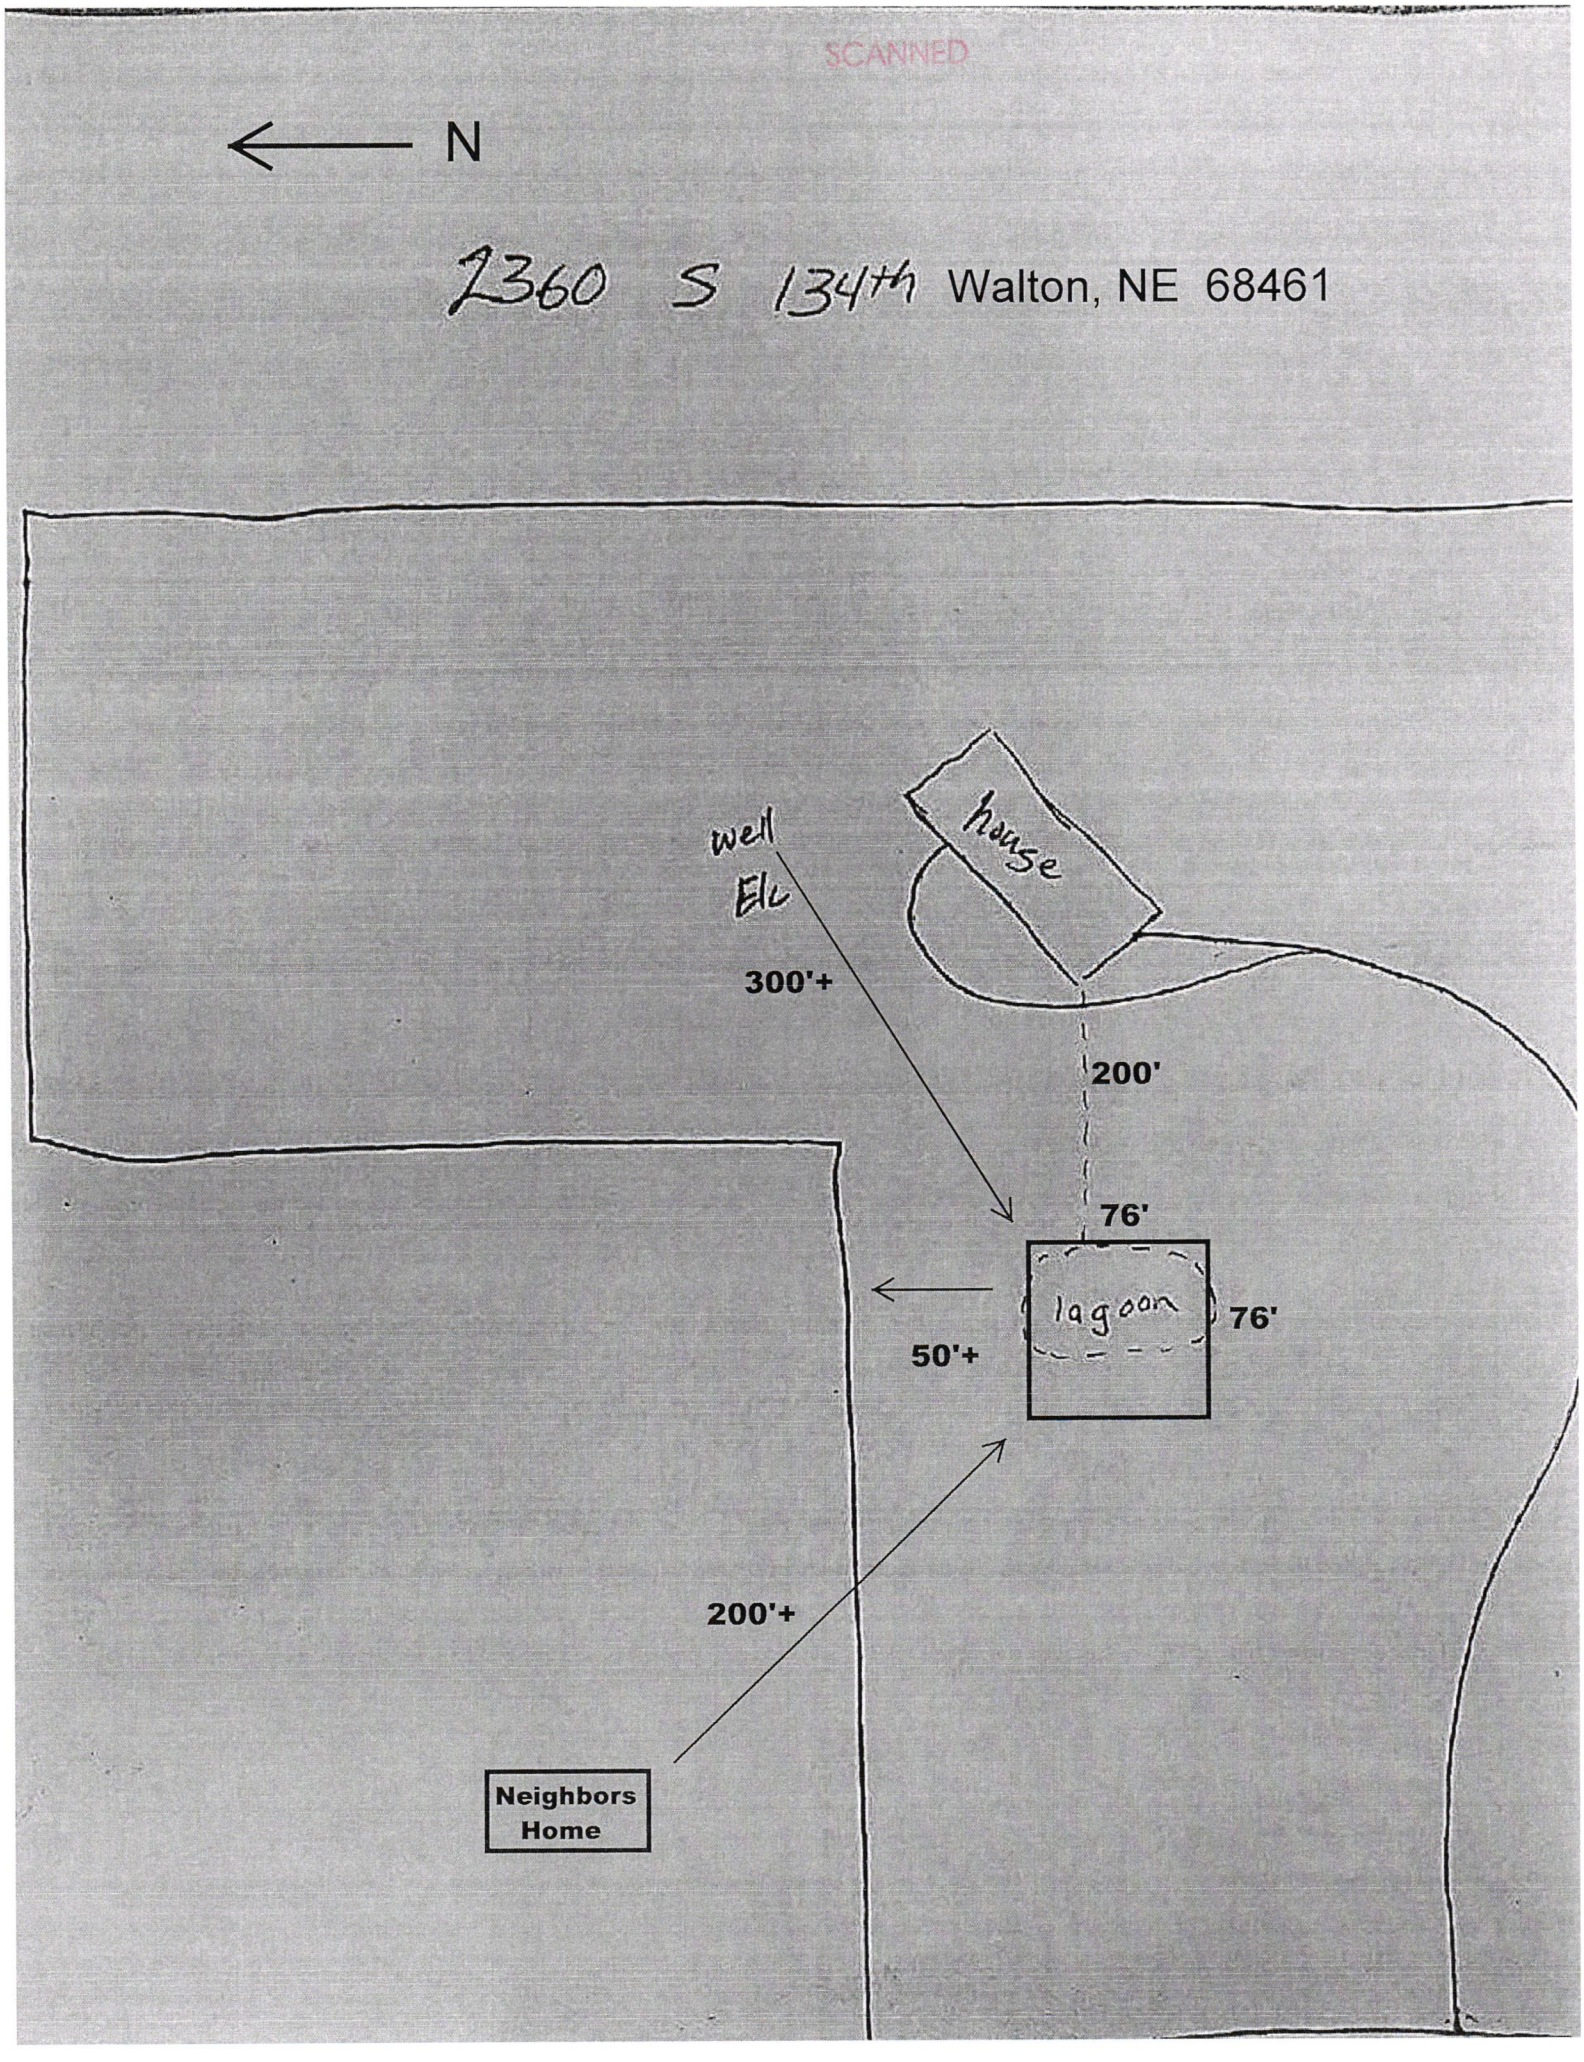
N
2360 S 134th Walton, NE 68461
well
Elc
house
300'+
200'
76'
lagoon
76'
50'+
200'+
Neighbors
Home

GIS Viewer
CITY OF LINCOLN - LANCASTER COUNTY, NE

City of Lincoln\Lancaster County GIS Map



Printed: 8/31/2021

Disclaimer: The information is presented on a best-efforts basis, and should not be relied upon for making financial, survey, legal or other commitments. If you have questions or comments regarding the data displayed on this map, please email assessor@lancaster.ne.gov and you will be directed to the appropriate department.

8535 Executive Woods Drive - Suite 200 - Lincoln, Nebraska 68512

Survey of Lot 31 of Irregular Tracts located in the

Northwest Quarter of the Southwest Quarter of Section 33 T. 10 N. R. 8 E. of the 6th P.M.

Job No. 2020-0041

March 2020



Scale: 1"=300'

LEGEND

- ● = FD. 5/8" REBAR
- ⊗ = FD. CAPPED REBAR
- ⊕ = FD. AS NOTED IN TIES
- R = RECORDED DISTANCE AS PER AA-26107 1/6

NW COR SW1/4 SEC 33-10-8E
Found 2" Aluminum Cap
E 32.04' to 'X' in Top of Leaning Conc Witness Monument
SE 49.70' to 3/4" Iron Pipe
NW 47.70' to 3/4" Iron Pipe

NE COR NW1/4 SW1/4 SEC 33-10-8E
Found Capped Rebar
ESE 5.55' to Nail in Brace Post
S 1.0' to East-West Fence
WSW 2.8' to Face of C.F.P.
W 3.0' to Fence Line South

S89°53'40"E
724.77' M&R

S89°54'27"E
594.21' M
594.17' R

N00°13'30"W
601.44' M
601.63' R

N00°12'59"W
601.60' M
601.63' R

LOT 26

60' R.O.W.

S89°52'54"E
724.69' M
724.77' R

1152.14' R
1152.34' M
S00°12'22"E

NE1/4 SW1/4

LOT 31
24.87± Ac. Total
24.46± Ac. Net

N00°13'30"W
550.69' M
550.51' R

N00°13'30"W
2642.36' M
2642.34' R

33' R.O.W.

1318.60' M&R
N89°53'30"W

S 134TH STREET

LOT 29

LOT 10

SW COR SW1/4 SEC 33-10-8E
Found 2" Aluminum Cap
NE 46.45' to 1" Iron Pipe
SE 46.10' to 1" Iron Pipe
SW 50.90' to 5/8" Rebar
NW 46.70' to Center of Concrete Witness Corner

RECEIVED
APR 07 2020
LANCASTER COUNTY
ENGINEERING DEPT.

Nebraska
Survey Record Repository
RECEIVED
5th
MAR 19 2020

Lancaster
1461-305

NEBRASKA REGISTERED

SURVEYORS CERTIFICATE

I hereby certify that I

28970 Now Lot 31, of irregular tracts, located in the SW¼ of Section 33, T10N, R8E #2008-55580

January 2, 2009

The following description is based upon the information contained in Instrument Number 2008-55580, filed with the Register of Deeds' Office.

A parcel of land located in the SW¼ of Section 33, Township 10 North, Range 8 East, of the 6th Principal Meridian, Lancaster County, Nebraska, more particularly described as follows:

Commencing at the W¼ corner of Section 33, said point being monumented with a stamped L.C.S.M. cap over a ⅝" rebar for corner; thence with an assumed bearing of S89°53'45"E, with a line common to the north line, of the said SW¼, and the north line of Lot 26, irregular tracts, a distance of 724.77' to a capped ⅝" rebar for corner, said point being the northeast corner of Lot 26, irregular tracts, said point also being the **TRUE POINT OF BEGINNING**; thence S00°13'30"E, with the east line of Lot 26, irregular tracts, a distance of 601.63' to a capped ⅝" rebar for corner, said point being the southeast comer of Lot 26, irregular tracts; thence N89°53'45"W, with the south line of Lot 26, irregular tracts, and also with the westerly extension of the south line of Lot 26, irregular tracts, a distance of 724.77' to a point for corner, said point being located on the west line of the said SW¼; thence S00°13'30"E, with the west line, of the said SW¼, a distance of 550.51' to a point for corner, said point being the northwest corner of Lot 29, irregular tracts; thence S89°53'45"E, with the north line of Lot 29, irregular tracts, a distance of 1,318.60' to a capped ⅝" rebar for corner, said point being the northeast corner of Lot 29, irregular tracts, said point also being located on the west line of the NE¼ of the said SW¼; thence N00°12'30"W, with the west line of the NE¼, of the said SW¼, a distance of 1,152.14' to a capped ⅝" rebar for corner, said point being the northwest corner of the NE¼ of the said SW¼; thence N89°53'45"W, with the north line, of the said SW¼, a distance of 594.17' to the **TRUE POINT OF BEGINNING**.

Containing a total area of 24.87 acres, more or less, of which 0.42 acre, more or less, is considered to be County road right-of-way, leaving a net area of 24.45 acres, more or less.