DocuSign Envelope ID: E647311D-8994-4F8D-A14B-A4E7ED673E1A

Lincoln-Lancaster County Health Department
Environmental Public Health Division
3131 O Street • Lincoln NE 68510-1514
Phone: 402-441-8643

A

Permit Number HS002401

Onsite Wastewater Treatment System Permit Application

Include Form B and C. Submit correct fee with this Application

☐ Septic System ☑ Lagoon ☐ Other (Refer to Form C)

PLEASE PRINT OR TYPE

A. Onsite System Location

Address* 12425 W Saltillo Rd (no rural route) City Denton, NE Zip 68339

Legal Description SE 1/4 NW 1/4 Section 5 Township 8N Range 5E Subdivison _____ Addition _____ Block 19 Lot _____

PID 02-05-100-007-000 *Approx. Address (if to be determined) _____

B. Owner

Name Douglas J & Britt L Jordon [redacted] DocuSigned by: CB32112FFE8C4A9...

Address 1394 N 3rd Rd City/State/Zip Eagle, NE 68347

Home Phone 402-480-0688 Work Phone _____

C. Certified Installer

Name: Terri Jakoubek Signature Terri L. Jakoubek

Address 13800 NW 70th St City/State/Zip Raymond, NE 68428

Work Phone 402-783-2663

D. Engineer

☐ Check and complete if engineer designed system P.E. License Number: _____

Designer Name _____ Firm _____ Work Phone _____

E. This system will serve a

☑ Residential Dwelling Number of Bedrooms 4 Whirlpool Bathtub? ☑ Yes ☐ No Total Acres 99.38

Garbage Grinder? ☑ Yes ☐ No

☐ Commercial Establishment/Other Facility Specify _____ Design flow in gallons per day _____

Type of Wastewater ☐ Domestic ☐ Non-Domestic

DO NOT WRITE BELOW THIS LINE

Approval Process

1. Health Department

Site visits _____ Date rec'd _____ ACTION ☐ Approved ☐ Disapproved

Date frwd _____ Signature _____

Comments _____

2. Supt. Bldg. Insp. or Village Clerk

Comments _____ Date rec'd _____ ACTION ☐ Approved ☐ Disapproved

Date frwd _____ Signature _____

3. City or County Engineer

Comments _____ Date rec'd _____ ACTION ☐ Approved ☐ Disapproved

Date frwd _____ Signature _____

Installation Final Written Approval

By _____

Date _____

Business Office Use Only

Date Received 5/05/22 Amount Paid $450

Received By JMC Cash/Check No. [redacted]

CC 5040

White - Health Department Yellow - Engineer Pink - Building & Safety

Form A Updated: 2/18

DocuSign Envelope ID: E647311D-8994-4F8D-A14B-A4E7ED673E1A


Lincoln-Lancaster County Health Department
Environmental Public Health Division
3131 O Street • Lincoln NE 68510-1514
Phone: 402-441-8643

C

Permit Number

Onsite Wastewater Treatment System
Preliminary Plan Specification

Draw a plot plan showing onsite system sewer lines, tank, drop or distribution boxes, drainfields, percolation test holes, well, residence, direction of groundwater flow, and reserve area for replacement onsite system.

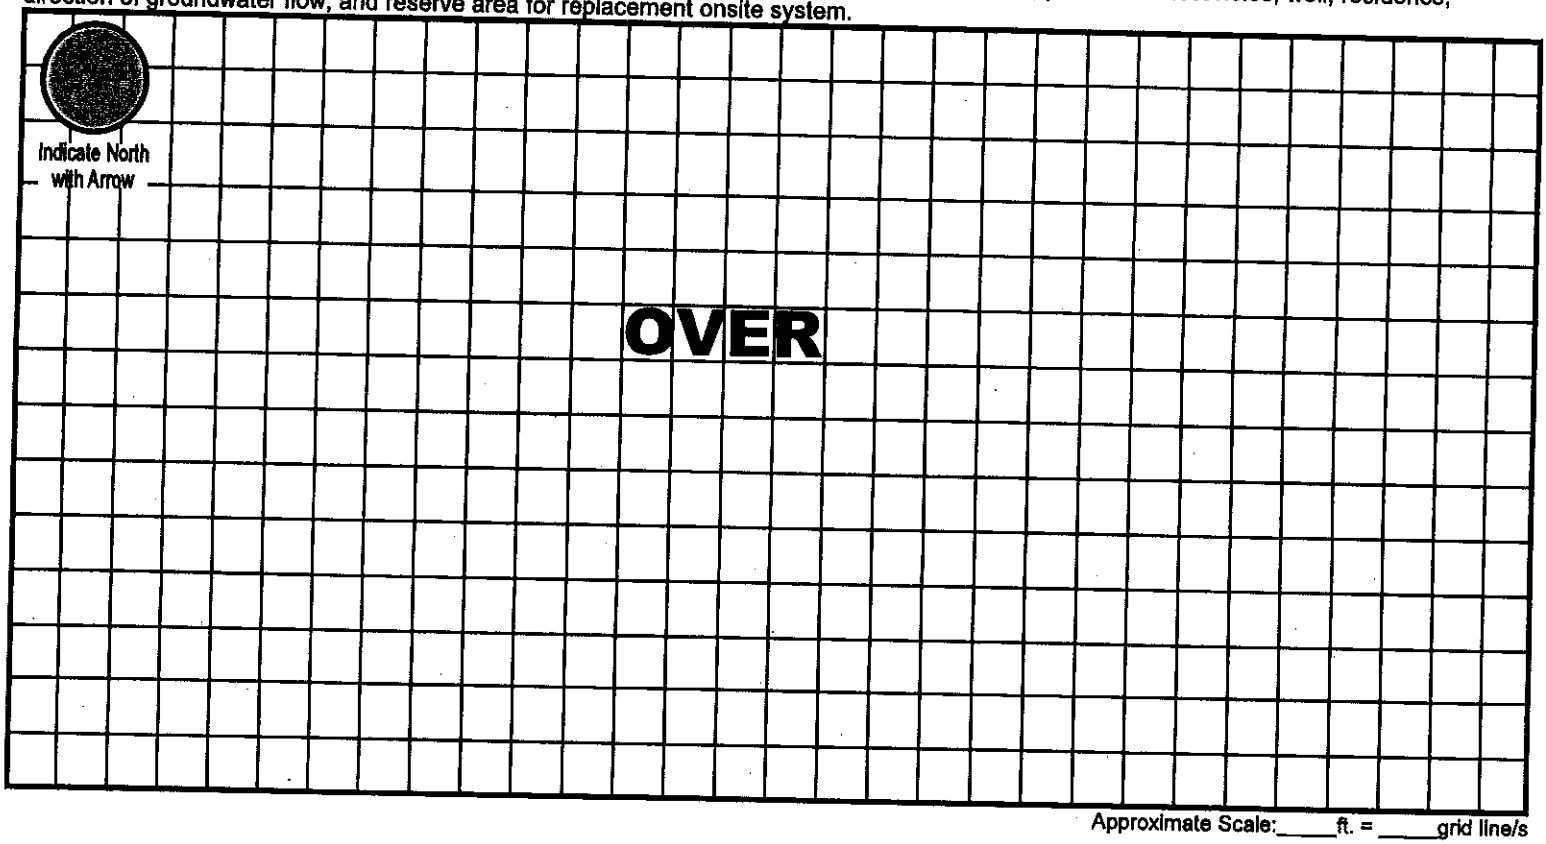

Approximate Scale: ____ ft. = ____ grid line/s

A. Onsite System Location

Address (no rural route) 12425 W Saltillo Rd City Denton NE, Zip 68339

B. Proposed Septic Tank/s

Septic Tank Cap. _____ gals Tank Material: ☐ Concrete ☐ Plastic ☐ Other _____ ☑ Lagoon (Max. Seepage 1/8"/day)

C. Reserve Area for Replacement Onsite System

☐ Drainfield Absorption Area (percolation test required) ☑ Lagoon

D. Drainfield Absorption System

Percolation Rate _____ (min/inch = mpi) No. of Bedrooms _____ Soil Type _____ Land Slope _____ %

☐ Trench ☐ Bed ☐ Non-standard (engineer-designed and NDEQ approved) Total square feet of drainfield _____ Sq. Ft.

Total length of laterals _____ Type of Distribution: ☐ Perforated Pipe ☐ Half-Round ☐ Chambers ☐ Other _____

No. of Absorption Trenches _____ Width _____ No. of Drop Boxes _____ Distribution Box _____

No. of Absorption Beds _____ Width _____ No. of Distribution Lines per Bed _____

Installer Merri L. Jahnke
DocuSigned by:

Date: April 20, 2022

Updated 2/18

[redacted] Merri Semrad
A4CA9B334A00467...


Date: 4/20/2022

DocuSign Envelope ID: E647311D-8994-4F8D-A14B-A4E7ED673E1A

Builder Initials DS MS

GIS Viewer

City of Lincoln\Lancaster County GIS Map

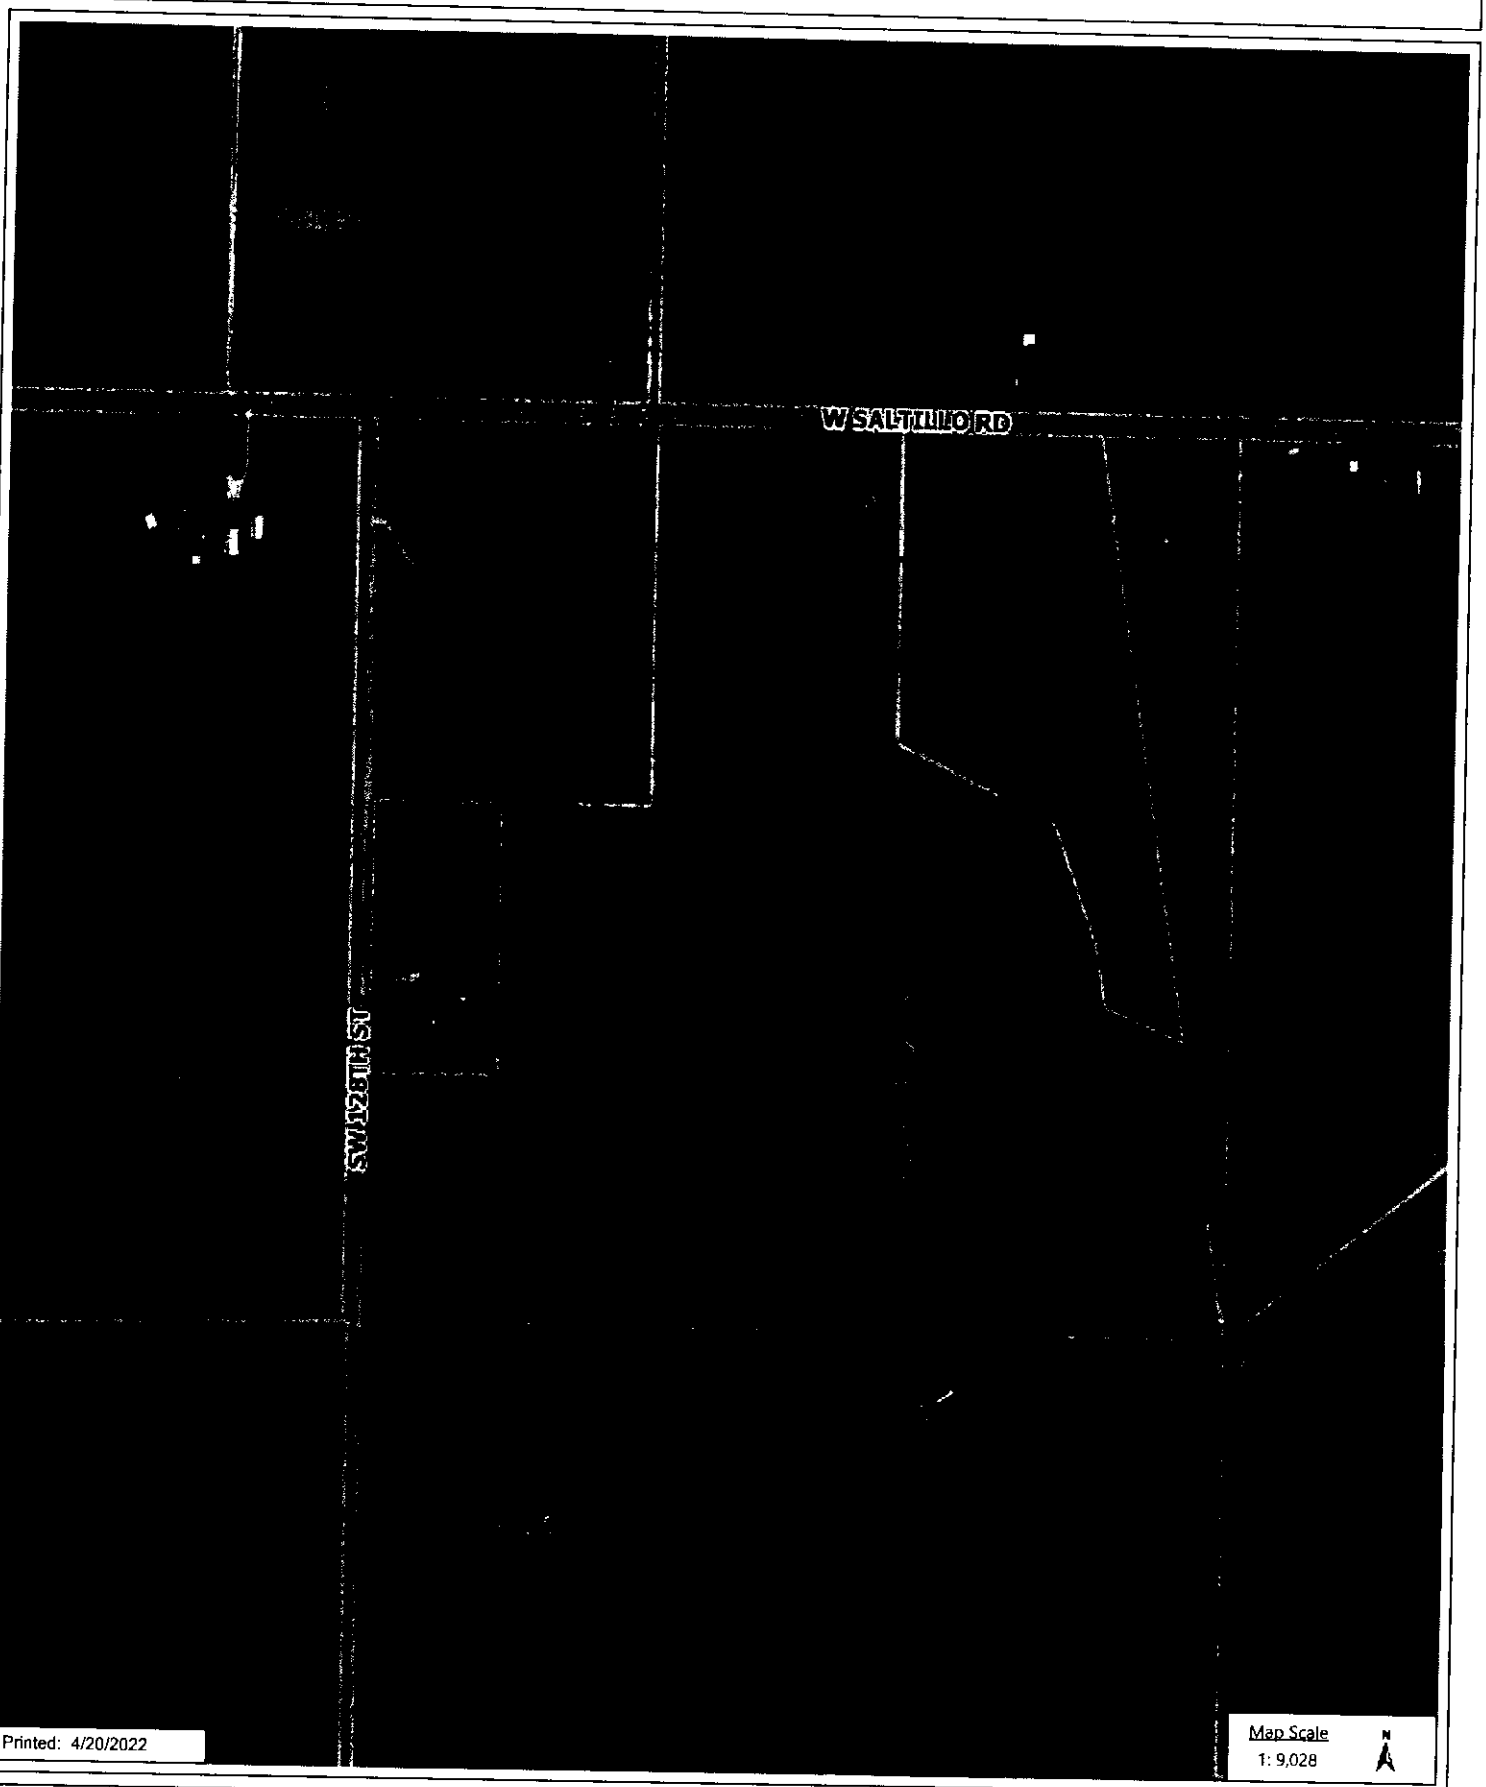

Printed: 4/20/2022

Map Scale
1: 9,028

N

DISCLAIMER: The information is presented on a best-efforts basis, and should not be relied upon for making financial, survey, legal or other commitments. If you have questions or comments regarding the data displayed on this map, please email assessor@lancaster.ne.gov and you will be directed to the appropriate department.

Lincoln-Lancaster County Health Department
Environmental Public Health Division (402) 441-8027
3131 O Street Lincoln, Nebraska 68510-1514

ON-SITE WASTE WATER SYSTEM
CONSTRUCTION - INSTALLATION PERMIT
No. HS002401

System Type: Lagoon

Situs: No Site Address Specified

Issued: 5/10/2022

Expires: 5/10/2023

Description: S5, T8, R5, 6th Principal Meridian, LOT 19 NW

Owner: JORDON, DOUGLAS J & BRITT L
1394 N 3RD RD
EAGLE, NE 68347

Patricia D. Lopez

Patricia D. Lopez, RN, MSN, Health Director

Dear Applicant:

The above document is your permit to construct a new On-site Waste Water System at the location listed. Please contact this office once the sytem is complete in order to schedule a final inspection before use.

Patricia D. Lopez

Patricia D. Lopez, RN, MSN
Health Director

TERRI JAKOUBEK
13800 NW 70TH ST
RAYMOND, NE 68428

DocuSign Envelope ID: E647311D-8994-4F8D-A14B-A4E7ED673E1A

Lincoln-Lancaster County Health Department
Environmental Public Health Division
3131 O Street • Lincoln NE 68510-1514
Phone: 402-441-8643

A

Permit Number HS002401

SCANNED

Onsite Wastewater Treatment System Permit Application

Include Form B and C. Submit correct fee with this Application

☐ Septic System ☑ Lagoon ☐ Other (Refer to Form C)

PLEASE PRINT OR TYPE

A. Onsite System Location

Address* 12425 W Saltillo Rd (no rural route) City Denton, NE Zip 68339

Legal Description: SE (1/4) NW (1/4) 5 (Section) 8N (Township) 5E (Range) ____ (Subdivison) ____ (Addition) 19 (Block) ____ (Lot)

PID 02-05-100-007-000 *Approx. Address (If to be determined) ____

B. Owner

Name Douglas J & Britt L Jordon Signature DocuSigned by: CB32112FFE8C4A9...

Address 1394 N 3rd Rd City/State/Zip Eagle, NE 68347

Home Phone 402-480-0688 Work Phone ____

C. Certified Installer

Name: Terri Jakoubek Signature Terri L. Jakoubek

Address 13800 NW 70th St City/State/Zip Raymond, NE 68428

Work Phone 402-783-2663

D. Engineer

☐ Check and complete if engineer designed system P.E. License Number: ____

Designer Name ____ Firm ____ Work Phone ____

E. This system will serve a

☑ Residential Dwelling Number of Bedrooms 4 Whirlpool Bathtub? ☑ Yes ☐ No Total Acres 99.38

Garbage Grinder? ☑ Yes ☐ No

☐ Commercial Establishment/Other Facility Specify ____ Design flow in gallons per day ____

Type of Wastewater ☐ Domestic ☐ Non-Domestic

DO NOT WRITE BELOW THIS LINE

Approval Process

1. Health Department

Site visits ____ Date rec'd 5/11/23 Date frwd 5/11/23 ACTION ☑ Approved ☐ Disapproved

Comments ____ Signature ____

2. Supt. Bldg. Insp. or Village Clerk

Comments ____ Date rec'd ____ Date frwd ____ ACTION ☐ Approved ☐ Disapproved Signature ____

3. City or County Engineer

Comments ____ Date rec'd ____ Date frwd ____ ACTION ☐ Approved ☐ Disapproved Signature ____

Installation Final Written Approval

By ____

Date 5/11/23

Business Office Use Only

Date Received 5/05/23 Amount Paid $450

Received By JAC Cash/Check No. CC 5040

White - Health Department Yellow - Engineer Pink - Building & Safety

Lincoln-Lancaster County Health Department (LLCHD)
Environmental Public Health Division
3131 "O" Street • Lincoln, NE 68510-1514
Phone: 402-441-8643

B

Permit Number:

Onsite Wastewater Treatment System
Soil Evaluation Report

PLEASE PRINT OR TYPE

Onsite System Location

Address 12425 Saltillo Rd (no rural route) City Dento n NE, Zip 68339

Owner Douglas & Britt Jordon Address 1394 N 3rd Rd, Eagle, NE 68347

Date of Tests 4/27/22 to 4/28/22 Weather: Precipitation 0 Temperature 80°

Percolation Test Data Table

A.	B.	C. D. E. F. Saturation/Swelling Time				G. H. I. J. K. Water Level Drop Last 30 mins of 4 hr or last 10 mins of 1 hr					L. M. N. Results		
		Start		End		Start		Initial Water Lev (In.)	End		Elapsed Time Interval	Water Level Drop(In)	Percolation Rates (Min/in = mpi)
Hole No.	Hole Depth(in)	Date (Mo/Da)	Time (Hr/Min)	Date (Mo/Da)	Time (Hr/Min)	Date (Mo/Da)	Time (Hr/Min)		Date (Mo/Da)	Time (Hr/Min)			
1	22	4/27	1:00p	4/28	9:00a	4/28	12:30p	6	4/28	1:00p	30	13/16	37
2	23	"	"	"	"	"	"	6	"	"	"	2	15
3	24	"	"	"	"	"	"	6	"	"	"	1-7/8	16
4	24	"	"	"	"	"	"	6	"	"	"	1-5/8	18
5								6					
6								6					
7								6					
8								6					

Person Conducting Percolation Test

Name: Terri Jakoubek #1198

Phone: 402-783-2663

Address 13800 NW 70th St, Raymond, NE 68428

Sum of Percolation Rates: 67

Average of Rates: 86

Rate Used for Calculation: 37 (20 mpi variance)

Soil type (NRCS Maps/Other) Steinauer Loam

Groundwater Depth >8'

DO NOT WRITE BELOW THIS LINE

Reviewing Action

Comments (Soil type, groundwater, floodplain, etc.)

Signature of Reviewing Official Date


Lincoln-Lancaster County Health Department
Environmental Public Health Division
3131 O Street • Lincoln NE 68510-1514
Phone: 402-441-8643

C

Permit Number

Onsite Wastewater Treatment System
Preliminary Plan Specification

Draw a plot plan showing onsite system sewer lines, tank, drop or distribution boxes, drainfields, percolation test holes, well, residence, direction of groundwater flow, and reserve area for replacement onsite system.

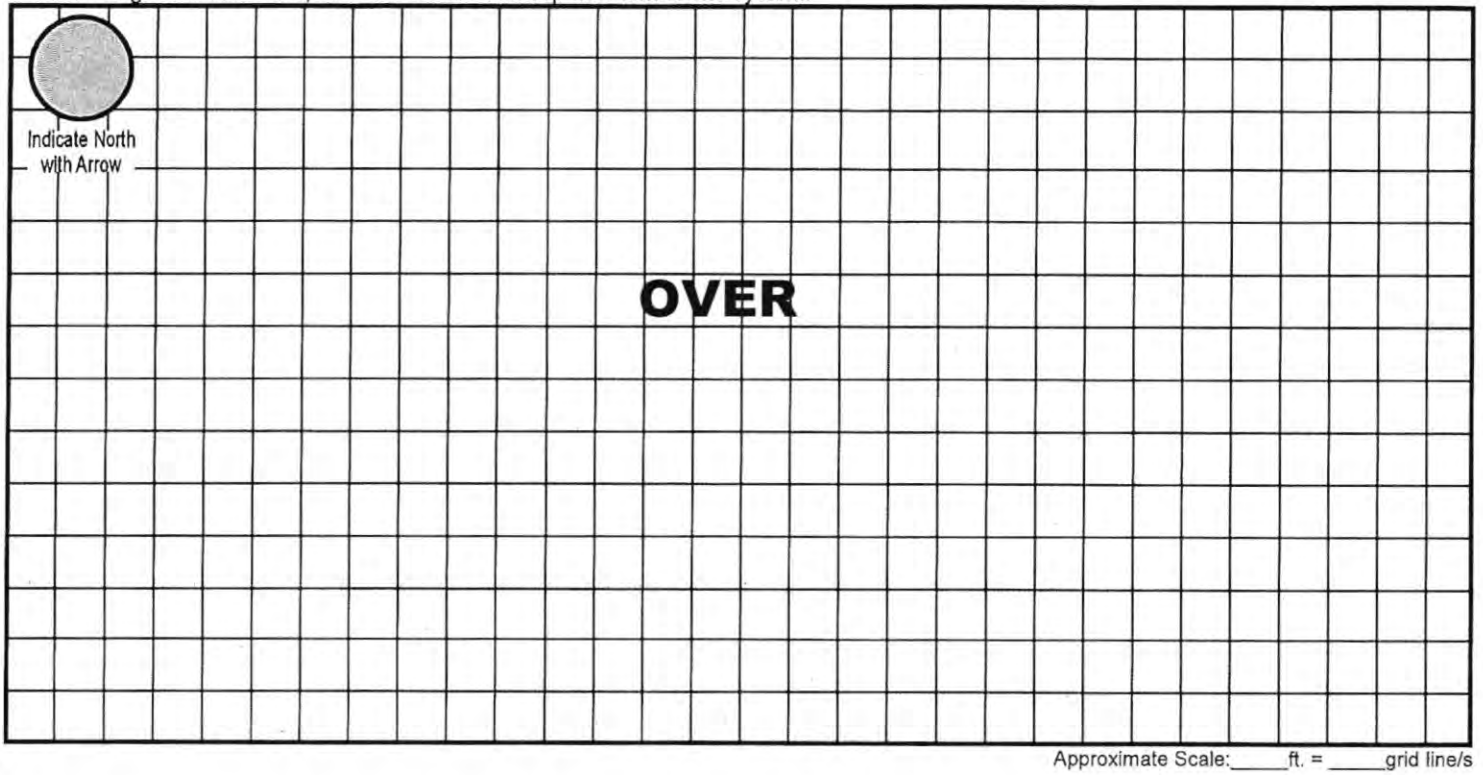

Approximate Scale: ____ ft. = ____ grid line/s

A. Onsite System Location

Address (no rural route) 12425 W Saltillo Rd City Denton NE, Zip 68339

B. Proposed Septic Tank/s

Septic Tank Cap. 2000 gals Tank Material: ☑ Concrete ☐ Plastic ☐ Other _____ ☐ Lagoon (Max. Seepage 1/8"/day)

C. Reserve Area for Replacement Onsite System

☐ Drainfield Absorption Area (percolation test required) ☑ Lagoon

D. Drainfield Absorption System

Percolation Rate 37 (min/inch = mpi) No. of Bedrooms 4 Soil Type Steinauer Loam Land Slope ____ %

☑ Trench ☐ Bed ☐ Non-standard (engineer-designed and NDEQ approved) Total square feet of drainfield 1,125 Sq. Ft.

Total length of laterals 250' Type of Distribution: ☐ Perforated Pipe ☐ Half-Round ☐ Chambers ☑ Other EZFlow 1203H

No. of Absorption Trenches 4 Width 38" No. of Drop Boxes 1 Distribution Box _____

No. of Absorption Beds _____ Width _____ No. of Distribution Lines per Bed _____


Installer Neil L. Jahnke Date: May 31, 2022

Updated 2/18

12425 W Saltilllo Rd, Denton, NE 68339

GIS Viewer
CITY OF LINCOLN - LANCASTER COUNTY, NE

City of Lincoln\Lancaster County GIS Map

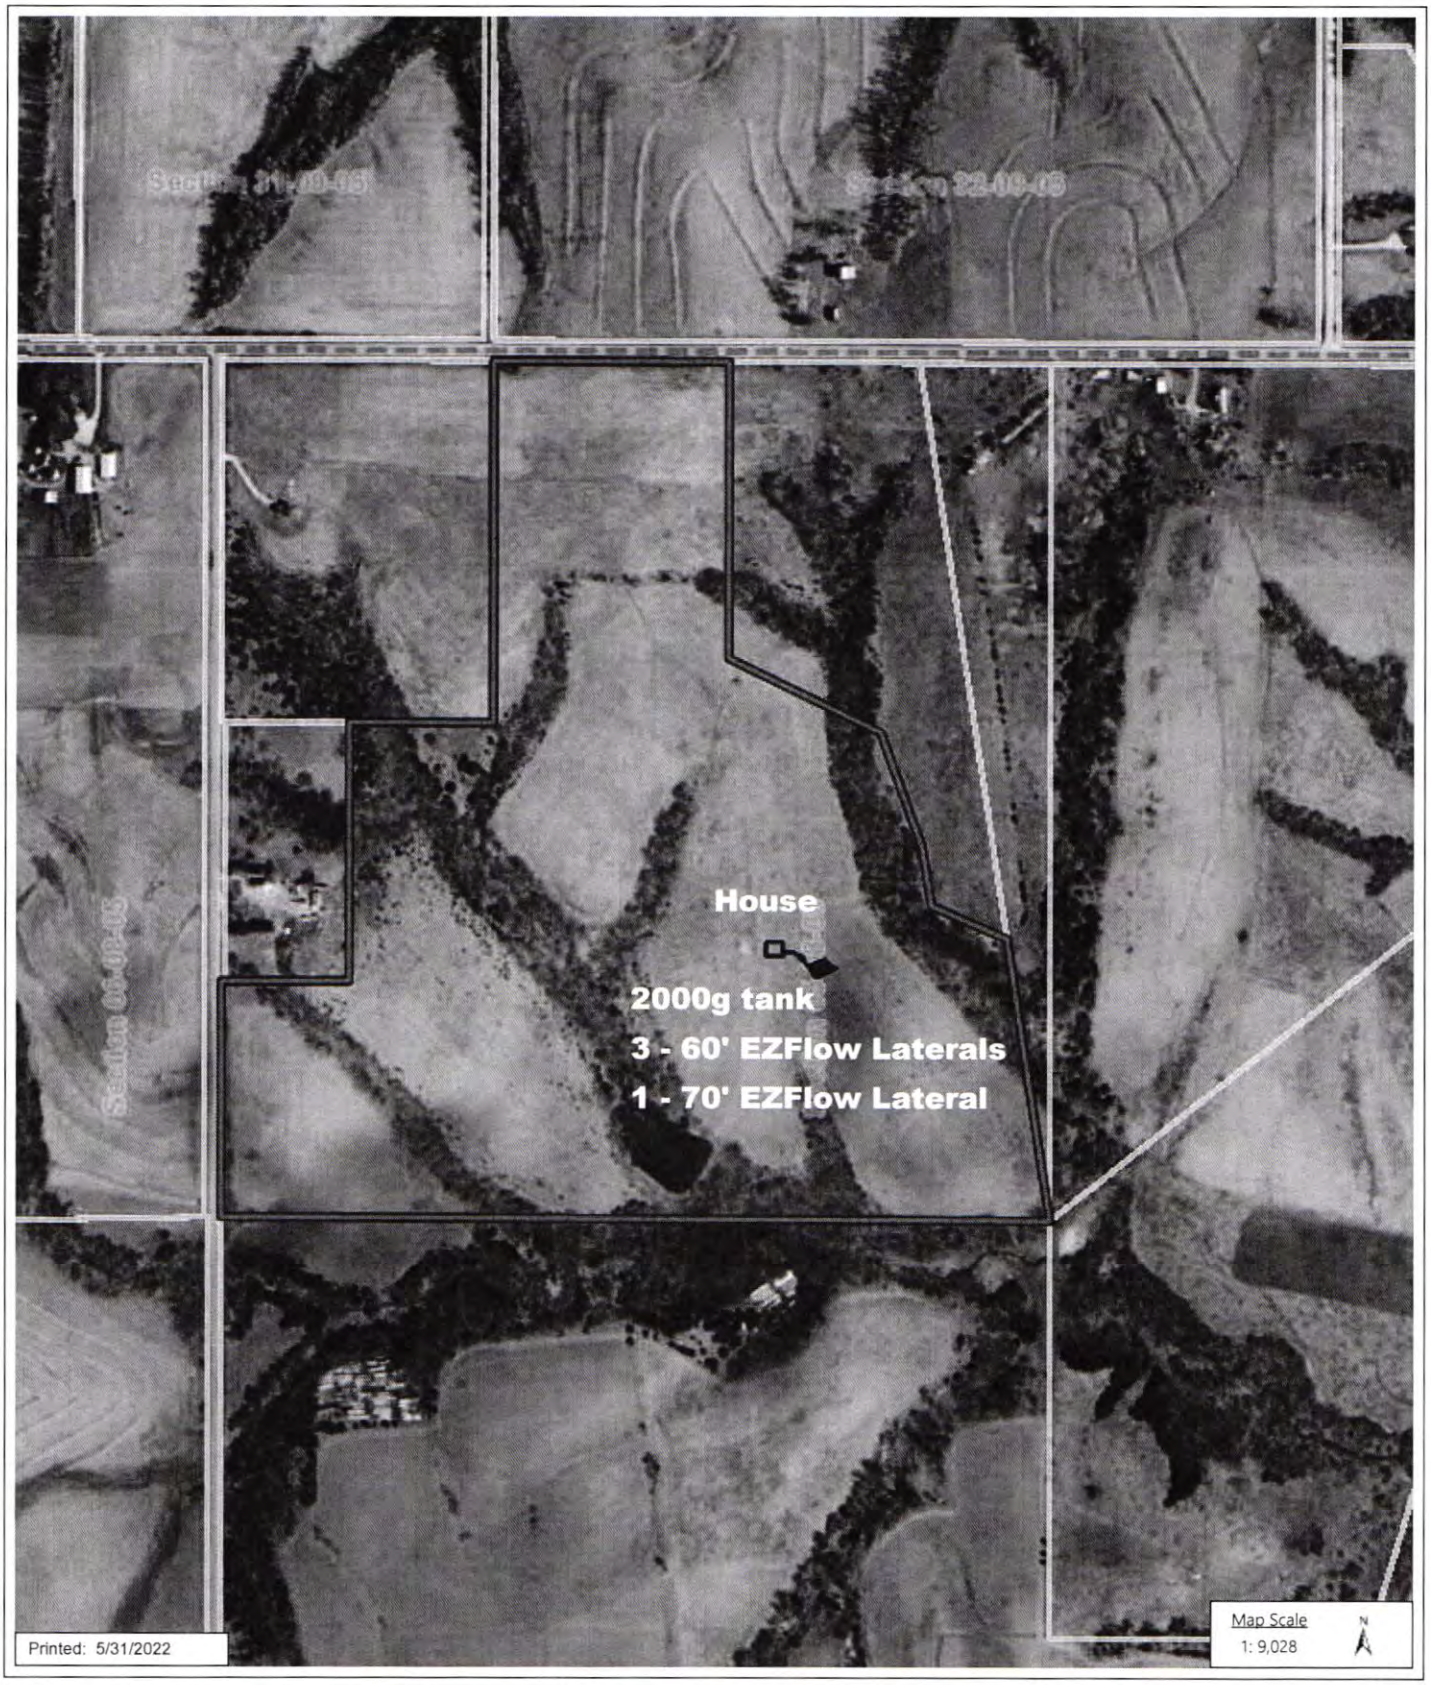

DISCLAIMER: The information is presented on a best-efforts basis, and should not be relied upon for making financial, survey, legal or other commitments. If you have questions or comments regarding the data displayed on this map, please email assessor@lancaster.ne.gov and you will be directed to the appropriate department.

Lincoln-Lancaster County Health Department
Environmental Public Health Division (402) 441-8027
3131 O Street Lincoln, Nebraska 68510-1514

ON-SITE WASTE WATER SYSTEM
CONSTRUCTION - INSTALLATION PERMIT
No. HS002401

System Type: Lagoon

Situs: No Site Address Specified

Description: S5, T8, R5, 6th Principal Meridian, LOT 19 NW

Issued: 5/10/2022

Expires: 5/10/2023

Owner: JORDON, DOUGLAS J & BRITT L
1394 N 3RD RD
EAGLE, NE 68347

Patricia D. Lopez

Patricia D. Lopez, RN, MSN, Health Director

Dear Applicant:

The above document is your permit to construct a new On-site Waste Water System at the location listed. Please contact this office once the sytem is complete in order to schedule a final inspection before use.

Patricia D. Lopez

Patricia D. Lopez, RN, MSN
Health Director

TERRI JAKOUBEK
13800 NW 70TH ST
RAYMOND, NE 68428

Lincoln-Lancaster County Health Department
Environmental Public Health Division
3131 N Street • Lincoln NE 68510-1514
Phone: 402-441-8643

D

Permit Number: HS002401

Onsite Wastewater Treatment System
As-Built Description and Drawing

Type of Onsite Wastewater System: ☐ Lagoon (Skip to Back Page) ☑ Subsurface Septic ☐ Mound

Onsite Wastewater System Location PID =02-05-100-007-000

Address or Legal Description or Parcel Identification Number (PID) 12425 W Saltillo Rd, Denton, NE 68339

Owner: Douglas Jordan Address 12425 W Saltillo Rd, Denton, NE 68339

A. Wastewater Piping

1. Material: SDR26 Diameter: 4 in.
2. Distance between dwelling and septic tank: 135 ft.

B. Septic Tank

1. Material Concrete
2. Capacity: 2000g
3. Depth to top of tank, below unfinished grade: 24-30 in.
4. Distance to:
   Well 100 ft. +
   Pressure line N/A ft +
   Property Line 50 ft. +
   Foundation 100 ft. +

C Distribution Box or Drop Box

Distance **and** Direction from septic tank: 28 ft. SE

D. Drainfield/Absorption Field

☑ Trench ☐ Bed

1. Type: ☐ Perforated Pipe ☐ Chamberless ☑ Other
   Material brand and inside width of Chamberless:
   EZFlow 1203H Bundles
2. Number of Laterals: 4 Depth:
3. Length of each lateral (linear): ft. 70 ft. 60 ft. 60 ft. 60 ft. 60
4. Drainfield size: 1125 sq. ft.
5. Distance to:
   Well 100 ft. +
   Pressure line N/A ft. +
   Property line 7 ft. +
   Depth of Groundwater >8'

Was the Onsite Wastewater System covered prior to LLCHD inspection? ☑ Yes ☐ No

If Yes, the Certified Professional must sign below for final approval:

I swear and affirm that the system complies with Lincoln Municipal Code (LMC) 24.38 and/or County Resolution R-13-0062 requirements and that the information and documentation submitted are true and accurate.

Certified Professional Signature: Neil L. Jahnke Date: 04/27/2023

Complete As-Built drawing on the back of this form.


2 - 3

Compl 4 Bed/2 bath yes/yes.
2000g Tank. EZ Flow
12425 W Saltillo Rd
Denton NE
68339

4/27/23

N

Raymond Contracting, Inc.
Lloyd J Jakoubek
13800 NW 70th St
Raymond, NE 68428
402-783-2663

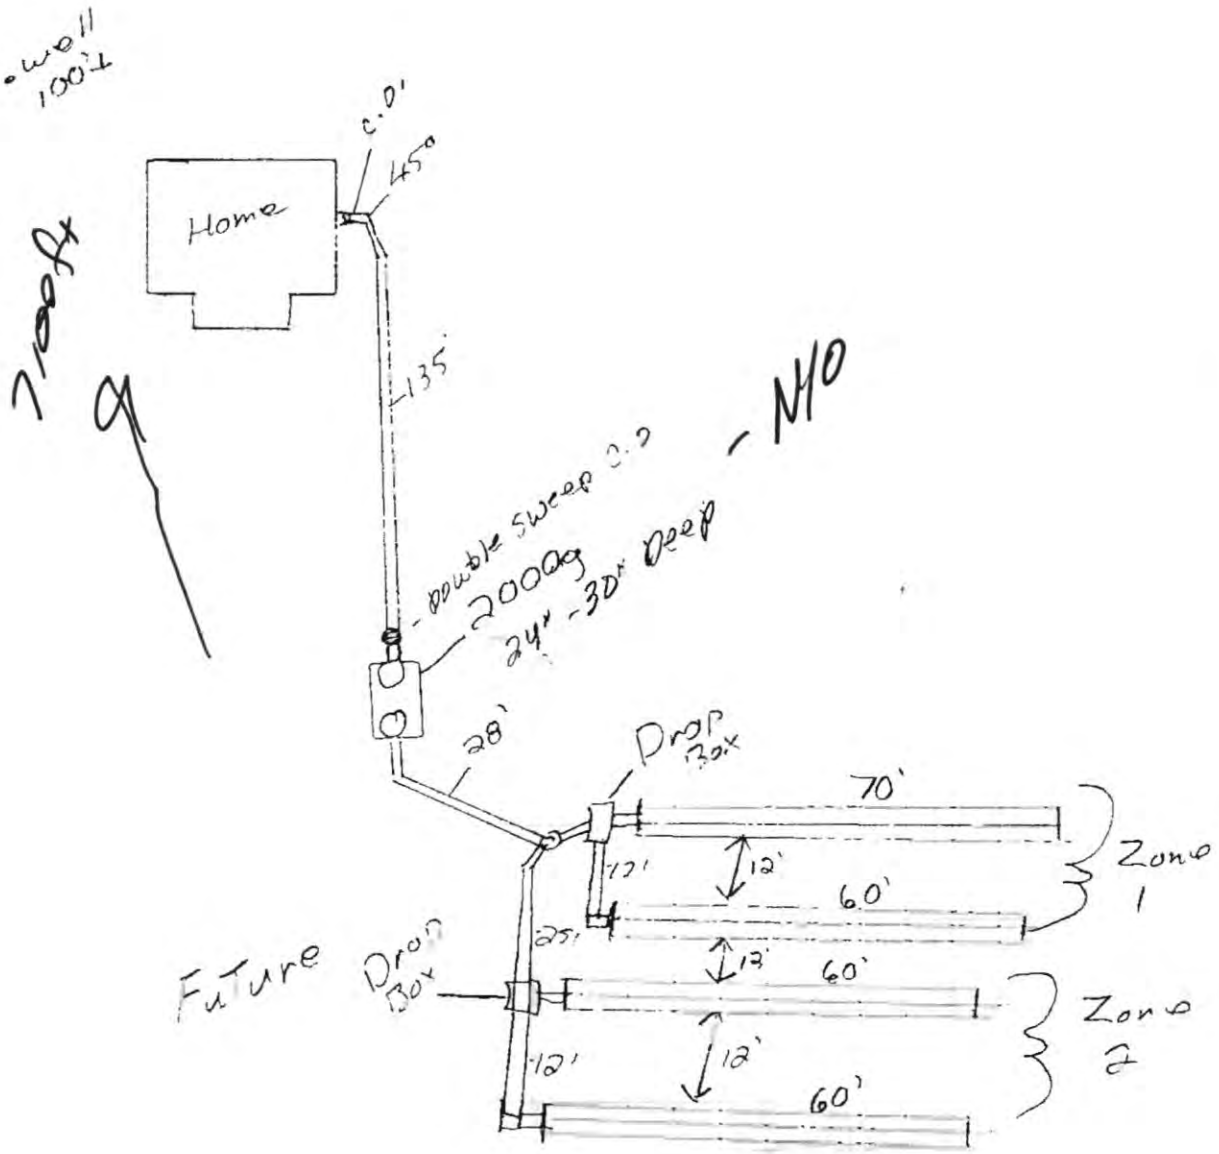

Nate C. Hartman

From: John V. Berry
Sent: Tuesday, May 10, 2022 10:54 AM
To: Nate C. Hartman
Subject: Sewage Disposal System PID #02 02 100 007 000
Attachments: Lot 19.pdf; Lot 19 section plat.pdf; Lot 19 Field note.pdf


Nate,

Lancaster County Engineering Department indicates approval for a Sewage Disposal System for Lot 19, Irregular Tracts, located in the NW1/4 of Section 5, Township 8 North, Range 5 East, of the 6th Principal Meridian, Lancaster County, Nebraska. Address; 12424 W. Saltillo Road, Denton, Nebraska. 68339
As always, subject to confirmation of and compliance with any floodplain elevation requirements prior to construction.

John V. Berry RLS #535
Lancaster County Surveyor
444 Cherrycreek Road, Bldg "C"
jberry@lancaster.ne.gov
Phone (402) 441-7681

GIS Viewer
CITY OF LINCOLN - LANCASTER COUNTY, NE

City of Lincoln\Lancaster County GIS Map

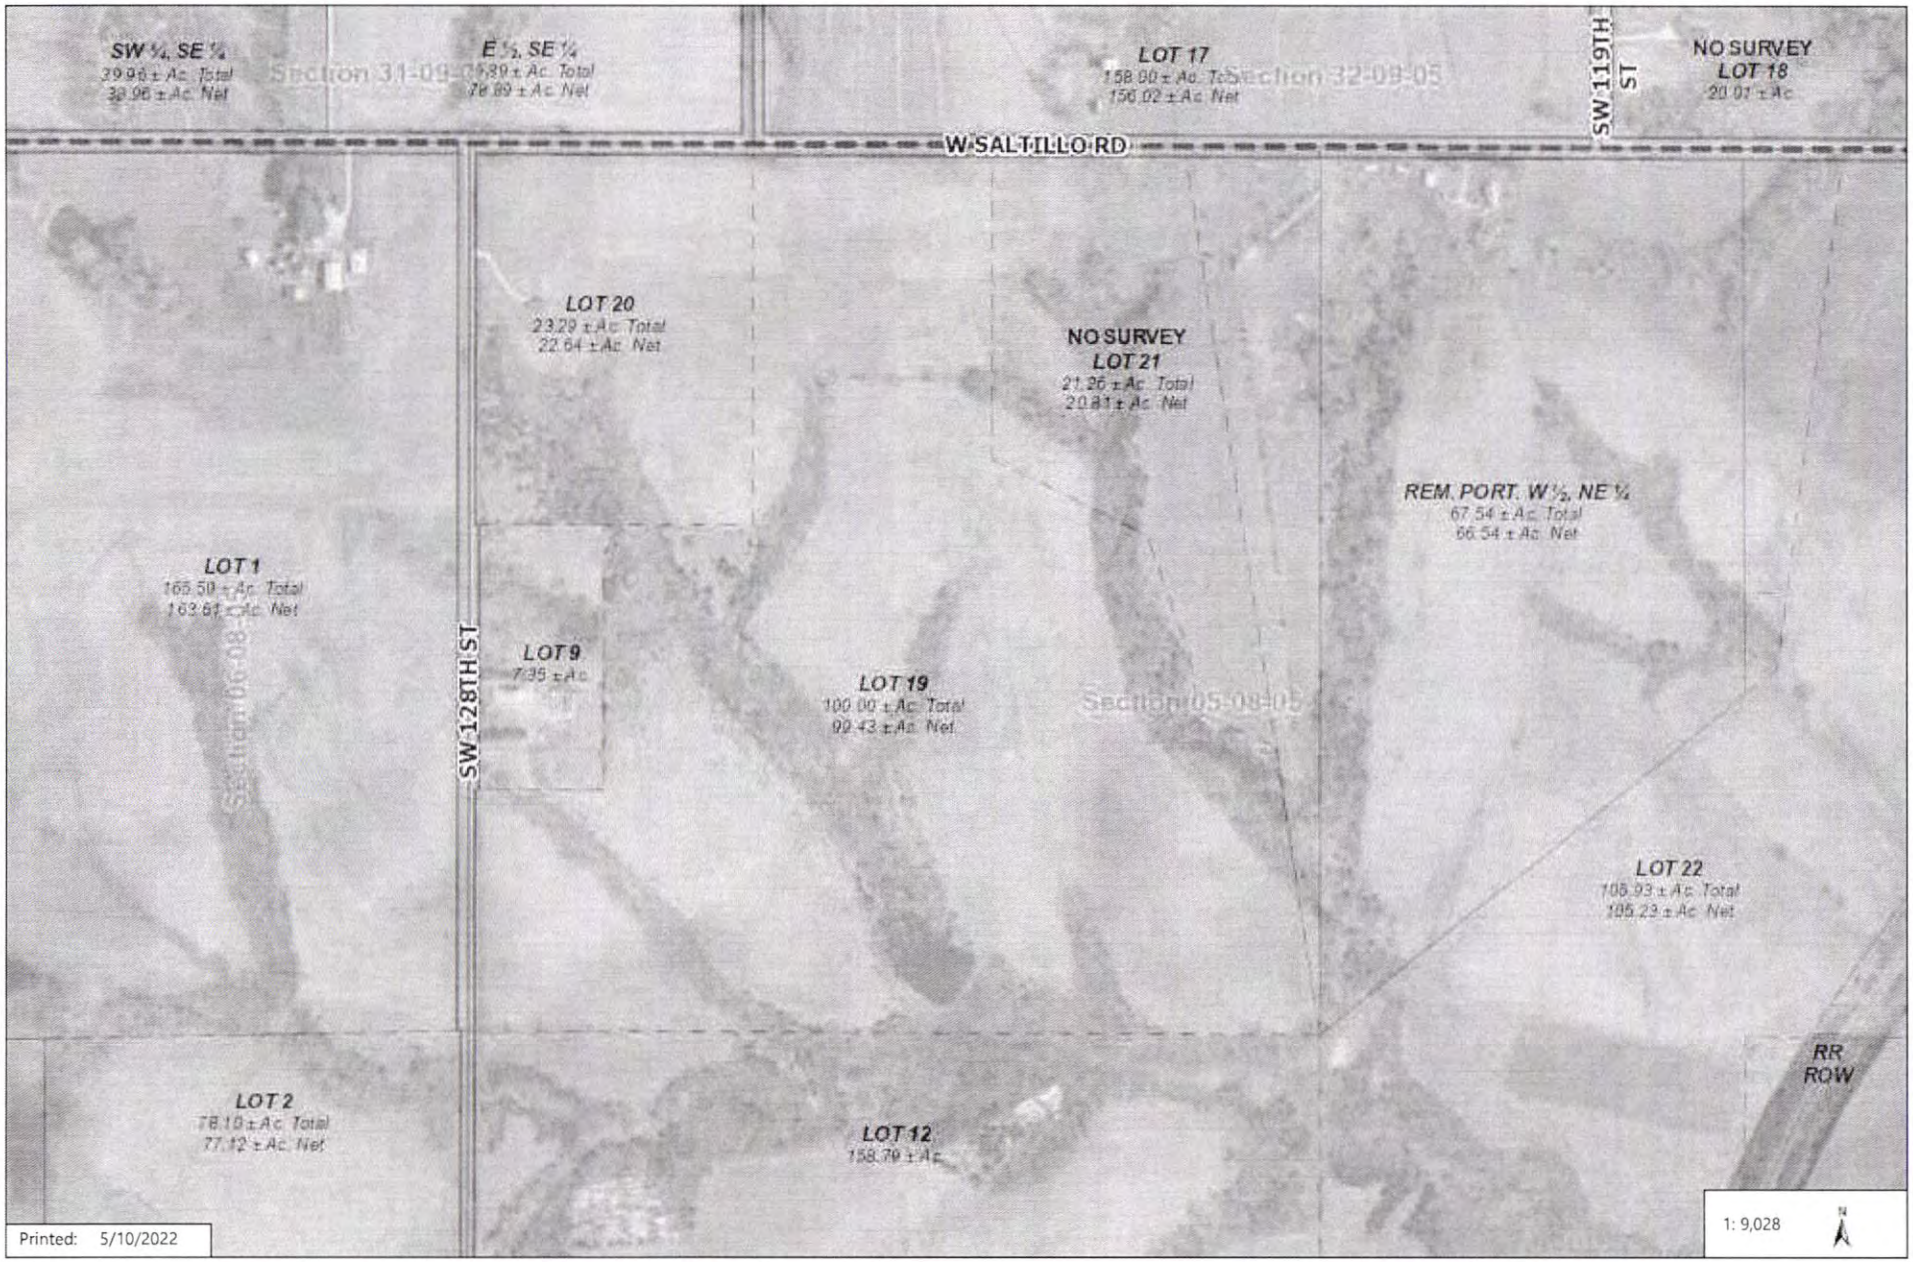


Disclaimer: The information is presented on a best-efforts basis, and should not be relied upon for making financial, survey, legal or other commitments. If you have questions or comments regarding the data displayed on this map, please email assessor@lancaster.ne.gov and you will be directec to the appropriate department.

Sec. 05-T08N-R05E

1 inch = 200 feet

THIS PLAT IS INTENDED TO SHOW AS ACCURATELY AS POSSIBLE THE RELATIONSHIP OF TRACTS OF LAND BUT IS NOT INTENDED TO BE CONSTRUED AS SURVEY ACCURATE IN ANY MANNER.

PLSS Section | Vacated | Lot | Lanes | Public Right Of Way

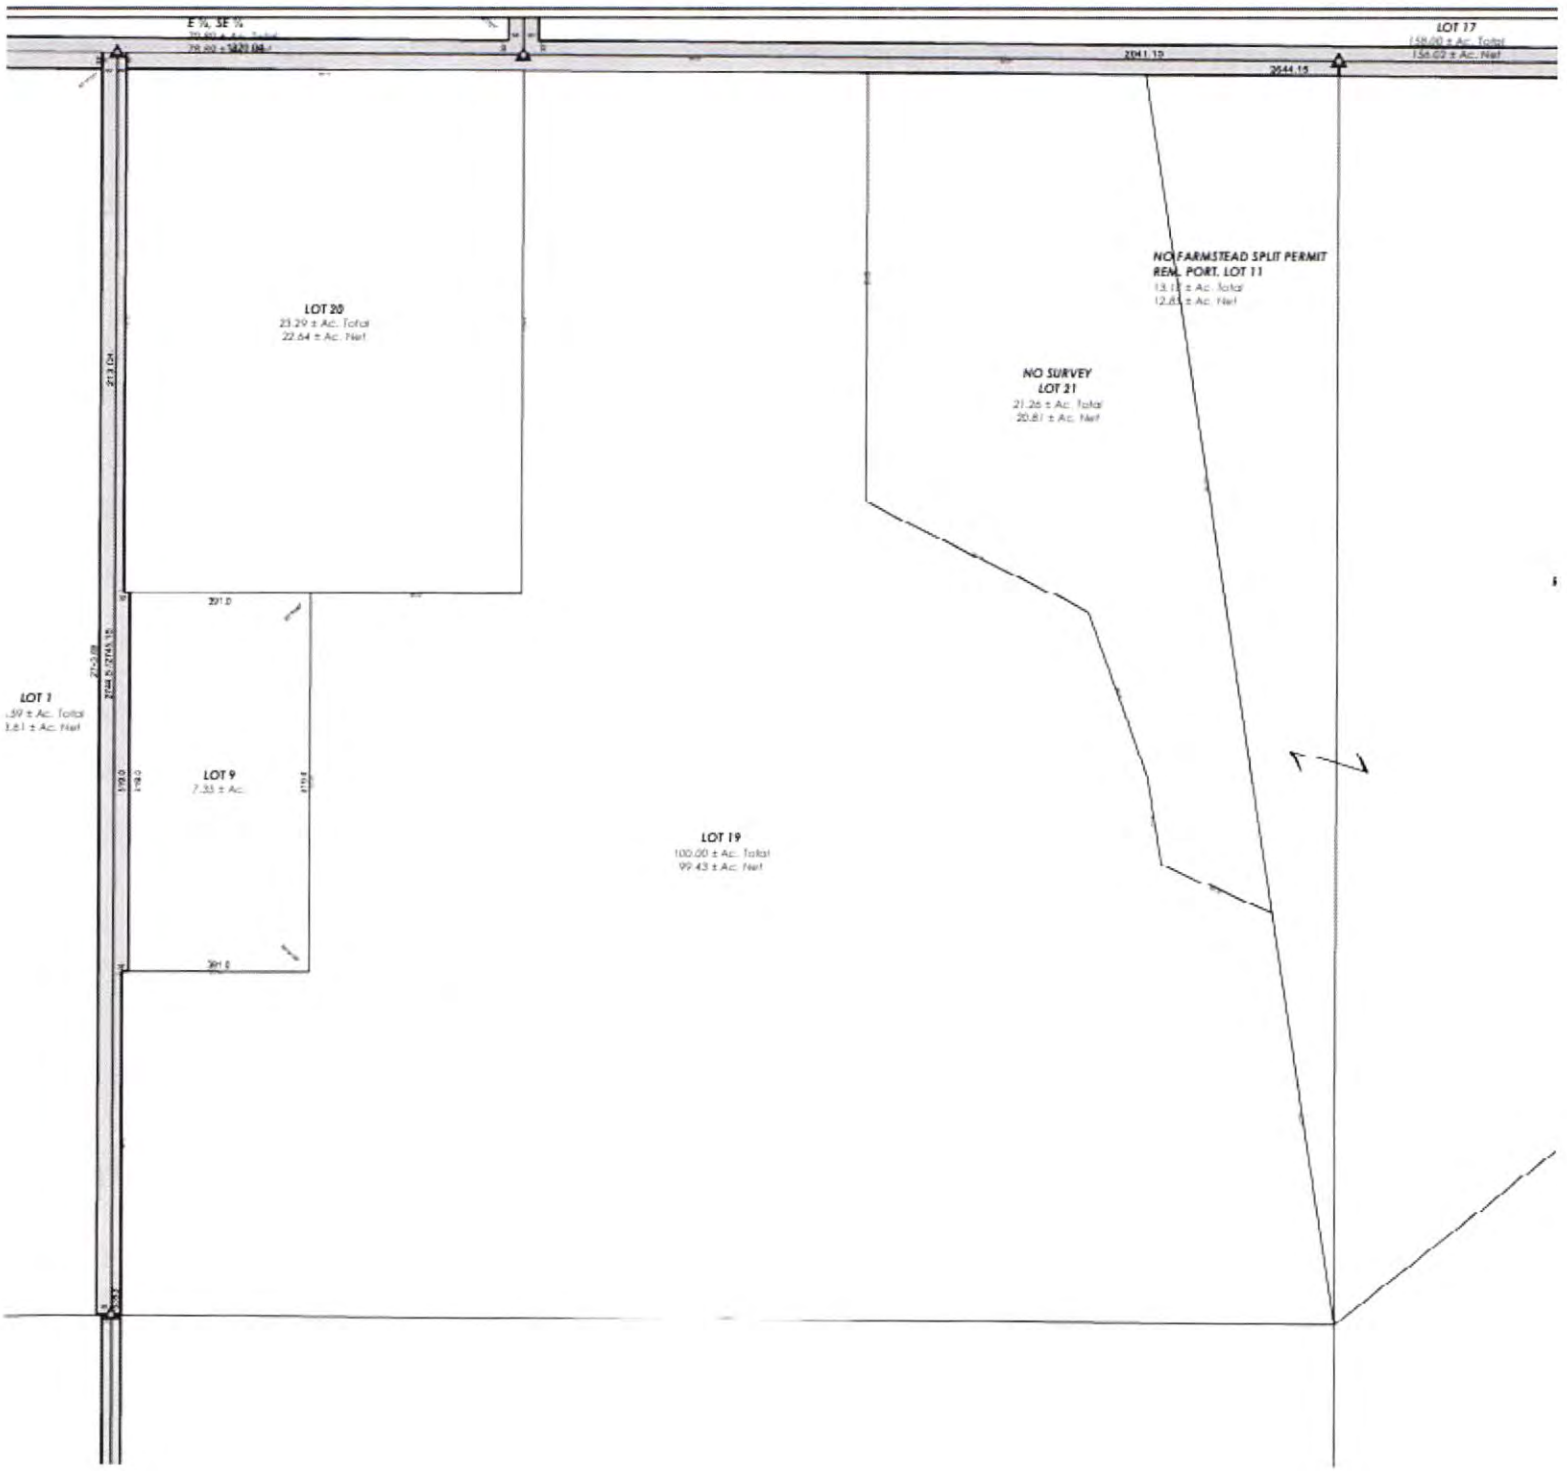

the south line of the NW¼ of the SE¼ of said Section 5; thence N89°42'48"W, on the south line of the NW¼ of the SE¼ of said Section 5, a distance of 1,008.20' to a ⅝" rebar for corner, said point being the southwest corner of the NW¼ of the SE¼ of said Section 5; thence N00°00'50"E, on the west line of the NW¼ of the SE¼ of said Section 5, a distance of 1,320.50' to the POINT OF BEGINNING.

Containing a total area of 105.99 acres, more or less, and a net area of 105.23 acres, more or less.

31580 Now Lot 19, of irregular tracts, located in the NW¼ of Section 5, T8N, R5E

#2019-21724
#2019-38043

October 1, 2019

AA-31099

The following description is based upon the information contained in Instrument Numbers, 2019-21724 and 2019-38043, filed with the Register of Deeds' Office, and in Survey Number AA-31099, filed with the County Engineer's Office.

A tract of land, located in the NW¼ of Section 5, Township 8 North, Range 5 East, of the 6th Principal Meridian, Lancaster County, Nebraska, more particularly described as follows:

BEGINNING at the southeast corner of the NW¼ of said Section 5, said point being the southernmost corner of the remaining portion of Lot 11, irregular tracts, said point also being a ⅝" rebar for corner; thence northwesterly on the west line of said remaining portion of Lot 11, irregular tracts, on an assumed bearing of N08°30'38"W, a distance of 900.00' to a ⅝" rebar for corner; thence N66°28'10"W, a distance of 260.82' to a ⅝" rebar for corner; thence N09°19'14"W, a distance of 191.64' to a ⅝" rebar for corner; thence N19°44'21"W, a distance of 382.71' to a ⅝" rebar for corner; thence N63°54'34"W, a distance of 535.69' to a ⅝" rebar for corner; thence N00°09'50"E, a distance of 971.54' to a point for corner, said point being on south line of the SW¼ of Section 32, Township 9 North, Range 5 East, said line being the Standard Parallel; thence N89°38'32"W, on the south line of the SW¼ of said Section 32, and on the Standard Parallel, a distance of 746.79' to a point for corner, said point being the southwest corner of said Section 32; thence S00°06'14"W, a distance of 1,178.19' to a ⅝" rebar for corner, said point being on the easterly extension of the north line of Lot 9, irregular tracts; thence N89°50'10"W, on the easterly extension of the north line of Lot 9, irregular tracts, a distance of 456.98' to a ⅝" rebar for corner, said point being the northeast corner of said Lot 9, irregular tracts; thence S00°08'49"W, on the east line of said Lot 9, irregular tracts, a distance of 818.29' to a ⅝" rebar for corner, said point being the southeast corner of said Lot 9, irregular tracts; thence S89°55'59"W, on the south line of said Lot 9, irregular tracts, a distance of 403.75' to a ⅝" rebar for corner, said point being located on the east 20.00 foot right-of-way line of "SW 128th Street"; thence S00°09'56"W, on the easterly 20.00 foot right-of-way line of "SW 128th Street", a distance of 742.13' to a ⅝" rebar for corner, said point being on the south line of the NW¼ of said Section 5; thence S89°36'59"E, on the south line of the NW¼ of said Section 5, a distance of 2,624.90' to the POINT OF BEGINNING.

Containing a total area of 100.00 acres, more or less, and a net area of 99.43 acres, more or less.

31581 Now Lot 20, of irregular tracts, located in the NW¼ of Section 5, T8N, R5E

Deed Book #180 Page 232

November 1, 2019

The following description is based upon the information contained in Deed Book Number 180, Page 232, and Instrument Numbers 2019-21724, 2019-38043, 2019-38509 and 2019-38510, all filed with the Register of Deeds' Office, and in Survey Number AA-31099, filed with the County Engineer's Office.

#2019-21724
#2019-38043
#2019-38509
#2019-38510

AA-31099

A tract of land, located in the NW¼ of Section 5, Township 8 North, Range 5 East, of the 6th Principal Meridian, Lancaster County, Nebraska, more particularly described as follows:

Referring to the northwest corner of the NW¼ of said Section 5; thence easterly on an assumed bearing of S89°38'01"E, on the north line of the NW¼ of said Section 5, said line also being the Standard Parallel, a distance of 20.0' to the **TRUE POINT OF BEGINNING**; thence S89°38'01"E, on the north line of the NW¼ of said Section 5, said line also being the Standard Parallel, a distance of 859.19' to point for corner, said point being the southwest corner of Section 32, Township 9 North, Range 5 East, said point also being the northwest corner of Lot 19, irregular tracts; thence S00°06'14"W, on the west line of said Lot 19, irregular tracts, a distance of 1,178.19' to a ⅝" rebar for corner, said point being a corner for said Lot 19, irregular tracts, said point also being on the easterly extension of the north line of Lot 9, irregular tracts; thence N89°50'10"W, on the easterly extension of, and on the north line of said Lot 9, irregular tracts, a distance of 860.46' to a ⅝" rebar for corner, said point being on the easterly 20.0 foot right-of-way line of "SW 128th Street"; thence N00°09'56"E, on the easterly 20.0 foot right-of-way line of "SW 128th Street", a distance of 1,181.22' to the **TRUE POINT OF BEGINNING**.

Containing a total area of 23.29 acres, more or less, and a net area of 22.64 acres, more or less.

31582 Now Lot 21, of irregular tracts, located in the NW¼ of Section 5, T8N, R5E

#2019-21724
#2019-38043

October 1, 2019

AA-31099

Nate C. Hartman

From: John V. Berry
Sent: Tuesday, May 10, 2022 10:54 AM
To: Nate C. Hartman
Subject: Sewage Disposal System PID #02 02 100 007 000
Attachments: Lot 19.pdf; Lot 19 section plat.pdf; Lot 19 Field note.pdf

Nate,

Lancaster County Engineering Department indicates approval for a Sewage Disposal System for Lot 19, Irregular Tracts, located in the NW1/4 of Section 5, Township 8 North, Range 5 East, of the 6th Principal Meridian, Lancaster County, Nebraska. Address; 12424 W. Saltillo Road, Denton, Nebraska. 68339
As always, subject to confirmation of and compliance with any floodplain elevation requirements prior to construction.

John V. Berry RLS #535
Lancaster County Surveyor
444 Cherrycreek Road, Bldg "C"
jberry@lancaster.ne.gov
Phone (402) 441-7681

Nate C. Hartman

From: Todd A. Stutzman
Sent: Tuesday, May 10, 2022 9:58 AM
To: Nate C. Hartman
Subject: 12425 W Saltillo Rd.

Nate,

S5, T8, R5 lot 19 NW is a buildable lot.

Todd Stutzman
Plans Examiner II
402-441-7097
tstutzman@lincoln.ne.gov

DocuSign Envelope ID: E647311D-8994-4F8D-A14B-A4E7ED673E1A

Lincoln-Lancaster County Health Department
Environmental Public Health Division
3131 O Street • Lincoln NE 68510-1514
Phone: 402-441-8643


SCANNED

C

Permit Number

Onsite Wastewater Treatment System
Preliminary Plan Specification

Draw a plot plan showing onsite system sewer lines, tank, drop or distribution boxes, drainfields, percolation test holes, well, residence, direction of groundwater flow, and reserve area for replacement onsite system.

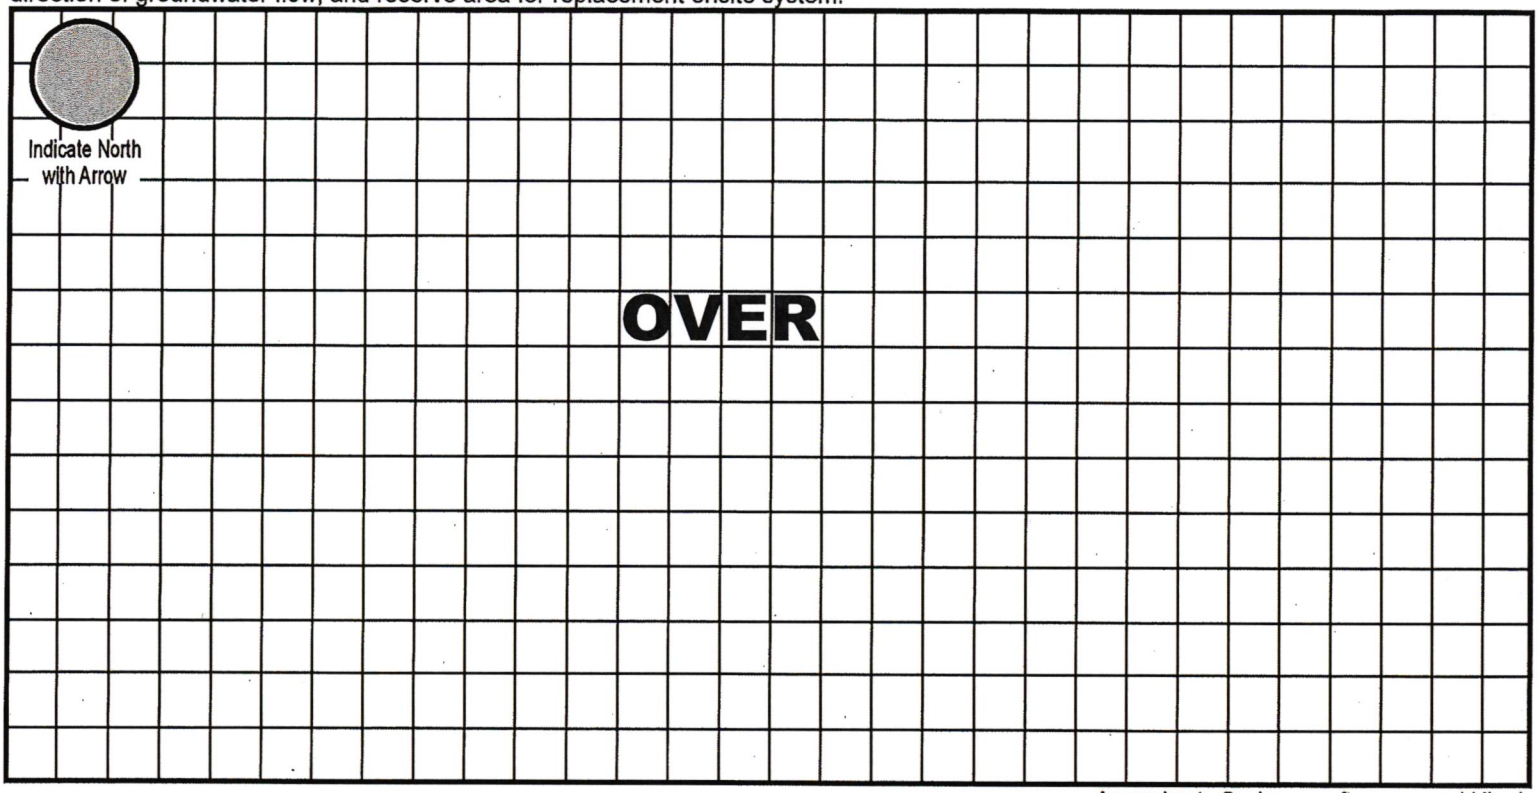

Approximate Scale:_____ft. = _____grid line/s

A. Onsite System Location

Address (no rural route) 12425 W Saltillo Rd City Denton NE, Zip 68339

B. Proposed Septic Tank/s

Septic Tank Cap._____gals Tank Material: ☐ Concrete ☐ Plastic ☐ Other _____ ☑ Lagoon (Max. Seepage 1/8"/day)

C. Reserve Area for Replacement Onsite System

☐ Drainfield Absorption Area (percolation test required) ☑ Lagoon

D. Drainfield Absorption System

Percolation Rate_____(min/inch = mpi) No. of Bedrooms_____ Soil Type _____ Land Slope _____ %

☐ Trench ☐ Bed ☐ Non-standard (engineer-designed and NDEQ approved) Total square feet of drainfield _____ Sq. Ft.

Total length of laterals _____ Type of Distribution: ☐ Perforated Pipe ☐ Half-Round ☐ Chambers ☐ Other _____

No. of Absorption Trenches _____ Width _____ No. of Drop Boxes _____ Distribution Box _____

No. of Absorption Beds _____ Width _____ No. of Distribution Lines per Bed _____

Installer Mark L. Johnston Date: April 20, 2022

DocuSigned by:

Updated 2/18

Builder Maria Semerad Date: 4/20/2022

A4CA9B334A00467...

DocuSign Envelope ID: E647311D-8994-4F8D-A14B-A4E7ED673E1A

SCANNED

Builder Initials DS MS

GIS Viewer
CITY OF LINCOLN - LANCASTER COUNTY, NE

City of Lincoln\Lancaster County GIS Map



DISCLAIMER: The information is presented on a best-efforts basis, and should not be relied upon for making financial, survey, legal or other commitments. If you have questions or comments regarding the data displayed on this map, please email assessor@lancaster.ne.gov and you will be directed to the appropriate department.