Lincoln-Lancaster County Health Department
Environmental Health Division
3140 "N" Street • Lincoln, NE 68510-1514
Phone: 402-441-8022

A

Permit Number: 023802478

Sewage Disposal System

Request for Site Clearance and Permit

Include Form B, Form C and Applicable Fees with this Application.

☐ Septic System ☒ Lagoon ☐ Other (Refer to Form C)

The undersigned hereby requests site clearance and permit to construct a Sewage Disposal System in conformance with appropriate resolution or ordinance, as described herein:

PLEASE PRINT OR TYPE

A. System Location (Indicate correct number and street)

Address 29033 Golden Pond Rd. (no rural route) City Firth NE, Zip NE 68358

Legal Description Lot 23, Golden Pond Estates, L.C.L.

1/4 1/4 Section Township Range Subdivision Addition Block Lot

Geographical Location (if known): Longitude 36 7N 7E Latitude

☐ Check if system mail address is not the same as the owner's address

B. Owner

Name Poe Signature Mike Poe

Address 8701 Roca Rd. City/State/Zip Roca, Ne. 68430

☐ Check if owner designed system Home Phone 792-2210 Work Phone ~~580-4290~~ 430-6911

C. Contractor

Name Lagoon Pumping Service Company Name

Address City/State/Zip Adams

☒ Check if contractor designed system Work Phone 880-1875

D. Engineer/Installer ☐ Check and complete if engineer designed system

Designer Name Firm Work Phone

E. This System Will Serve a

☒ Residential Dwelling Number of Bedrooms 3 Is there a Whirlpool Bathtub YES (NO)

☐ Commercial Establishment/Other Facility Specify

Design flow in gallons per day Type of Wastewater: ☐ Domestic ☐ Non-Domestic.

DO NOT WRITE BELOW THIS LINE

Approval Process ☐ Municipal Code 24.38 ☒ County Resolution No. 2832

1. **Health Department** Date rec'd 5/20/02 Date frwd ACTION ☒ Approved ☐ Disapproved Signature Jerrold C. Hood
2. **Supt. Bldg. Insp. or Village Clerk** Date rec'd 5-25-02 Date frwd ACTION ☒ Approved ☐ Disapproved Signature
3. **City or County Engineer** Date rec'd 5/29/02 Date frwd 5/29/02 ACTION ☒ Approved ☐ Disapproved Signature

8/6/02 lagoon + line – Need fence + drawing

Installation Final Written Approval

By

Date 3/19/03

Business Office Use Only

Date Rec'd 05/20/02

Amt Paid 200.00

Rec'd By Cash/Check No. 6703

FORM 23-100 10-96 White - Health Dept. Yellow - Engineer Pink - Bldg. Inspector

Lincoln-Lancaster County Health Department

ENVIRONMENTAL HEALTH DIVISION

3140 N STREET · LINCOLN, NE 68510-1514 (402) 441-8000

Permit
SEWAGE INSTALLATION
LAGOON

Establishment
MIKE POE
T7N R7E SEC 36
GOLDEN POND ESTATES LOT 23
29033 GOLDEN POND RD-FIRTH

Permittee
MIKE POE
8701 ROCA RD
ROCA NE 68430

Permit # 02380247801

Issued 05/20/02
Expires 11/20/02
Revenue Code 3157

FEES: $200.00

TOTAL: $200.00

Bruce D. Dart

Bruce D. Dart, Health Director

• POST IN A PROMINENT PLACE • NOT TRANSFERABLE

002371


Lincoln-Lancaster County Health Department
Environmental Health Division
3140 "N" Street • Lincoln, NE 68510-1514
Phone: 402-441-8022

C

Permit Number: 023802478

Sewage Disposal System
Preliminary Plan Specifications

Draw a plot plan showing system location, lines, distribution box, tank and laterals, percolation test hole locations, well, residence, compass direction and property lines. Indicate on drawing if residence and well are existing or proposed.

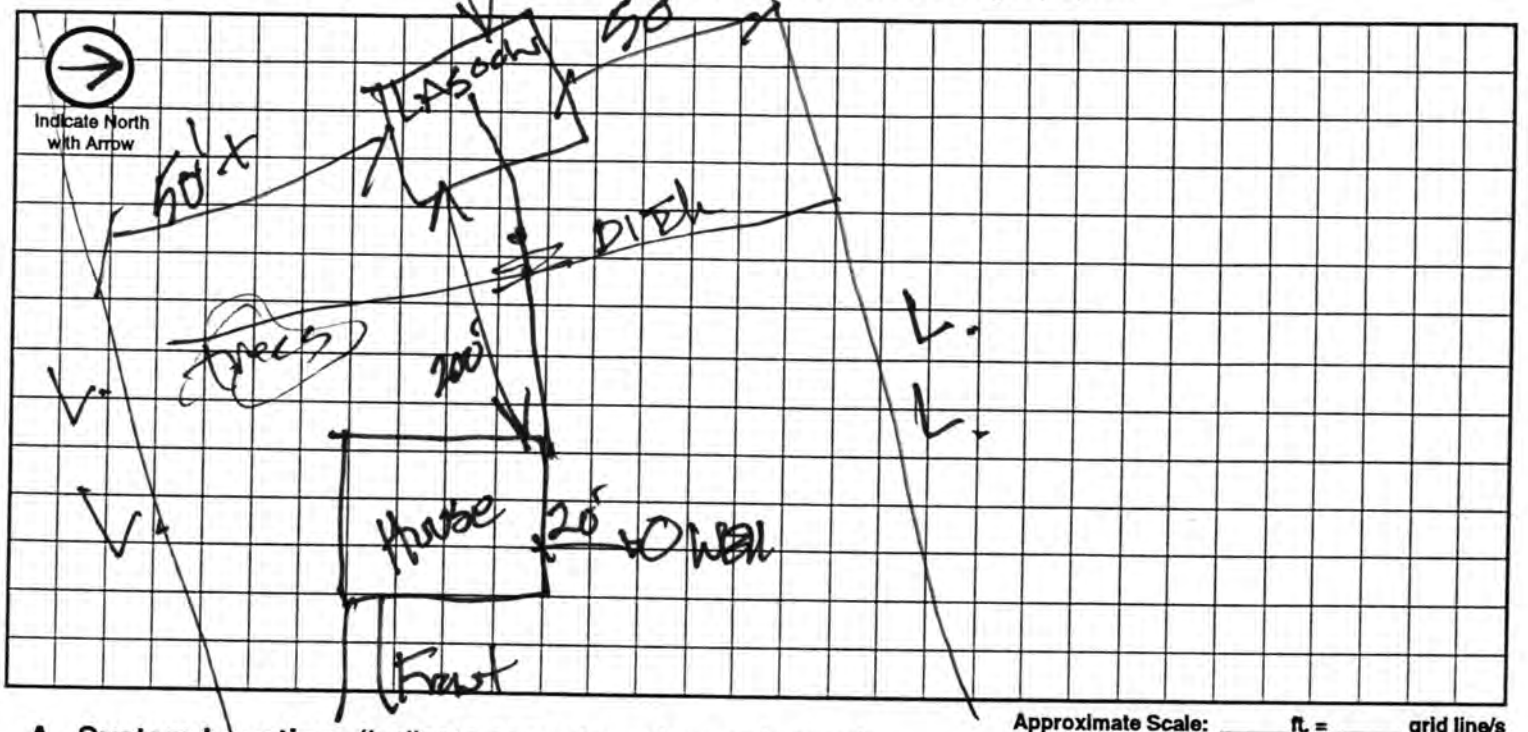

Approximate Scale: _____ ft. = _____ grid line/s

A. System Location (Indicate correct number and street)

Address (no rural route) 2930 | Golden Hay Rd. City Firth NE, Zip Ne. 68358

B. Proposed Septic Tank/s

Tank Material: ☐ Concrete ☐ Plastic ☐ Other _____

C. Proposed Absorption System (See Form B for Percolation Information)

Percolation Rate _____ (min. per inch) Soil Type: _____ Land Slope: _____ %

Type of Absorption System: ☐ Trench ☐ Bed ☐ Other _____

Total Square Feet of Field Required: _____ sq. ft.

Type of Lateral: ☐ Half-Moon ☐ Perforated Pipe ☐ Other Lateral Material: _____

Capacity of Septic Tank _____ gals Number of Absorption Beds: _____ Number of Distribution Laterals per Bed _____

Total Length of Laterals _____ ft. Number of Trenches _____ Trench Width _____

D. Setbacks Check the Boxes Below if the Required Setback has been Satisfied

Distance From	Private Well	Public Well	Surface Water	Gound Water	Pressure Water Lines	Property Lines	Foundations Yours	Foundations Neighbors	All Other Setbacks
Tank (ft)	50 ☐	500 ☐	50 ☐	NA ☐	25 ☐	20 ☐	15 ☐	25 ☐	☐
Field (ft)	100 ☐	500 ☐	50 ☐	4 ☐	30 ☐	20 ☐	30 ☐	40 ☐	☐
Lagoon (ft)	100 ☒	500 ☐	50 ☐	N/A ☐	30 ☐	50 ☒	100 ☒	200 ☐	☐

E. Required Signatures

Home Building Contractor _____ Date 5-17-02

Installer _____ Date _____

FORM 23-102 10-96


Lincoln-Lancaster County Health Department
Environmental Health Division
3140 "N" Street • Lincoln, NE 68510-1514
Phone: 402-441-8022

C

Permit Number: 023802478

Sewage Disposal System
Preliminary Plan Specifications

Draw a plot plan showing system location, lines, distribution box, tank and laterals, percolation test hole locations, well, residence, compass direction and property lines. Indicate on drawing if residence and well are existing or proposed.

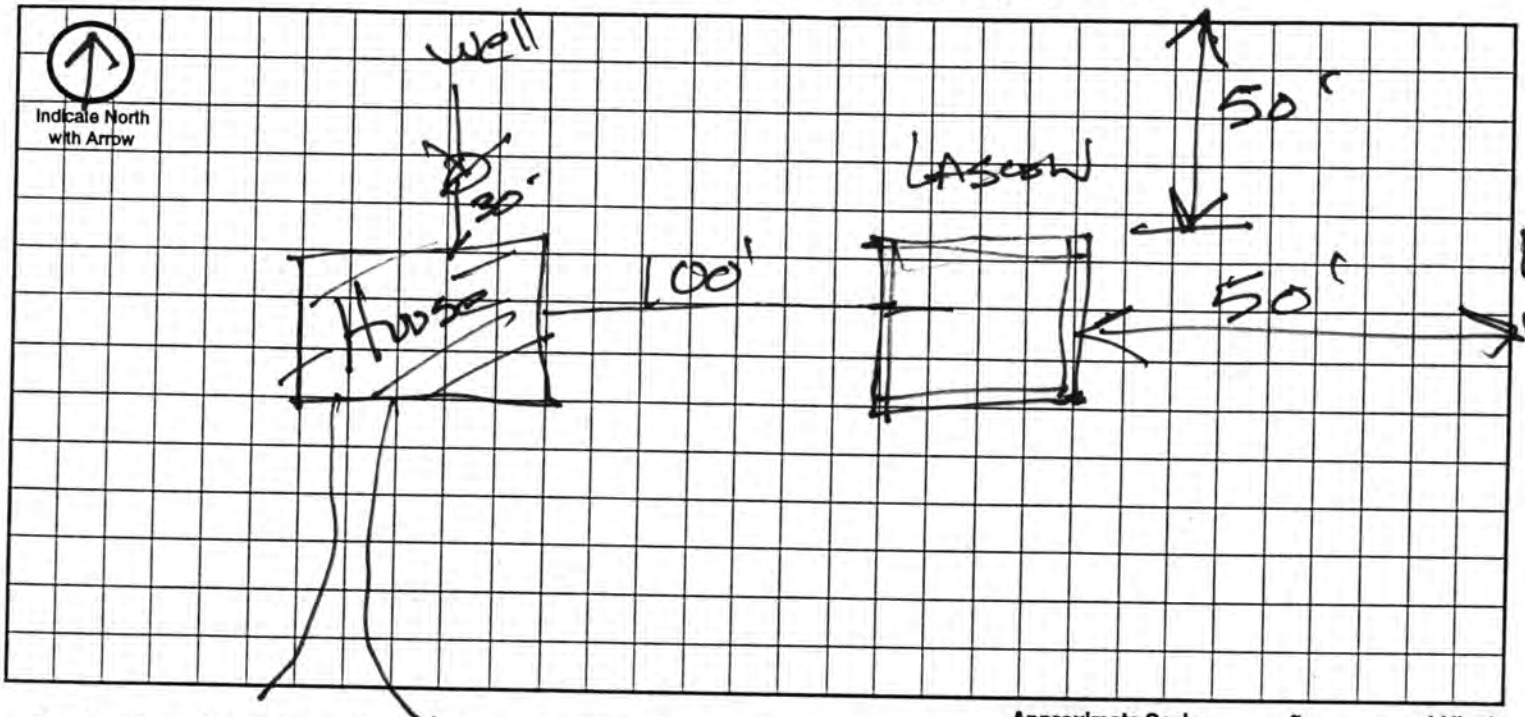

Approximate Scale: _____ ft. = _____ grid line/s

A. System Location (Indicate correct number and street)

Address (no rural route) 29033 Golden Rain Rd City Firth NE, Zip Ne. 68358

B. Proposed Septic Tank/s

Tank Material: ☐ Concrete ☐ Plastic ☐ Other _____

C. Proposed Absorption System (See Form B for Percolation Information)

Percolation Rate _____ (min. per inch) Soil Type: _____ Land Slope: _____ %

Type of Absorption System: ☐ Trench ☐ Bed ☐ Other _____

Total Square Feet of Field Required: _____ sq. ft.

Type of Lateral: ☐ Half-Moon ☐ Perforated Pipe ☐ Other Lateral Material: _____

Capacity of Septic Tank _____ gals Number of Absorption Beds: _____ Number of Distribution Laterals per Bed _____

Total Length of Laterals _____ ft. Number of Trenches _____ Trench Width _____

D. Setbacks Check the Boxes Below if the Required Setback has been Satisfied


Distance From	Private Well	Public Well	Surface Water	Gound Water	Pressure Water Lines	Property Lines	Foundations Yours	Foundations Neighbors	All Other Setbacks
Tank (ft)	50 ☐	500 ☐	50 ☐	NA ☐	25 ☐	20 ☐	15 ☐	25 ☐	☐
Field (ft)	100 ☐	500 ☐	50 ☐	4 ☐	30 ☐	20 ☐	30 ☐	40 ☐	☐
Lagoon (ft)	100 ☒	500 ☐	50 ☐	N/A ☐	30 ☐	50 ☒	100 ☒	200 ☐	☐

E. Required Signatures

Home Building Contractor _____ Date 5/17/02

Installer _____ Date _____

FORM 23-102 10-96

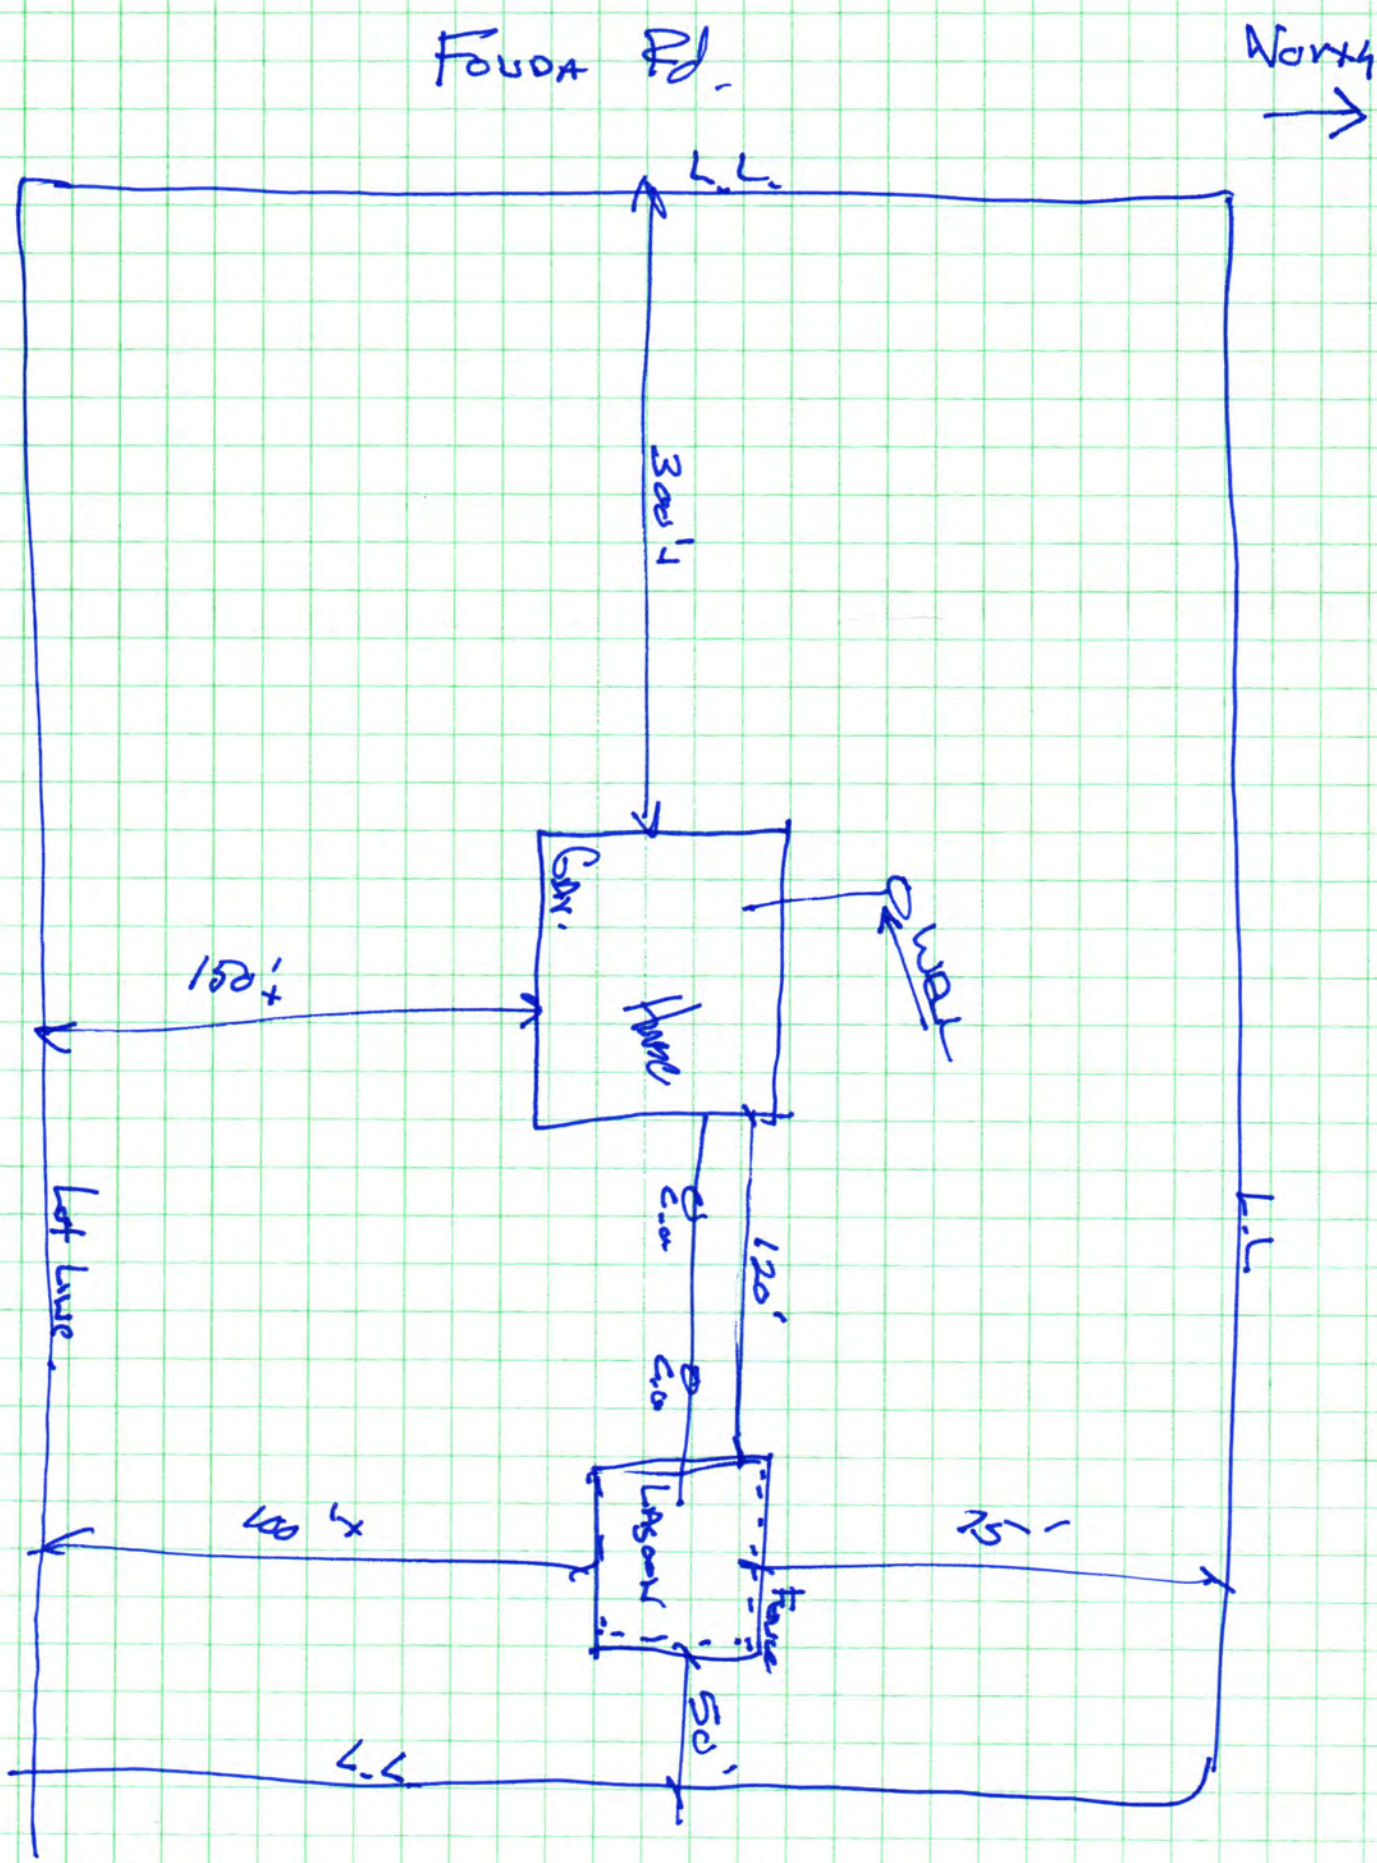
Fouda Rd.
North
Lot 23
Golden Pond Estates
290333 N. Golden Pond Rd.
Lot Line
Lot Line
Lot Line
300'
Garage
House
Well
150'+
120'
Lagoon
Fence
400'+
25'
50'
77
MAR 18 2003