LINCOLN-LANCASTER COUNTY HEALTH DEPARTMENT

FILE NO. 1466-C

INDIVIDUAL SEWAGE SYSTEM CONSTRUCTION — TYPE OF PERMIT

May 16, 1979 — THIS PERMIT EXPIRES

Francsis Koelzer by Poytyco — ISSUED TO

1520 Pioneers Blvd., Lincoln, NE — ADDRESS

T8N, R7E, Section 1 E½ of NE¼ — LEGAL DESCRIPTION

REMARKS: NON-TRANSFERABLE

PERMIT	INSPECTION FEE	OCCUPATION TAX	TOTAL
$ 30.00	$	$	$ 30.00
ACCOUNTING NO.	ACCOUNTING NO.	ACCOUNTING NO.	CODE
	110.16	148.14	6-2

RECEIPTED BY — DATE — AMOUNT

VALID RECEIPT ONLY IF RECEIPTED IN THIS SPACE

HEALTH — ISSUING OFFICER

THIS PERMIT IS ISSUED AS PROVIDED BY COUNTY RESOLUTION NO. 2832

20109-0977

FORM 20103-0477
REQUEST FOR SITE CLEARANCE AND PERMIT
FOR INDIVIDUAL SEWAGE DISPOSAL SYSTEM
City Ordinance No. 9150 ☐
County Resolution No. 2832 ☐

LINCOLN-LANCASTER COUNTY HEALTH DEPARTMENT
Division of Environmental Health
2200 St. Marys Avenue
Lincoln, Nebraska 68502
Phone: 474-1541

A

FILING FEE: $ 30.00

FILE NO. 1466-C

DATE: NOV 10, 1978

The undersigned hereby requests SITE CLEARANCE and PERMIT to construct an Individual Sewage Disposal System in conformance with appropriate resolution or ordinance, as described herein:

1. Legal description of property: Twp. 8N ; Range 6E ; Section E½ NE¼ 1 ;
   Block ____ : Lot #9 + 11 I.T. ; Addition ____
   Street Address + Lot 36 I.T. in Sec. 6, T8N, R7E

2. Property Use: Residential ☒ ; Commercial ☐ Other Use ☐
   No. of Bedrooms 3 . Describe ____

3. Type of Individual Sewage Disposal System: Septic Tank ☒ ; Other ☐

4. Distance to public sewer: N/A ft.

Francis Koetzer
by Donald R Pentico
Signature of Applicant (Owner or Lessee)

1520 Pioneers Blvd. Lincoln, Ne.
Address

(Do not write below this double line)

1. Health Department: Date Rec'd. 11/16/78. Date Frwd. 11/16/78. ACTION: Approved ☒ Disapproved ☐ Signature: Jerrold C. Hood

2. Supt. Bldg. Insp.: or Village Clerk Date Rec'd. 11/17/78 Date Frwd. ____. ACTION: Approved ☒ Disapproved ☐ Signature: Gary Sherwood

3. City or County Engineer: Date Rec'd. 11-16-78. Date Frwd. 11-16-78. ACTION: Approved ☒ Disapproved ☐ Signature: Henry Graff

REMARKS OR REASONS FOR DISAPPROVAL ____

Site Visits:
Date: 12/22/78 by: L.C.H.
Date: ____ by: ____
Date: ____ by: ____

INSTALLATION FINAL WRITTEN APPROVAL
Date: 1/9/79 By: Jerrold C. Hood

White: Health Dept. Copy
Yellow: Engineers Copy
Pink: Bldg. Inspector's Copy

FORM 20105-0477
SOIL ABSORPTION TEST DATA REPORT
(Annex to Application)
(Reference: City Ordinance No. 9150 and County Resolution No. 2832)

LINCOLN-LANCASTER COUNTY HEALTH DEPARTMENT
Division of Environmental Health
2200 St. Marys Avenue
Lincoln, Nebraska 68502
Phone: 474-1541

B

FILE NO. 1466-C

PROPERTY WHERE SOIL TESTED:

Location: Township 8N ; Range 7E ; Section & ¼ Section E½ NE¼ 1.
Property Dimensions: _____ ft. x _____ ft. Area: 2½ acres. (Attach Sheet C with sketch of property).
Soil Type: Silty Clay ☐ ; Silty Clay Loam ☒ ; Sandy Loam ☐ ; Silt Loam ☐ ; Clay Loam ☐ .
Dates of Tests: _____ to _____. Weather: Precip. _____ Temp. _____.

OWNER: _____

Address: _____

PERCOLATION TEST DATA TABLE

a.	b.	c.	d.	e.	f.	g.	h.	i.	j.	k.	l.	m.	n.
		Pre-Saturation Period				Percolation Readings						Results	
		Start		End		Start			End				
Hold No.	Hole Depth (in.)	Date (Mo./ Day)	Time (Hr./ Min.)	Date (Mo./ Day)	Time (Hr./ Min.)	Date (Mo./ Day)	Time (Hr./ Min.)	Water Level (in.)	Time (Hr./ Day)	Water Level (in.)	Elapsed Time (Min.)	Water Level Drop (in.)	Percolation Rates (Min./in.)
1	30	11/1	8:15	11/1	12:36	11/2	12:30	23½	1:00	22⅝	30	⅞	
2	30	"	"	"	"	"	12:30	24	1:00	23¼	30	¾	
3	30	"	"	"	"	"	12:40	28	1:10	27	30	1	
4	28	"	"	"	"	"	12:40	25⅛	1:10	24¼	30	⅞	
5	28	"	"	"	"	"	12:50	24⅞	1:20	23⅞	30	1	
6	26	"	"	"	"	"	12:50	20	1:20	19¼	30	¾	
		"	"	"	"	"							

Pittyo Tre. by Dorlentia
Signature of Person Conducting Test

Address 1520 Pioneers Bl Phone 423-0121

Sum of Percolation Rates: _____
Average of Rates: _____
Mean of Rates: _____

(Do not write below this line)

REVIEWING ACTION

Remarks: _____
Soil Type (SCS): Zook Silt Loam
Date: November 16, 1978

Approved Percolation Rate (a)
A. 34 min./inch
B. _____ min./inch
C. _____ min./inch

Jerrold C. Hook
Signature of Reviewing Official

FORM 20102-0477
PRELIMINARY PLANS & SPECIFICATIONS FOR SEWAGE DISPOSAL SYSTEM (Annex to Application)
City Ordinance No. 9150 ☐
County Resolution No. 2832 ☐


LINCOLN-LANCASTER COUNTY HEALTH DEPARTMENT
Division of Environmental Health
2200 St. Marys Avenue
Lincoln, Nebraska 68502
Phone: 474-1541

C

Sketch of property showing Percolation Test hole locations, well, residence, direction and property line.

FILE NO. 1466-C

Indicate on sketch if residence and well are exisiting or proposed.

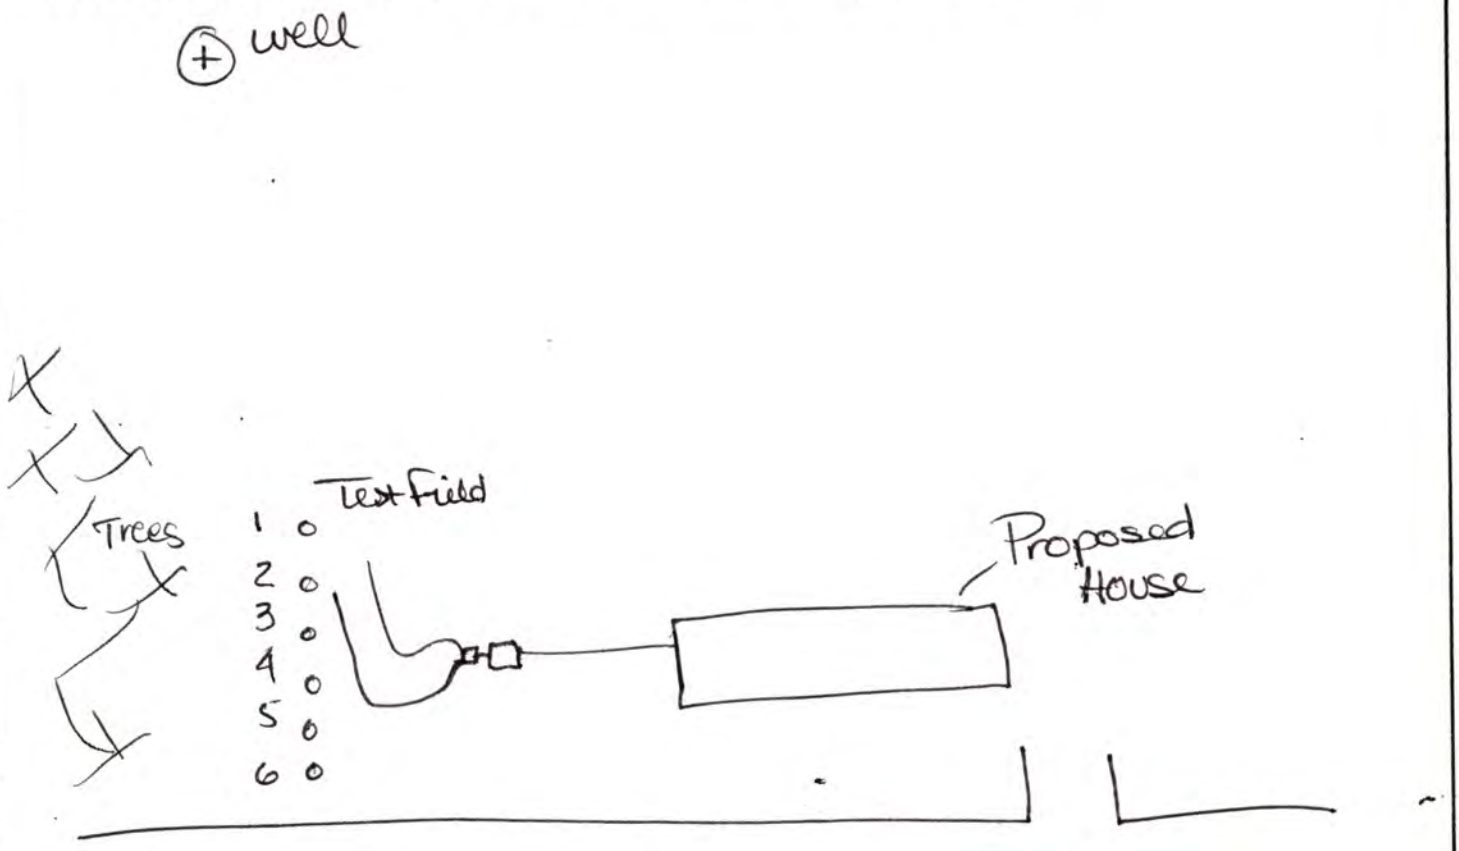

REVIEWING ACTION

Remarks: Septic field must be built up above high water level.

Date: _____

Minimum Design Requirement
1. Capacity of Septic Tank 1000 gals.
2. Total Length of Laterals 266 ft.
3. With a Trench Width of 36 in.
4. Total Area of Lateral needed 798 sq.ft.

Jerrold C. Hood
Signature of Reviewing Official

real estate located in Lancaster County, Nebraska to-wit:

Lots 9 and 11 of the E 1/2 of the NE 1/4 of Section 1, Township 8 North, Range 7 East of the 6th P.M., Lancaster County, Nebraska and

That part of Lot 16 of the W 1/2 of the NW 1/4 of Section 6, Township 8 North, Range 7 East of the 6th P.M., lying West of the present center line of Salt Creek, Lancaster County, Nebraska

Lancaster County Nebraska :

An undivided ~~15/16~~ interest of Lot 1 of Irregular Tracts in the Northeast Quarter of the Northeast Quarter (NE 1/4 NE 1/4) of Section 1, lying east of the right of way of the Union Pacific Railway, all in Section 1, Township 8 North, Range 6 east of the 6th P.M., Lancaster County, Nebraska

1/

West edge of Property

Don couldn't make it out Sorry Mrs K

AS BUILT DRAWING OF SYSTEM

DATE 12/ /78 INSTALLER Strohmyer

