LINCOLN-LANCASTER COUNTY HEALTH DEPARTMENT

2200 ST. MARYS
LINCOLN, NEBRASKA 68502

FILE NO. 2715-C

INDIVIDUAL SEWAGE SYSTEM CONSTRUCTION — TYPE OF PERMIT

6 MONTHS — THIS PERMIT EXPIRES

SAMUEL J. ELY 215 SO. 56TH ST. — ISSUED TO

LINCOLN, NE 68510 — ADDRESS

T8N; R7E; Sec 2 — LEGAL DESCRIPTION

REMARKS: NON-TRANSFERABLE NEW CONSTRUCTION

PERMIT	INSPECTION FEE	OCCUPATION TAX	TOTAL
$ 60.00	$	$	$ 60.00
ACCOUNTING NO.	ACCOUNTING NO.	ACCOUNTING NO.	CODE
	110.16	148.14	6-2

RECEIPTED BY: MG — DATE: 5.16.88 — AMOUNT

VALID RECEIPT ONLY IF RECEIPTED IN THIS SPACE

HEALTH
ISSUING OFFICER

THIS PERMIT IS ISSUED AS PROVIDED BY COUNTY RESOLUTION NO. ———

20109-0977

FORM 20103-0477
REQUEST FOR SITE CLEARANCE AND PERMIT
FOR INDIVIDUAL SEWAGE DISPOSAL SYSTEM
City Ordinance No. 9150 ☐
County Resolution No. 2832 ☒

LINCOLN-LANCASTER COUNTY HEALTH DEPARTMENT
Division of Environmental Health
2200 St. Marys Avenue
Lincoln, Nebraska 68502
Phone: 471-7800

A

FILING FEE: $ 60.00

FILE NO. 2715-C

DATE: 15 Aug 1988

The undersigned hereby requests SITE CLEARANCE and PERMIT to construct an Individual Sewage Disposal System in conformance with appropriate resolution or ordinance, as described herein:

1. Legal description of property: SEE ATTACHED SW¼ of Twp. 18N ; Range 7E ; Section 2 ;
   Block _____ : Lot _____ : Addition _____
   Street Address _____

2. Property Use: Residential ☒ ; Commercial ☐ Other Use ☐
   No. of Bedrooms 3 . Describe _____

3. Type of Individual Sewage Disposal System: Septic Tank ☒ ; Other ☐

4. Distance to public sewer: _____ ft. WILL PUT WHATEVER PERCOLATION TEST INDICATES

12500 S. 82nd St.

Samuel J Ely
Signature of Applicant (Owner or Lessee)

215 S 56th Lincoln Nebr
Address

(Do not write below this double line)

1. Health Department: Date Rec'd. 8/15/88 . Date Frwd. 8/16/88 . ACTION: Approved ☒ Disapproved ☐ Signature: Jerrold C. Wood

2. Supt. Bldg. Insp.: or Village Clerk: Date Rec'd. 8/16/88 . Date Frwd. 8/16/88 . ACTION: Approved ☐ Disapproved ☐ Signature: Walt Stier

3. City or County Engineer: Date Rec'd 8/16/88 . Date Frwd. 8/16/88 . ACTION: Approved ☐ Disapproved ☐ Signature: Larry V. Worrell

REMARKS OR REASONS FOR DISAPPROVAL _____

Site Visits:
Date: 9-19-88 by: rm ~~about 150ft from neighbor House~~ ~~no fence~~ need fencing correction made
Date: 3-7-89 by: rm weeds need mowing & dirt seeded with grass.
Date: _____ by: _____

INSTALLATION FINAL WRITTEN APPROVAL
Date: 8-16-89 By: Lon Magnuson

White: Health Dept. Copy
Yellow: Engineers Copy
Pink: Bldg. Inspector's Copy

FORM 23-43

of beginning; thence N 90° E, (perpendicular to the west line of the SW 1/4), a distance of 1104.29'; thence S 5° 31' 18" E, a distance of 196.91'; thence N 90° W, a distance of 1123.24' to a point on a 33' County Road right-of-way; thence N 0° 00', a distance of 196.0' to the point of beginning containing 5.01 Acres.

PARCEL "E"

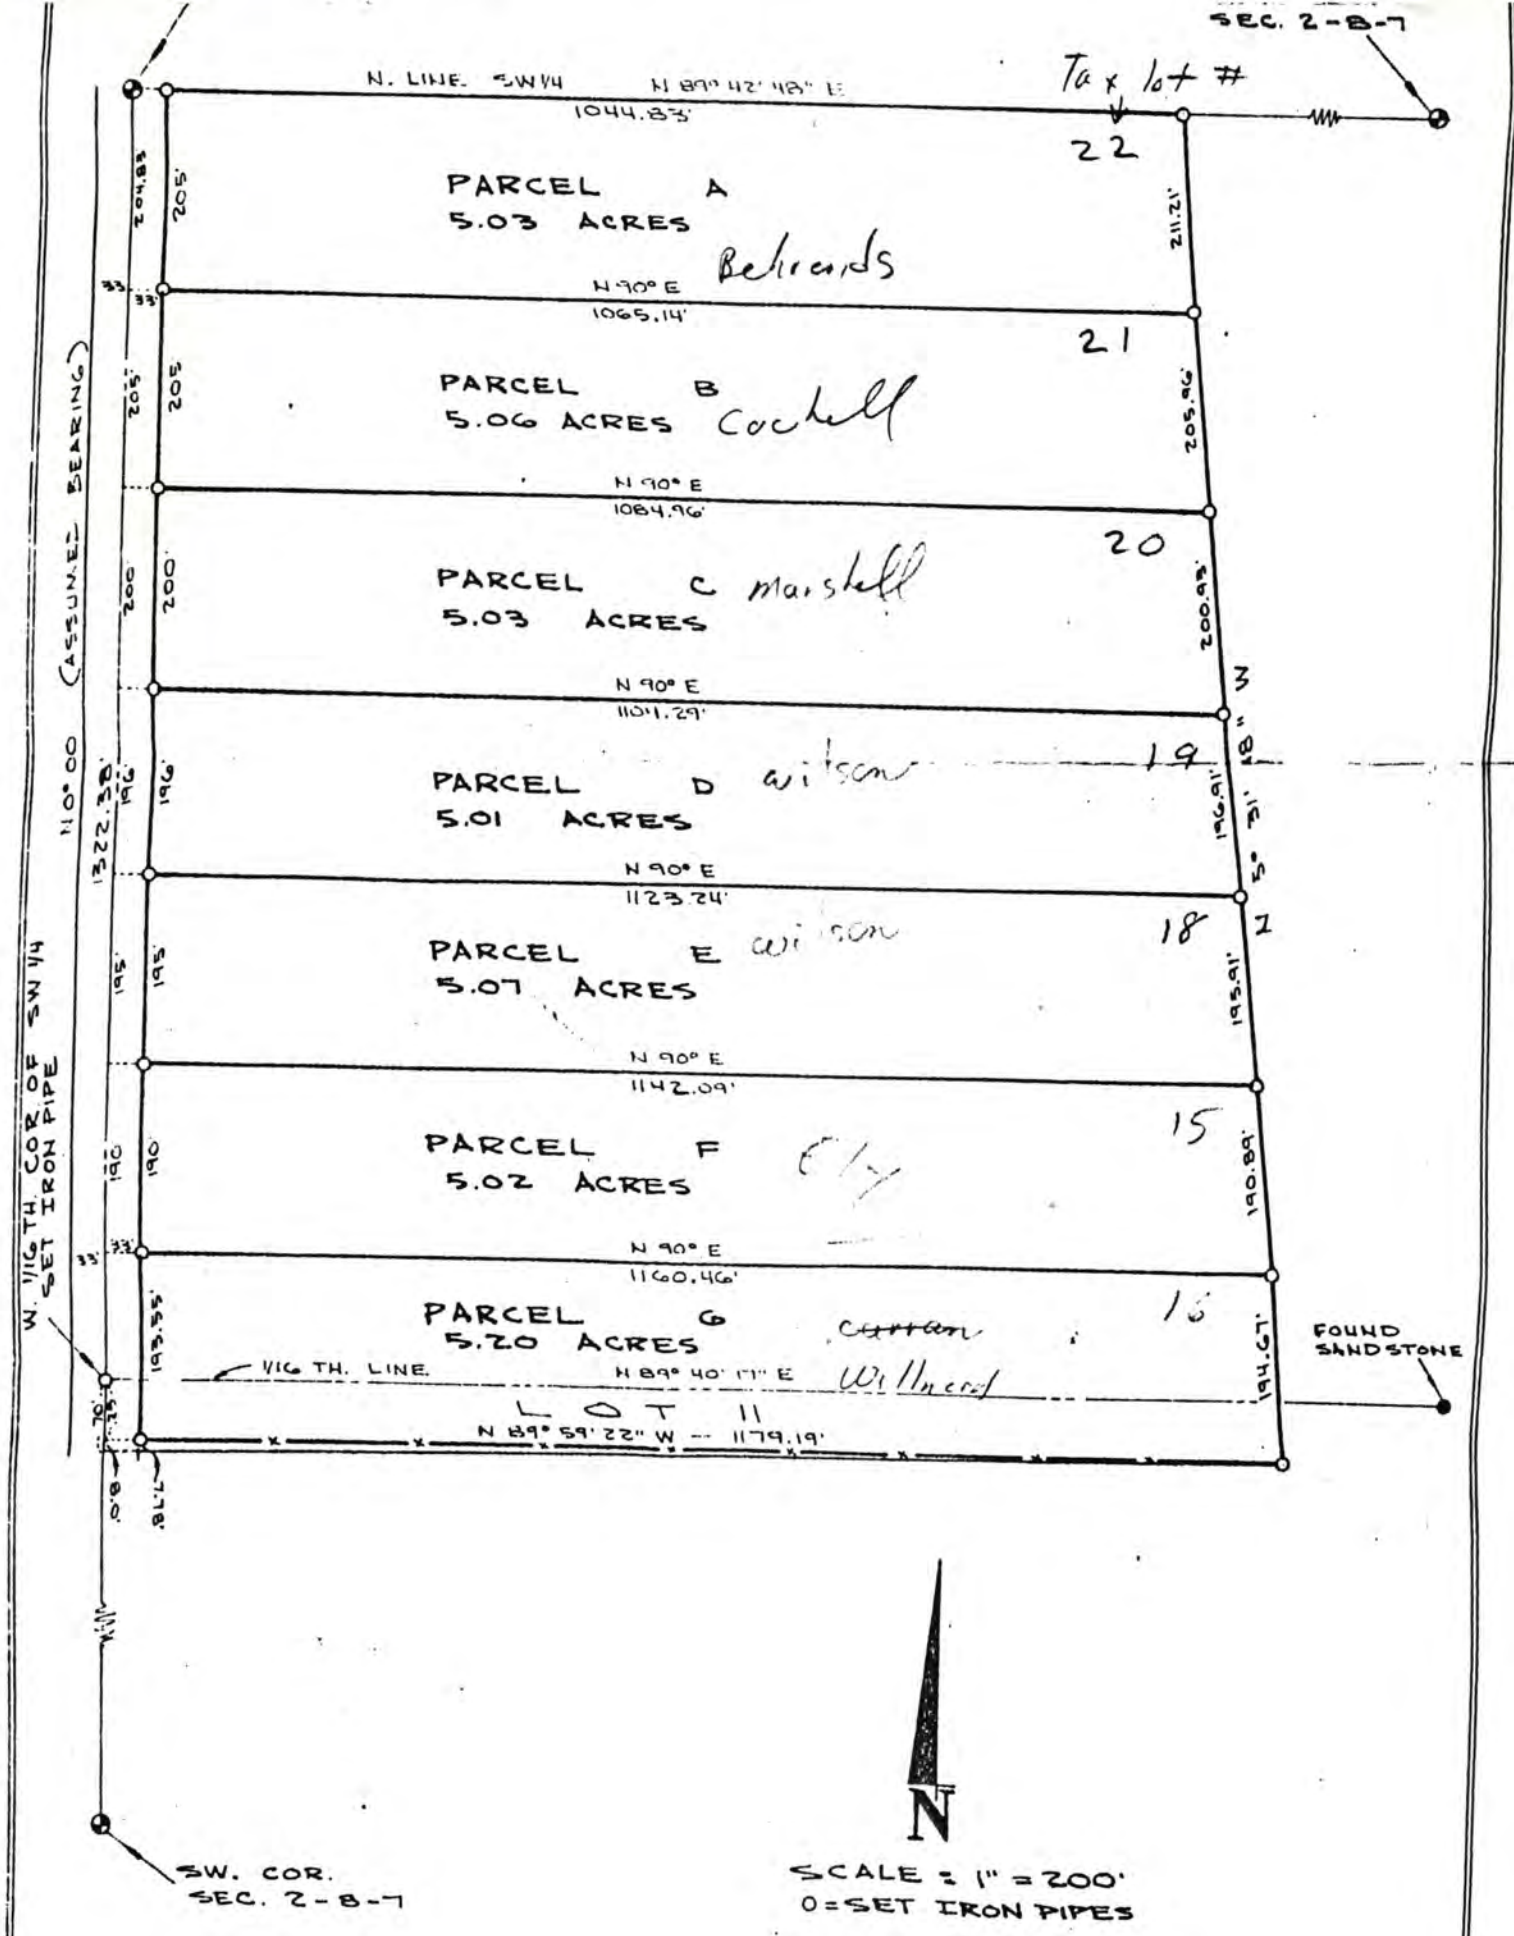
A TRACT OF LAND IN THE SW 1/4 OF SECTION 2, T 8 N, R 7 E OF THE 6TH P.M., LANCASTER COUNTY, NEBRASKA, MORE COMPLETELY DESCRIBED AS FOLLOWS:

Referring to the NW Corner of the SW 1/4 of Section 2, T 8 N, R 7 E of the 6th P.M.; thence N 89° 42' 48" E, (assumed bearing along the North line of the SW 1/4), a distance of 33'; thence S 0° 00', a distance of 806.0' to the true point of beginning; thence N 90° E, (perpendicular to the West line of the SW 1/4), a distance of 1123.24'; thence S 5° 31' 18" E, a distance of 195.91'; thence N 90° W, a distance of 1142.09' to a point on a 33' County Road right-of-way; thence N 0° 00', a distance of 195.0' to the point of beginning containing 5.07 Acres.

PARCEL "F"

A TRACT OF LAND ON THE SW 1/4 OF SECTION 2, T 8 N, R 7 E OF THE 6TH P.M., LANCASTER COUNTY, NEBRASKA, MORE COMPLETELY DESCRIBED AS FOLLOWS:

Referring to the NW Corner of the SW 1/4 of Section 2, T 8 N, R 7 E of the 6th P.M.; thence N 89° 42' 48" E, (assumed bearing along the North line of the SW 1/4), a distance of 33'; thence S 0° 00', a distance of 1001.00' to the true point of beginning; thence N 90° E, (perpendicular to the West line of the SW 1/4), a distance of 1142.09'; thence S 5° 31' 18" E, a distance of 190.89'; thence N 90° W, a distance of 1160.46' to a point on a 33' County Road right-of-way; thence N 0° 00', a distance of 190.0' to the point of beginning containing 5.02 Acres.


SEC. 2-8-7
N. LINE SW1/4
N 89° 42' 48" E
1044.83'
Tax lot #
22
PARCEL A
5.03 ACRES
Behrends
N 90° E
1065.14'
21
PARCEL B
5.06 ACRES
Cockell
N 90° E
1084.96'
20
PARCEL C
5.03 ACRES
marshall
N 90° E
1101.29'
19
PARCEL D
5.01 ACRES
wilson
N 90° E
1123.24'
18
PARCEL E
5.07 ACRES
wilson
N 90° E
1142.09'
15
PARCEL F
5.02 ACRES
City
N 90° E
1160.46'
16
PARCEL G
5.20 ACRES
Curran
1/16 TH. LINE
N 89° 40' 11" E
Willmert
LOT 11
N 89° 59' 22" W -- 1179.19'
FOUND SANDSTONE
W. 1/16 TH. COR. OF SW 1/4
SET IRON PIPE
N 0° 00 (ASSUMED BEARING)
1322.38'
SW. COR.
SEC. 2-8-7
SCALE : 1" = 200'
O = SET IRON PIPES
N

PROJ. 116579

FORM 20105-0477
SOIL ABSORPTION TEST DATA REPORT
(Annex to Application)
(Reference: City Ordinance No. 9150 and County Resolution No. 2832)

LINCOLN-LANCASTER COUNTY HEALTH DEPARTMENT
Division of Environmental Health
2200 St. Marys Avenue
Lincoln, Nebraska 68502
Phone: 471-7800

B

FILE NO. _____

PROPERTY WHERE SOIL TESTED:

Location: Township _____; Range _____; Section & ¼ Section _____.
Property Dimensions: _____ ft. x _____ ft. Area: _____ acres. (Attach Sheet C with sketch of property).
Soil Type: Silty Clay ☐ ; Silty Clay Loam ☐ ; Sandy Loam ☐ ; Silt Loam ☐ ; Clay Loam ■ .
Dates of Tests: 9-3-88 to 9-4-88. Weather: Precip. 0 Temp. 65°.

Test Taken At
82+ Saltillo Rd. ½ mi So. East Side

OWNER: Sam J. Ely
Address: 215 So. 56th Lincoln NE. 68510
488-9069

PERCOLATION TEST DATA TABLE

a.	b.	c.	d.	e.	f.	g.	h.	i.	j.	k.	l.	m.	n.
		Pre-Saturation Period				Percolation Readings						Results	
		Start		End		Start			End				
Hold No.	Hole Depth (in.)	Date (Mo./Day)	Time (Hr./Min.)	Date (Mo./Day)	Time (Hr./Min.)	Date (Mo./Day)	Time (Hr./Min.)	Water Level (in.)	Time (Hr./Day)	Water Level (in.)	Elapsed Time (Min.)	Water Level Drop (in.)	Percolation Rates (Min./in.)
1	36"	9-3	4:30 pm	9-4	8:00 Am	9-4	8:00 Am	6"	10:30 Am	5 3/4"	30m	1/4"	
2	36"	9-3	4:30 pm	9-4	8:00 Am	9-4	8:00 Am	6"	10:30 Am	5 5/8"	"	3/8"	
3	36"	9-3	4:30 pm	9-4	8:00 Am	9-4	8:00 Am	6"	10:30 Am	5 1/2"	"	1/2"	
4	36"	9-3	4:30 pm	9-4	8:00 Am	9-4	8:00 Am	6"	10:30 Am	5 1/2"	"	1/2"	
5	36"	9-3	4:30 pm	9-4	8:00 Am	9-4	8:00 Am	6"	10:30 Am	5 3/4"	"	1/4	
6	36"	9-3	4:30 pm	9-4	8:00 Am	9-4	8:00 Am	6"	10:30 Am	5 3/4"	"	1/4"	

Mike Hoagland
Signature of Person Conducting Test

Sum of Percolation Rates: _____
Average of Rates: _____
Mean of Rates: _____

Address 2700 Dan Ave Phone 464-0638

Pre-Cast Step Co.

(Do not write below this line)

REVIEWING ACTION

Remarks: Too slow for conventional system
Soil Type (SCS): Wymore silty clay loam
Date: September 7, 1988

Approved Percolation Rate (a)
A. 80 min./inch
B. _____ min./inch
C. _____ min./inch

Jam J. Ely

FORM 20104-0477
PLANS & SPECIFICATIONS FOR SEWAGE DISPOSAL SYSTEM (Annex to Application)
City Ordinance No. 9150 ☐
County Resolution No. 2832 ☐

LINCOLN-LANCASTER COUNTY HEALTH DEPARTMENT
Division of Environmental Health
2200 St. Marys Avenue
Lincoln, Nebraska 68502
Phone: 471-7800 8000

D

DATE: 15 Aug 1989

FILE NO. _____

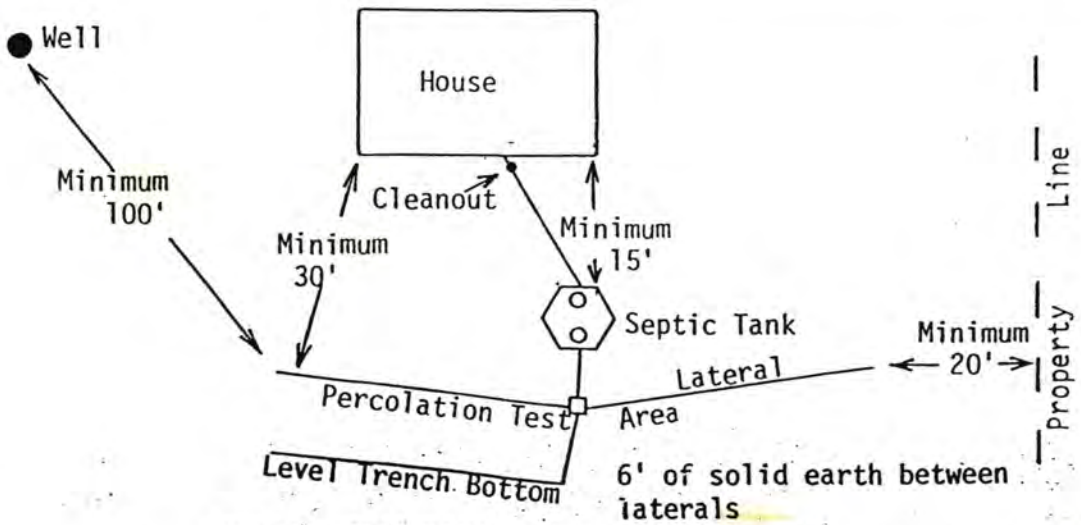
SPECIFICATIONS AS BUILT

A. BUILDING SEWER:
1. Material _____; Diameter _____ in.
2. Distance above basement floor _____ in., or below basement floor _____ in.
3. Distance between dwelling and septic tank _____ ft.
4. Number of clean-outs 4.
5. Distances to:
Well or Suction Line _____ ft.; Stream _____ ft.; Pressure Line _____ ft.; Property Line _____ ft.

B. SEPTIC TANK:
1. Material _____; No. of compartments _____.
2. Capacity _____ gals.;
3. Factory Built: Yes ☐ No ☐
(Company _____)
4. Manholes: Over Inlet; diam. _____ in.
Over Outlet; diam. _____ in.
Riser Above ☐ Below ☐ Grade ____ in.
5. Inlet: Baffle ☐ ; or Tee ☐
6. Outlet: Baffle ☐ ; or Tee ☐
7. Depth of top of tank below finished grade _____ in.
8. Distances to:
Well or Suction Line _____ ft.; Stream _____ ft.; Pressure Line _____ ft.; Property Line _____ ft.

C. DISTRIBUTION BOX:
1. Material _____; Number - available outlets _____.
2. Factory Built: Yes ☐ No ☐
(Company _____)
3. Distance from Septic Tank _____ ft.

D. ABSORPTION FIELD: (Provide as built drawings on back of this form)
1. Type: Half Rounds ☐ Perforated Pipe ☐
Diameter of Half Round _____ or Perforated Pipe _____.
Material: fiberglass ☐ ; plastic ☐ ; concrete ☐ ; other _____.
2. Lateral Lines:
Number ___ ; Length of each line _____, _____, _____, _____, _____ ft.;
Total length of laterals _____ ft.;
Distance between lateral lines ____ ft.
3. Trench dimensions: Width _____ ft.; Slope _____ in/100 ft.; Average Depth _____ in.
4. Filter Material: _____,
Depth of Material _____ in.
5. Distances to:
Well or Suction Line _____ ft.; Stream _____ ft.; Pressure Line _____ ft.; Property Line _____ ft.



TYPICAL INDIVIDUAL SEWAGE SYSTEM DESIGN

LINCOLN-LANCASTER COUNTY HEALTH DEPARTMENT

2200 St. Marys Avenue Phone (402) 471-7800 Lincoln, Nebraska 68502

REAL ESTATE TRANSFER / LOAN APPROVAL

This form must be completed and returned to request a real estate transfer inspection.

MAKE CHECKS PAYABLE TO: Lincoln-Lancaster County Health Department.

☐ Evaluation of the Individual Water System Date: 3 Jun 1990

☒ Evaluation of the Sewage Disposal System ☒ Enclosed is $150.00

Legal Description of Property: TWP. 8N; RANGE 7E; SECTION 2; BLOCK ___

LOT 15; ADDITION _____; Street Address 12500 S 82nd

Directions to Property 1/2 mi South of 82 & Saltillo 4th house East side

Location of Well Rural Tap Location: Inside ☐ Outside ☐

Location of Sewage System Back of house Year Installed 1988

	NAME	ADDRESS	PHONE
Present Owner:	Sam Ely	RT 8, Lincoln NE	423-5101
Tenant/Buyer:	Honeky Sadar		
Return to:	Sam Ely	WILL PICK UP	

NOTE: Allow two weeks for processing. Incomplete information will delay processing.

Signature of Applicant Sam J Ely Address RT 8, Lincoln NE

==========

HEALTH DEPARTMENT USE ONLY

Date Received JUNE 4, 1990 Received $150.00 Check ☒ Cash ☐

RWD #1 PRELIMINARY STATUS--DATE 6/4/90

WATER SYSTEM:	Approved	Disapproved	SEWAGE SYSTEM:	SITE VISIT:
Construction	☐	☒	Approved: ☒ Corrected	Date 6/4/90 by J.C.H.
Bacteria	☐	☐	Provisional: ☐	Date 6-13-90 by [illegible]
Nitrate	☐	☐	Disapproved: ☒	Date 6-20-90 by [illegible]

Comments: WEEDS AND CATAILS IN LAGOON MUST BE REMOVED. WARNING SIGNS NEED TO BE PUT UP. cattails not removed, sent weeds at water's edge See Attached Letter ☐

FINAL STATUS Rural Water Dist. #1

WATER SYSTEM:	SEWAGE DISPOSAL SYSTEM:	
Approved: ☐ Public Supply	Approved: ☒	Provisional Approval: ☐

APPROVED BY Ron Mayer DATE 6-21-90

Approval or disapproval is based on written standards for construction, location and water quality. Inspection is based on visible construction and operation at the time of inspection. Approval or provisional approval does not imply or express a guarantee of system operation. WELLS - Nebraska Safe Drinking Water Act,
- Standards for A Private Well in Nebraska

FG.4120 INDIVIDUAL SEWAGE SYSTEMS - County Resolution #2832

009

LINCOLN-LANCASTER COUNTY HEALTH DEPARTMENT

2200 St Marys Avenue Phone (402) 471-7800 Lincoln, Nebraska 68502

REAL ESTATE TRANSFER / LOAN APPROVAL

This form must be completed and returned to request a real estate transfer inspection.

MAKE CHECKS PAYABLE TO: Lincoln-Lancaster County Health Department.

☐ Evaluation of the Individual Water System Date: 11-4-92

☒ Evaluation of the Sewage Disposal System ☐ Enclosed is $150.00

Legal Description of Property: TWP. 8N ; RANGE 7E ; SECTION 2 ; BLOCK ____

LOT ____; ADDITION _____; Street Address 12500 S 52nd Road Ne Hickman

Directions to Property 1/2 mile south of Saltillo on 52nd

Location of Well Lancaster Co Rural Water Dist #1 Tap Location: Inside ☐ Outside ☐

Location of Sewage System E. of House Year Installed ____

	NAME	ADDRESS	PHONE
Present Owner:	Henry D Sader IV	12500 S 52nd Road Ne Hickman	423-5614
Tenant/Buyer:			
Return to:			

NOTE: Allow two weeks for processing. Incomplete information will delay processing.

Signature of Applicant Henry Sader Address 12500 S 52nd Road Ne Hickman

==========

HEALTH DEPARTMENT USE ONLY

Date Received 11-4-92 Received $150.00 Check ☒ Cash ☐

Rural Water Dist #1 PRELIMINARY STATUS--DATE 11-4-92

WATER SYSTEM:	Approved	Disapproved	SEWAGE SYSTEM:		SITE VISIT:
Construction	☐	☐	Approved:	☒	Date 11-4-92 by rm
Bacteria	☐	☐	Provisional:	☐	Date ____ by ____
Nitrate	☐	☐	Disapproved:	☐	Date ____ by ____

Comments: _____

See Attached Letter ☐

FINAL STATUS public water supply

WATER SYSTEM:	SEWAGE DISPOSAL SYSTEM:	
Approved: ☐	Approved: ☒	Provisional Approval: ☐

APPROVED BY Ron Marquart, RS DATE 11-4-92

Approval or disapproval is based on written standards for construction, location and water quality. Inspection is based on visible construction and operation at the time of inspection. Approval or provisional approval does not imply or express a guarantee of system operation. WELLS - Nebraska Safe Drinking Water Act,
- Standards for A Private Well in Nebraska

FG.4120 INDIVIDUAL SEWAGE SYSTEMS - County Resolution #2832

9506270 19

Lincoln-Lancaster County Health Department

3140 "N" Street, Lincoln, Nebraska 68510 Phone: 441-8022

REAL ESTATE TRANSFER/LOAN APPROVAL FORM

This form must be completed and returned to request a real estate transfer inspection.

MAKE CHECK PAYABLE TO: Lincoln-Lancaster County Health Department or LLCHD

☒ Enclosed is $150.00. Allow two weeks for processing. Incomplete information will delay processing. 10814

☐ Evaluation of the Individual Water System ☒ Evaluation of the Sewage Disposal System 03750

Legal Description of Property: Street Address 12500 So. 82nd St Roca NE 68430 2777

Twp 8N Range 7E Section 2 1/4 ___ 1/4 ___ Block ___ Lot 15 Addition ___

Directions to Property L 15 SW 2-8-7 Roca NE

Location of Well Rural water Tap Location: Inside ☐ Outside ☐

Location of Sewage System East of House Year Installed ___

	NAME	ADDRESS	PHONE
Present Owner:	Henry & Laurie Soder	12500 So 82nd St Roca NE	423 5694
Tenant/Buyer:	Russell R Mickalea Dlouhy	1927 Garfield #1 Lincoln NE 68502	
Return to:	Russ Dlouhy	1927 Garfield #1 Lincoln NE 68502	477 9140

Signature of Applicant Russell R Dlouhy Address 1927 Garfield #1 Lincoln NE 68502 Date 6/5/95

HEALTH DEPARTMENT USE ONLY

Date Received 6/6/95 Received $150.00 Check ☒ Cash ☐

PRELIMINARY STATUS--By Gerald C. Hood **DATE:** 6/6/95

RURAL WATER

WATER SYSTEM:	Approved	Disapproved
Construction	☐	☐
Bacteria	☐ ____/ml	☐ ____/ml
Nitrate	☐ ____ppm	☐ ____ppm

SEWAGE SYSTEM

Approved ☒

Provisional ☐

Disapproved ☒ Corrected

Additional Site Visits

Date 6/22/95 by JRM

Date ___/___/___ by ___

Date ___/___/___ by ___

Comments: NEED WARNING SIGNS ON FENCE. NEED TWO CATAIL PLANTS REMOVED FROM LAGOON

See Attached Letter ☐

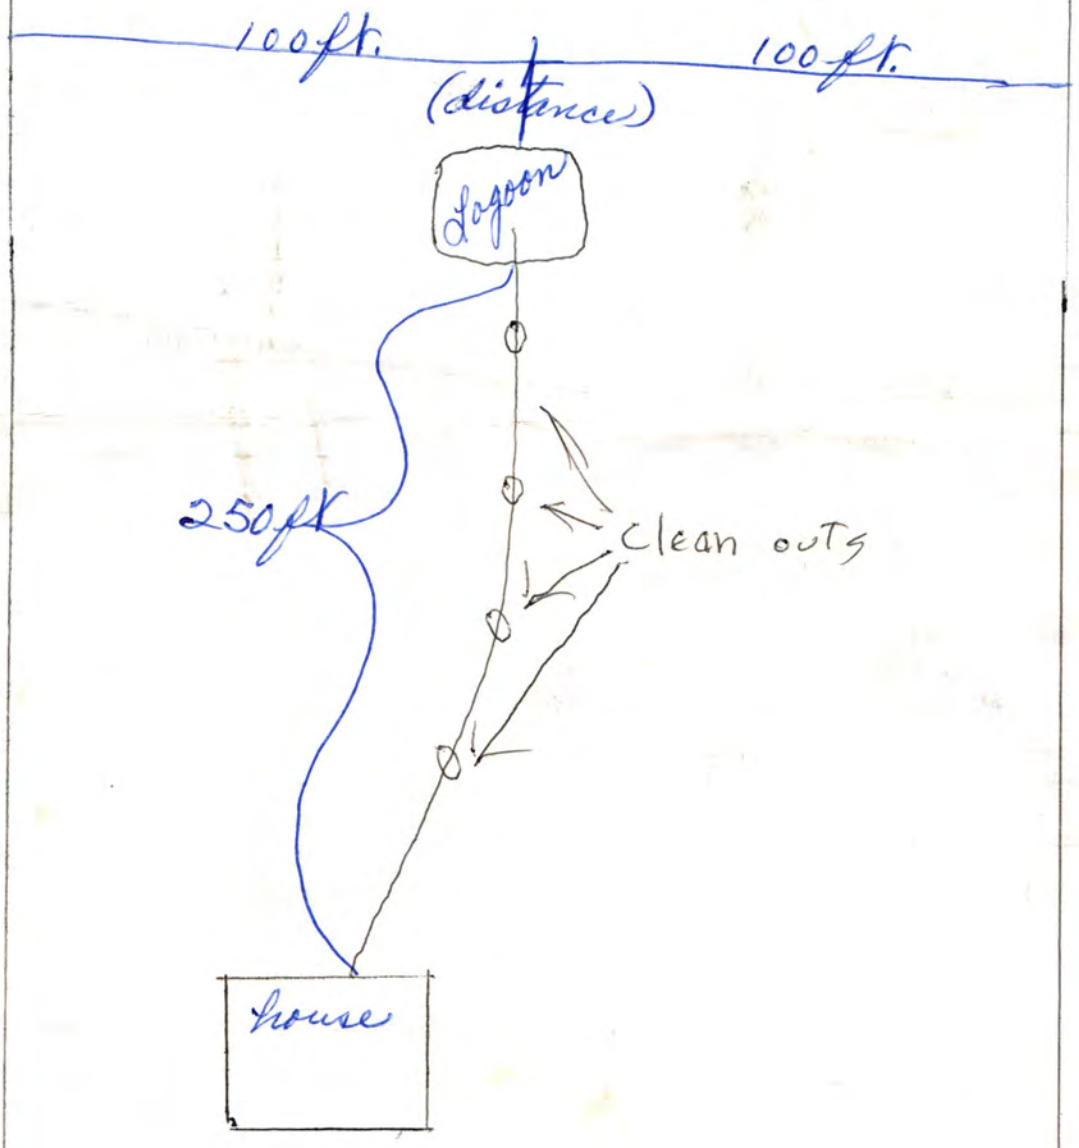
FINAL STATUS

WATER SYSTEM: RURAL WATER Approved: ☐

SEWAGE DISPOSAL SYSTEM Approved: ☒ Provisional Approval: ☐

Approved by Ron Mangum RS Date 6/23/95

Approval or disapproval is based on State and local standards for construction, location and water quality. Inspection is based on visible construction and operation at the time of inspection. Approval or provisional approval does not imply or express a guarantee of system operations.


100 ft.
100 ft.
(distance)
Lagoon
250 ft
Clean outs
House

LINCOLN-LANCASTER COUNTY HEALTH DEPARTMENT

2200 ST. MARYS
LINCOLN, NEBRASKA 68502

FILE NO. 2715-C

INDIVIDUAL SEWAGE SYSTEM CONSTRUCTION — TYPE OF PERMIT

6 MONTHS — THIS PERMIT EXPIRES

SAMUEL J. ELY 215 SO. 56TH ST. — ISSUED TO

LINCOLN, NE 68510 — ADDRESS

T8N; R7E; Sec 2 — LEGAL DESCRIPTION

REMARKS: NON-TRANSFERABLE NEW CONSTRUCTION

PERMIT	INSPECTION FEE	OCCUPATION TAX	TOTAL
$ 60.00	$	$	$ 60.00
ACCOUNTING NO.	ACCOUNTING NO.	ACCOUNTING NO.	CODE
	110.16	148.14	6-2

RECEIPTED BY: MG — DATE: 5.16.88 — AMOUNT

VALID RECEIPT ONLY IF RECEIPTED IN THIS SPACE

HEALTH
ISSUING OFFICER

THIS PERMIT IS ISSUED AS PROVIDED BY COUNTY RESOLUTION NO. ———

20109-0977

FORM 20103-0477
REQUEST FOR SITE CLEARANCE AND PERMIT
FOR INDIVIDUAL SEWAGE DISPOSAL SYSTEM
City Ordinance No. 9150 ☐
County Resolution No. 2832 ☒

LINCOLN-LANCASTER COUNTY HEALTH DEPARTMENT
Division of Environmental Health
2200 St. Marys Avenue
Lincoln, Nebraska 68502
Phone: 471-7800

A

FILING FEE: $ 60.00

FILE NO. 2715-C

DATE: 15 Aug 1988

The undersigned hereby requests SITE CLEARANCE and PERMIT to construct an Individual Sewage Disposal System in conformance with appropriate resolution or ordinance, as described herein:

1. Legal description of property: SEE ATTACHED SW¼ of Twp. 18N ; Range 7E ; Section 2 ;
   Block _____ : Lot _____ : Addition _____
   Street Address _____

2. Property Use: Residential ☒ ; Commercial ☐ Other Use ☐
   No. of Bedrooms 3 . Describe _____

3. Type of Individual Sewage Disposal System: Septic Tank ☒ ; Other ☐

4. Distance to public sewer: _____ ft. WILL PUT WHATEVER PERCOLATION TEST INDICATES

12500 S. 82nd St.

Samuel J Ely
Signature of Applicant (Owner or Lessee)

215 S 56th Lincoln Nebr
Address

(Do not write below this double line)

1. Health Department: Date Rec'd. 8/15/88 . Date Frwd. 8/16/88 . ACTION: Approved ☒ Disapproved ☐ Signature: Jerrold C. Wood

2. Supt. Bldg. Insp.: or Village Clerk: Date Rec'd. 8/16/88 . Date Frwd. 8/16/88 . ACTION: Approved ☐ Disapproved ☐ Signature: Walt Stier

3. City or County Engineer: Date Rec'd 8/16/88 . Date Frwd. 8/16/88 . ACTION: Approved ☐ Disapproved ☐ Signature: Larry V. Worrell

REMARKS OR REASONS FOR DISAPPROVAL _____

Site Visits:
Date: 9-19-88 by: rm ~~about 150ft from neighbor House~~ ~~no fence~~ need fencing correction made
Date: 3-7-89 by: rm weeds need mowing & dirt seeded with grass.
Date: _____ by: _____

INSTALLATION FINAL WRITTEN APPROVAL
Date: 8-16-89 By: Lon Magnuson

White: Health Dept. Copy
Yellow: Engineers Copy
Pink: Bldg. Inspector's Copy

FORM 23-43

of beginning; thence N 90° E, (perpendicular to the west line of the SW 1/4), a distance of 1104.29'; thence S 5° 31' 18" E, a distance of 196.91'; thence N 90° W, a distance of 1123.24' to a point on a 33' County Road right-of-way; thence N 0° 00', a distance of 196.0' to the point of beginning containing 5.01 Acres.

PARCEL "E"

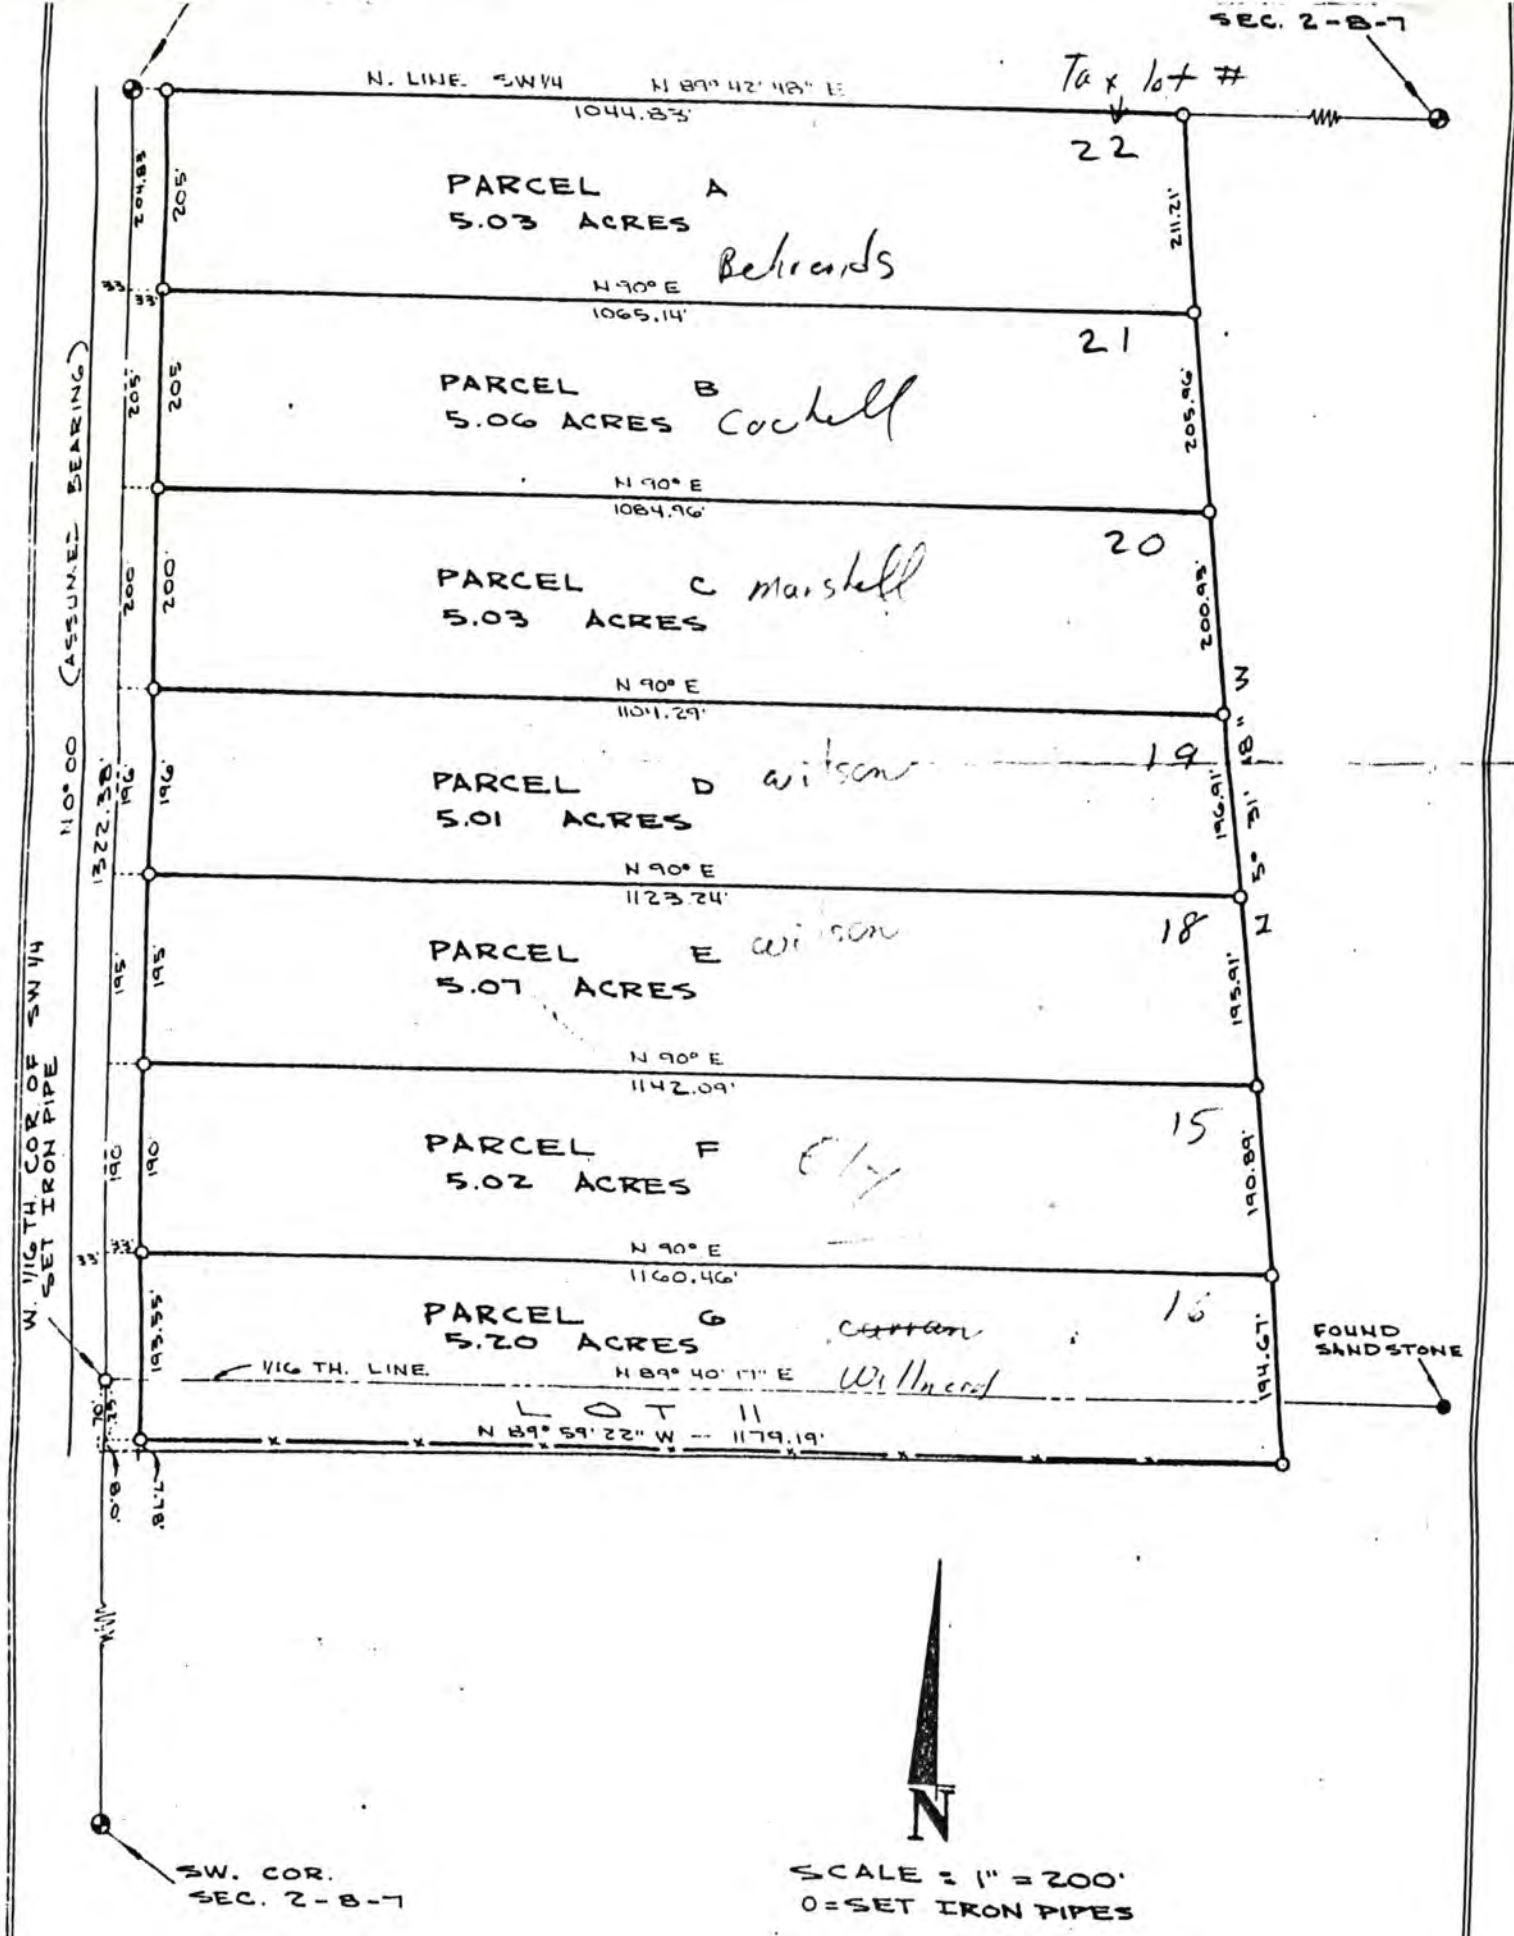
A TRACT OF LAND IN THE SW 1/4 OF SECTION 2, T 8 N, R 7 E OF THE 6TH P.M., LANCASTER COUNTY, NEBRASKA, MORE COMPLETELY DESCRIBED AS FOLLOWS:

Referring to the NW Corner of the SW 1/4 of Section 2, T 8 N, R 7 E of the 6th P.M.; thence N 89° 42' 48" E, (assumed bearing along the North line of the SW 1/4), a distance of 33'; thence S 0° 00', a distance of 806.0' to the true point of beginning; thence N 90° E, (perpendicular to the West line of the SW 1/4), a distance of 1123.24'; thence S 5° 31' 18" E, a distance of 195.91'; thence N 90° W, a distance of 1142.09' to a point on a 33' County Road right-of-way; thence N 0° 00', a distance of 195.0' to the point of beginning containing 5.07 Acres.

PARCEL "F"

A TRACT OF LAND ON THE SW 1/4 OF SECTION 2, T 8 N, R 7 E OF THE 6TH P.M., LANCASTER COUNTY, NEBRASKA, MORE COMPLETELY DESCRIBED AS FOLLOWS:

Referring to the NW Corner of the SW 1/4 of Section 2, T 8 N, R 7 E of the 6th P.M.; thence N 89° 42' 48" E, (assumed bearing along the North line of the SW 1/4), a distance of 33'; thence S 0° 00', a distance of 1001.00' to the true point of beginning; thence N 90° E, (perpendicular to the West line of the SW 1/4), a distance of 1142.09'; thence S 5° 31' 18" E, a distance of 190.89'; thence N 90° W, a distance of 1160.46' to a point on a 33' County Road right-of-way; thence N 0° 00', a distance of 190.0' to the point of beginning containing 5.02 Acres.


SEC. 2-8-7
N. LINE SW1/4
N 89° 42' 48" E
1044.83'
Tax lot #
22
PARCEL A
5.03 ACRES
Behrends
N 90° E
1065.14'
21
PARCEL B
5.06 ACRES
Cockell
N 90° E
1084.96'
20
PARCEL C
5.03 ACRES
marshall
N 90° E
1101.29'
19
PARCEL D
5.01 ACRES
wilson
N 90° E
1123.24'
18
PARCEL E
5.07 ACRES
wilson
N 90° E
1142.09'
15
PARCEL F
5.02 ACRES
City
N 90° E
1160.46'
16
PARCEL G
5.20 ACRES
Curran
1/16 TH. LINE
N 89° 40' 11" E
Willmert
LOT 11
N 89° 59' 22" W -- 1179.19'
FOUND SANDSTONE
W. 1/16 TH. COR. OF SW 1/4
SET IRON PIPE
N 0° 00 (ASSUMED BEARING)
1322.38'
SW. COR.
SEC. 2-8-7
SCALE : 1" = 200'
O = SET IRON PIPES
N

PROJ. 116579

FORM 20105-0477
SOIL ABSORPTION TEST DATA REPORT
(Annex to Application)
(Reference: City Ordinance No. 9150 and County Resolution No. 2832)

LINCOLN-LANCASTER COUNTY HEALTH DEPARTMENT
Division of Environmental Health
2200 St. Marys Avenue
Lincoln, Nebraska 68502
Phone: 471-7800

B

FILE NO. _____

PROPERTY WHERE SOIL TESTED:

Location: Township _____; Range _____; Section & ¼ Section _____.
Property Dimensions: _____ ft. x _____ ft. Area: _____ acres. (Attach Sheet C with sketch of property).
Soil Type: Silty Clay ☐ ; Silty Clay Loam ☐ ; Sandy Loam ☐ ; Silt Loam ☐ ; Clay Loam ■ .
Dates of Tests: 9-3-88 to 9-4-88. Weather: Precip. 0 Temp. 65°.

Test Taken At
82+ Saltillo Rd. ½ mi So. East Side

OWNER: Sam J. Ely
Address: 215 So. 56th Lincoln NE. 68510
488-9069

PERCOLATION TEST DATA TABLE

a.	b.	c.	d.	e.	f.	g.	h.	i.	j.	k.	l.	m.	n.
		Pre-Saturation Period				Percolation Readings						Results	
		Start		End		Start			End				
Hold No.	Hole Depth (in.)	Date (Mo./Day)	Time (Hr./Min.)	Date (Mo./Day)	Time (Hr./Min.)	Date (Mo./Day)	Time (Hr./Min.)	Water Level (in.)	Time (Hr./Day)	Water Level (in.)	Elapsed Time (Min.)	Water Level Drop (in.)	Percolation Rates (Min./in.)
1	36"	9-3	4:30 pm	9-4	8:00 Am	9-4	8:00 Am	6"	10:30 Am	5 3/4"	30m	1/4"	
2	36"	9-3	4:30 pm	9-4	8:00 Am	9-4	8:00 Am	6"	10:30 Am	5 5/8"	"	3/8"	
3	36"	9-3	4:30 pm	9-4	8:00 Am	9-4	8:00 Am	6"	10:30 Am	5 1/2"	"	1/2"	
4	36"	9-3	4:30 pm	9-4	8:00 Am	9-4	8:00 Am	6"	10:30 Am	5 1/2"	"	1/2"	
5	36"	9-3	4:30 pm	9-4	8:00 Am	9-4	8:00 Am	6"	10:30 Am	5 3/4"	"	1/4	
6	36"	9-3	4:30 pm	9-4	8:00 Am	9-4	8:00 Am	6"	10:30 Am	5 3/4"	"	1/4"	

Mike Hoagland
Signature of Person Conducting Test

Sum of Percolation Rates: _____
Average of Rates: _____
Mean of Rates: _____

Address 2700 Dan Ave Phone 464-0638

Pre-Cast Step Co.

(Do not write below this line)

REVIEWING ACTION

Remarks: Too slow for conventional system
Soil Type (SCS): Wymore silty clay loam
Date: September 7, 1988

Approved Percolation Rate (a)
A. 80 min./inch
B. _____ min./inch
C. _____ min./inch

Jam J. Ely

FORM 20104-0477
PLANS & SPECIFICATIONS FOR SEWAGE DISPOSAL SYSTEM (Annex to Application)
City Ordinance No. 9150 ☐
County Resolution No. 2832 ☐

LINCOLN-LANCASTER COUNTY HEALTH DEPARTMENT
Division of Environmental Health
2200 St. Marys Avenue
Lincoln, Nebraska 68502
Phone: 471-7800 8000

D

DATE: 15 Aug 1989

FILE NO. _____

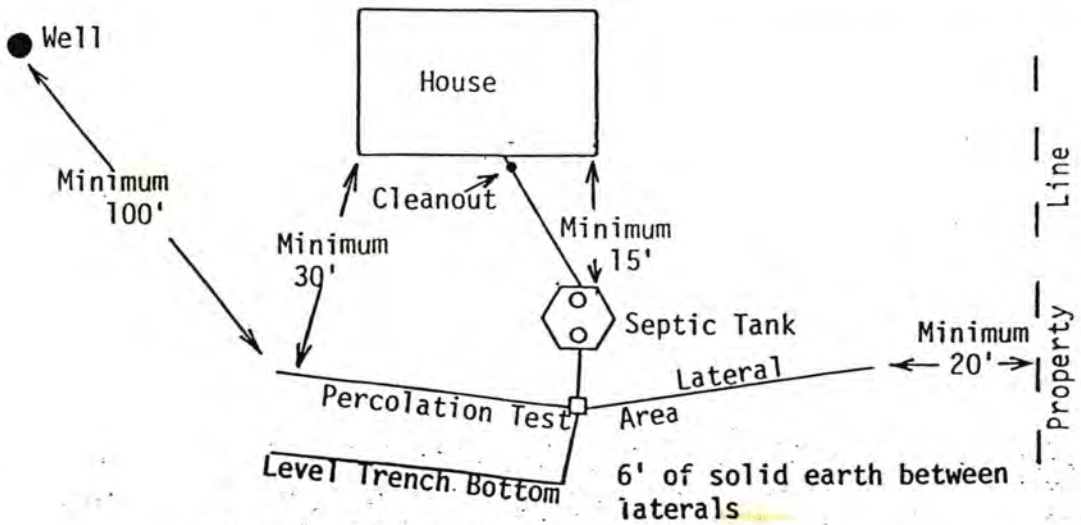
SPECIFICATIONS AS BUILT

A. BUILDING SEWER:
1. Material _____; Diameter _____ in.
2. Distance above basement floor _____ in., or below basement floor _____ in.
3. Distance between dwelling and septic tank _____ ft.
4. Number of clean-outs 4.
5. Distances to:
Well or Suction Line _____ ft.; Stream _____ ft.; Pressure Line _____ ft.; Property Line _____ ft.

B. SEPTIC TANK:
1. Material _____; No. of compartments _____.
2. Capacity _____ gals.;
3. Factory Built: Yes ☐ No ☐
(Company _____)
4. Manholes: Over Inlet; diam. _____ in.
Over Outlet; diam. _____ in.
Riser Above ☐ Below ☐ Grade ____ in.
5. Inlet: Baffle ☐ ; or Tee ☐
6. Outlet: Baffle ☐ ; or Tee ☐
7. Depth of top of tank below finished grade _____ in.
8. Distances to:
Well or Suction Line _____ ft.; Stream _____ ft.; Pressure Line _____ ft.; Property Line _____ ft.

C. DISTRIBUTION BOX:
1. Material _____; Number - available outlets _____.
2. Factory Built: Yes ☐ No ☐
(Company _____)
3. Distance from Septic Tank _____ ft.

D. ABSORPTION FIELD: (Provide as built drawings on back of this form)
1. Type: Half Rounds ☐ Perforated Pipe ☐
Diameter of Half Round _____ or Perforated Pipe _____.
Material: fiberglass ☐ ; plastic ☐ ; concrete ☐ ; other _____.
2. Lateral Lines:
Number ___ ; Length of each line _____, _____, _____, _____, _____ ft.;
Total length of laterals _____ ft.;
Distance between lateral lines ____ ft.
3. Trench dimensions: Width _____ ft.; Slope _____ in/100 ft.; Average Depth _____ in.
4. Filter Material: _____,
Depth of Material _____ in.
5. Distances to:
Well or Suction Line _____ ft.; Stream _____ ft.; Pressure Line _____ ft.; Property Line _____ ft.



TYPICAL INDIVIDUAL SEWAGE SYSTEM DESIGN

LINCOLN-LANCASTER COUNTY HEALTH DEPARTMENT

2200 St. Marys Avenue Phone (402) 471-7800 Lincoln, Nebraska 68502

REAL ESTATE TRANSFER / LOAN APPROVAL

This form must be completed and returned to request a real estate transfer inspection.

MAKE CHECKS PAYABLE TO: Lincoln-Lancaster County Health Department.

☐ Evaluation of the Individual Water System Date: 3 Jun 1990

☒ Evaluation of the Sewage Disposal System ☒ Enclosed is $150.00

Legal Description of Property: TWP. 8N; RANGE 7E; SECTION 2; BLOCK ___

LOT 15; ADDITION _____; Street Address 12500 S 82nd

Directions to Property 1/2 mi South of 82 & Saltillo 4th house East side

Location of Well Rural Tap Location: Inside ☐ Outside ☐

Location of Sewage System Back of house Year Installed 1988

	NAME	ADDRESS	PHONE
Present Owner:	Sam Ely	RT 8, Lincoln NE	423-5101
Tenant/Buyer:	Honeky Sadar		
Return to:	Sam Ely	WILL PICK UP	

NOTE: Allow two weeks for processing. Incomplete information will delay processing.

Signature of Applicant Sam J Ely Address RT 8, Lincoln NE

==========

HEALTH DEPARTMENT USE ONLY

Date Received JUNE 4, 1990 Received $150.00 Check ☒ Cash ☐

RWD #1 PRELIMINARY STATUS--DATE 6/4/90

WATER SYSTEM:	Approved	Disapproved	SEWAGE SYSTEM:	SITE VISIT:
Construction	☐	☒	Approved: ☒ Corrected	Date 6/4/90 by J.C.H.
Bacteria	☐	☐	Provisional: ☐	Date 6-13-90 by [illegible]
Nitrate	☐	☐	Disapproved: ☒	Date 6-20-90 by [illegible]

Comments: WEEDS AND CATAILS IN LAGOON MUST BE REMOVED. WARNING SIGNS NEED TO BE PUT UP. cattails not removed, sent weeds at water's edge See Attached Letter ☐

FINAL STATUS Rural Water Dist. #1

WATER SYSTEM:	SEWAGE DISPOSAL SYSTEM:	
Approved: ☐ Public Supply	Approved: ☒	Provisional Approval: ☐

APPROVED BY Ron Mayer DATE 6-21-90

Approval or disapproval is based on written standards for construction, location and water quality. Inspection is based on visible construction and operation at the time of inspection. Approval or provisional approval does not imply or express a guarantee of system operation. WELLS - Nebraska Safe Drinking Water Act,
- Standards for A Private Well in Nebraska

FG.4120 INDIVIDUAL SEWAGE SYSTEMS - County Resolution #2832

009

LINCOLN-LANCASTER COUNTY HEALTH DEPARTMENT

2200 St Marys Avenue Phone (402) 471-7800 Lincoln, Nebraska 68502

REAL ESTATE TRANSFER / LOAN APPROVAL

This form must be completed and returned to request a real estate transfer inspection.

MAKE CHECKS PAYABLE TO: Lincoln-Lancaster County Health Department.

☐ Evaluation of the Individual Water System Date: 11-4-92

☒ Evaluation of the Sewage Disposal System ☐ Enclosed is $150.00

Legal Description of Property: TWP. 8N ; RANGE 7E ; SECTION 2 ; BLOCK ____

LOT ____; ADDITION _____; Street Address 12500 S 52nd Road Ne Hickman

Directions to Property 1/2 mile south of Saltillo on 52nd

Location of Well Lancaster Co Rural Water Dist #1 Tap Location: Inside ☐ Outside ☐

Location of Sewage System E. of House Year Installed ____

	NAME	ADDRESS	PHONE
Present Owner:	Henry D Sader IV	12500 S 52nd Road Ne Hickman	423-5614
Tenant/Buyer:			
Return to:			

NOTE: Allow two weeks for processing. Incomplete information will delay processing.

Signature of Applicant Henry Sader Address 12500 S 52nd Road Ne Hickman

==========

HEALTH DEPARTMENT USE ONLY

Date Received 11-4-92 Received $150.00 Check ☒ Cash ☐

Rural Water Dist #1 PRELIMINARY STATUS--DATE 11-4-92

WATER SYSTEM:	Approved	Disapproved	SEWAGE SYSTEM:		SITE VISIT:
Construction	☐	☐	Approved:	☒	Date 11-4-92 by rm
Bacteria	☐	☐	Provisional:	☐	Date ____ by ____
Nitrate	☐	☐	Disapproved:	☐	Date ____ by ____

Comments: _____

See Attached Letter ☐

FINAL STATUS public water supply

WATER SYSTEM:	SEWAGE DISPOSAL SYSTEM:	
Approved: ☐	Approved: ☒	Provisional Approval: ☐

APPROVED BY Ron Marquart, RS DATE 11-4-92

Approval or disapproval is based on written standards for construction, location and water quality. Inspection is based on visible construction and operation at the time of inspection. Approval or provisional approval does not imply or express a guarantee of system operation. WELLS - Nebraska Safe Drinking Water Act,
- Standards for A Private Well in Nebraska

FG.4120 INDIVIDUAL SEWAGE SYSTEMS - County Resolution #2832

9506270 19

Lincoln-Lancaster County Health Department

3140 "N" Street, Lincoln, Nebraska 68510 Phone: 441-8022

REAL ESTATE TRANSFER/LOAN APPROVAL FORM

This form must be completed and returned to request a real estate transfer inspection.

MAKE CHECK PAYABLE TO: Lincoln-Lancaster County Health Department or LLCHD

☒ Enclosed is $150.00. Allow two weeks for processing. Incomplete information will delay processing. 10814

☐ Evaluation of the Individual Water System ☒ Evaluation of the Sewage Disposal System 03750

Legal Description of Property: Street Address 12500 So. 82nd St Roca NE 68430 2777

Twp 8N Range 7E Section 2 1/4 ___ 1/4 ___ Block ___ Lot 15 Addition ___

Directions to Property L 15 SW 2-8-7 Roca NE

Location of Well Rural water Tap Location: Inside ☐ Outside ☐

Location of Sewage System East of House Year Installed ___

	NAME	ADDRESS	PHONE
Present Owner:	Henry & Laurie Soder	12500 So 82nd St Roca NE	423 5694
Tenant/Buyer:	Russell R Mickalea Dlouhy	1927 Garfield #1 Lincoln NE 68502	
Return to:	Russ Dlouhy	1927 Garfield #1 Lincoln NE 68502	477 9140

Signature of Applicant Russell R Dlouhy Address 1927 Garfield #1 Lincoln NE 68502 Date 6/5/95

HEALTH DEPARTMENT USE ONLY

Date Received 6/6/95 Received $150.00 Check ☒ Cash ☐

PRELIMINARY STATUS--By Gerald C. Hood **DATE:** 6/6/95

RURAL WATER

WATER SYSTEM:	Approved	Disapproved
Construction	☐	☐
Bacteria	☐ ____/ml	☐ ____/ml
Nitrate	☐ ____ppm	☐ ____ppm

SEWAGE SYSTEM

Approved ☒

Provisional ☐

Disapproved ☒ Corrected

Additional Site Visits

Date 6/22/95 by JRM

Date ___/___/___ by ___

Date ___/___/___ by ___

Comments: NEED WARNING SIGNS ON FENCE. NEED TWO CATAIL PLANTS REMOVED FROM LAGOON

See Attached Letter ☐

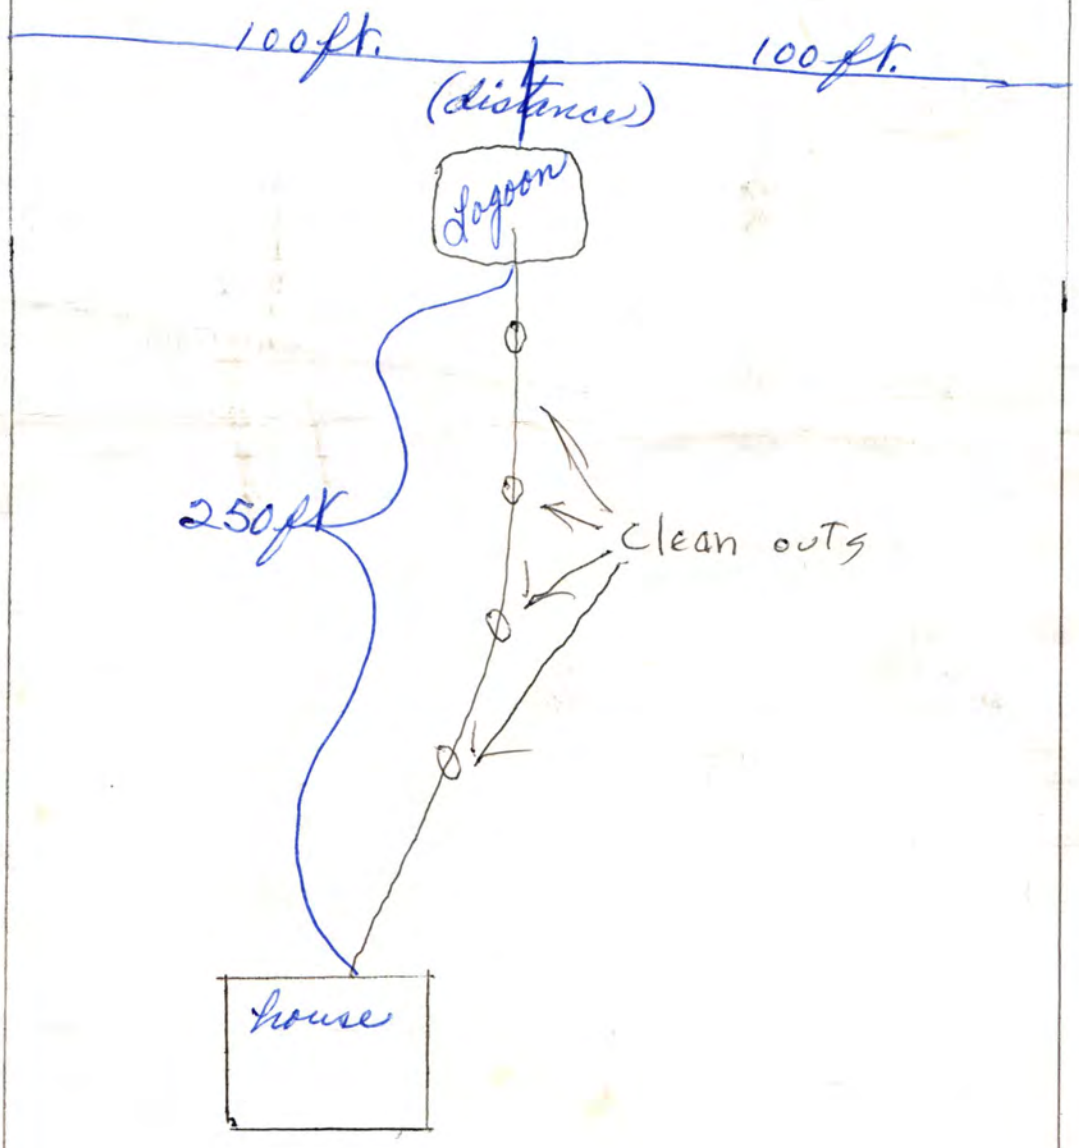
FINAL STATUS

WATER SYSTEM: RURAL WATER Approved: ☐

SEWAGE DISPOSAL SYSTEM Approved: ☒ Provisional Approval: ☐

Approved by Ron Mangum RS Date 6/23/95

Approval or disapproval is based on State and local standards for construction, location and water quality. Inspection is based on visible construction and operation at the time of inspection. Approval or provisional approval does not imply or express a guarantee of system operations.


100 ft.
100 ft.
(distance)
Lagoon
250 ft
Clean outs
House