LINCOLN-LANCASTER COUNTY HEALTH DEPARTMENT

FILE NO. 903-C

INDIVIDUAL SEWAGE SYSTEM CONSTRUCTION — TYPE OF PERMIT

February 22, 1977 — THIS PERMIT EXPIRES

Eugene L. Habrock — ISSUED TO

3093 Vine Street — ADDRESS

T8N; R7E; Sec. 21; Bl. 1; Lot 1; Johnathan Park Estates Add; LAGOON — LEGAL DESCRIPTION

REMARKS: NON-TRANSFERABLE

PERMIT	INSPECTION FEE	OCCUPATION TAX	TOTAL
$ 30.00	$	$	$ 30.00
ACCOUNTING NO.	ACCOUNTING NO.	ACCOUNTING NO.	CODE
	110.16	148.14	6-2

RECEIPTED BY — DATE — AMOUNT

FRANK GOLDEN, Lancaster County Treasurer
VALID RECEIPT ONLY IF RECEIPTED IN THIS SPACE

HEALTH
ISSUING OFFICER

THIS PERMIT IS ISSUED AS PROVIDED BY COUNTY RESOLUTION NO. 2832

FORM HD-40(73) REQUEST FOR SITE CLEARANCE FOR INDIVIDUAL SEWAGE DISPOSAL SYSTEM

City Ordinance No. 9150 ☐
County Resolution No. 2832 ☒

LINCOLN-LANCASTER COUNTY HEALTH DEPARTMENT
Division of Environmental Health
2200 St. Marys Avenue
Lincoln, Nebraska 68502 (Phone: 475-6221)

FILE NO. 903-C

TO: Division of Environmental Health
Lincoln-Lancaster County Health Dept.

DATE: 8-23-76

The undersigned hereby requests SITE CLEARANCE to construct an Individual Sewage Disposal System in conformance with appropriate resolution or ordinance, as described herein:

1. Legal description of property: Twp. 8N ; Range 7E ; Section 21
Block 1 ; Lot 1 ; Addition Johnathon Park Est.
Street Address Unknown

2. Property Use: Residential ☒ ; Commercial ☐
No. of Bedrooms 3. Describe:

Other Use ☐
Describe:

3. Type of Individual Sewage Disposal System: Septic Tank ☐ ; Other ☒ Lagoon

4. Distance to public sewer: ? ft.

Eugene L Habrock
Signature of Applicant (Owner or Lessee)

3093 Vine St.
Address Lincoln Ne. 68503

(Do not write below this double line)

REVIEWING ACTION

1. Health Department: Date Rec'd. 8-23-76. Date Frwd. 8-23-76.
ACTION: Approved ☐ Disapproved ☒
Signature: James Weverka

2. Supt. Bldg. Insp.: Date Rec'd. . Date Frwd. .
ACTION: Approved ☐ Disapproved ☐
Signature:

3. City or County Engineer: Date Rec'd. 8/23/76. Date Frwd. 8/23/76.
ACTION: Approved ☐ Disapproved ☒
Signature: Henry Graff 8/23/76

REMARKS OR REASONS FOR DISAPPROVAL

White: Health Dept. Copy
Yellow: Engineers Copy
Pink: Bldg. Inspector's Copy

FORM HD-42(73) APPLICATION FOR PERMIT TO CONSTRUCT INDIVIDUAL SEWAGE DISPOSAL SYSTEM

City Ordinance No. 9150 ☐
County Resolution No. 2832 ☒

LINCOLN-LANCASTER COUNTY HEALTH DEPARTMENT
Division of Environmental Health
2200 St. Marys Avenue
Lincoln, Nebraska 68502 (Phone: 475-6221)

FILE NO. _____

DATE: 8-23-76

TO: Director of Health
Lincoln-Lancaster County Health Dept.

The undersigned hereby applies for a permit to construct an Individual Sewage Disposal System in conformance with appropriate Ordinance or Resolution, as described in this application and the annexed forms attached hereto.

1. Legal description of property: Twp. 8N ; Range 7E ; Section 21 ; Block 1 ; Lot 1 ; Addition Johnathon Park Ext.
Street Address Anderson .

2. Property Use: Residential ☒; Commercial ☐
No. of Bedrooms 3
Describe:
Other Use
Describe:

3. Type of Individual Sewage Disposal System: Septic Tank ☐; Other ☒ Lagoon

4. Plans and Specifications of Proposed System. (See FORM HD-45(73) PLANS & SPECIFICATIONS, SEWAGE DISPOSAL SYSTEM, attached hereto.)

5. Soil Absorption Properties. (See FORM HD-43(73) SOIL ABSORPTION TEST DATA REPORT, attached hereto).

Eugene L Haberock
Signature of Applicant (owner or lessee)

3093 Dunn St.
Address

(Do not write below double line)

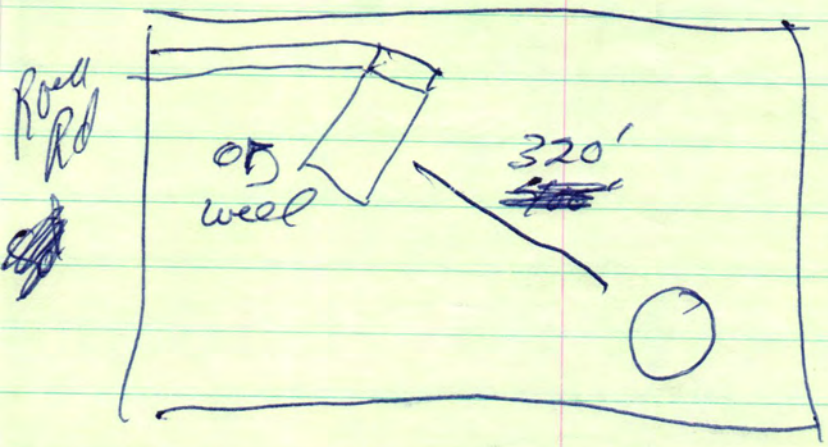
REVIEWING ACTION

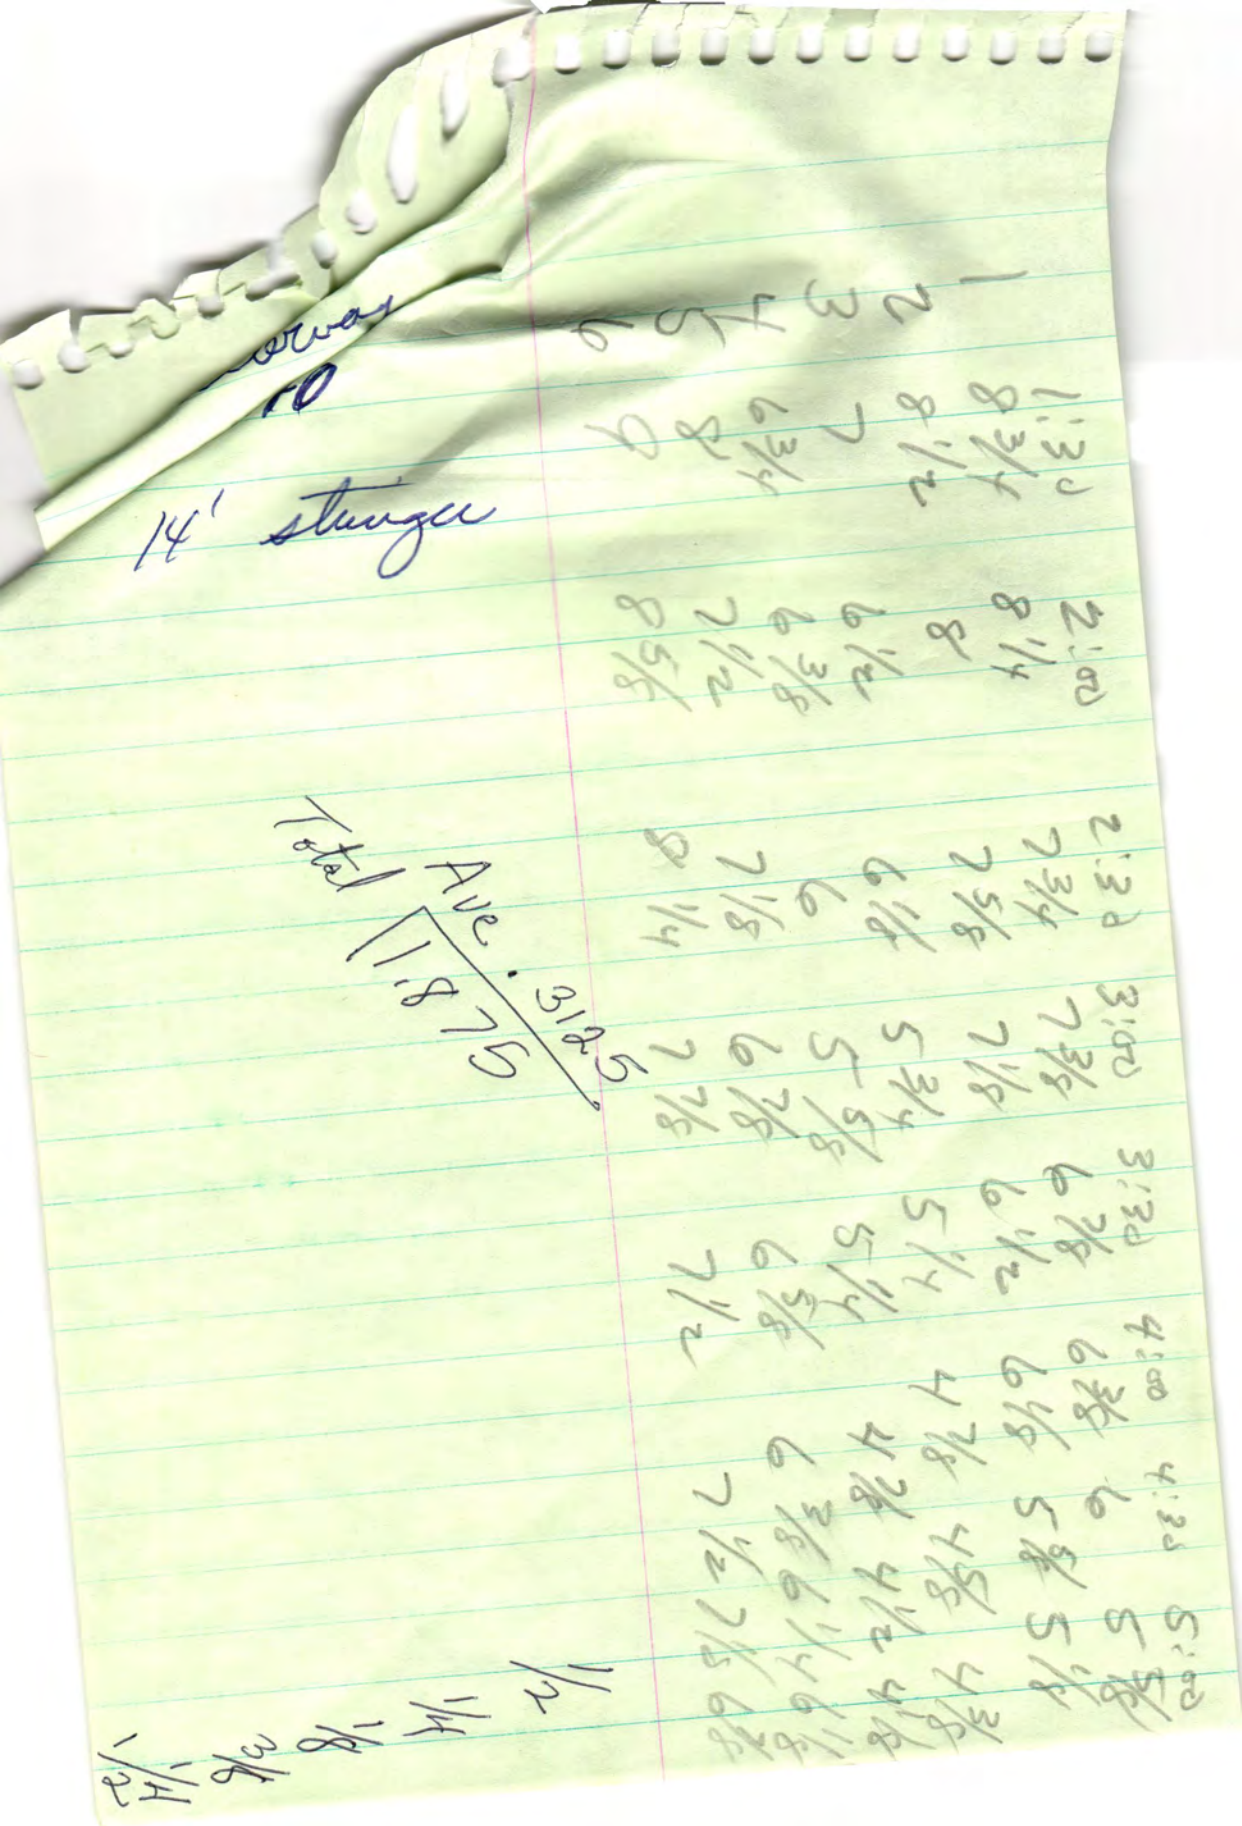
1. Date Rec'd; 8-23-76
Filing Fee: $ 30.00

2. Site Visits:
Date: 10-13-76 by: sm
Date: _____ by: _____
Date: _____ by: _____

3. Date: Approved ☒; Disapproved ☐
by: James Wevelka

4. INSTALLATION FINAL WRITTEN APPROVAL
Date: 10-13-76 by: Ron Morgan


Road
Rd
OD
well
320'


14' stringer
Total
Ave.
3125

FORM HD- 43(73) SOIL ABSORPTION TEST DATA REPORT
(Annex to Application)
(Reference: City Ordinance No. 9150 and County Resolution No. 2832)

LINCOLN-LANCASTER COUNTY HEALTH DEPARTMENT
Division of Environmental Health
2200 St. Marys Avenue
Lincoln, Nebraska 68502 (Phone 475-6221)

FILE NO. 903-C

PROPERTY WHERE SOIL TESTED:
Location: Township 8N ; Range 7E
Section & ¼ Sect. 21
Property Dimensions: 303 ft. x 431 ft.
Area: 3+ acres. (Attach sketch of property showing hole location).
Soil Type: Silty Clay ☐; Silty Clay Loam ☐; Sandy Loam ☐
Silty Loam ☐; Clay Loam ☒; Sandy Clay ☐

Owner: Eugene L Hebert
Address 3093 Unic Rd.

Dates of Tests: 8-20 to 8-21. Weather: Precip. — Temp. 90°

PERCOLATION TEST DATA TABLE

a.	b.	c.	d.	e.	f.	g.	h.	i.	j.	k.	l.	m.	n.
		Pre-Saturation Period				Percolation Readings					Results		
		Start		End		Start			End				
Hole No.	Hole Depth (in.)	Date (Mo. Day)	Time (Hr. Min.)	Date (Mo. Day)	Time (Hr. Min.)	Date (Mo. Day)	Time (Hr. Min.)	Water Level (in.)	Time (Hr. Min.)	Water Level (in.)	Elapsed Time (Min.)	Water Level Drop (in.)	Percolation Rates (Min./inch)
1	18½	8-20	5:30	8-21	1:30	8-21	1:38	8 3/4	5:08	5 5/8	210	3 1/8	
2	16	"	"	"	"	"	"	5 1/2	"	5 1/8	"	3 3/8	
3	16½	"	"	"	"	"	"	7	"	4 3/8	"	2 5/8	
4	17	"	"	"	"	"	"	6 3/4	"	4 1/8	"	2 5/8	
5	17½	"	"	"	"	"	"	8	"	6 1/8	"	1 7/8	
6	17	"	"	"	"	"	"	9	"	6 7/8	"	2 1/8	

Sum of Percolation Rates
Average of Rates:
Mean of Rates:

Eugene L Hebert
Signature of Person Conducting Test

Address 3093 Unic
Phone: 475-1602

(Do not write below this line)

REVIEWING ACTION

REMARKS: lagoon only

Approved Percolation Rate(s)
A. 96 min./inch
B. _____ min./inch
C. _____ min./inch

DATE: 8-23-76

James Weverka
Signature of Reviewing Official

001

LINCOLN-LANCASTER COUNTY HEALTH DEPARTMENT

2200 St Marys Avenue Phone (402) 471-7800 Lincoln, Nebraska 68502

REAL ESTATE TRANSFER / LOAN APPROVAL

This form must be completed and returned to request a real estate transfer inspection.

MAKE CHECKS PAYABLE TO: Lincoln-Lancaster County Health Department.

☐ Evaluation of the Individual Water System Date: 6-23-93

☒ Evaluation of the Sewage Disposal System ☐ Enclosed is $150.00

Legal Description of Property: TWP. 8N; RANGE 7E; SECTION 21; BLOCK 1

LOT 1; ADDITION JOHNATHON PARKS; Street Address 6401 ROCA RD ROCA, NE

Directions to Property 3/4 OF A MILE EAST OF ROCA, NE ON ROCA RD, OR 1/4 MILE WEST OF 68TH & ROCA RD

Location of Well _____ Tap Location: Inside ☐ Outside ☐

Location of Sewage System SOUTH OF HOUSE Year Installed 1977

	NAME	ADDRESS	PHONE
Present Owner:	TIMOTHY CARMICHAEL	6401 ROCA RD ROCA, NE	797-2039
Tenant/Buyer:	SAME AS ABOVE		
Return to:			

NOTE: Allow two weeks for processing. Incomplete information will delay processing.

Signature of Applicant Timothy Carmichael Address 6401 ROCA RD ROCA, NE 68430

==========

HEALTH DEPARTMENT USE ONLY

Date Received 06/29/93 Received $150.00 Check ☑ #453781 Cash ☐

RURAL WATER DISTRICT PRELIMINARY STATUS--DATE JUNE 30, 1993

WATER SYSTEM:	Approved	Disapproved	SEWAGE SYSTEM:	SITE VISIT:
Construction	☐	☐	Approved: ☐	Date 6/30/93 by J.C.H.
Bacteria	☐	☐	Provisional: ☐	Date 7/2/93 by J.C.H.
Nitrate	☐	☐	Disapproved: ☒	Date _____ by _____

Comments: NEED WARNING SIGNS ON FENCE, NEED FENCE PULLED BACK UP TO 4FOOT HEIGHT, NEED LOCK ON GATE, NEED VEGETATION CUT INSIDE FENCE. See Attached Letter ☐

Very good job of correcting ! 7/2/93 J.C.H.

FINAL STATUS RURAL WATER DISTRICT

WATER SYSTEM:	SEWAGE DISPOSAL SYSTEM:	
Approved: ☐	Approved: ☒	Provisional Approval: ☐

APPROVED BY Jerold C. Hood R.E.H.S. DATE JULY 2, 1993

Approval or disapproval is based on written standards for construction, location and water quality. Inspection is based on visible construction and operation at the time of inspection. Approval or provisional approval does not imply or express a guarantee of system operation. WELLS - Nebraska Safe Drinking Water Act,
- Standards for A Private Well in Nebraska

FG.4120 INDIVIDUAL SEWAGE SYSTEMS - County Resolution #2832

040