FILE NO. 888

CITY OF LINCOLN NEBRASKA

DEPARTMENT OF LICENSES AND PERMITS

INDIVIDUAL SEWAGE SYSTEM CONSTRUCTION — TYPE OF LICENSE OR PERMIT

January 27, 1977 — THIS LICENSE OR PERMIT EXPIRES

Henry Filbert — LICENSEE OR PERMITTEE

Route #1, Box 99, Lincoln, NE 68502 — ADDRESS

T9N; R6E; Sec. 3; Lot 9; Loves Add.; EXTEND — NAME OF ESTABLISHMENT, IF ANY

ADDRESS

REMARKS: NON-TRANSFERABLE

PERMIT	INSPECTION FEE	OCCUPATION TAX	LICENSE	TOTAL
$ 15.00	$	$	$	$ 15.00

ACCOUNTING NO.	ACCOUNTING NO.	ACCOUNTING NO.	CODE
624-1535	110.16	148.14	6-2

SERIAL NO.	DATE	AMOUNT
A19564 NE 76		15.00 -

VALID RECEIPT ONLY IF MACHINE RECEIPTED IN THIS SPACE

HEALTH APPLICATION

THIS LICENSE OR PERMIT IS ISSUED SUBJECT TO REVOCATION AS PROVIDED BY LAW

FORM HD-41(73) APPLICATION FOR PERMIT TO ALTER, EXTEND OR REPAIR INDIVIDUAL SEWAGE DISPOSAL SYSTEM

City Ordinance No. 9150 ☒
County Resolution No. 2832 ☐

LINCOLN-LANCASTER COUNTY HEALTH DEPARTMENT
Division of Environmental Health
2200 St. Marys Ave.
Lincoln, Nebraska 68502 (Phone: 475-6221)

FILE NO. 888

TO: Division of Environmental Health
Lincoln-Lancaster County Health Dept.

DATE: _____

The undersigned hereby applies for a permit to ALTER ☐, EXTEND ☒, or REPAIR ☐ an existing Individual Sewage Disposal System, in conformance with appropriate Ordinance or Resolution, as described in this application and drawings attached hereto.

1. Legal description of property: Twp. 9N.; Range 6E; Section 3;
Block ____; Lot 9; Addition Loves S/Div
Street Address RR#1 Lincoln Nebr

2. Property Use: Residential ✓ ☒; Commercial ____ ☐
No. Bedrooms 2
Describe ____
Other Use ☐
Describe ____

3. Type of existing Individual Sewage Disposal System: Septic Tank ☒; Other ☐

4. Description of proposed alteration, extension or repair: Extend additional Drain fields - increasing Draining area

5. Work to be done by: Owner ☐; or Contractor ☒, RALPH NELSON - EAGLE
Contractor's Name

6. Estimated cost of project:

a. Materials	$
b. Labor	$
c. Other	$
TOTAL	$ 600.00

Signature of Applicant (owner or lessee)

Route 1 Box 99
Address

(Do not write below this line)

REVIEWING ACTION


1. Date Rec'd: _____
Filing Fee: $ 15.00

2. Site Visits:
Date: 8-20-76 by: mm
Date: _____ by: _____
Date: _____ by: _____

3. Date: Approved ☒; Disapproved ☐
by: Jerrold C. Hood

4. INSTALLATION FINAL WRITTEN APPROVAL
Date: 8-20-76 by: Ron Marquardt

REC'D AUG 26 1976

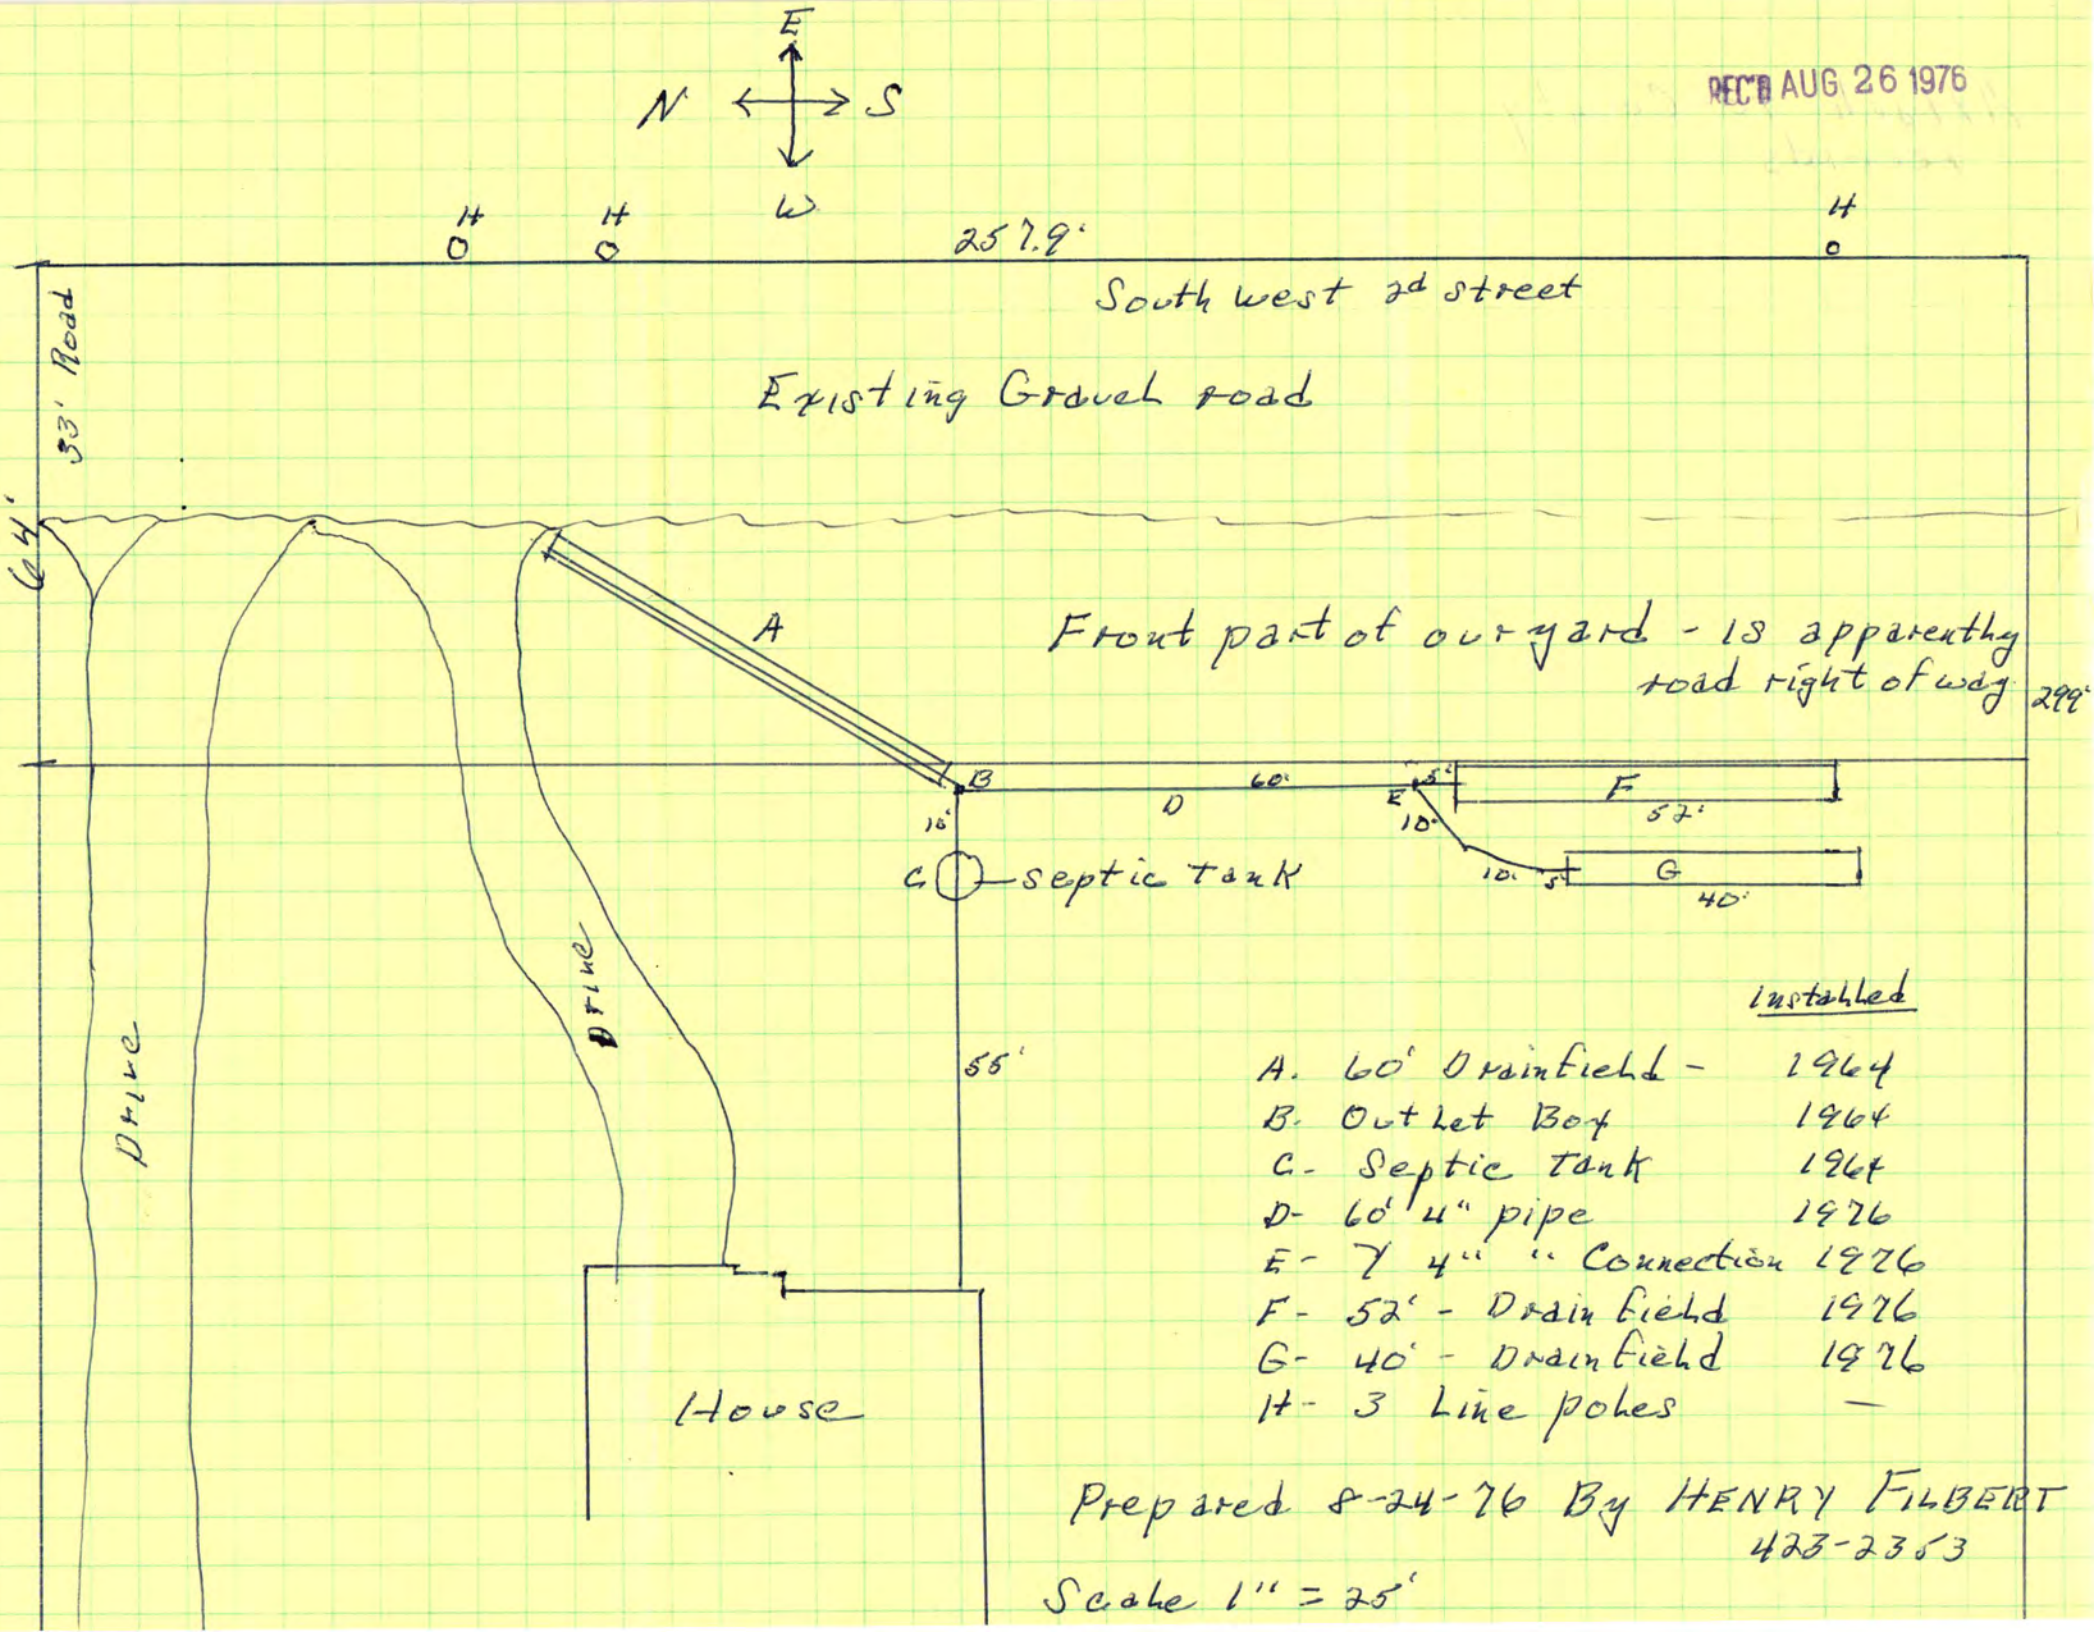

	Installed
A. 60' Drainfield -	1964
B. Outlet Box	1964
C. Septic tank	1964
D. 60' 4" pipe	1976
E. 7 4" " Connection	1976
F. 52' - Drain field	1976
G. 40' - Drainfield	1976
H. 3 Line poles	—

Prepared 8-24-76 By HENRY FILBERT
423-2353

Scale 1" = 25'