CITY OF LINCOLN NEBRASKA

DEPARTMENT OF LICENSES AND PERMITS

FILE NO. 670

INDIVIDUAL SEWAGE SYSTEM CONSTRUCTION
TYPE OF LICENSE OR PERMIT

February 15, 1976
THIS LICENSE OR PERMIT EXPIRES

Bill Dittmer
LICENSEE OR PERMITTEE

2818 Cedar
ADDRESS

T9N: R6E: Sec. 10: N 347.5 feet of Lot 36 I.T.
NAME OF ESTABLISHMENT, IF ANY

ADDRESS

LEGAL DESCRIPTION

REMARKS: NON-TRANSFERABLE

PERMIT	INSPECTION FEE	OCCUPATION TAX	LICENSE	TOTAL
$ 30.00	$	$	$	$ 30.00
ACCOUNTING NO.	ACCOUNTING NO.	ACCOUNTING NO.	CODE	
110.15	110.16	148.14	6-2	
SERIAL NO. 624-1535	DATE	AMOUNT		

APPLICATION

VALID RECEIPT ONLY IF MACHINE RECEIPTED IN THIS SPACE

THIS LICENSE OR PERMIT IS ISSUED SUBJECT TO REVOCATION AS PROVIDED BY LAW

FORM HD-40(73) REQUEST FOR SITE CLEARANCE FOR INDIVIDUAL SEWAGE DISPOSAL SYSTEM

City Ordinance No. 9150 ☒
County Resolution No. 2832 ☐

LINCOLN-LANCASTER COUNTY HEALTH DEPARTMENT
Division of Environmental Health
2200 St. Marys Avenue
Lincoln, Nebraska 68502 (Phone: 475-6221)

FILE NO. 670

TO: Division of Environmental Health
Lincoln-Lancaster County Health Dept.

DATE: 14 July 1975

The undersigned hereby requests SITE CLEARANCE to construct an Individual Sewage Disposal System in conformance with appropriate resolution or ordinance, as described herein:

1. Legal description of property: Twp. 9N ; Range 6E ; Section 10
Block ____; Lot 36 I.T.; Addition ____
Street Address North 347.5' So. Folsom

2. Property Use: Residential ____ ☒ ; Commercial ____ ☐
No. of Bedrooms 3 . Describe: ____
Other Use ____ ☐
Describe: ____

3. Type of Individual Sewage Disposal System: Septic Tank ☒ ; Other ☐

4. Distance to public sewer: ____ ft.

Bill Dittmer
Signature of Applicant (Owner or Lessee)

2818 Cedar Ave. Lincoln Nb.
Address

(Do not write below this double line)

REVIEWING ACTION

1. Health Department: Date Rec'd. 8/15/75 . Date Frwd. 8/15/75 . ACTION: Approved ☒ Disapproved ☐ Signature: Jerrold C. Hood

2. Supt. Bldg. Insp.: Date Rec'd. 8-15-75 . Date Frwd. 8-15-75 . ACTION: Approved ☒ Disapproved ☐ Signature: Walt Williamson

3. City or County Engineer: Date Rec'd. ____ . Date Frwd. 8-15-75 . ACTION: Approved ☒ Disapproved ☐ Signature: [illegible]

REMARKS OR REASONS FOR DISAPPROVAL ____

White: Health Dept. Copy
Yellow: Engineers Copy
Pink: Bldg. Inspector's Copy

FORM HD-42(73) APPLICATION FOR PERMIT TO CONSTRUCT INDIVIDUAL SEWAGE DISPOSAL SYSTEM

City Ordinance No. 9150 [X]
County Resolution No. 2832 [ ]

LINCOLN-LANCASTER COUNTY HEALTH DEPARTMENT
Division of Environmental Health
2200 St. Marys Avenue
Lincoln, Nebraska 68502 (Phone: 475-6221)

FILE NO._____

DATE: 14 July 1975

TO: Director of Health
Lincoln-Lancaster County Health Dept.

The undersigned hereby applies for a permit to construct an Individual Sewage Disposal System in conformance with appropriate Ordinance or Resolution, as described in this application and the annexed forms attached hereto.

1. Legal description of property: North 347.5' of Twp. 9 N ; Range 6 E ; Section 10 ; Block ~~88~~ ; Lot 36 I.T. ; Addition _____.
Street Address So. Folsom.

2. Property Use: Residential _____ [X] Commercial _____ [ ]
No. of Bedrooms 3 Describe: _____
Other Use _____
Describe: _____

3. Type of Individual Sewage Disposal System: Septic Tank [X] Other [ ]

4. Plans and Specifications of Proposed System. (See FORM HD-45(73) PLANS & SPECIFICATIONS, SEWAGE DISPOSAL SYSTEM, attached hereto.)

5. Soil Absorption Properties. (See FORM HD-43(73) SOIL ABSORPTION TEST DATA REPORT, attached hereto).

Bill Dittmer
Signature of Applicant (owner or lessee)

2818 Cedar Ave. Lincoln, Nb.
Address

(Do not write below double line)

REVIEWING ACTION

1. Date Rec'd;_____
Filing Fee: $ 30.00

2. Site Visits:
Date:_____ by:_____
Date:_____ by:_____
Date:_____ by:_____

3. Date: Approved [X]; Disapproved [ ] 8/15/75
by: Jerrold C. Hood

4. INSTALLATION FINAL WRITTEN APPROVAL
Date:_____ by:_____

FORM HD- 43(73) SOIL ABSORPTION TEST DATA REPORT
(Annex to Application)
(Reference: City Ordinance No. 9150 and County Resolution No. 2832)

LINCOLN-LANCASTER COUNTY HEALTH DEPARTMENT
Division of Environmental Health
2200 St. Marys Avenue
Lincoln, Nebraska 68502 (Phone 475-6221)

FILE NO. _____

PROPERTY WHERE SOIL TESTED: N 345' Lot 36
Location: Township 9N; Range 6 P.M.E.
Section & ¼ Sect. 10
Property Dimensions: 221 ft. x 661 ft.
Area: 3.35 acres. (Attach sketch of property showing hole location).

Owner: George Jacobs
Address 4025 E Street

Soil Type: Silty Clay ☐; Silty Clay Loam ☐; Sandy Loam ☐
Silty Loam ☐; Clay Loam ☒; Sandy Clay ☐

Dates of Tests: _____ to _____. Weather: Precip. ____ Temp. ____ F

PERCOLATION TEST DATA TABLE

a.	b.	c.	d.	e.	f.	g.	h.	i.	j.	k.	l.	m.	n.
		Pre-Saturation Period				Percolation Readings					Results		
		Start		End		Start			End				
Hole No.	Hole Depth (in.)	Date (Mo. Day)	Time (Hr. Min.)	Date (Mo. Day)	Time (Hr. Min.)	Date (Mo. Day)	Time (Hr. Min.)	Water Level (in.)	Time (Hr. Min.)	Water Level (in.)	Elapsed Time (Min.)	Water Level Drop (in.)	Percolation Rates (Min./inch)
1	36"	6-14	8:00	6-15	8:00	6-15	11:30	6	12:00	5	30	1	
2	36"	6-14	8:00	6-15	8:00	6-15	11:30	6	12:00	5½	30	½	
3	36"	6-14	8:00	6-15	8:00	6-15	11:30	6	12:00	5	30	1	
4	36"	6-14	8:00	6-15	8:00	6-15	11:30	6	12:00	4	30	2	
5	36"	6-14	8:00	6-15	8:00	6-15	11:30	6	12:00	4 3/4	30	1¼	
6	36"	6-14	8:00	6-15	8:00	6-15	11:30	6	12:00	5 1/4	30	¾	

Sum of Percolation Rates _____
Average of Rates: _____
Mean of Rates: _____

Bill Dittmer
Signature of Person Conducting Test

Address 2818 Cedar Avenue, Lincoln
Phone: 423-6697

(Do not write below this line)


REVIEWING ACTION

REMARKS: _____

Approved Percolation Rate(s)
A. 28 min./inch
B. _____ min./inch
C. _____ min./inch

DATE: August 15, 1975

Jerrold C. Hood
Signature of Reviewing Official

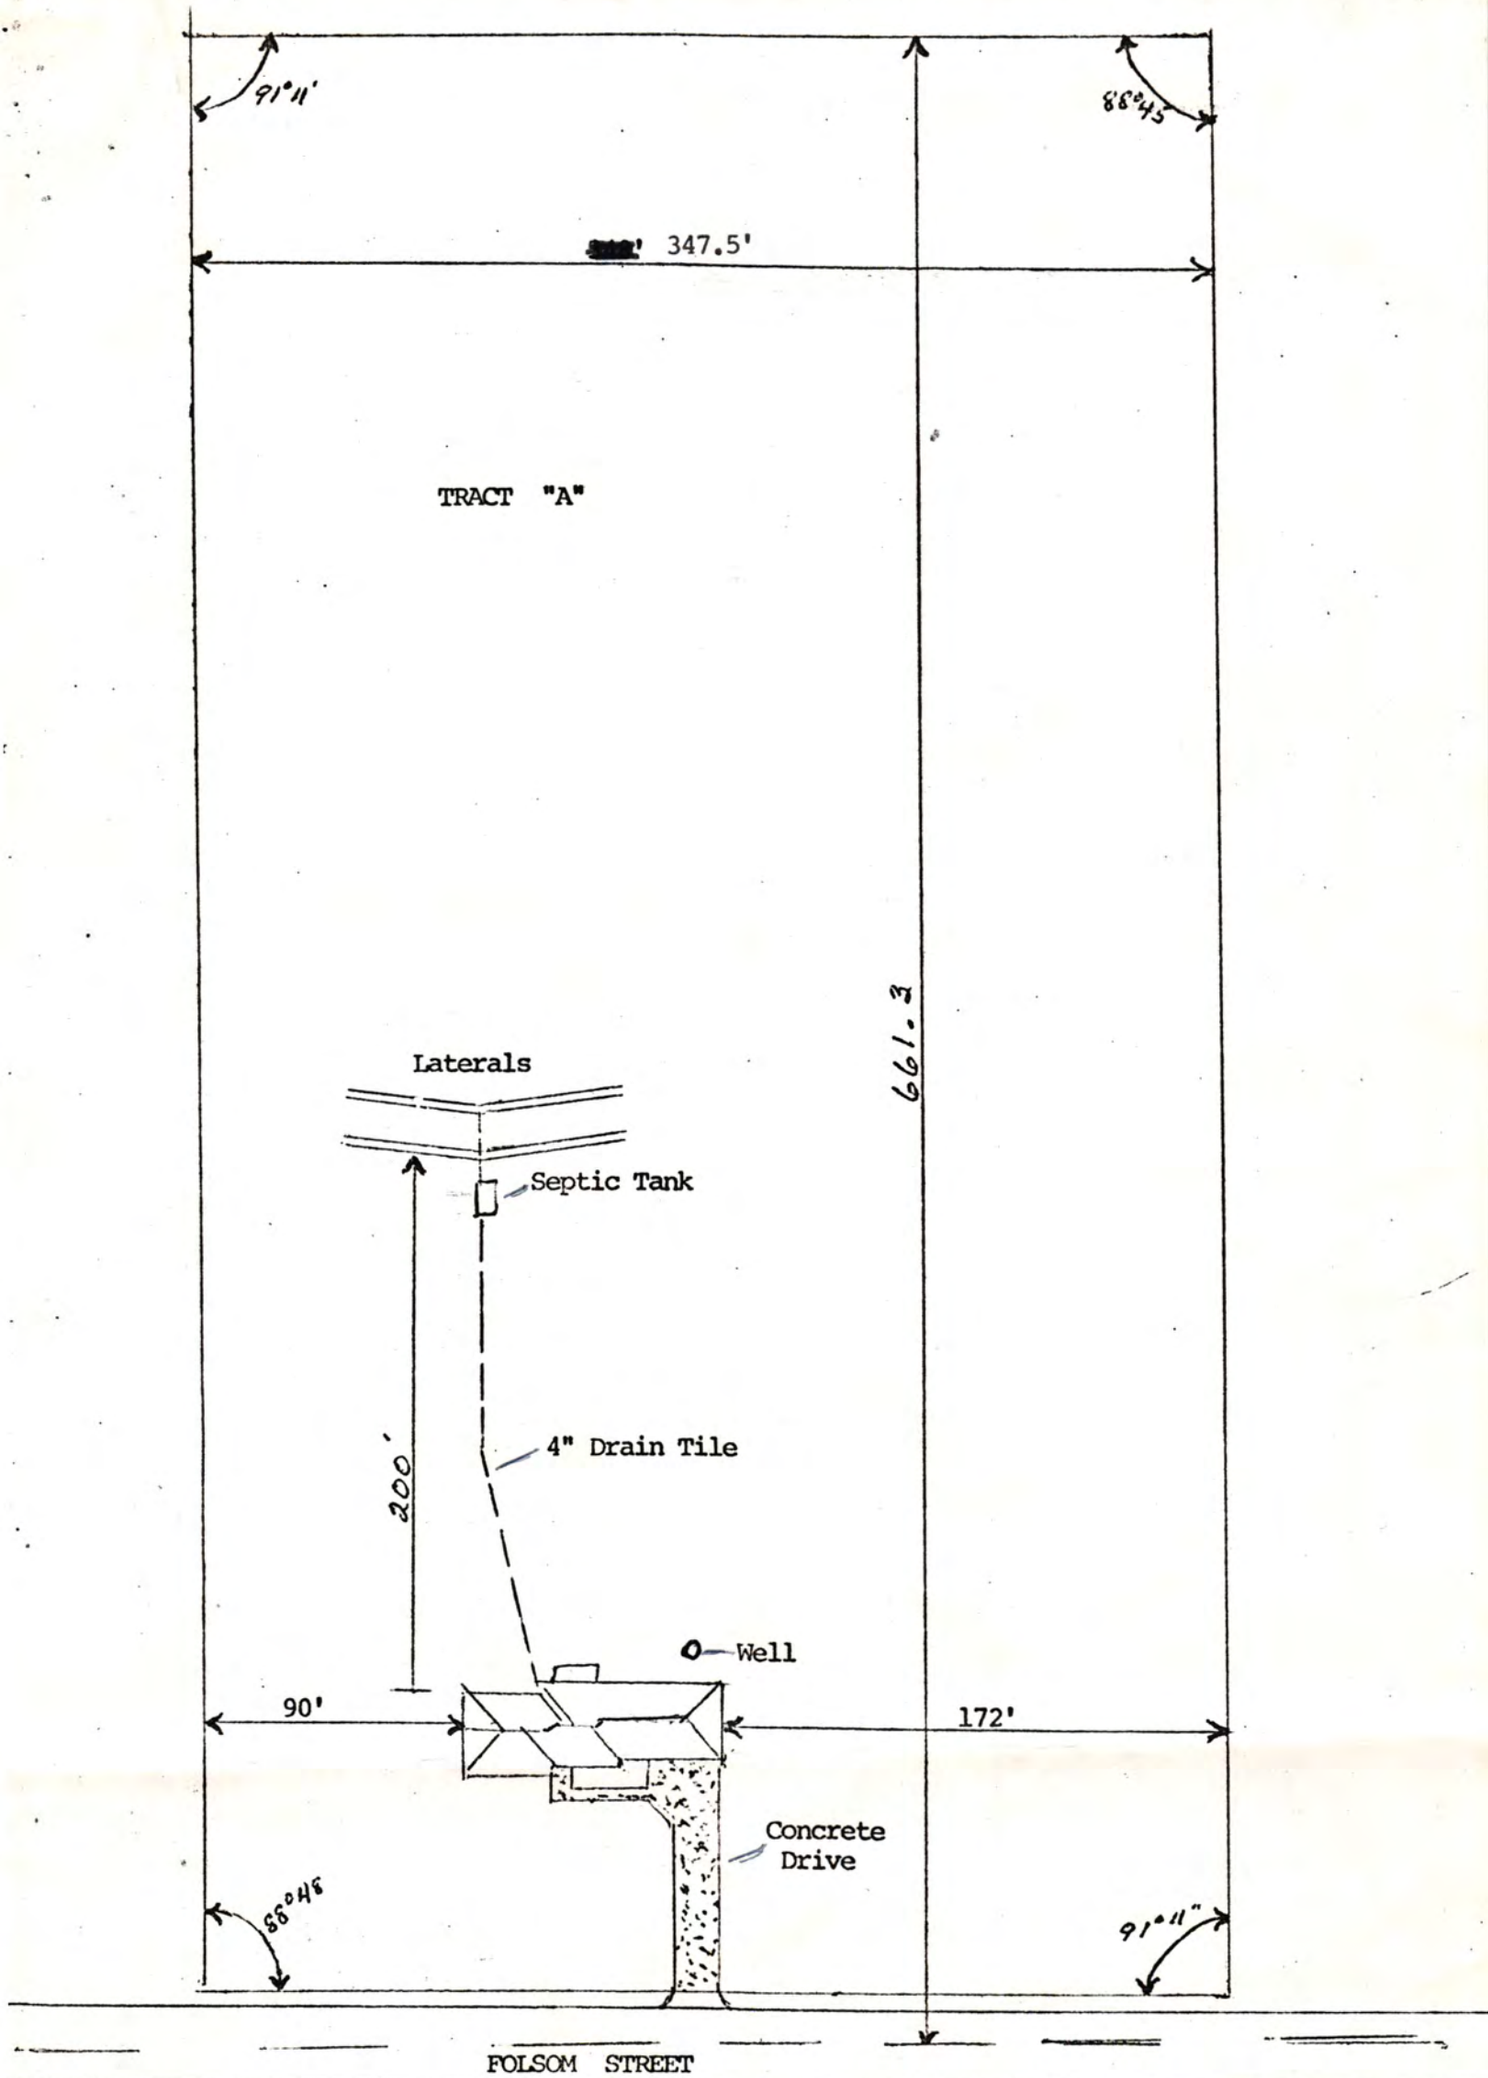

Scale: 1" = 60'

NORTH

North 348 feet of Lot 36 I.T.,
Section 10, Township 9 N., Range 6 E.

FORM HD- 45(73) PLANS & SPECIFICATIONS
SEWAGE DISPOSAL SYSTEM
(Annex to Application)
City Ordinance No. 9150 ☐
County Resolution No. 2832 ☐

LINCOLN-LANCASTER COUNTY HEALTH DEPARTMENT
Division of Environmental Health
2200 St. Marys Avenue
Lincoln, Nebraska 68502 (Phone: 475-6221)

FILE NO. _____

SPECIFICATIONS

DATE: 14 July 1975


A. BUILDING SEWER:
1. Material CI ; Diameter 4 in.
2. Distance above basement floor ___ in.; or below basement floor 12 in.
3. Distance between dwelling and septic tank 200 ft.
4. Number of clean-outs 2 .
5. Distances To:
Well or Suction Line 50 ft.;
Stream — ft.; Pressure Line — ft.;
Property Line 70 ft.

B. SEPTIC TANK (Provide construction drawings.)
1. Material Concrete No. of compartments 1 .
2. Capacity 1000 gals.; Liquid depth 64 in.
3. Factory Built: Yes ☑ (Company Precast)
No ☐
4. Manholes: Over Inlet; diam. ___ in.
Over Outlet; diam. ___ in.
Below Grade 12 in.
5. Inlet: Baffle ☐; or Tee ☑
6. Outlet: Baffle ☐; or Tee ☑
Depth of outlet below inlet 1 in.
7. Depth of top of tank below finished grade 12 in.
8. Distances To:
Well or Suction Line 200 ft.;
Stream — ft.; Pressure Line — ft.;
Property Line 70 ft.

C. DISTRICTION BOX 1000 gal.
1. Material Concrete; No. available outlets 4 .
2. Factory Built: Yes ☑, (Company Precast)
No ☐
3. Dimension: Length ___ in.; Width ___ in.
Depth ___ in.
4. Distance from Septic Tank 5 ft.
5. Serial Distribution: Yes ☐, No ☐
(If yes, show detailed plans.)

D. ABSORPTION FIELD: (Provide drawings.)
1. Type: Half moon Concrete Tatur
2. Lateral Lines: Depth below grade ___ in.
Number 4 ; Length of each line 45 ft
Total length of Laterals 180 ft.;
Slope 40" in/100 ft. Diameter of pipe 16 in.; Shape half moon
Material: concrete ☒; fiber asbestos ☐; clay ☐; other ___
Distance between lateral lines 20 ft.
3. Trench Dimensions: Depth 30 in.;
Width 48" in.
4. Filter Material: Gravel .
Depth of material from trench bottom 20 in.
5. Distances To:
Well or Suction Line 220 ft.;
Stream — ft.; Pressure Line — ft.
Property Line 70 ft.
6. Percolation Rate: 28 minutes/inch

TYPICAL SKETCHES

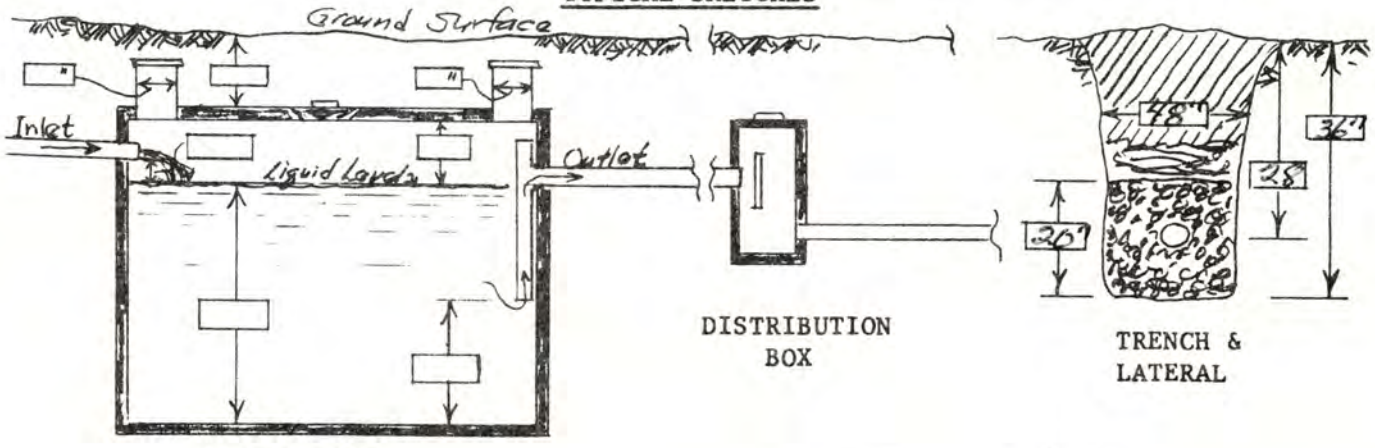


SEPTIC TANK

DISTRIBUTION BOX

TRENCH & LATERAL

Bill Dittmer
Signature of Applicant

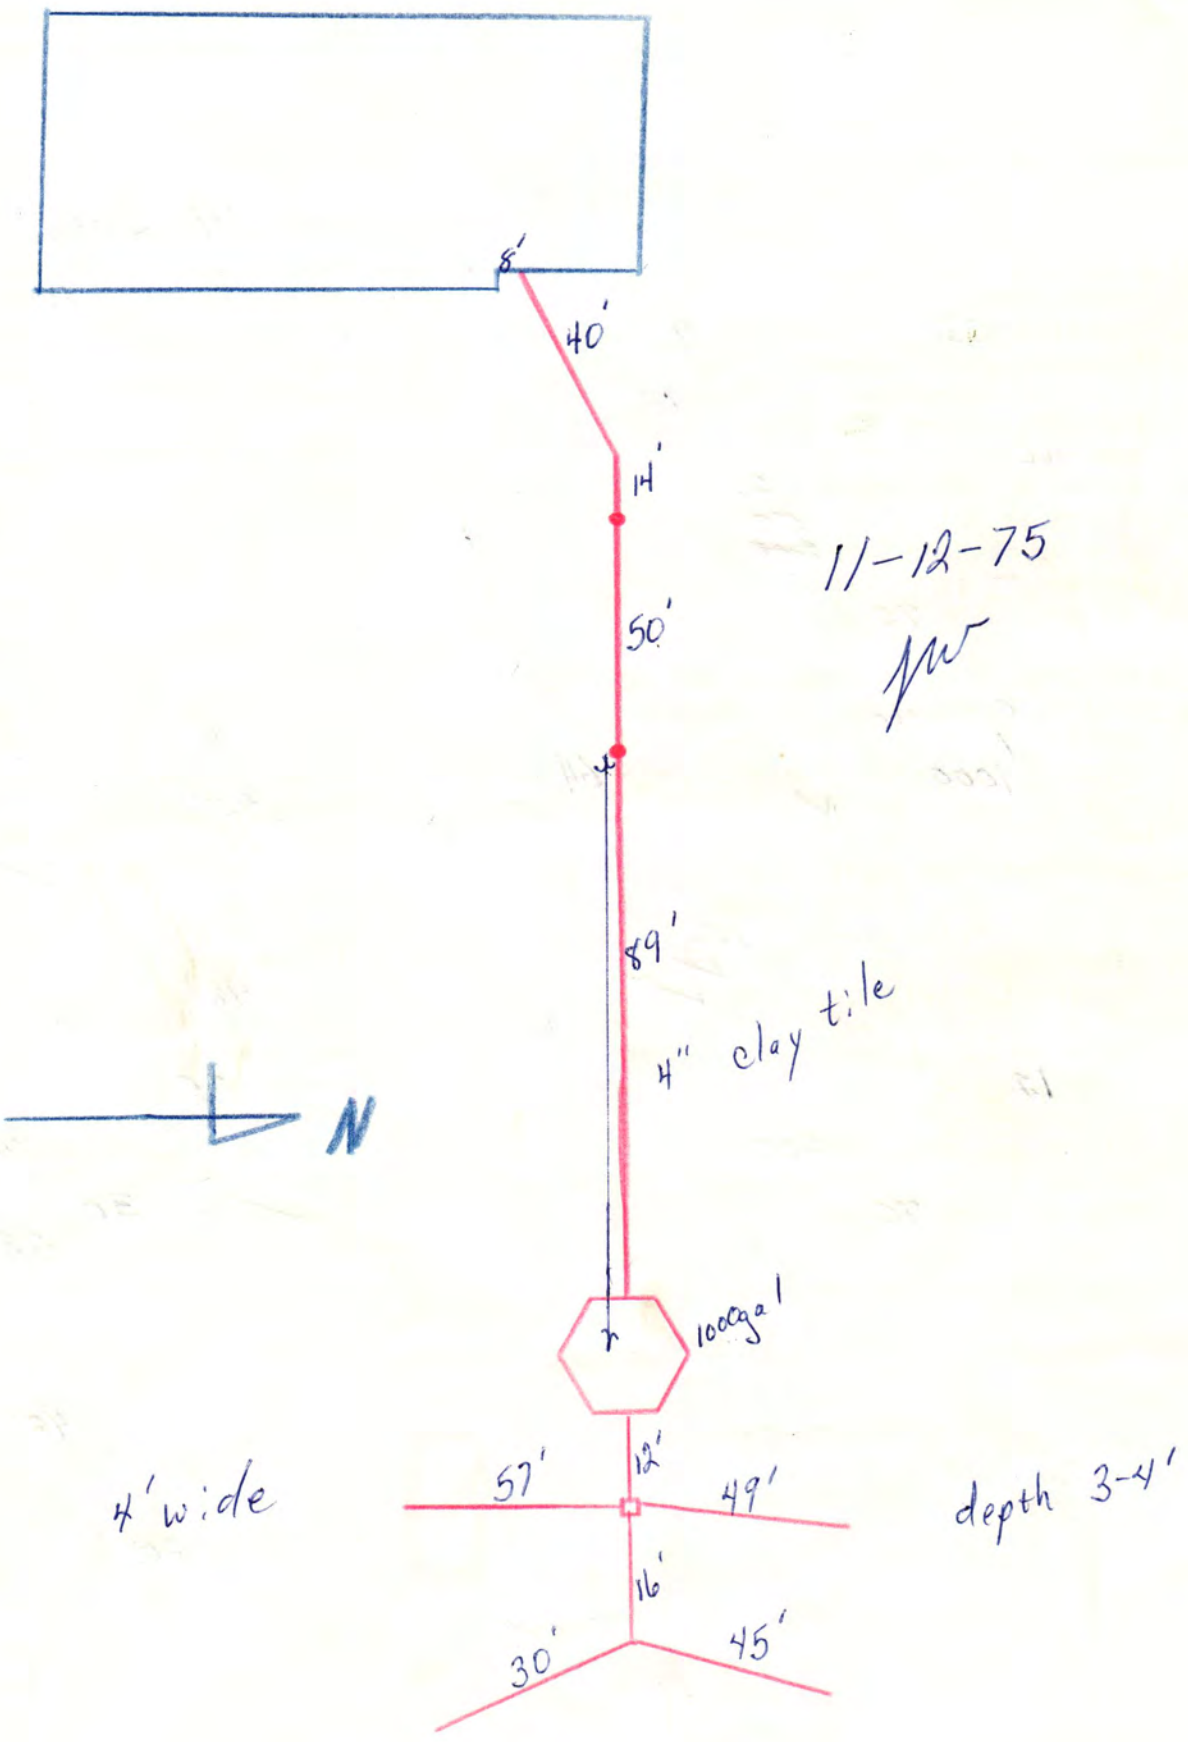
8'
40'
14'
50'
89'
4" clay tile
N
1000 gal
12'
57'
49'
16'
30'
45'
4' wide
depth 3-4'

11-12-75