FILE NO. 1067

CITY OF LINCOLN NEBRASKA

DEPARTMENT OF LICENSES AND PERMITS

INDIVIDUAL SEWAGE SYSTEM CONSTRUCTION
TYPE OF LICENSE OR PERMIT

June 2, 1977
THIS LICENSE OR PERMIT EXPIRES

Action Plumbing — 5608 South 50 Street, Lincoln, NE
LICENSEE OR PERMITTEE — ADDRESS

T9N, R7E, Section 12
NAME OF ESTABLISHMENT, IF ANY — Legal Description — ADDRESS

REMARKS: NON-TRANSFERABLE

PERMIT	INSPECTION FEE	OCCUPATION TAX	LICENSE	TOTAL
$ 30.00	$	$	$	$ 30.00

ACCOUNTING NO.	ACCOUNTING NO.	ACCOUNTING NO.	CODE
624-1535	110.16	148.14	6-2

SERIAL NO.	DATE	AMOUNT
44666 JR	6 77	30.00 -

VALID RECEIPT ONLY IF MACHINE RECEIPTED IN THIS SPACE

HEALTH APPLICATION

THIS LICENSE OR PERMIT IS ISSUED SUBJECT TO REVOCATION AS PROVIDED BY LAW

FORM HD-40(73) REQUEST FOR SITE CLEARANCE FOR INDIVIDUAL SEWAGE DISPOSAL SYSTEM

City Ordinance No. 9150 ☒
County Resolution No. 2832 ☐

LINCOLN-LANCASTER COUNTY HEALTH DEPARTMENT
Division of Environmental Health
2200 St. Marys Avenue
Lincoln, Nebraska 68502 (Phone: 475-6221)

FILE NO. 1067

TO: Division of Environmental Health
Lincoln-Lancaster County Health Dept.

DATE: June 2 1977

The undersigned hereby requests SITE CLEARANCE to construct an Individual Sewage Disposal System in conformance with appropriate resolution or ordinance, as described herein:

1. Legal description of property: Twp. 9N ; Range 7E ; Section 12
   Block _____; Lot _____; Addition TRACT A, SEE ATTACHED
   Street Address _____

2. Property Use: Residential _____ ☒ ; Commercial _____ ☐
   No. of Bedrooms 3 . Describe: _____
   Other Use _____ ☐
   Describe: _____

3. Type of Individual Sewage Disposal System: Septic Tank ☒ ; Other ☐

4. Distance to public sewer: _____ ft.

Action Plumbing Inc
Signature of Applicant (Owner or Lessee)

5608 So. 50 Lincoln
Address

(Do not write below this double line)

REVIEWING ACTION

1. Health Department: Date Rec'd. 6/2/77 . Date Frwd. 6/2/77 . ACTION: Approved ☒ Disapproved ☐ Signature: Jerrold C. Hood
2. Supt. Bldg. Insp.: Date Rec'd. _____ . Date Frwd. _____ . ACTION: Approved ☐ Disapproved ☒ Signature: Stan Long
3. City ~~or County~~ Engineer: Date Rec'd. 6-2-77 . Date Frwd. 6-2-77 . ACTION: Approved ☒ Disapproved ☐ Signature: [illegible]

REMARKS OR REASONS FOR DISAPPROVAL _____

White: Health Dept. Copy
Yellow: Engineers Copy
Pink: Bldg. Inspector's Copy

FORM HD-42(73) APPLICATION FOR PERMIT TO CONSTRUCT INDIVIDUAL SEWAGE DISPOSAL SYSTEM

City Ordinance No. 9150 [X]
County Resolution No. 2832 [ ]

LINCOLN-LANCASTER COUNTY HEALTH DEPARTMENT
Division of Environmental Health
2200 St. Marys Avenue
Lincoln, Nebraska 68502 (Phone: 475-6221)

FILE NO. 1067

DATE: May 31, 1977

TO: Director of Health
Lincoln-Lancaster County Health Dept.

The undersigned hereby applies for a permit to construct an Individual Sewage Disposal System in conformance with appropriate Ordinance or Resolution, as described in this application and the annexed forms attached hereto. TRACT A, SEE ATTACHED

1. Legal description of property: Twp. 9N ; Range 7E ; Section 12 ; Block ; Lot ; Addition .
Street Address 5300 So. 98 . NW4

2. Property Use: Residential X [ ]; Commercial [ ]
No. of Bedrooms 3
Describe:

Other Use
Describe:

3. Type of Individual Sewage Disposal System: Septic Tank [X]; Other [ ]

4. Plans and Specifications of Proposed System. (See FORM HD-45(73) PLANS & SPECIFICATIONS, SEWAGE DISPOSAL SYSTEM, attached hereto.)

5. Soil Absorption Properties. (See FORM HD-43(73) SOIL ABSORPTION TEST DATA REPORT, attached hereto).

Action Plumbing Inc
Signature of Applicant (owner or lessee)

5608 So 50
Address

(Do not write below double line)

REVIEWING ACTION

1. Date Rec'd;
Filing Fee: $ 30.00

2. Site Visits:
Date: 7-28-77 by: jw
Date: by:
Date: by:

3. Date: Approved [X]; Disapproved [ ] 6/2/77
by: Jerrold C. Hook

4. INSTALLATION FINAL WRITTEN APPROVAL
Date: 7-28-77 by: James Weverka

FORM HD- 43(73) SOIL ABSORPTION TEST DATA REPORT
(Annex to Application)
(Reference: City Ordinance No. 9150 and County Resolution No. 2832)

LINCOLN-LANCASTER COUNTY HEALTH DEPARTMENT
Division of Environmental Health
2200 St. Marys Avenue
Lincoln, Nebraska 68502 (Phone 475-6221)

FILE NO. 1067

PROPERTY WHERE SOIL TESTED:
Location: Township _____; Range _____
Section & ¼ Sect. _____
Property Dimensions: ____ft. x ____ ft.
Area: _____acres. (Attach sketch of property showing hole location).

Owner: _____
Address 5300 S. 98TH

Soil Type: Silty Clay ☐; Silty Clay Loam ☒; Sandy Loam ☐
Silty Loam ☐; Clay Loam ☒; Sandy Clay ☐

Dates of Tests: May 28-77 to May 29 77. Weather: Precip. T Temp. 80° F.

PERCOLATION TEST DATA TABLE

a.	b.	c.	d.	e.	f.	g.	h.	i.	j.	k.	l.	m.	n.
		Pre-Saturation Period				Percolation Readings					Results		
		Start		End		Start			End				
Hole No.	Hole Depth (in.)	Date (Mo. Day)	Time (Hr. Min.)	Date (Mo. Day)	Time (Hr. Min.)	Date (Mo. Day)	Time (Hr. Min.)	Water Level (in.)	Time (Hr. Min.)	Water Level (in.)	Elapsed Time (Min.)	Water Level Drop (in.)	Percolation Rates (Min./inch)
1	32"	5/28	2 PM	5/29	10 AM	5/29	10 AM	12"	1 PM	9½	30"	2½	
2										9½		1½	
3										9		3¼	
4										9		3¼	
5										9		3¼	
6										9		1½	

Sum of Percolation Rates _____
Average of Rates: _____
Mean of Rates: _____

Robert D Johnson
Signature of Person Conducting Test

Address 2618 no 3rd
Phone: 432-3595

(Do not write below this line)

REVIEWING ACTION

REMARKS: Not clear could be Pawnee Clay Loam or Sharpsburg Silty Clay Loam. May wish to consider lagoon.

Approved Percolation Rate(s)
A. 60 min./inch
B. _____ min./inch
C. _____ min./inch

DATE: June 1, 1977

Jerrold C. Hood
Signature of Reviewing Official

FORM HD- 45(73) PLANS & SPECIFICATIONS
SEWAGE DISPOSAL SYSTEM

(Annex to Application)
City Ordinance No. 9150 ☐
County Resolution No. 2832 ☐

LINCOLN-LANCASTER COUNTY HEALTH DEPARTMENT
Division of Environmental Health
2200 St. Marys Avenue
Lincoln, Nebraska 68502 (Phone: 475-6221)

FILE NO. 1067

SPECIFICATIONS

DATE: _____


A. BUILDING SEWER:
1. Material Concrete Diameter ____ in.
2. Distance above basement floor ____in.; or below basement floor ____in.
3. Distance between dwelling and septic tank ____ft.
4. Number of clean-outs _____.
5. Distances To:
Well or Suction Line ____ft.;
Stream ____ft.; Pressure Line ____ft.;
Property Line ____ft.

B. SEPTIC TANK (Provide construction drawings.)
1. Material Concrete No. of compartments 1.
2. Capacity 1000 gals.; Liquid depth 57 in.
3. Factory Built: Yes ☒ (Company Cast Step) No ☐
4. Manholes: Over Inlet; diam. 24 in.
Over Outlet; diam. 24 in.
Below Grade _____in.
5. Inlet: Baffle ☒; or Tee ☐
6. Outlet: Baffle ☒; or Tee ☐
Depth of outlet below inlet 1 in.
7. Depth of top of tank below finished grade ____in.
8. Distances To:
Well or Suction Line ____ft.;
Stream ____ft.; Pressure Line ____ft.;
Property Line ____ft.

C. DISTRIBUTION BOX
1. Material Concrete; No. available outlets 2
2. Factory Built: Yes ☐, (Company Precast Products) No ☐
3. Dimension: Length 2T in.; Width 14 in. Depth 14 in.
4. Distance from Septic Tank ____ft.
5. Serial Distribution: Yes ☐, No ☐ (If yes, show detailed plans.)

D. ABSORPTION FIELD: (Provide drawings.)
1. Type: Half Round Tile
2. Lateral Lines: Depth below grade ___in. Number ____; Length of each line ___ft Total length of Laterals 247 ft.; Slope ____in/100 ft. Diameter of pipe 20 in.; Shape Half moon Material: concrete ☐; fiber asbestos ☐; clay ☐; other _____ Distance between lateral lines ____ft.
3. Trench Dimensions: Depth ___in.; Width 42 in.
4. Filter Material: Sand Gravel Depth of material from trench bottom _____in.
5. Distances To:
Well or Suction Line ____ft.;
Stream _____ft.; Pressure Line ____ft.
Property Line ____ft.
6. Percolation Rate: _____minutes/inch


TYPICAL SKETCHES

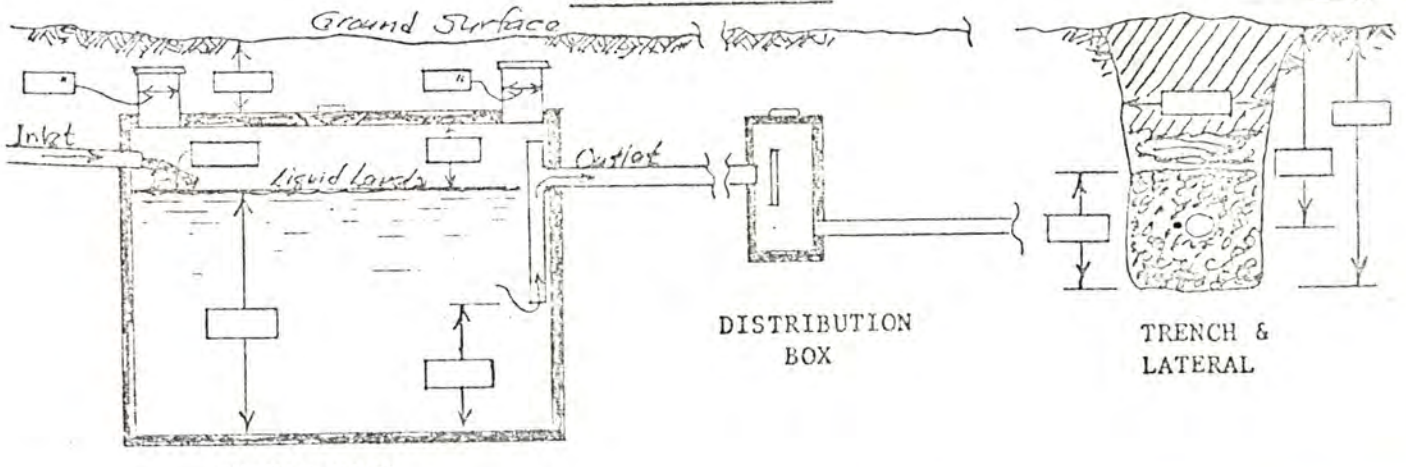

_____
Signature of Applicant

MARV LYMAN RESIDENCE
5300 S. 98TH STREET

27 acres.

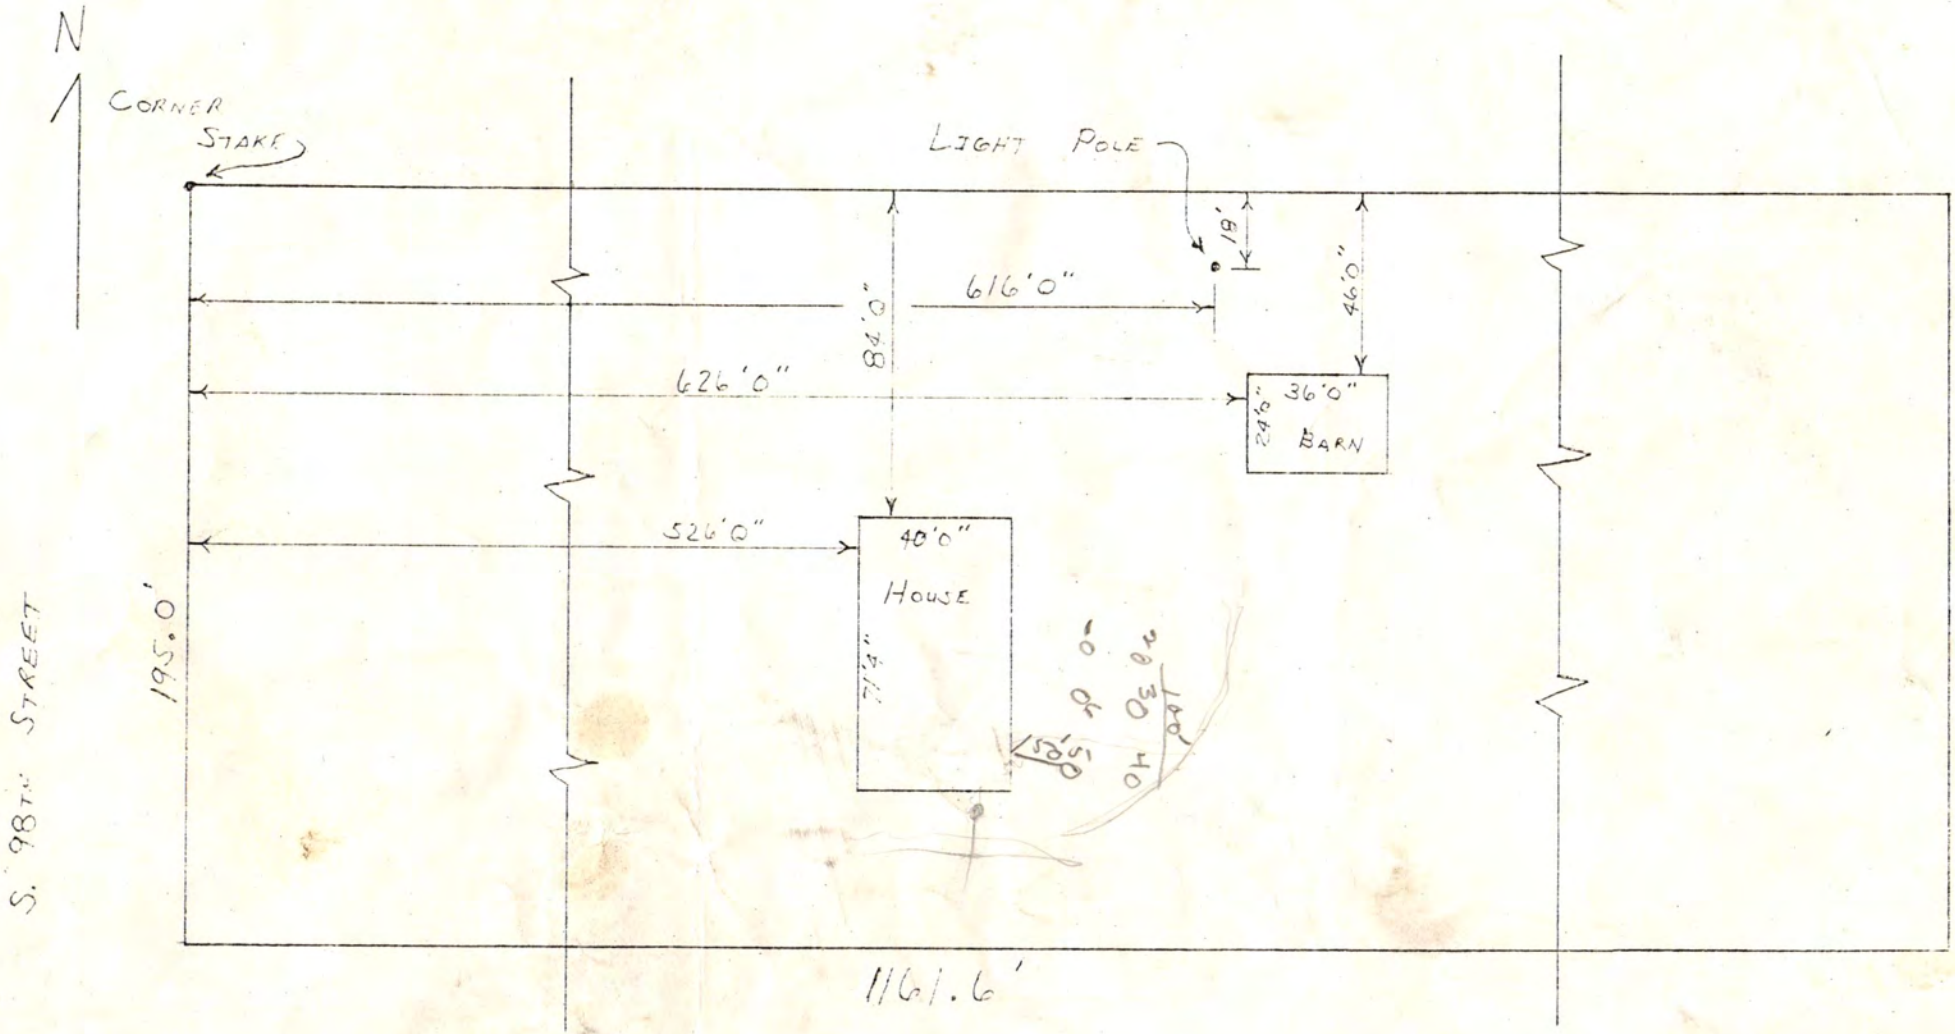


SCALE : N.T.S.

Survey Record

LANCASTER COUNTY, NEBRASKA

BATES AND ASSOCIATES
911 ADAMS – LINCOLN, NEBRASKA PHONE 432-3724

Survey of: Irregular tracts of land situated in NW¼ **Section** 12 **T** 9 **N, R** 7 **E of 6th P.M.**

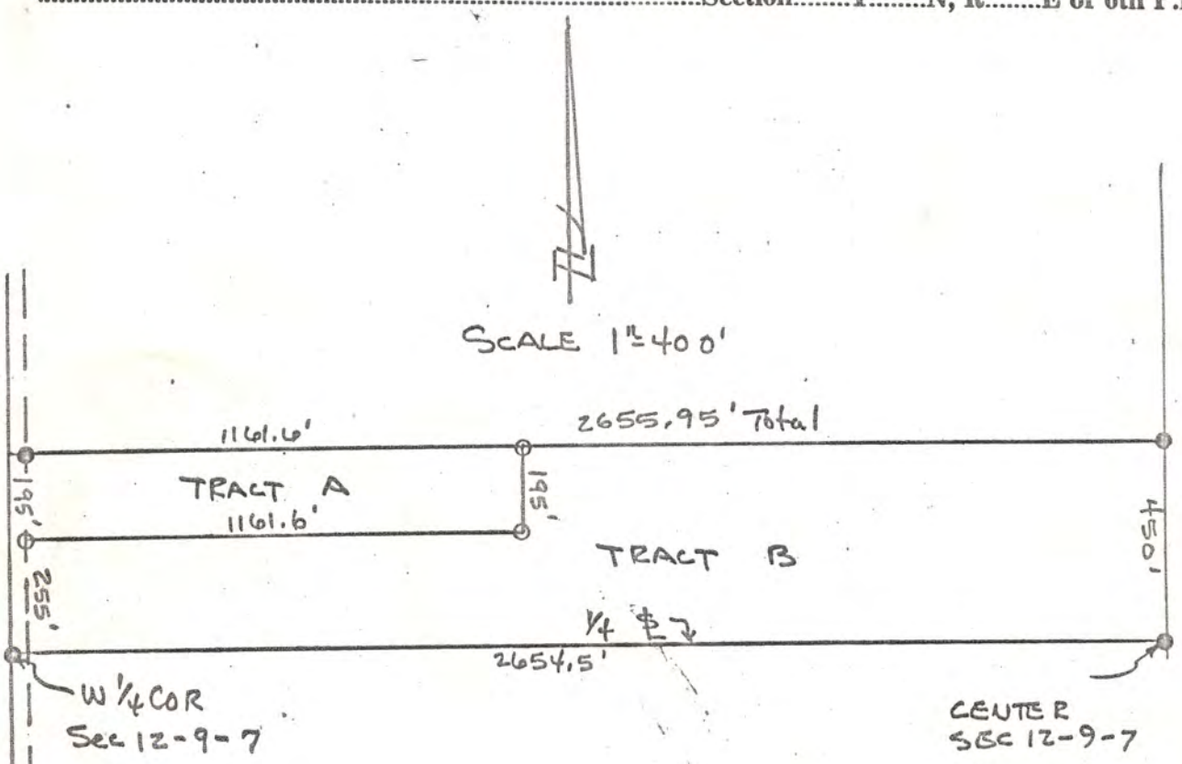

TRACT A

An irregular tract of land situated in the NW ¼ of section 12, T9N R7E of the 6th. PM, Lancaster County, Nebr., more particularly described as follows; The north 195.0' of the west 1161.6' of the south 450.0' of the northwest ¼ of section 12, T9N R7E, the said tract containing 5.2 acres more or less, subject to 0.15 acres of county road right of way.

TRACT B

An irregular tract of land situated in the NW ¼ of section 12, T9N R7E of the 6th. PM, Lancaster County, Nebr., more particularly described as follows; The south 450.0' of the northwest ¼ of section 12, T9N R7E except the north 195.0' of the west 1161.6' thereof, the said tract containing 22.23 acres more or less, subject to 0.17 acres of county road right of way.

I hereby certify I have accurately surveyed each lot as shown hereon and each lot corner has been well and accurately staked and marked with metal stakes.


NEBRASKA REGISTERED LS-252 LAND SURVEYOR ROBERT B. BATES JR

Land Surveyor's Seal

Signed this 29th **day of** April **19** 77

Name: Robert B Bates

Surveyor's license No. L.S. 252

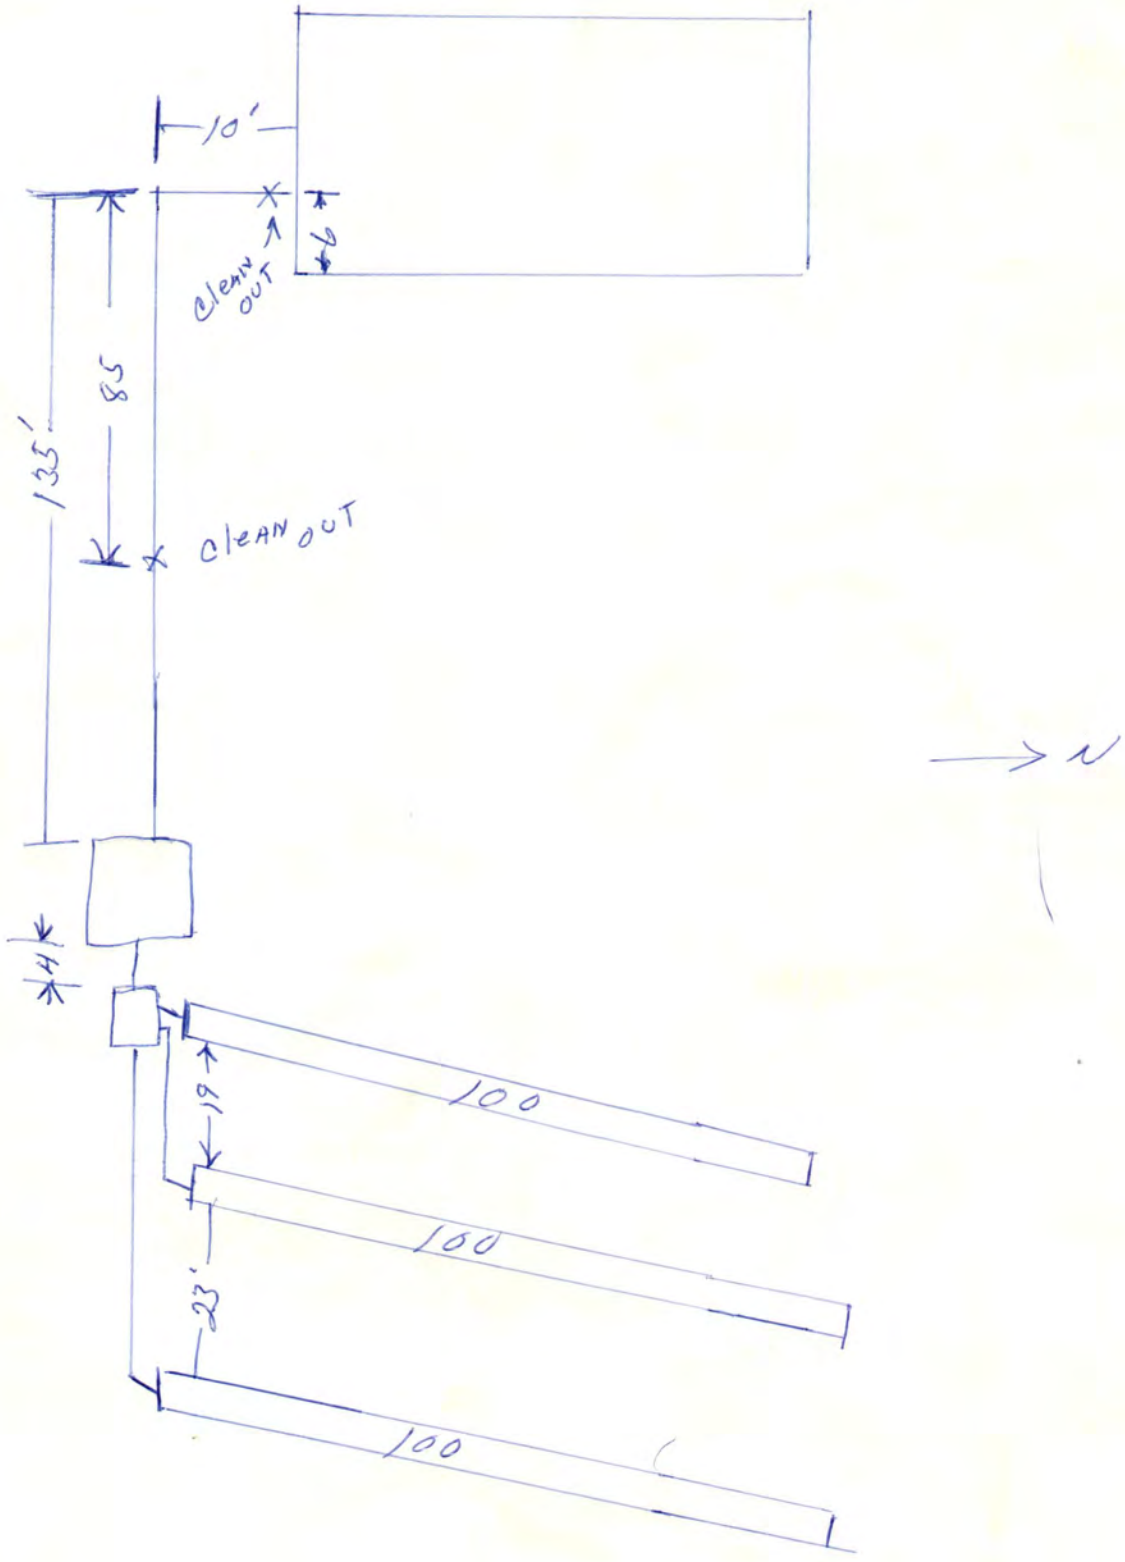

Capital City Trenching
7-28-77