# CITY OF LINCOLN NEBRASKA

DEPARTMENT OF LICENSES AND PERMITS

FILE NO. 1412

TYPE OF LICENSE OR PERMIT: INDIVIDUAL SEWAGE SYSTEM CONSTRUCTION

THIS LICENSE OR PERMIT EXPIRES: March 13, 1979

LICENSEE OR PERMITTEE: Tom Goeglein

ADDRESS: 5241 West Zeamer, Lincoln, NE

NAME OF ESTABLISHMENT, IF ANY: T9N, R7E, Section 22, Bl 4, Lot 1, Addition 1st Add. Clarendon Hills

ADDRESS:

REMARKS: NON-TRANSFERABLE

| PERMIT | INSPECTION FEE | OCCUPATION TAX | LICENSE | TOTAL |
|---|---|---|---|---|
| $ 30.00 | $ | $ | $ | $ 30.00 |
| ACCOUNTING NO. | ACCOUNTING NO. | ACCOUNTING NO. | CODE | |
| 110.15 | 110.16 | 148.14 | 6-2 | |
| SERIAL NO. 018754 | DATE | AMOUNT | | |

VALID RECEIPT ONLY IF MACHINE RECEIPTED IN THIS SPACE

APPLICATION
HEALTH

THIS LICENSE OR PERMIT IS ISSUED SUBJECT TO REVOCATION AS PROVIDED BY LAW

County Assessor

FORM 20103-0477
REQUEST FOR SITE CLEARANCE AND PERMIT
FOR INDIVIDUAL SEWAGE DISPOSAL SYSTEM
City Ordinance No. 9150 ☒
County Resolution No. 2832 ☐

LINCOLN-LANCASTER COUNTY HEALTH DEPARTMENT
Division of Environmental Health
2200 St. Marys Avenue
Lincoln, Nebraska 68502
Phone: 474-1541

A

FILING FEE: $ 30.00

FILE NO. 1412

DATE: September 12, 1978

The undersigned hereby requests SITE CLEARANCE and PERMIT to construct an Individual Sewage Disposal System in conformance with appropriate resolution or ordinance, as described herein:

1. Legal description of property: Twp. 9N ; Range 7E ; Section 22 ;
   Block 4 : Lot 1 : Addition 1st Addition of Clavendon Hills
   Street Address 75th + Revere

2. Property Use: Residential ☒ ; Commercial ☐ Other Use ☐
   No. of Bedrooms 3 . Describe

3. Type of Individual Sewage Disposal System: Septic Tank ☐ ; Other ☒ Lagoon

4. Distance to public sewer: _____ ft.

Nancy + Tom Goeglein
Signature of Applicant (Owner or Lessee)

5241 W. Leamer (currently)
Address

(Do not write below this double line)

1. Health Department: Date Rec'd. 9/13/78. Date Frwd. 9/13/78. ACTION: Approved ☒ Disapproved ☐ Signature: Gerald C. Hoab

2. Supt. Bldg. Insp.: or Village Clerk: Date Rec'd. 9/13/78. Date Frwd. _____. ACTION: Approved ☒ Disapproved ☐ Signature: Gary Sherwood

3. City or County Engineer: Date Rec'd. 9-13-78. Date Frwd. 9-13-78. ACTION: Approved ☒ Disapproved ☐ Signature: Dennis Bartels

REMARKS OR REASONS FOR DISAPPROVAL _____

Site Visits:
Date: 6/11/79 by: L.C.H.
Date: 6/12/79 by: L.C.H.
Date: _____ by: _____

White: Health Dept. Copy
Yellow: Engineers Copy
Pink: Bldg. Inspector's Copy

INSTALLATION FINAL WRITTEN APPROVAL
Date: _____ By: _____

FORM 20102-0477
PRELIMINARY PLANS & SPECIFICATIONS FOR SEWAGE DISPOSAL SYSTEM (Annex to Application)
City Ordinance No. 9150 ☐
County Resolution No. 2832 ☐


LINCOLN-LANCASTER COUNTY HEALTH DEPARTMENT
Division of Environmental Health
2200 St. Marys Avenue
Lincoln, Nebraska 68502
Phone: 474-1541

C

Sketch of property showing Percolation Test hole locations, well, residence, direction and property line.

FILE NO. 1412

Indicate on sketch if residence and well are exisiting or proposed.

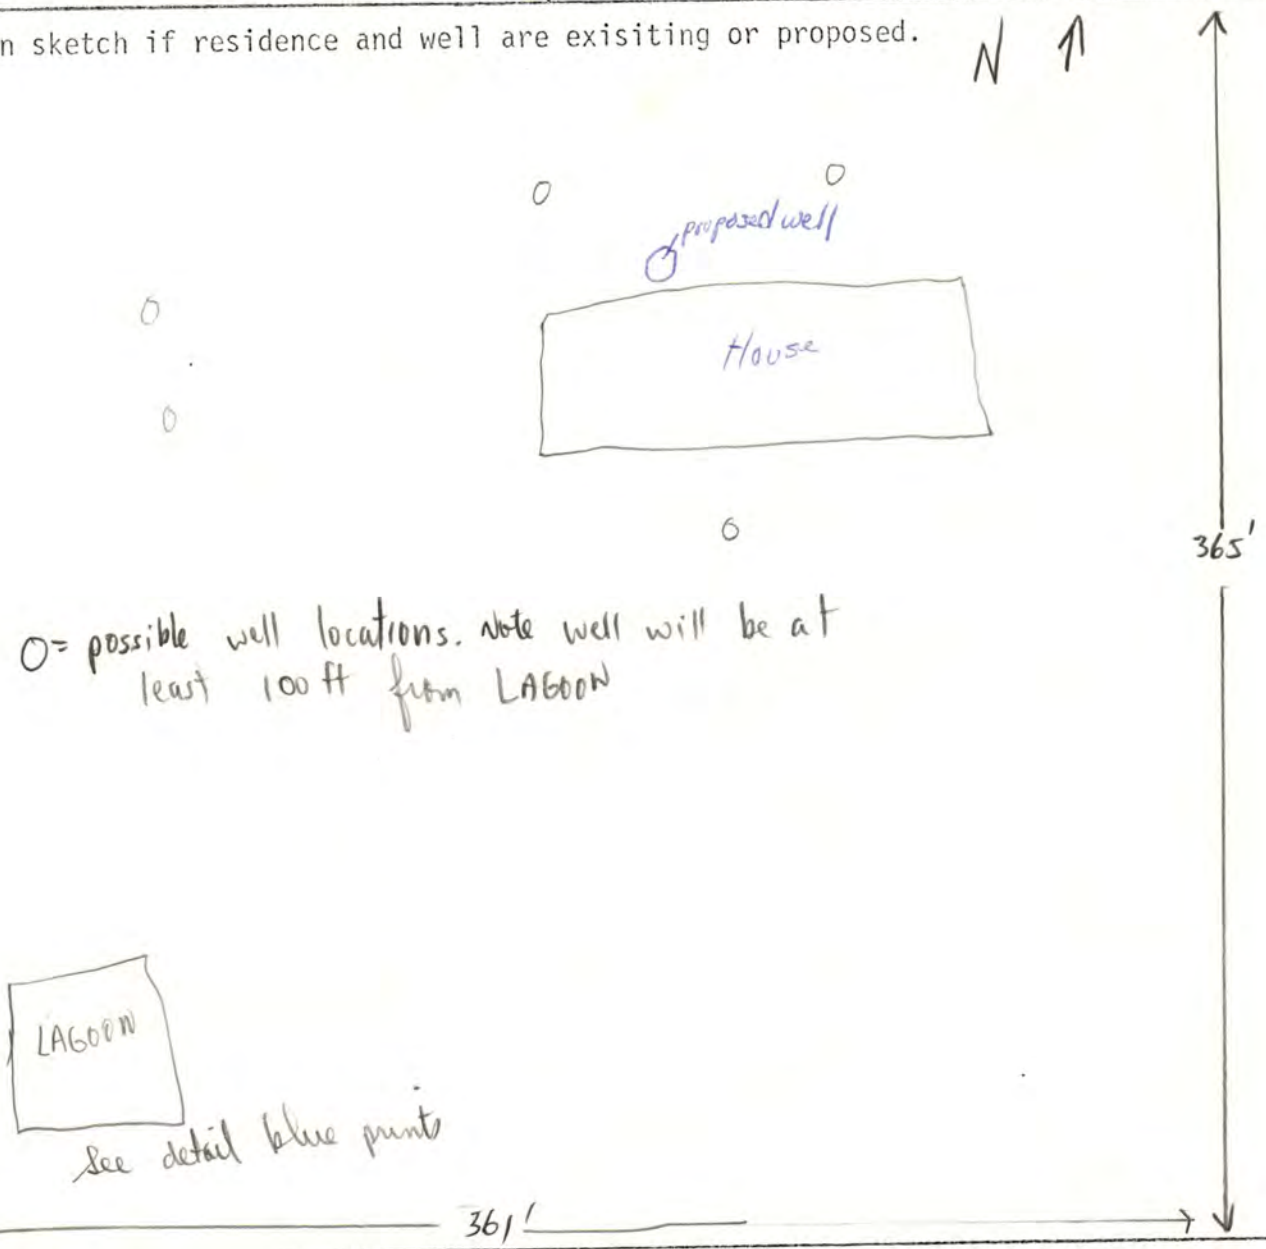


O= possible well locations. Note well will be at least 100 ft from LAGOON

REVIEWING ACTION


Remarks: _____

_____

Date: _____

Minimum Design Requirement
1. Capacity of Septic Tank _____ gals.
2. Total Length of Laterals _____ ft.
3. With a Trench Width of _____ in.
4. Total Area of Lateral needed _____ sq.ft.

_____
Signature of Reviewing Official

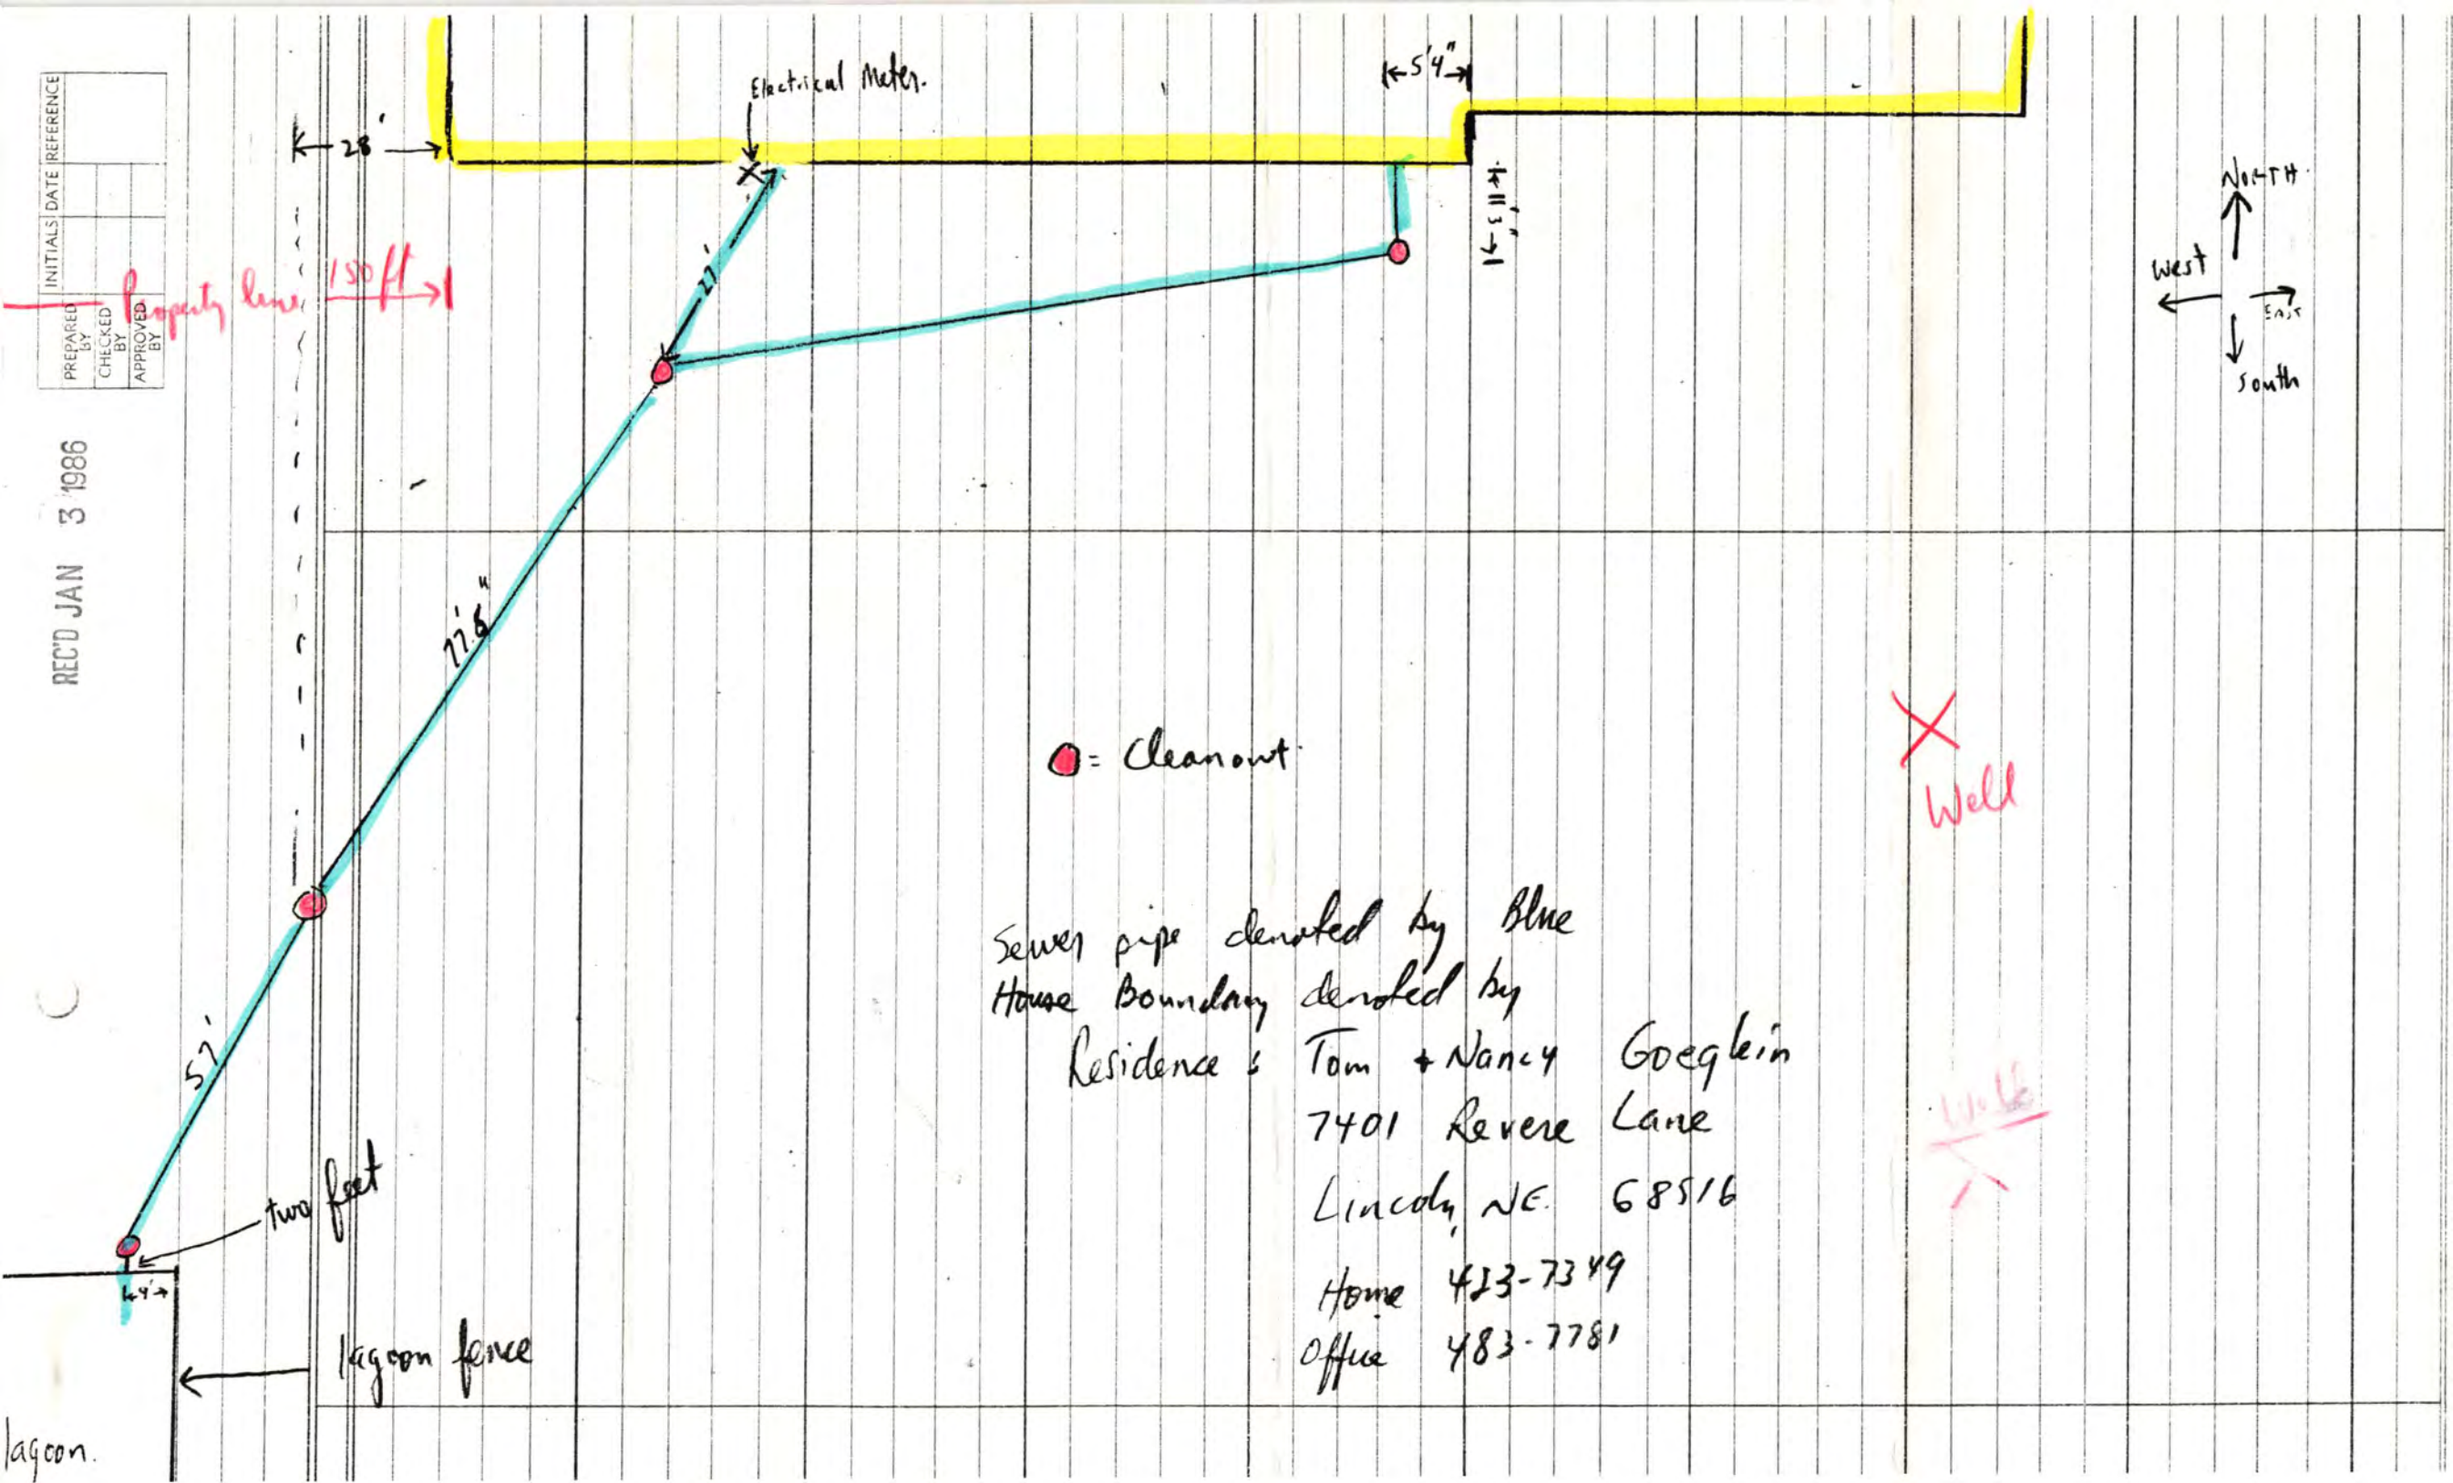


INITIALS | DATE | REFERENCE

PREPARED BY | CHECKED BY | APPROVED BY

RECD JAN 3 1986

# LINCOLN-LANCASTER COUNTY HEALTH DEPARTMENT

2200 St Marys Avenue Phone (402) 471-7800 Lincoln, Nebraska 68502

REAL ESTATE TRANSFER / LOAN APPROVAL

This form must be completed and returned to request a real estate transfer inspection.

MAKE CHECKS PAYABLE TO: Lincoln-Lancaster County Health Department.

☒ Evaluation of the Individual Water System Date: 4-21-91

☒ Evaluation of the Sewage Disposal System ☒ Enclosed is $150.00

Legal Description of Property: TWP. 9N ; RANGE 7E ; SECTION 22 ; BLOCK 4

LOT 1 ; ADDITION Clarinda Hills 1st Add ; Street Address 7401 Revere Lane

Directions to Property One block of 75th & Pine Lake Road (SW Corner)

Location of Well By Bush (South of House) Tap Location: Inside ☐ Outside ☒

Location of Sewage System SW of House Year Installed 1979

| | NAME | ADDRESS | PHONE |
|---|---|---|---|
| Present Owner: | Tom Goeglein | 7401 Revere | 483-7781 |
| Tenant/Buyer: | NA | | |
| Return to: | | | |

NOTE: Allow two weeks for processing. Incomplete information will delay processing.

Signature of Applicant Tom Goeglein Address 7401 Revere Lane

==========

*HEALTH DEPARTMENT USE ONLY*

Date Received APRIL 22, 1991 Received $150.00 Check ☒ Cash ☐

---

PRELIMINARY STATUS--DATE APRIL 23, 1991

| WATER SYSTEM: | Approved | Disapproved | SEWAGE SYSTEM: | | SITE VISIT: | |
|---|---|---|---|---|---|---|
| Construction | ☒ | ☐ | Approved: | ☐ | Date 4/23/91 | by L.C.H. |
| Bacteria | ☒ | ☐ | Provisional: | ☐ | Date 4/24/91 | by L.C.H. |
| Nitrate | ☒ | ☐ | Disapproved: | ☒ | Date 4/25/91 | by L.C.H. |

Comments: NO WARNING SIGNS ON LAGOON, KILL OUT CATAILS, REMOVE RUSSIAN OLIVE IN FENCE LINE. 4/25/91 Tree gone & catails gone. No warning signs yet L.C.H. See Attached Letter ☐

~~4/29/91 Warning signs up L.C.H.~~


FINAL STATUS

| WATER SYSTEM: | SEWAGE DISPOSAL SYSTEM: | |
|---|---|---|
| Approved: ☒ | Approved: ☒ | Provisional Approval: ☐ |

APPROVED BY Jerrold C. Hood R.S. DATE APRIL 29, 1991

Approval or disapproval is based on written standards for construction, location and water quality. Inspection is based on visible construction and operation at the time of inspection. Approval or provisional approval does not imply or express a guarantee of system operation. WELLS - Nebraska Safe Drinking Water Act,
- Standards for A Private Well in Nebraska

FG.4120 INDIVIDUAL SEWAGE SYSTEMS - County Resolution #2832

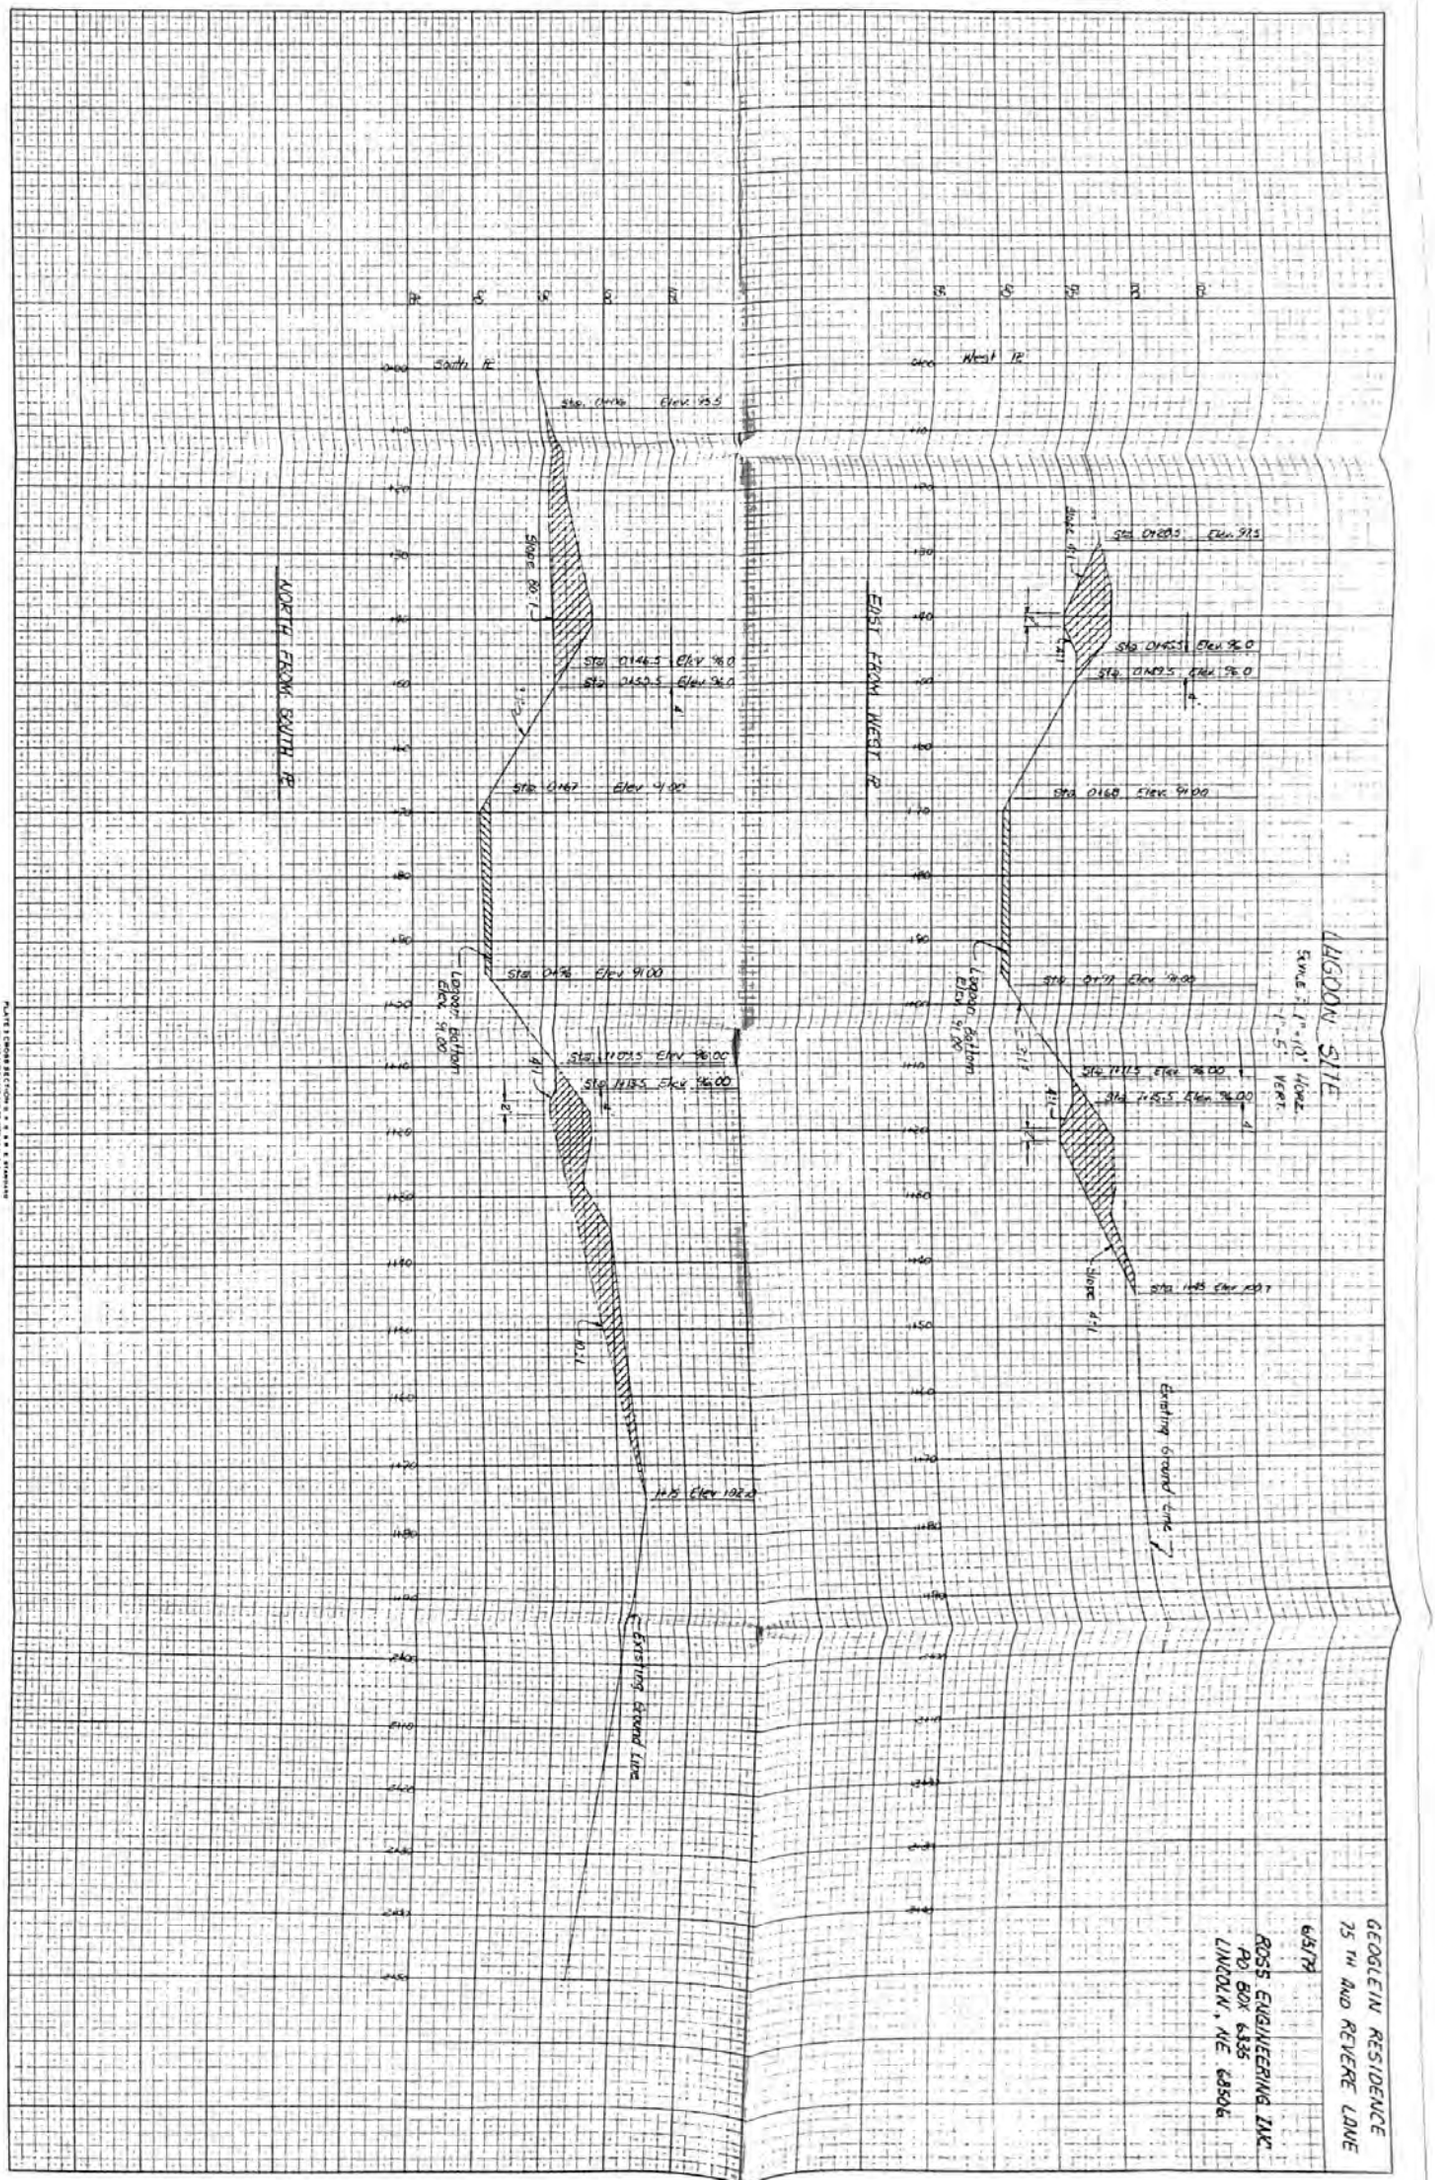
ORIGINAL SURVEY
SURVEYED
PLOTTED
TEMPLATE
AREAS
AREAS CHECKED
NOTE BOOK
MD
BY
DATE
FINAL SURVEY
SURVEYED
PLOTTED
TEMPLATE
AREAS
AREAS CHECKED
NOTE BOOK
MD
BY
DATE
LAGOON SITE
SCALE: 1" = 10' HORIZ.
1" = 5' VERT.
NORTH FROM SOUTH 12
EAST FROM WEST 12
South 12
West 12
Sta. 0+00 Elev 93.5
Sta 0146.5 Elev 96.0
Sta 0150.5 Elev 96.0
Sta 0167 Elev 91.00
Sta 0168 Elev 91.00
Sta 0169 Elev 91.00
Sta 0203 Elev 97.5
Sta 0465.5 Elev 96.0
Sta 0469.5 Elev 96.0
Sta 1109.5 Elev 96.00
Sta 1185 Elev 96.00
Sta 1715 Elev 96.00
Sta 1715.5 Elev 96.00
Sta 1185 Elev 102.0
LAGOON BOTTOM ELEV. 91.00
LAGOON BOTTOM ELEV. 91.00
SLOPE 20:1
SLOPE 4:1
SLOPE 4:1
Existing Ground Line
Existing Ground Line
GEOGLEIN RESIDENCE
75TH AND REVERE LANE
6/5/78
ROSS ENGINEERING INC.
PO BOX 6335
LINCOLN, NE 68506