FILE #2114

# CITY OF LINCOLN NEBRASKA

DEPARTMENT OF LICENSES AND PERMITS

INDIVIDUAL SEWAGE SYSTEM CONSTRUCTION — TYPE OF LICENSE OR PERMIT

JANUARY 30, 1985 — THIS LICENSE OR PERMIT EXPIRES

Clyde Southwick — LICENSEE OR PERMITTEE

Box 483 Walton, NE 68461 — ADDRESS

T9N; R7E; Sec 22; Bk 4; Lot 4; Clarendon Hills 1st Addition; 7504 Boone — NAME OF ESTABLISHMENT, IF ANY

ADDRESS

REMARKS: NON TRANSFERABLE ALTER, EXTEND OR REPAIR

| PERMIT | ACCOUNTING NUMBER | TOTAL |
|---|---|---|
| $ 30.00 | 018754 | $ 30.00 |

Valid Receipt Only if Machine Receipted In This Space

Serial No. Date and Amount

APPLICATION

HEALTH

ISSUING OFFICER OR DEPARTMENT

THIS LICENSE OR PERMIT IS ISSUED SUBJECT TO REVOCATION AS PROVIDED BY LAW

FORM HD-41(73) APPLICATION FOR PERMIT TO ALTER, EXTEND OR REPAIR INDIVIDUAL SEWAGE DISPOSAL SYSTEM

City Ordinance No. 9150 ☒
County Resolution No. 2832 ☐

LINCOLN-LANCASTER COUNTY HEALTH DEPARTMENT
Division of Environmental Health
2200 St. Marys Ave.
Lincoln, Nebraska 68502 (Phone: 475-6221)

FILE NO. 2114

TO: Division of Environmental Health
Lincoln-Lancaster County Health Dept.

DATE: _____

The undersigned hereby applies for a permit to ALTER ☐, EXTEND ☒, or REPAIR ☐ an existing Individual Sewage Disposal System, in conformance with appropriate Ordinance or Resolution, as described in this application and drawings attached hereto.

1. Legal description of property: Twp. 9N ; Range 7E ; Section 22 ;
Block 1 ; Lot 4 ; Addition Clarendon Hills 1st Add.
Street Address 7540 Boone

2. Property Use: Residential ✓ ☐; Commercial _____ ☐
No. Bedrooms _____ Describe _____

Other Use ☐
Describe _____

3. Type of existing Individual Sewage Disposal System: Septic Tank ☒; Other ☐

4. Description of proposed alteration, extension or repair: Addition of Distribution Box + 100 Feet of Half-moon Material (Fiberglass) Pump out ends of laterall's

5. Work to be done by: Owner ☐ ; or Contractor ☒ , _____
Contractor's Name

6. Estimated cost of project:

| | |
|---|---|
| a. Materials | $ |
| b. Labor | $ |
| c. Other | $ |
| TOTAL | $ |

Mark Southard
Signature of Applicant (owner or lessee)

Box 483 Watton, Nebr.
Address

(Do not write below this line)

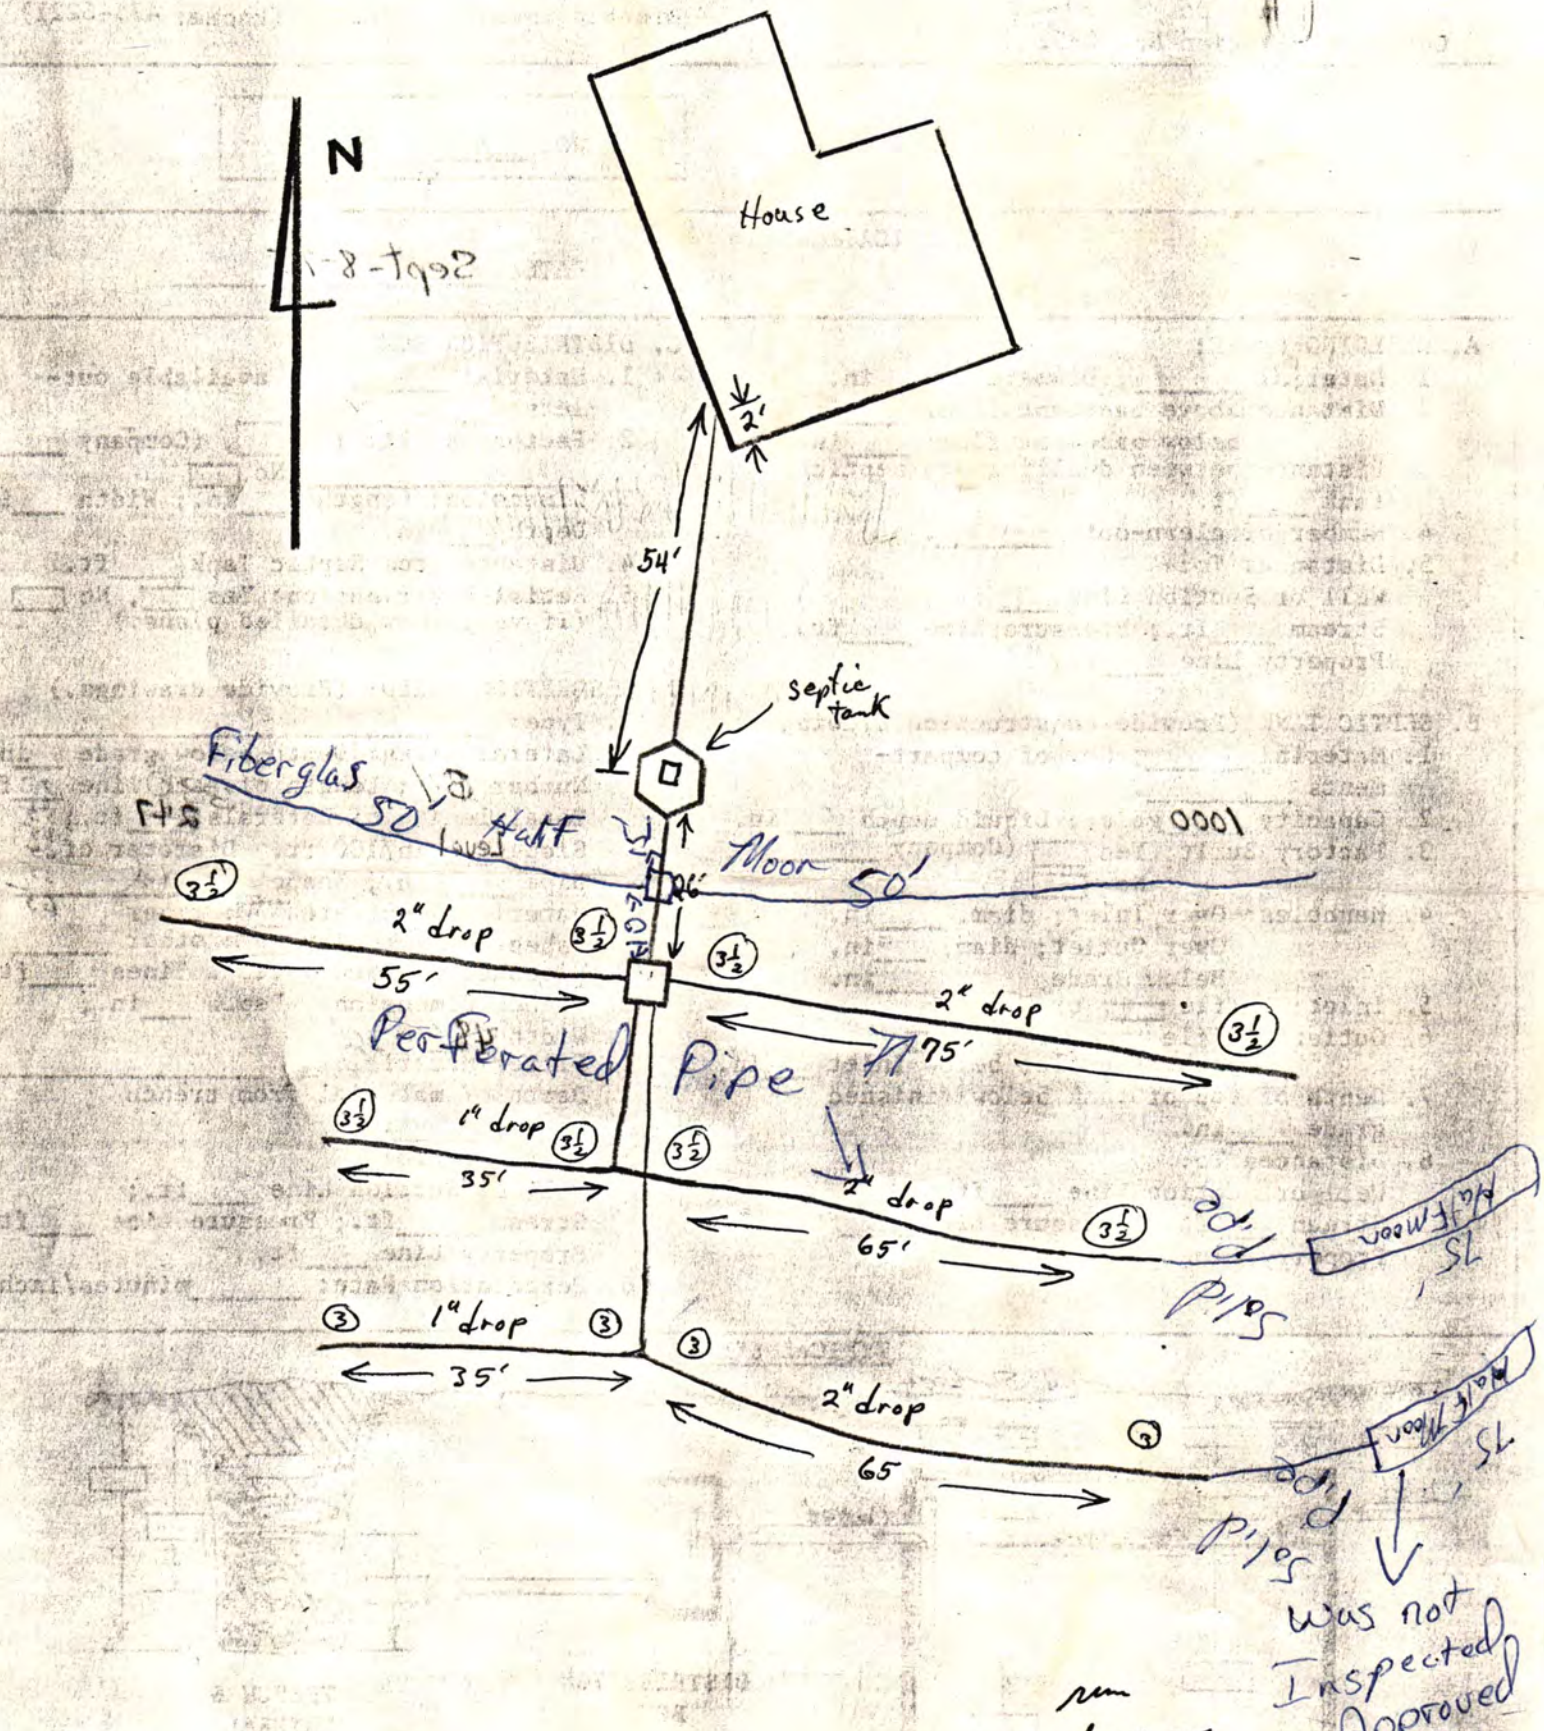
REVIEWING ACTION

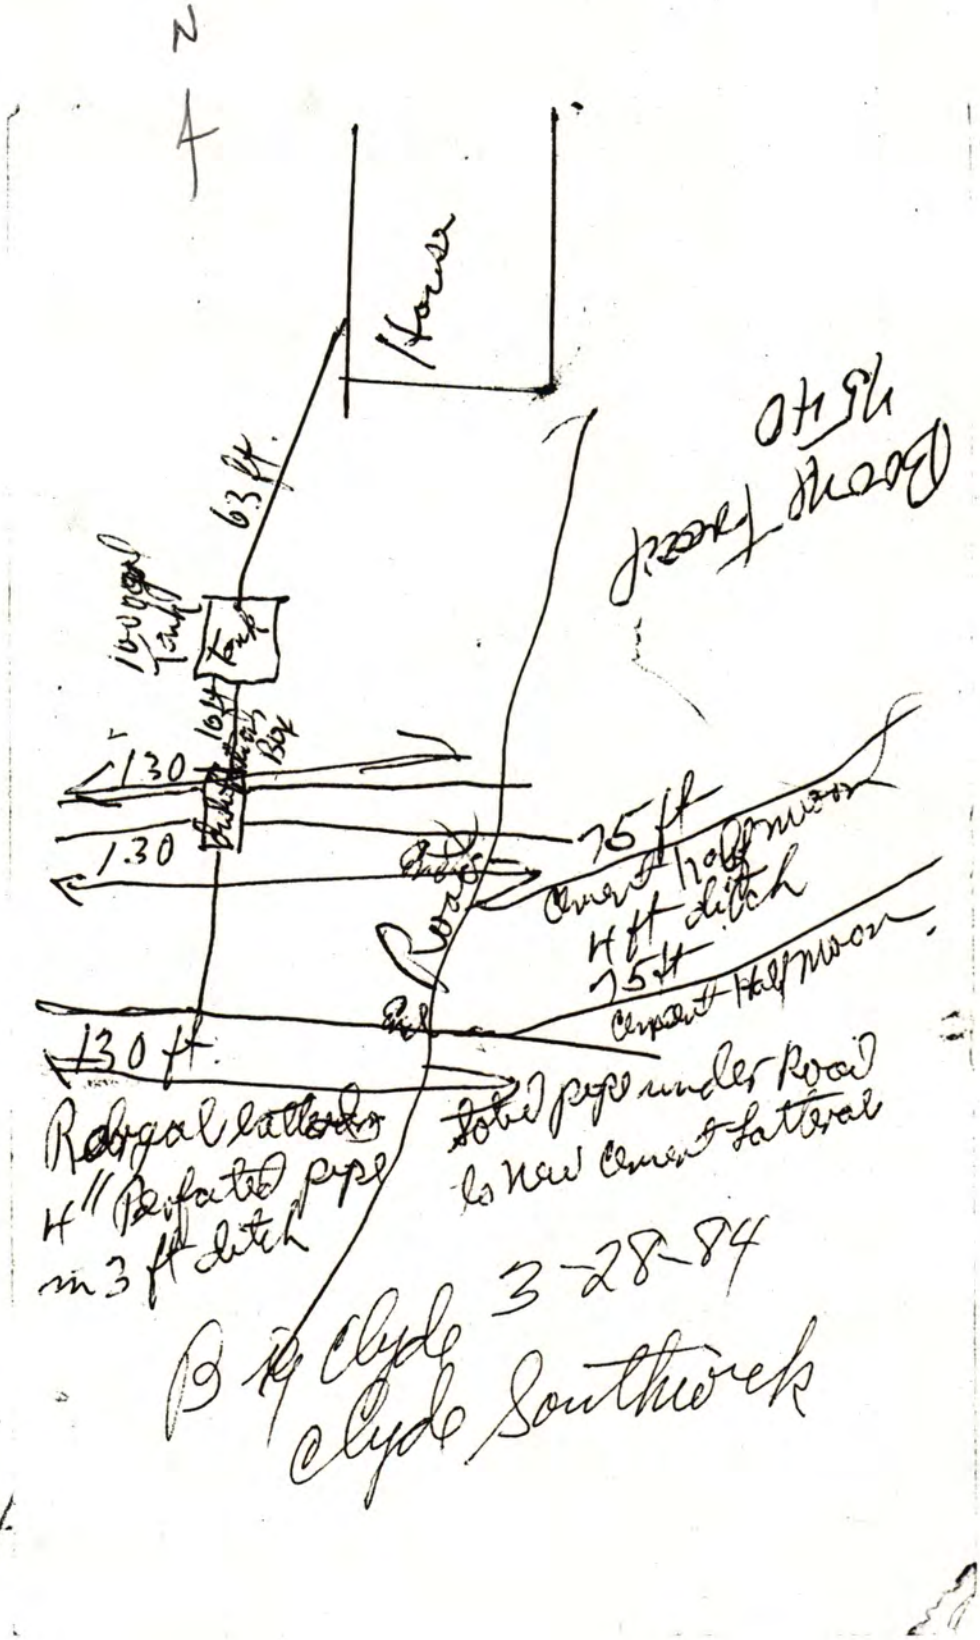
1. Date Rec'd: _____
Filing Fee: $ 30.00

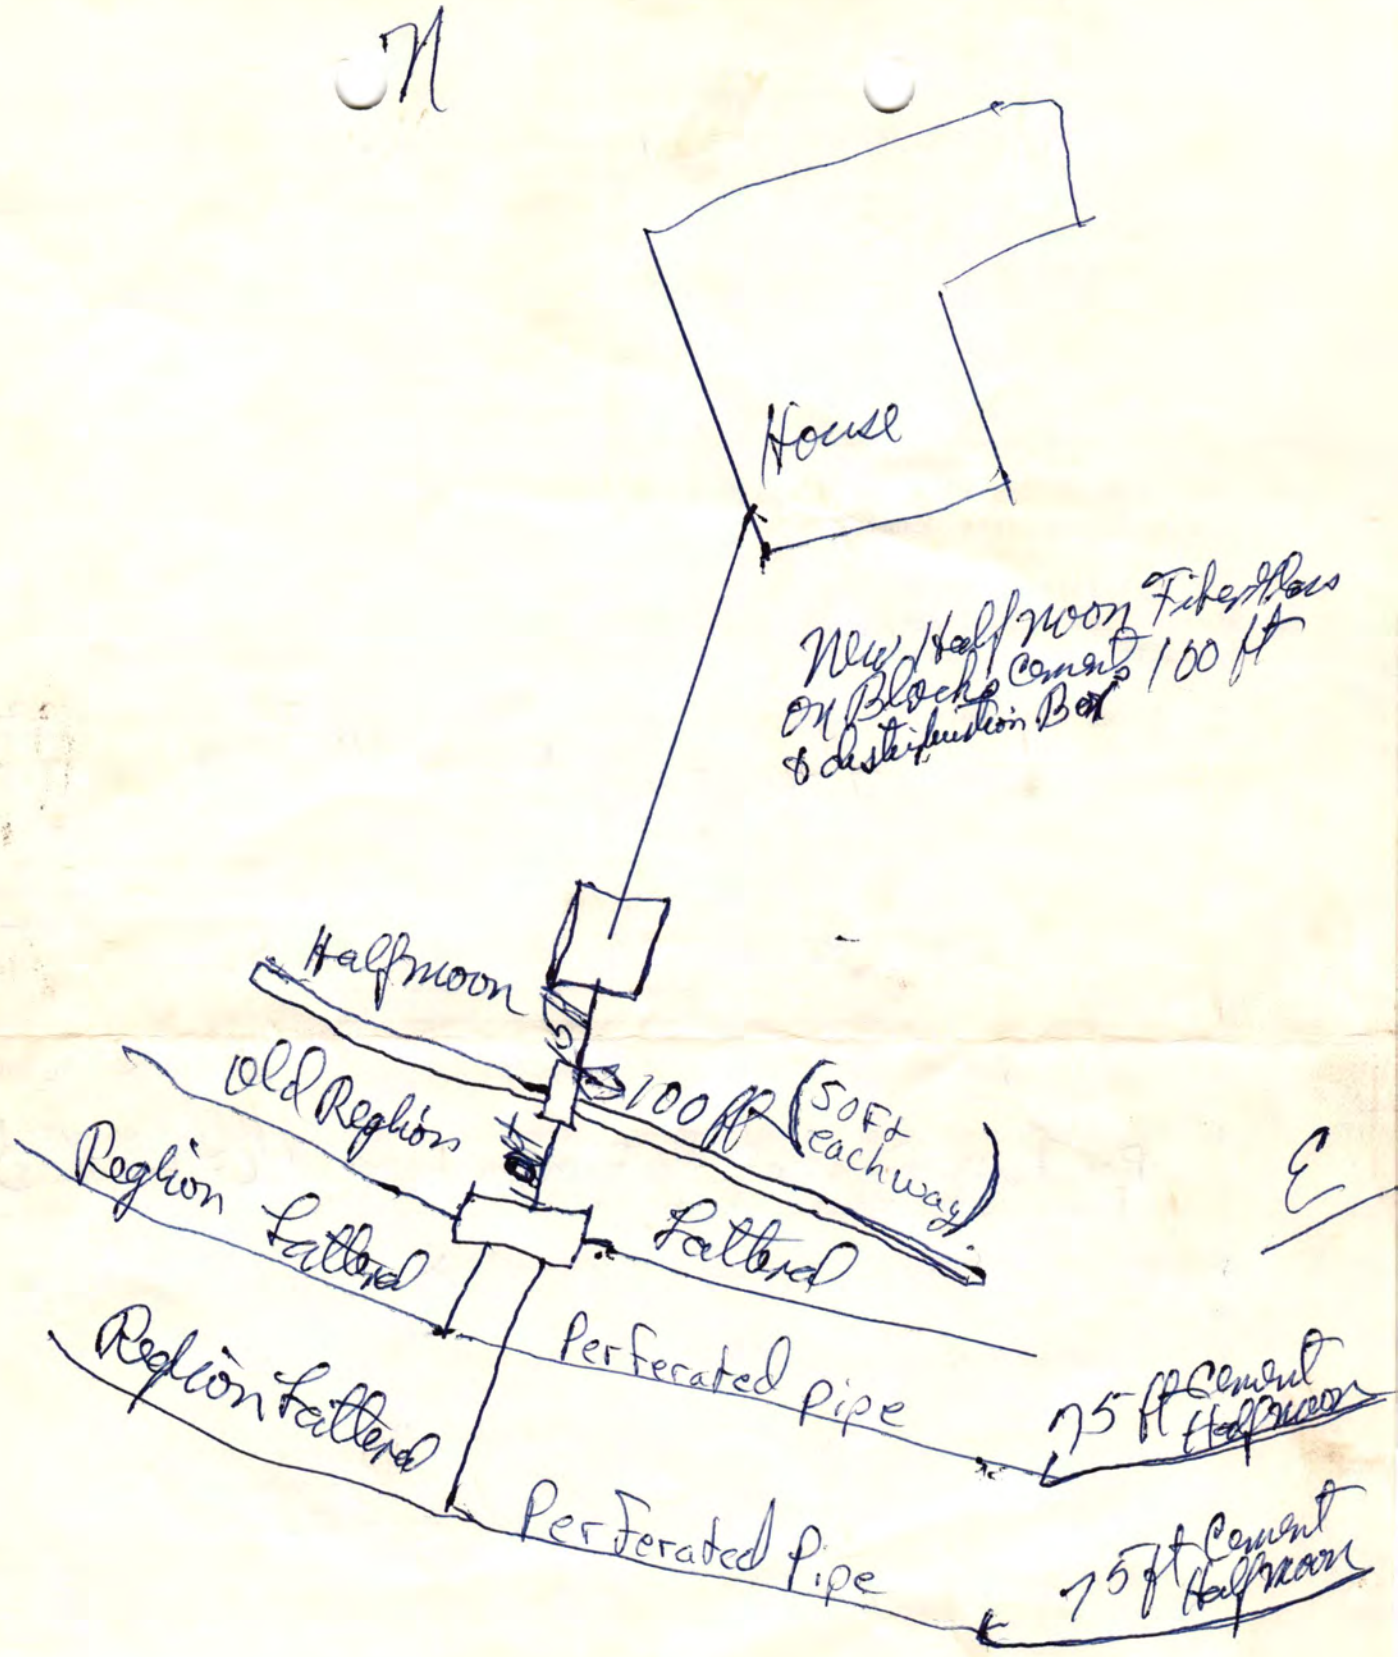
2. Site Visits:
Date: 7-25-84 by: _____
Date: _____ by: _____
Date: _____ by: _____

3. Date: Approved ☒ ; Disapproved ☐
by: Jerrold E. Head

4. INSTALLATION FINAL WRITTEN APPROVAL
Date: 7-31-84 by: Ron Mayard


N
House
2'
54'
septic tank
Fiberglas
50'
Moor 50'
2" drop
55'
Perforated Pipe
75'
1" drop
35'
65'
Pipes
Was not Inspected or Approved By Health Dept.
sept-26-75


N
House
63 ft.
Irrigation Tank
Pump
16 ft
130
130
75 ft
Owen Holloman
4 ft ditch
75 ft
Clyde Holloman
130 ft.
Road
Ditch
Old Road
Brook
Rotogal sprinklers
4" Perforated pipe
in 3 ft ditch
Tobel pipe under Road
to new Owens lateral
B. H. Clyde 3-28-84
Clyde Southwick


House
New Half moon Fiberglass
on Block Cement 100 ft
& distribution Box
Halfmoon
100 ft (50 ft each way)
Old Region
Region Lateral
Lateral
Perforated pipe
75 ft Cement Halfmoon
Region Lateral
Perforated Pipe
75 ft Cement Halfmoon