LINCOLN-LANCASTER COUNTY HEALTH DEPARTMENT

ENVIRONMENTAL HEALTH DIVISION

2200 St. Marys Ave Lincoln, NE 68502-3785 (402) 441-8000

NON TRANSFERABLE

PERMIT

Permit

SEWAGE INSTALLATION

No. 94380115801

Issued 04/20/94
Expires 09/20/94
Revenue Code 18754

FEES: $150.00

TOTAL $150.00

Establishment

DONNA SHINAUT
T9N R7E SEC 22
PORTSCHE HEIGHS 3RD LOT 5
7900 PORTSCHE LANE

Permittee

DONNA SHINAUT
4708 PRESCOTT LN
SUITE E
LINCOLN NE 68506

Issued By M. Jane Ford
Health Director

THIS LICENSE OR PERMIT IS ISSUED SUBJECT TO REVOCATION AS PROVIDED BY LAW
"POST IN A PROMINENT PLACE"

FORM 20103-0477
REQUEST FOR SITE CLEARANCE AND PERMIT
FOR INDIVIDUAL SEWAGE DISPOSAL SYSTEM
City Ordinance No. 9150 ☐
County Resolution No. 2832 ☐

LINCOLN-LANCASTER COUNTY HEALTH DEPARTMENT
Division of Environmental Health
2200 St. Marys Avenue
Lincoln, Nebraska 68502
Phone: 471-7800

A

FILING FEE: $_____

FILE NO._____

DATE: 4-18-94 (re-application)

The undersigned hereby requests SITE CLEARANCE and PERMIT to construct an Individual Sewage Disposal System in conformance with appropriate resolution or ordinance, as described herein:

1. Legal description of property: Twp. 9N ; Range 7E ; Section 22 ;
   Block 1 : Lot 5 : Addition Portsche Heights 3RD ADDITION
   Street Address 7900 Portsche Ln

2. Property Use: Residential ☒ ; Commercial ☐ Other Use ☐
   No. of Bedrooms 3 . Describe_____

3. Type of Individual Sewage Disposal System: Septic Tank ☒ ; Other ☐

4. Distance to public sewer: _____ ft. ~~WILL INSTALL WHATEVER SOIL PERCOLATION TEST INDICATES~~

Dave M Shonack
Signature of Applicant (Owner or Lessee)

4708 Prescott Suite E
Address

(Do not write below this double line)

1. Health Department: Date Rec'd. 4/18/94 . Date Frwd. 4/19/94 . ACTION: Approved ☒ Disapproved ☐ Signature: Jerrold C. Hood
2. Supt. Bldg. Insp.: or Village Clerk Date Rec'd. 4/19/94 . Date Frwd. 4/19/94 . ACTION: Approved ☒ Disapproved ☐ Signature: Gary Spain
3. City or County Engineer : Date Rec'd. 4-19-94 . Date Frwd. 4-19-94 . ACTION: Approved ☒ Disapproved ☐ Signature: K D Mahl

REMARKS OR REASONS FOR DISAPPROVAL_____

Site Visits:
Date: 5/24/94 by: J.C.H.
Date: _____ by: _____
Date: _____ by: _____

INSTALLATION FINAL WRITTEN APPROVAL
Date: 3/9/95 By: Jerrold C. Hood

White: Health Dept. Copy
Yellow: Engineers Copy
Pink: Bldg. Inspector's Copy

FORM 23-43

FORM 20105-0477
SOIL ABSORPTION TEST DATA REPORT
(Annex to Application)
(Reference: City Ordinance No. 9150 and County Resolution No. 2832)

LINCOLN-LANCASTER COUNTY HEALTH DEPARTMENT
Division of Environmental Health
2200 St. Marys Avenue
Lincoln, Nebraska 68502
Phone: 471-7800

B

FILE NO. _____

PROPERTY WHERE SOIL TESTED: 7900 Portche Ln.

Location: Township _____; Range _____; Section & ¼ Section _____.
Property Dimensions: 555 ft. x 250 ft. Area: _____ acres. (Attach Sheet C with sketch of property).

Soil Type: Silty Clay ☐ ; Silty Clay Loam ☐ ; Sandy Loam ☐ ; Silt Loam ☐ ; Clay Loam ■ .

Dates of Tests: 3-15-94 to 3-17-94. Weather: Precip. 0 Temp. 70

OWNER: Hal Hasselbach

Address: _____

PERCOLATION TEST DATA TABLE

a.	b.	c.	d.	e.	f.	g.	h.	i.	j.	k.	l.	m.	n.
		Pre-Saturation Period				Percolation Readings						Results	
		Start		End		Start			End				
Hold No.	Hole Depth (in.)	Date (Mo./Day)	Time (Hr./Min.)	Date (Mo./Day)	Time (Hr./Min.)	Date (Mo./Day)	Time (Hr./Min.)	Water Level (in.)	Time (Hr./Day)	Water Level (in.)	Elapsed Time (Min.)	Water Level Drop (in.)	Percolation Rates (Min./in)
1	36	4-6	3:00 pm	4-17	7:30a	4-17	9:30am	6	10:00a	5 ⅛	30	⅜	34
2	36	4-15	"	"	"	"	"	6	"	5 ⅜	"	⅛	48
3	36	4-15	"	"	"	"	"	6	"	5 ½	"	½	60
4	36	4-15	"	"	"	"	"	6	"	5	"	1	30
5	36	4-15	"	"	"	"	"	6	"	5¼	"	¾	40
6	36	4-15	"	"	"	"	"	6	"	5 ⅝	"	⅜	80
7	36	4-15	"	"	"	"	"	6	"	5½	"	½	60

Sum of Percolation Rates: 352
Average of Rates: 50
Mean of Rates: _____

Clint Pust
Signature of Person Conducting Test

Address Wellman Plumbing Inc. Phone 437-6817

(Do not write below this line)

REVIEWING ACTION

Approved Percolation Rate (a)
A. 44 min./inch
B. _____ min./inch
C. _____ min./inch

Remarks: _____
Soil Type (SCS): Sharpsburg Silty Clay Loam
Date: May 5, 1994


Jerrold C. Wood
Signature of Reviewing Official

grading 441-8323 Lot 7 Pawnee Clay Loam Downslope

LEGAL:

PORTSCHE HEIGHTS
BLOCK — 2
LOT — 5

NOTE: BUILDING MAY BE LOCATED ANYWHERE WITHIN BUILDABLE AREA OF LOT.

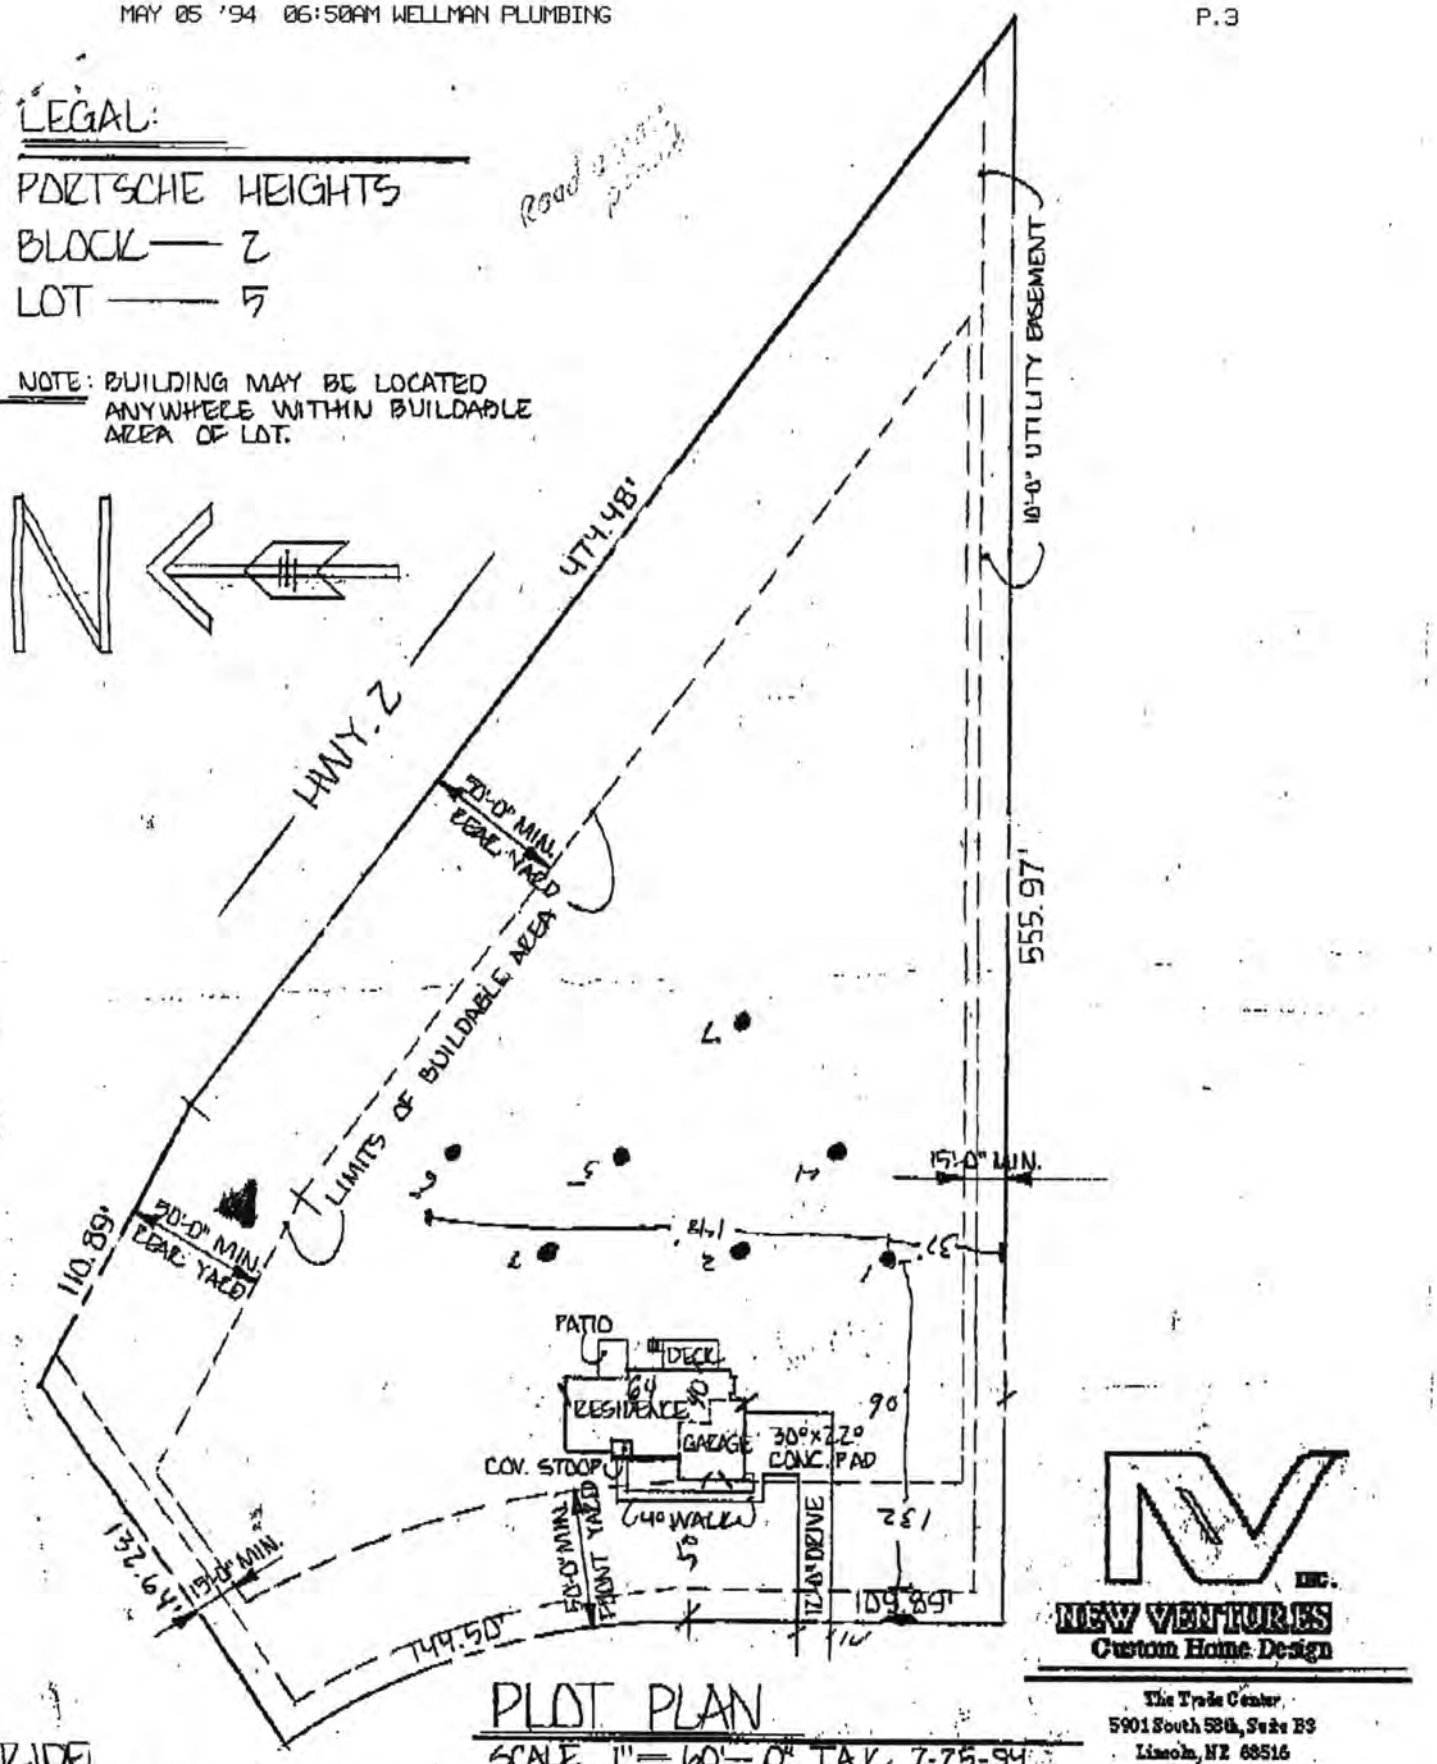

PLOT PLAN
SCALE 1" = 60'-0" T.A.K. 7-25-94

PRIDE HOMES

HAL & JOYCE HASSELBACH RESID.

NEW VENTURES INC.
Custom Home Design

The Trade Center
5901 South 58th, Suite B3
Lincoln, NE 68516
421-1286

NV00494

FORM 20104-0477
PLANS & SPECIFICATIONS FOR SEWAGE DISPOSAL SYSTEM (Annex to Application)
City Ordinance No. 9150 ☐
County Resolution No. 2832 ☐

LINCOLN-LANCASTER COUNTY HEALTH DEPARTMENT
Division of Environmental Health
2200 St. Marys Avenue
Lincoln, Nebraska 68502
Phone: 471-7800

D

DATE: 4-16-94

FILE NO. _____


SPECIFICATIONS AS BUILT

A. BUILDING SEWER:
1. Material PVC Schedule 40; Diameter 4 in.
2. Distance above basement floor ____ in., or below basement floor 12 in.
3. Distance between dwelling and septic tank 75 ft.
4. Number of clean-outs 2.
5. Distances to: Well or Suction Line ~~120~~ 80 ft.; Stream — ft.; Pressure Line 90 ft.; Property Line ~~[illegible]~~ 140 ft.

B. SEPTIC TANK:
1. Material Concrete; No. of compartments 3.
2. Capacity 1000 gals.;
3. Factory Built: Yes ☑ No ☐ (Company Precast)
4. Manholes: Over Inlet; diam. — in. Over Outlet; diam. — in. Riser Above ☑ Below ☐ Grade 6 in.
5. Inlet: Baffle ☑; or Tee ☐
6. Outlet: Baffle ☑; or Tee ☐
7. Depth of top of tank below finished grade 18 in.
8. Distances to: Well or Suction Line 132 ft.; Stream — ft.; Pressure Line 100 ft.; Property Line ~~[illegible]~~ 130 ft.

C. DISTRIBUTION BOX:
1. Material Plastic; Number - available outlets 5.
2. Factory Built: Yes ☑ No ☐ (Company ?)
3. Distance from Septic Tank 20' ft.


D. ABSORPTION FIELD: (Provide as built drawings on back of this form)
1. Type: Half Rounds ☐ Perforated Pipe ☑ Diameter of Half Round ____ or Perforated Pipe 4" Material: fiberglass ☐; plastic ☑; concrete ☐; other ____
2. Lateral Lines: Number 3; Length of each line 100, 100, 100, ____, ____ ft.; Total length of laterals 300 ft.; Distance between lateral lines 12 ft.
3. Trench dimensions: Width 3 ft.; Slope 2 in/100 ft.; Average Depth 36 in.
4. Filter Material: Road Gravel Depth of Material 16 in.
5. Distances to: Well or Suction Line 152 ft.; Stream — ft.; Pressure Line 110 ft.; Property Line 30 ft.

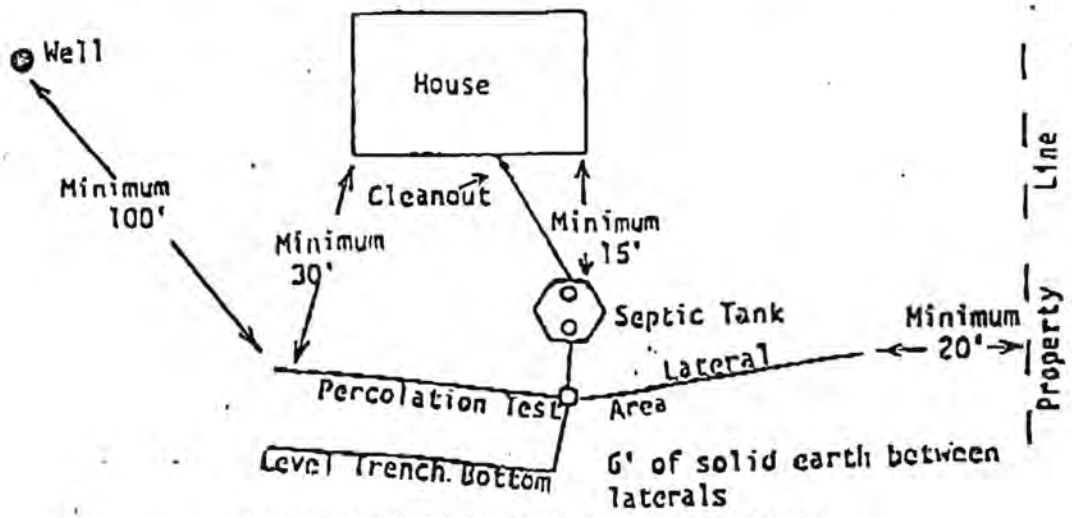

TYPICAL INDIVIDUAL SEWAGE SYSTEM DESIGN

Portche

well

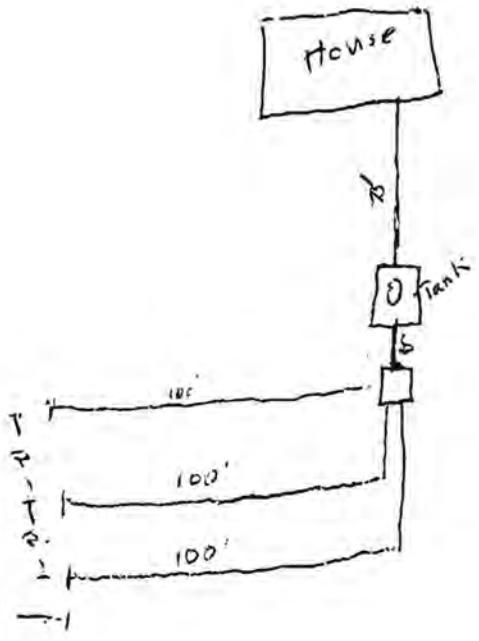

Property line

Z→

Property Line

7900 Portche