CITY OF LINCOLN NEBRASKA

DEPARTMENT OF LICENSES AND PERMITS

FILE NO. 804

INDIVIDUAL SEWAGE SYSTEM CONSTRUCTION — TYPE OF LICENSE OR PERMIT

October 31, 1976 — THIS LICENSE OR PERMIT EXPIRES

Pastor N. K. Harvey — LICENSEE OR PERMITTEE

3821 South 33rd Street, Nincoln, NE — ADDRESS

T9N: R7E: Sec. 29: Bl. 1: Lot 3: Tower Acres Addition. — NAME OF ESTABLISHMENT, IF ANY

ADDRESS

REMARKS: NON-TRANSFERABLE

PERMIT	INSPECTION FEE	OCCUPATION TAX	LICENSE	TOTAL
$ 30.00	$	$	$	$ 30.00

ACCOUNTING NO.	ACCOUNTING NO.	ACCOUNTING NO.	CODE
110.15	110.16	148.14	6-2

SERIAL NO.	DATE	AMOUNT
624-1535		

APPLICATION

VALID RECEIPT ONLY IF MACHINE RECEIPTED IN THIS SPACE

THIS LICENSE OR PERMIT IS ISSUED SUBJECT TO REVOCATION AS PROVIDED BY LAW

FORM HD-40(73) REQUEST FOR SITE CLEARANCE FOR INDIVIDUAL SEWAGE DISPOSAL SYSTEM

City Ordinance No. 9150 ☒

County Resolution No. 2832 ☐

LINCOLN-LANCASTER COUNTY HEALTH DEPARTMENT
Division of Environmental Health
2200 St. Marys Avenue
Lincoln, Nebraska 68502 (Phone: 475-6221)

FILE NO. 804

TO: Division of Environmental Health
Lincoln-Lancaster County Health Dept.

DATE: April 20, 1976

The undersigned hereby requests SITE CLEARANCE to construct an Individual Sewage Disposal System in conformance with appropriate resolution or ordinance, as described herein:

1. Legal description of property: Twp. T9N ; Range R7E ; Section 529
Block 1 ; Lot 3 ; Addition Tower Acres
Street Address Music Lane

2. Property Use: Residential ☒ ; Commercial ☐
No. of Bedrooms 3 . Describe:

Other Use ☐
Describe:

3. Type of Individual Sewage Disposal System: Septic Tank ☒ ; Other ☐

4. Distance to public sewer: ft.

Signature of Applicant (~~Owner or~~ Lessee)

3821 South 33rd ST
Address Lincoln, Nebr. 68504

(Do not write below this double line)

REVIEWING ACTION

1. Health Department: Date Rec'd. 4/30/76 . Date Frwd. 4/30/76 . ACTION: Approved ☐ Disapproved ☒ Signature: Jerrold C. Hood

2. Supt. Bldg. Insp.: Date Rec'd. 5-4-76 . Date Frwd. 5-4-76 . ACTION: Approved ☐ Disapproved ☒ Signature: Williamson

3. City ~~or County~~ Engineer : Date Rec'd. 5-4-76 . Date Frwd. 5-4-76 . ACTION: Approved ☒ Disapproved ☐ Signature:

REMARKS OR REASONS FOR DISAPPROVAL

White: Health Dept. Copy
Yellow: Engineers Copy
Pink: Bldg. Inspector's Copy

FORM HD-42(73) APPLICATION FOR PERMIT TO CONSTRUCT INDIVIDUAL SEWAGE DISPOSAL SYSTEM

City Ordinance No. 9150 [X]

County Resolution No. 2832 [ ]

LINCOLN-LANCASTER COUNTY HEALTH DEPARTMENT
Division of Environmental Health
2200 St. Marys Avenue
Lincoln, Nebraska 68502 (Phone: 475-6221)

FILE NO. 804

DATE: _____

TO: Director of Health
Lincoln-Lancaster County Health Dept.

The undersigned hereby applies for a permit to construct an Individual Sewage Disposal System in conformance with appropriate Ordinance or Resolution, as described in this application and the annexed forms attached hereto.

1. Legal description of property: Twp. T9N ; Range R7E ; Section 529 ; Block 1 ; Lot 3 ; Addition Tower Acres .
   Street Address Music Lane

2. Property Use: Residential [X] ; Commercial [ ]
   No. of Bedrooms 3
   Describe: ___
   Other Use ___
   Describe: ___

3. Type of Individual Sewage Disposal System: Septic Tank [X] ; Other [ ]

4. Plans and Specifications of Proposed System. (See FORM HD-45(73) PLANS & SPECIFICATIONS, SEWAGE DISPOSAL SYSTEM, attached hereto.)

5. Soil Absorption Properties. (See FORM HD-43(73) SOIL ABSORPTION TEST DATA REPORT, attached hereto).

J B Ramsey
Signature of Applicant (owner or lessee)

3821 South 33rd
Address

(Do not write below double line)

REVIEWING ACTION


1. Date Rec'd; _____
   Filing Fee: $ 30.00

2. Site Visits:
   Date: 7-16-76 by: jw
   Date: _____ by: _____
   Date: _____ by: _____

3. Date: Approved [X] ; Disapproved [ ] 7/30/76
   by: Jerrold C. Hood

4. INSTALLATION FINAL WRITTEN APPROVAL
   Date: 7-16-76 by: James Weverka

Hole #	Well #	1 Time	1 Water	2 Time	2 Water	3 Time	3 Water	4 Time	4 Water	5 Time	5 Water	6 Time	6 Water	7 Time A.M.	7 Water	
	Begin	9:39	28¾	9:40	27 5/16	9:42	27	9:47	27⅛	9:49	26	9:50	27⅞	9:51	26¼	Test # 1 A.M.
	End	10:09	30¼	10:10	30"	10:11	32 5/8	10:16	28½	10:19	28½	10:20	31¼	10:21	29⅜	
	Diff.	30	1½"	30	2 1/16"	29	5⅝"	29	1⅜"	30	2½"	30	3⅜"	30	3⅛"	
	Begin	10:09	30¼	10:10	30"	10:11	28⅝	10:16	28½	10:19	28½	10:20	27¼	10:21	29⅜	2 A.M.
	End	10:40	31⅝	10:41	32"	10:43	33¼	10:47	29⅜	10:49	30¾	10:52	30	10:54	32⅜	
	Diff.	31	1⅜"	31	2"	32	4⅝"	31	⅞"	30	2¼"	32	2¾"	33	3"	
	Begin	10:40	31⅝	10:41	27⅜	10:43	27⅛	10:47	29⅜	10:50	30¾	10:54	30	10:55	28	3 A.M.
	End	11:10	32⅝	11:11	29¼	11:14	31½	11:18	30¼	11:20	33	11:21	32½	11:24	30⅞	
	Diff.	30	1"	30	1⅞"	31	4⅜"	31	⅞"	30	2¼"	27	2½"	29	2⅞"	
	Begin	11:10	27⅝	11:11	29¼	11:15	26⅛	11:18	30¼	11:20	27⅞	11:21	25⅛	11:25	25⅜	4 A.M.
	End	11:48	29⅜	11:50	31½	11:51	31⅞	11:57	31⅜	12:00	30½	12:02	29⅛	12:03	29⅜	
	Diff.	38	1⅞"	39	2¼"	41	5¾"	39	1⅛"	40	2⅝"	41	4"	38	4"	
	Begin	11:49	29⅜	11:50	31½	11:52	27	11:57	31⅜	12:01	30½	12:02	29⅛	12:04	29⅜	5 A.M.-P.M.
	End	12:20	31	12:21	33⅜	12:22	32½	12:28	32⅜	12:30	32⅞	12:31	31⅞	12:32	33⅛	
	Diff.	31	1⅝"	31	1⅞"	30	5½"	31	1"	29	2⅜"	29	2¾"	28	3¾"	
	Begin	12:20	31	12:21	28⅛	12:23	27⅛	12:28	29½	12:30	25⅛	12:31	27½	12:32	25⅜	6 P.M.
	End	12:50	32⅛	12:51	29⅝	12:52	31¾	12:57	30¼	12:58	27¼	1:00	30⅝	1:00	28½	
	Diff.	30	1⅛"	30	1½"	29	4⅝"	29	¾"	28	2⅛"	29	3⅛"	28	3⅛"	
	Begin	12:50	32⅛	12:51	29⅝	12:52	27⅞	12:57	30¼	12:58	27¼	1:00	26⅝	1:01	28½	7 P.M.
	End	1:20	33⅜	1:21	31¼	1:24	33	1:28	31⅛	1:30	29¾	1:31	30⅛	1:32	32	
	Diff.	30	1¼"	30	1⅝"	32	5⅛	31	⅞"	32	2½"	31	3½"	31	3½	
	Begin	1:20	30⅜	1:22	31¼	1:25	26¼	1:28	31⅛	1:30	29¾	1:31	30⅛	1:32	27⅛	8 P.M.
	End	1:50	31½	1:52	32⅝	1:53	30¾	1:56	31¾	1:56	31½	1:58	32⅝	1:59	29⅞	
	Diff.	30	1⅛"	30	1⅜"	28	4½	28	⅝"	26	1¾"	27	2½"	27	2¾	

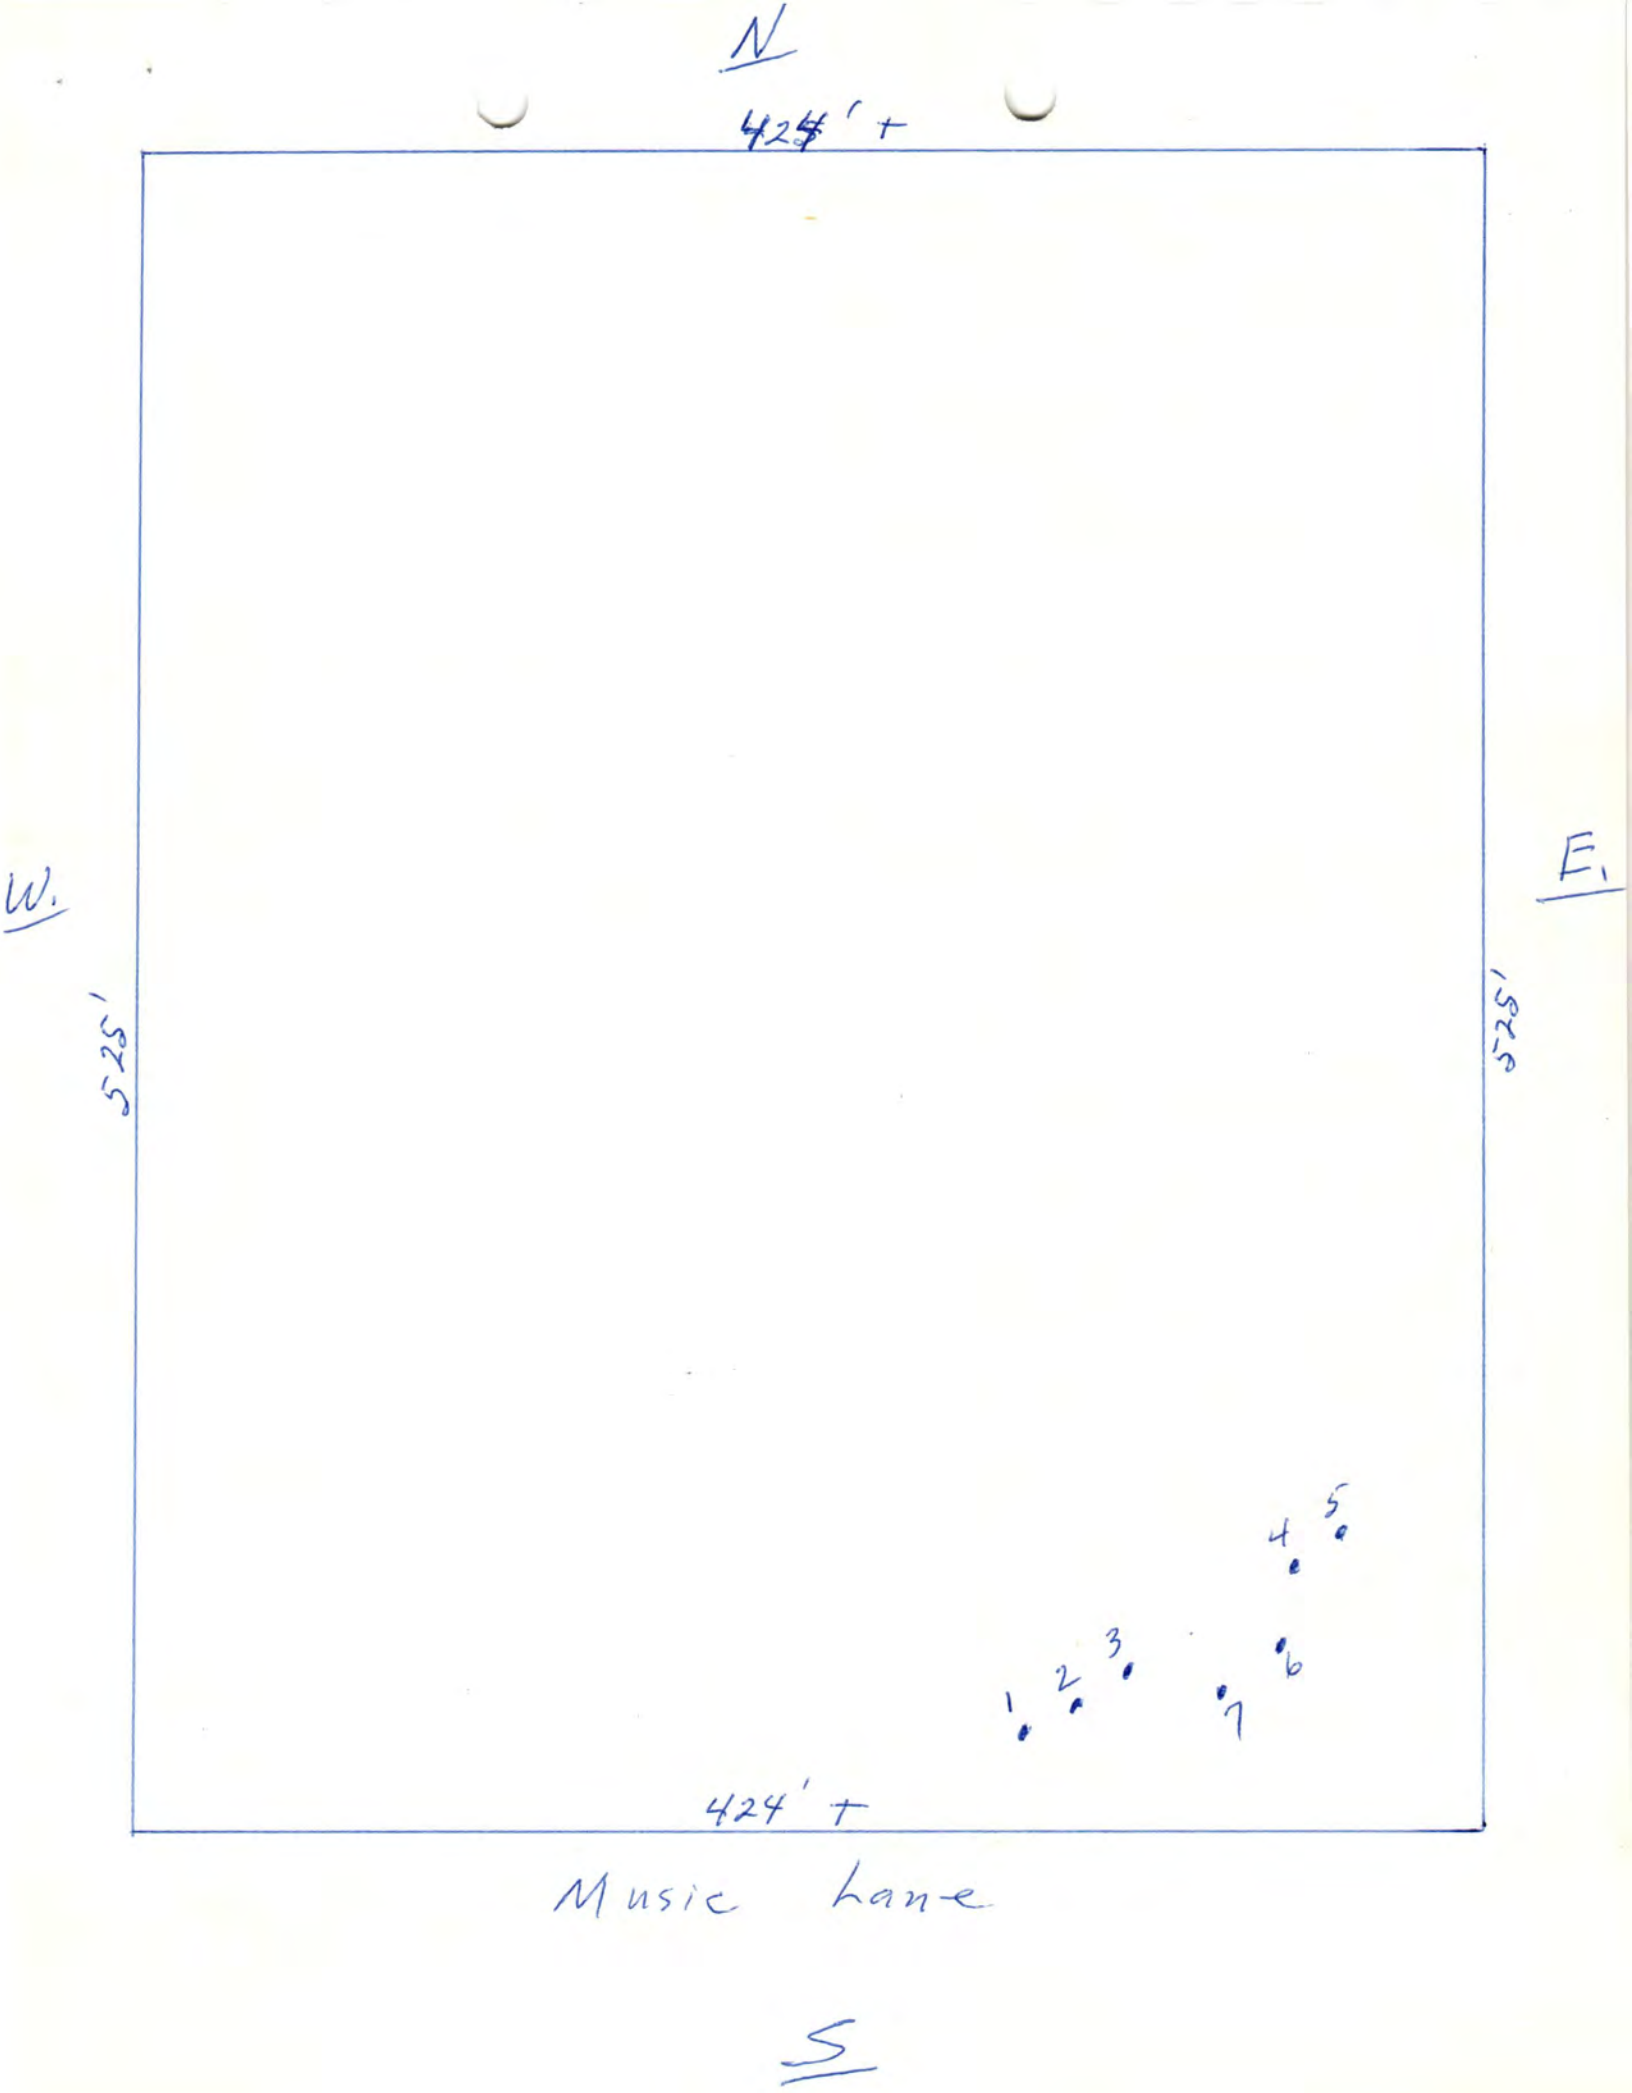
N
424' +
W.
E.
525'
525'
1
2
3
4
5
6
7
424' +
Music Lane
S

FORM HD- 43(73) SOIL ABSORPTION TEST DATA REPORT
(Annex to Application)
(Reference: City Ordinance No. 9150 and County Resolution No. 2832)

LINCOLN-LANCASTER COUNTY HEALTH DEPARTMENT
Division of Environmental Health
2200 St. Marys Avenue
Lincoln, Nebraska 68502 (Phone 475-6221)

FILE NO. 804

PROPERTY WHERE SOIL TESTED:
Location: Township 9N ; Range 7E
Section & ¼ Sect. W½ NW¼ 529
Property Dimensions: 424 ft. x 525 ft.
Area: 5.11 acres. (Attach sketch of property showing hole location).
Soil Type: Silty Clay ☐; Silty Clay Loam ☐; Sandy Loam ☐
Silty Loam ☐; Clay Loam ☐; Sandy Clay ☐

Owner: N. K. HARVEY
Address 3821 South 33

Dates of Tests: April 22, 1976 to April 23, 1976. Weather: Precip. Trace (Ground wet from previous precipitation) Temp. 65-70 F

PERCOLATION TEST DATA TABLE

a.	b.	c.	d.	e.	f.	g.	h.	i.	j.	k.	l.	m.	n.
		Pre-Saturation Period				Percolation Readings					Results		
		Start		End		Start			End				
Hole No.	Hole Depth (in.)	Date (Mo. Day)	Time (Hr. Min.)	Date (Mo. Day)	Time (Hr. Min.)	Date (Mo. Day)	Time (Hr. Min.)	Water Level (in.)	Time (Hr. Min.)	Water Level (in.)	Elapsed Time (Min.)	Water Level Drop (in.)	Percolation Rates (Min./inch)
1	36"	4/22	9:30 AM	4/23		4/23	1:20	30 3/8	1:50	31 1/2	30	1 1/8"	
2	36"	"	9:31	"		"	1:22	31 1/4	1:52	32 3/8	30	1 3/8	
3	36"	"	9:32	"		"	1:25	26 1/4	1:53	30 3/4	28	4 1/2	Drop
4	36"	"	9:33	"		"	1:28	31 1/8	1:56	31 3/4	28	5/8	
5	36"	"	9:35	"		"	1:30	29 3/4	1:56	31 1/2	26	1 3/4	
6	36"	"	9:36	"		"	1:31	30 1/8	1:58	32 3/8	27	2 1/2	
7	36"	"	9:38	"		"	1:32	27 1/8	1:59	29 1/8	27	2 3/4	

Sum of Percolation Rates
Average of Rates:
Mean of Rates:

N. K. Harvey
Signature of Person Conducting Test

Address 3821 South 33rd wife: 488-0981
Phone: 488-1294

(Do not write below this line)

REVIEWING ACTION

REMARKS:

Approved Percolation Rate(s)
A. 18 min./inch
B. _____ min./inch
C. _____ min./inch

DATE: April 30, 1976

Gerald C. Hood
Signature of Reviewing Official

FORM HD- 45(73) PLANS & SPECIFICATIONS
SEWAGE DISPOSAL SYSTEM

(Annex to Application)
City Ordinance No. 9150 ☐
County Resolution No. 2832 ☐

LINCOLN-LANCASTER COUNTY HEALTH DEPARTMENT
Division of Environmental Health
2200 St. Marys Avenue
Lincoln, Nebraska 68502 (Phone: 475-6221)

FILE NO. _____

SPECIFICATIONS

DATE: _____


A. BUILDING SEWER:
1. Material PVC ; Diameter 4 in.
2. Distance above basement floor ___ in.; or below basement floor 18 in.
3. Distance between dwelling and septic tank 94 ft.
4. Number of clean-outs 1.
5. Distances To:
Well or Suction Line ___ ft.;
Stream ___ ft.; Pressure Line ___ ft.;
Property Line ___ ft.

B. SEPTIC TANK (Provide construction drawings.)
1. Material CON ; No. of compartments 1.
2. Capacity 1000 gals.; Liquid depth ___ in.
3. Factory Built: Yes ☑ (Company Precast)
No ☐
4. Manholes: Over Inlet; diam. ___ in.
Over Outlet; diam. ___ in.
Below Grade _____ in.
5. Inlet: Baffle ☐; or Tee ☐
6. Outlet: Baffle ☐; or Tee ☐
Depth of outlet below inlet ___ in.
7. Depth of top of tank below finished grade 18 in.
8. Distances To:
Well or Suction Line ___ ft.;
Stream ___ ft.; Pressure Line ___ ft.;
Property Line ___ ft.


C. DISTRIBUTION BOX
1. Material CON ; No. available outlets 5.
2. Factory Built: Yes ☑, (Company Pre Cast) No ☐
3. Dimension: Length 24 in.; Width 12 in. Depth 12 in.
4. Distance from Septic Tank 4 ft.
5. Serial Distribution: Yes ☐, No ☐
(If yes, show detailed plans.)

D. ABSORPTION FIELD: (Provide drawings.)
1. Type: bed round
2. Lateral Lines: Depth below grade 46 in.
Number 2; Length of each line 100 ft
Total length of Laterals 200 ft.;
Slope 0 in/100 ft. Diameter of pipe ___ in.; Shape bed round
Material: concrete ☑; fiber asbestos ☐; clay ☐; other _____
Distance between lateral lines 20 ft.
3. Trench Dimensions: Depth 46 in.; Width 48 in.
4. Filter Material: Gravel .
Depth of material from trench bottom 24 in.
5. Distances To:
Well or Suction Line ___ ft.;
Stream ___ ft.; Pressure Line ___ ft.
Property Line ___ ft.
6. Percolation Rate: _____ minutes/inch

TYPICAL SKETCHES

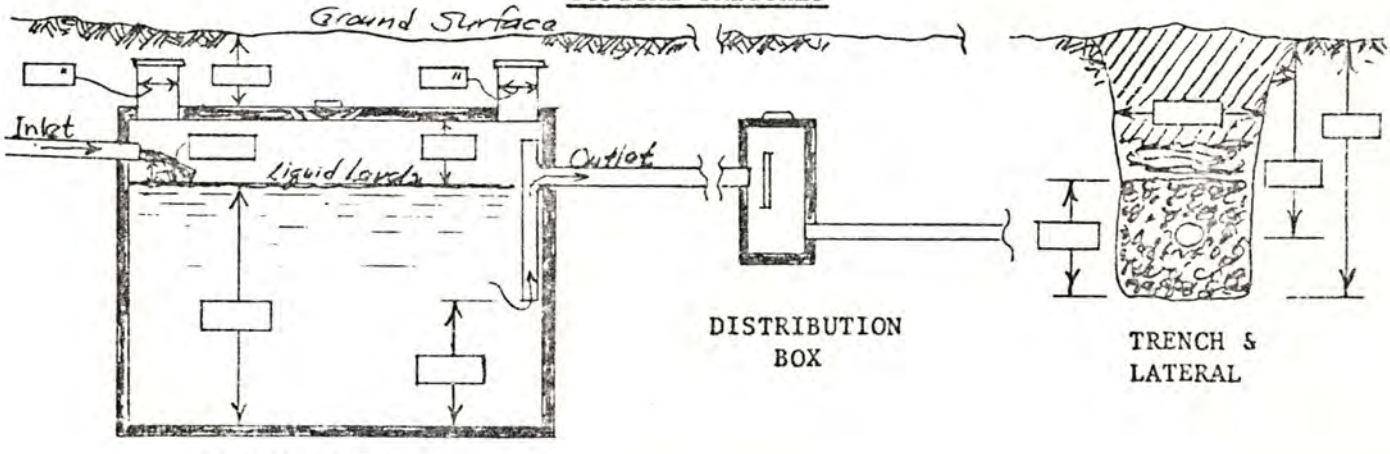

Signature of Applicant

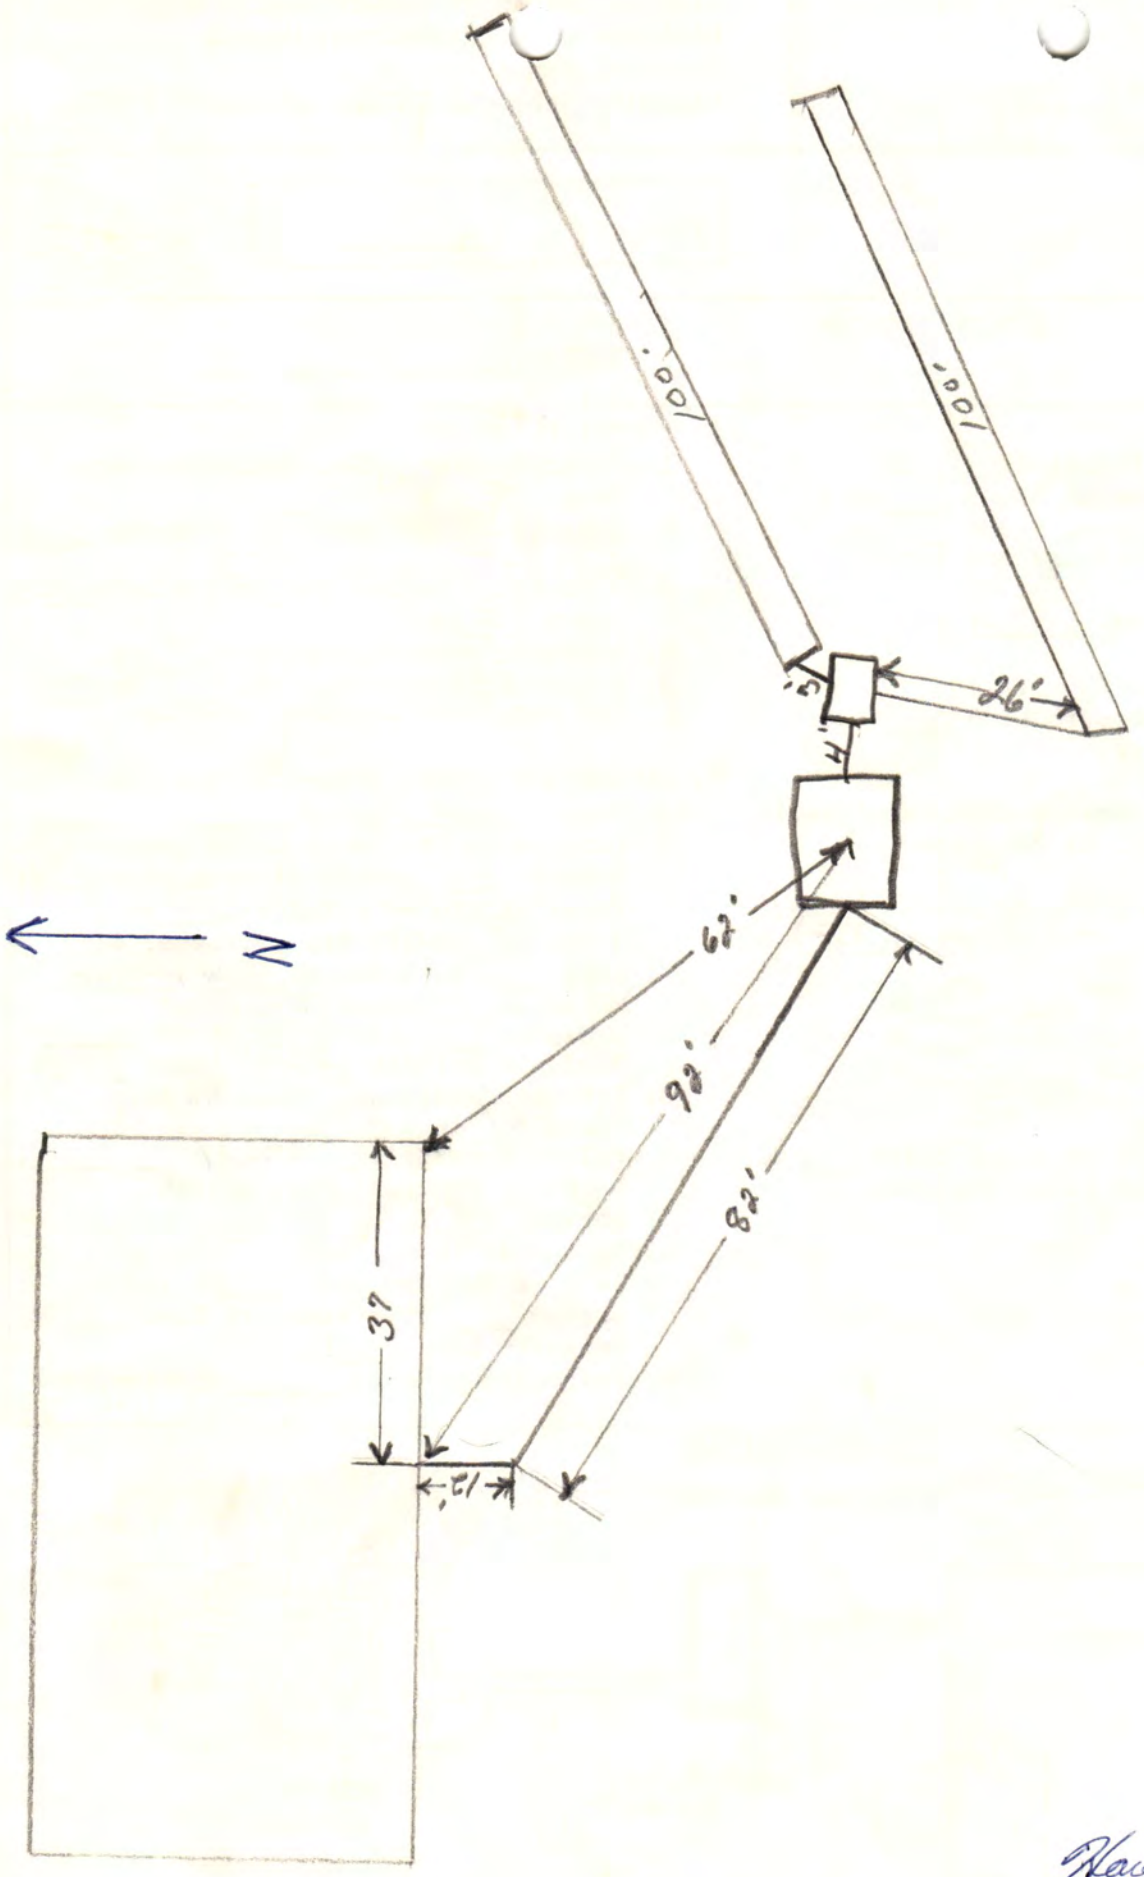

Harold Casement

7-16-76