LINCOLN-LANCASTER COUNTY HEALTH DEPARTMENT

2200 ST. MARYS
LINCOLN, NEBRASKA 68502

FILE NO. 2654-C

INDIVIDUAL SEWAGE SYSTEM CONSTRUCTION — TYPE OF PERMIT

OCTOBER 19, 1988 — THIS PERMIT EXPIRES

WILMER OLSON, J & W CONSTRUCTION, 5601 DEERHAVEN, LINCOLN, NE 68516
ISSUED TO — ADDRESS

T9N; R7E; Sec 33; Bk 3; Lot 6; 5801 Doe, Deerhaven Acres
LEGAL DESCRIPTION

REMARKS: NON-TRANSFERABLE NEW CONSTRUCTION

PERMIT	INSPECTION FEE	OCCUPATION TAX	TOTAL
$ 60.00	$	$	$ 60.00
ACCOUNTING NO.	ACCOUNTING NO.	ACCOUNTING NO.	CODE
	110.16	148.14	6-2

RECEIPTED BY	DATE	AMOUNT
MC	4-18-88	

VALID RECEIPT ONLY IF RECEIPTED IN THIS SPACE

HEALTH
ISSUING OFFICER

THIS PERMIT IS ISSUED AS PROVIDED BY COUNTY RESOLUTION NO. 2832

20109-0977

FORM 20103-0477
REQUEST FOR SITE CLEARANCE AND PERMIT
FOR INDIVIDUAL SEWAGE DISPOSAL SYSTEM
City Ordinance No. 9150 ☐
County Resolution No. 2832 ☒

LINCOLN-LANCASTER COUNTY HEALTH DEPARTMENT
Division of Environmental Health
2200 St. Marys Avenue
Lincoln, Nebraska 68502
Phone: 471-7800

A

FILING FEE: $ 60.00

FILE NO. 2654-C

DATE: 4-18-88

The undersigned hereby requests SITE CLEARANCE and PERMIT to construct an Individual Sewage Disposal System in conformance with appropriate resolution or ordinance, as described herein:

1. Legal description of property: Twp. 9N ; Range 7E ; Section 33 ; Block 3 : Lot 6 : Addition DEERHAVEN ACRES
   Street Address 5801 Doe

2. Property Use: Residential ☒ ; Commercial ☐ Other Use ☐
   No. of Bedrooms 3 . Describe

3. Type of Individual Sewage Disposal System: Septic Tank ☒ ; Other ☒

4. Distance to public sewer: _____ ft. ~~TO BE DETERMINED BY PERCOLATION TEST~~

Wilmer R Olson
Signature of Applicant (Owner or Lessee)

5601 Deerhaven
Address

(Do not write below this double line)

1. Health Department: Date Rec'd. 4/18/88. Date Frwd. 4/19/88. ACTION: Approved ☒ Disapproved ☐ Signature: Jerrold C. Hood

2. Supt. Bldg. Insp.: or Village Clerk: Date Rec'd. 4/19/88. Date Frwd. 4/19/88. ACTION: Approved ☒ Disapproved ☐ Signature: Gary N Shewood

3. City or County Engineer: Date Rec'd. 4/19/88. Date Frwd. _____. ACTION: Approved ☒ Disapproved ☐ Signature: Joseph Lamar

REMARKS OR REASONS FOR DISAPPROVAL _____

Site Visits:
Date: 8/25/88 by: J. C. Hood
Date: 9/16/88 by: J. C. Hood Need Drawing
Date: _____ by: _____

INSTALLATION FINAL WRITTEN APPROVAL
Date: 9/23/88 By: Jerrold Hood

White: Health Dept. Copy
Yellow: Engineers Copy
Pink: Bldg. Inspector's Copy

FORM 23-43

FORM 20102-0477
PRELIMINARY PLANS & SPECIFICATIONS FOR SEWAGE DISPOSAL SYSTEM (Annex to Application)
City Ordinance No. 9150 ☐
County Resolution No. 2832 ☐

LINCOLN-LANCASTER COUNTY HEALTH DEPARTMENT
Division of Environmental Health
2200 St. Marys Avenue
Lincoln, Nebraska 68502
Phone: 471-7800

C

Sketch of property showing Percolation Test hole locations, well, residence, direction and property line.

FILE NO. 7654-C

Indicate on sketch if residence and well are exisiting or proposed.

REVIEWING ACTION


Remarks: _____

_____

Date: _____

Minimum Design Requirement
1. Capacity of Septic Tank _____ gals.
2. Total Length of Laterals _____ ft.
3. With a Trench Width of _____ in.
4. Total Area of Lateral needed _____ sq.ft.

_____
Signature of Reviewing Official

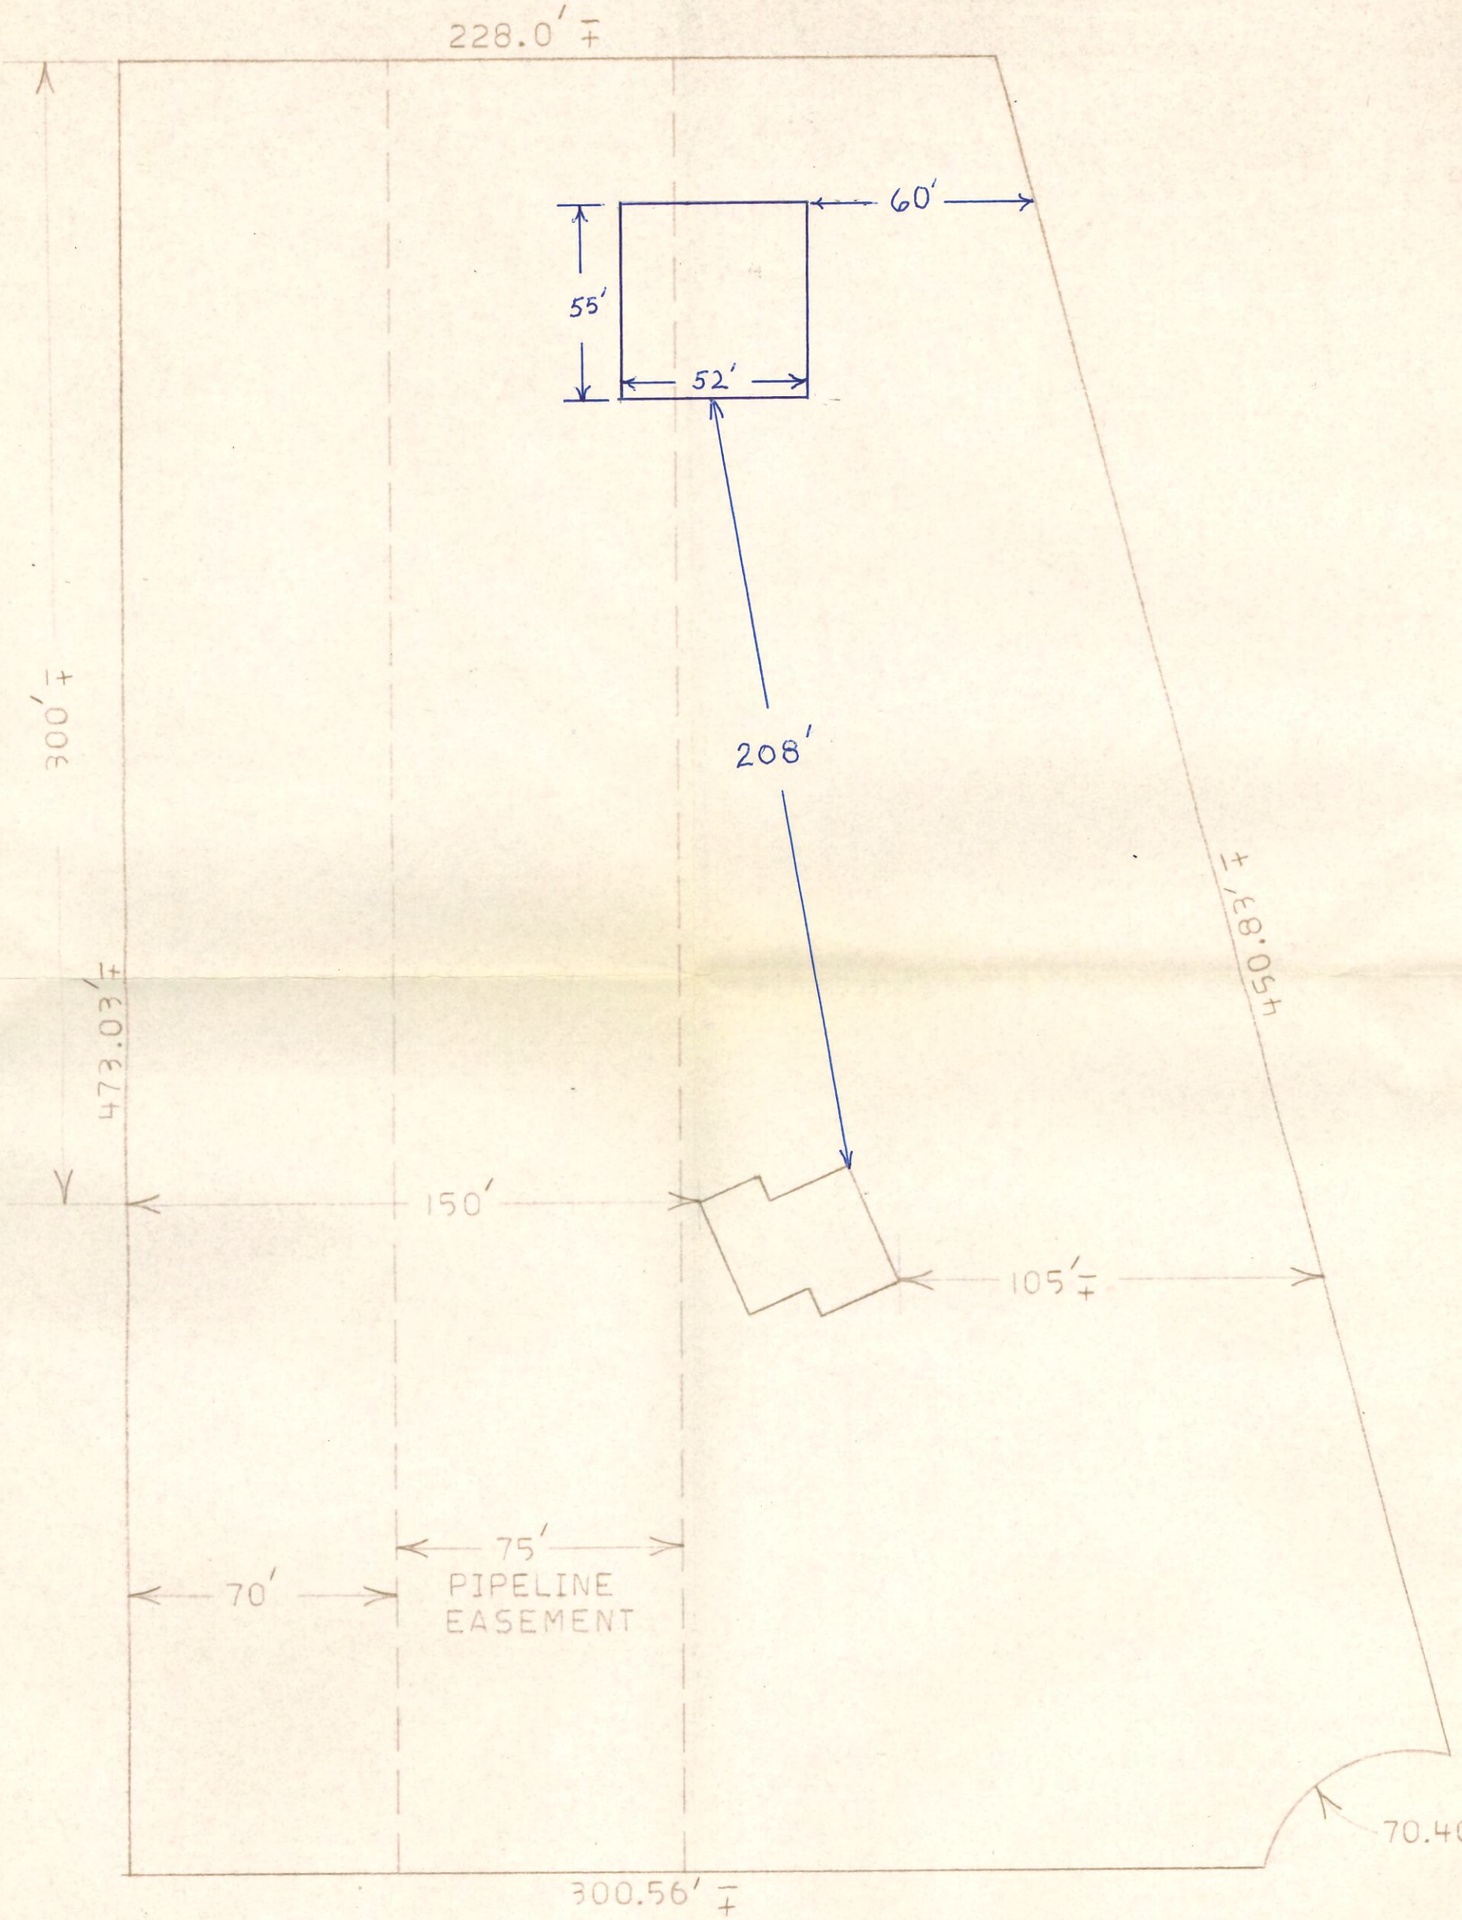

SITE PLAN

SCALE: 1" = 40'

BLOCK 3, LOT 6, DEERHAVEN ACRES