FORM HD-41(73) APPLICATION FOR PERMIT TO ALTER, EXTEND OR REPAIR INDIVIDUAL SEWAGE DISPOSAL SYSTEM

City Ordinance No. 9150 ☐
County Resolution No. 2832 ☒

LINCOLN-LANCASTER COUNTY HEALTH DEPARTMENT
Division of Environmental Health
2200 St. Marys Ave.
Lincoln, Nebraska 68502 (Phone: 471-7800)

FILE NO. _____

TO: Division of Environmental Health
Lincoln-Lancaster County Health Dept.

DATE: 4-9-92

The undersigned hereby applies for a permit to ALTER ☐, EXTEND ☒, or REPAIR ☐ an existing Individual Sewage Disposal System, in conformance with appropriate Ordinance or Resolution, as described in this application and drawings attached hereto.

1. Legal description of property: Twp. 9N; Range 8E; Section 8;
Block _____; Lot 11 IT; Addition _____
Street Address _____

2. Property Use: Residential _____ ☒; Commercial _____ ☐
No. Bedrooms 3
Describe _____
Other Use ☐
Describe _____

3. Type of existing Individual Sewage Disposal System: Septic Tank ☒; Other ☐

4. Description of proposed alteration, extension or repair: Extend existing line

5. Work to be done by: Owner ☒; or Contractor ☐, _____
Contractor's Name

6. Estimated cost of project:

a. Materials	$	20 00
b. Labor	$	
c. Other	$	150 00
TOTAL	$	40 00

Ronald Juricek
Signature of Applicant (owner or lessee)

Box 74 Walton Ne 68461
Address

(Do not write below this line)


REVIEWING ACTION

1. Date Rec'd: _____
Filing Fee: $ NO FEE

2. Site Visits:
Date: 4/9/92 by: J.C.H.
Date: _____ by: _____
Date: _____ by: _____

3. Date: Approved ☒; Disapproved ☐
by: Gerald E. Hood


4. INSTALLATION FINAL WRITTEN APPROVAL
Date: 4/9/92 by: J. E. Hood

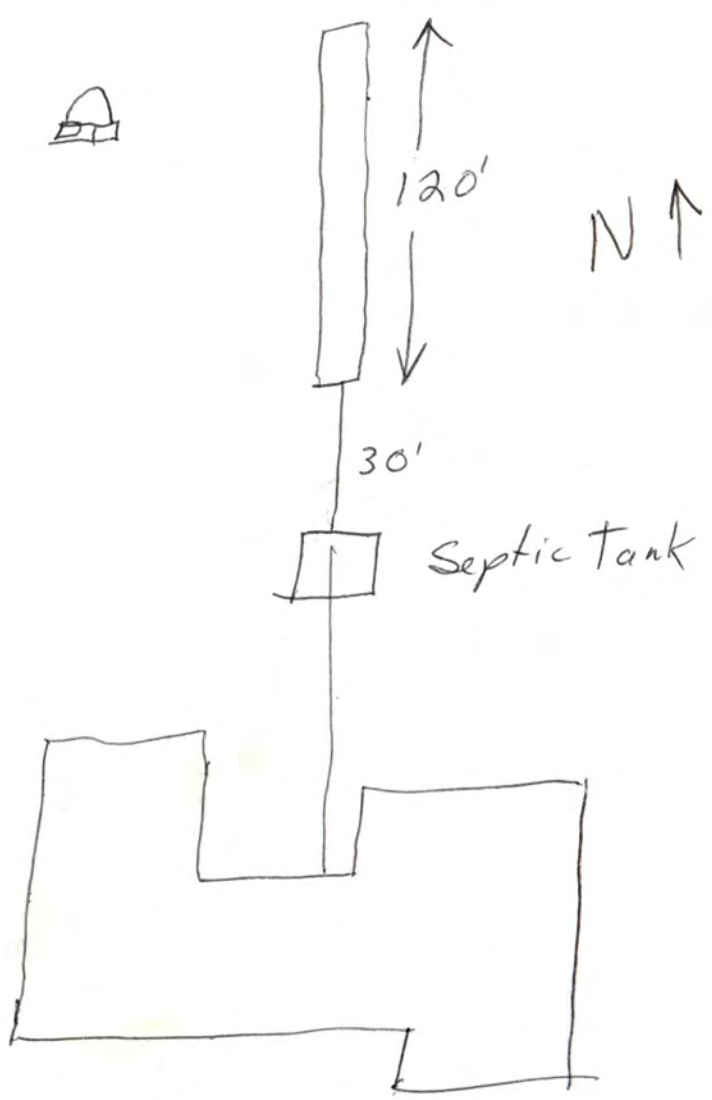
120'
N
30'
Septic Tank

04220iLDC 2/92
Juricek
12400 Old Chency Road
Walton, Lancaster Co., NE 68461
FirsTier Bank, N.A.

Drawing is not to scale.

Floor plan shows approximate layout and utility of rooms.

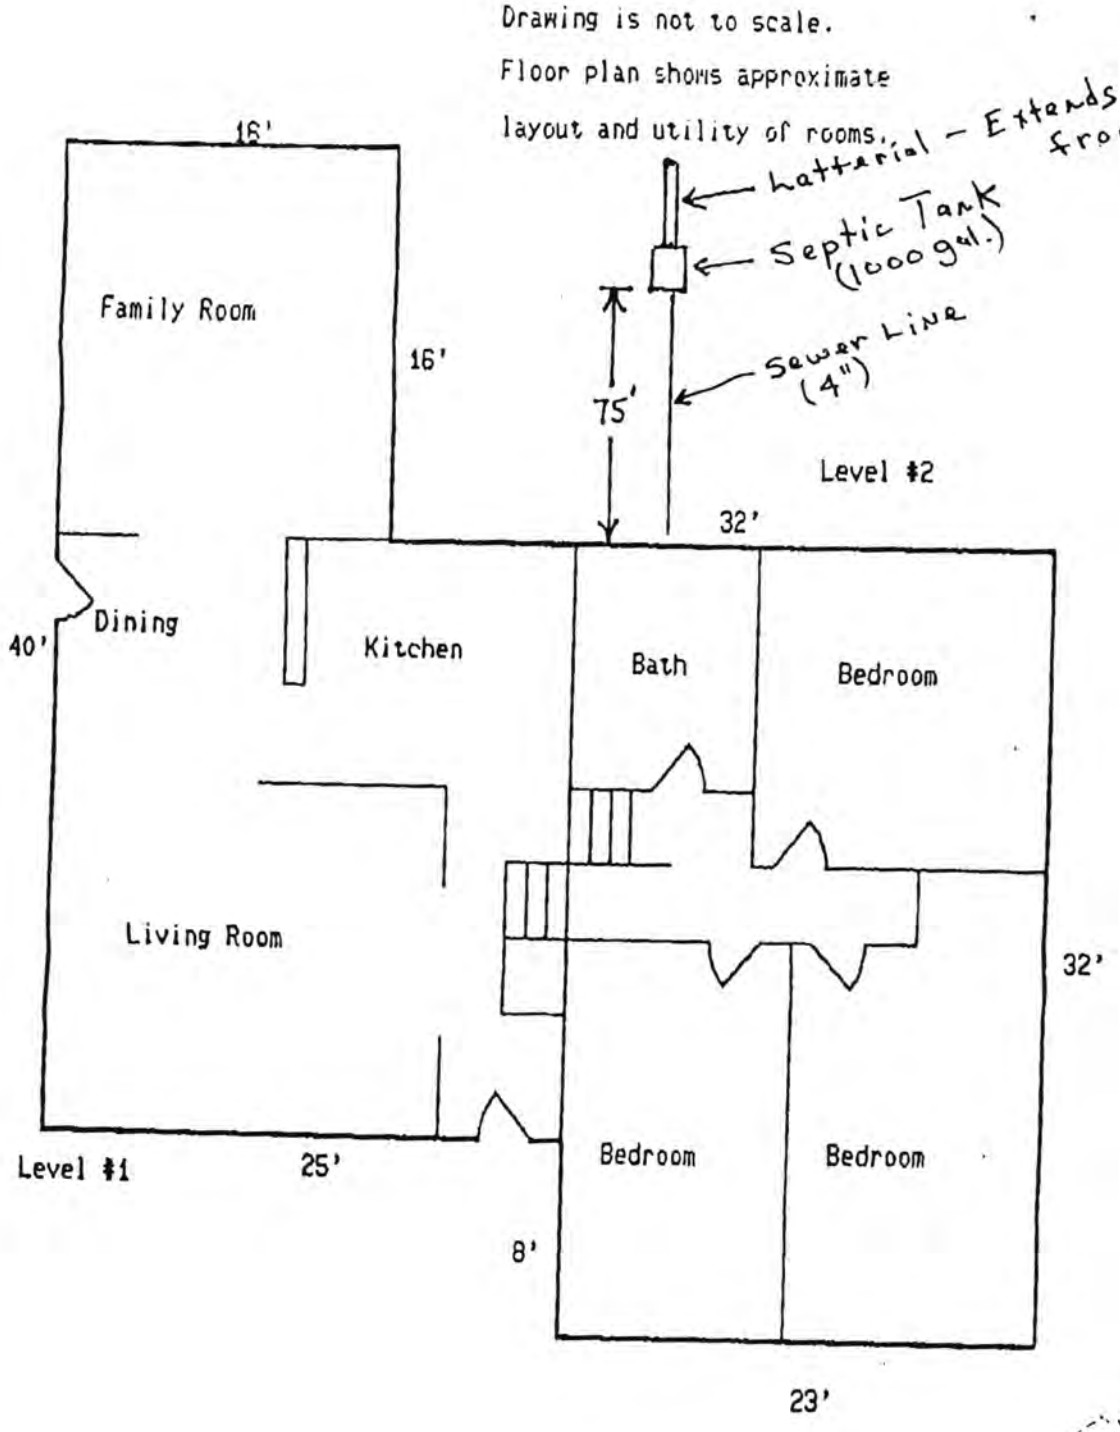

018

Lincoln-Lancaster County Health Department

3140 "N" Street, Lincoln, Nebraska 68510 Phone: 441-8022

REAL ESTATE TRANSFER/LOAN APPROVAL FORM

FOR PROPERTY IN **LANCASTER COUNTY** ONLY

This form must be completed and returned with payment to request a real estate transfer inspection.

MAKE CHECK PAYABLE TO: "Lincoln-Lancaster County Health Department" or "LLCHD"

☐ Enclosed is $150.00. Allow two weeks for processing. Incomplete information will delay processing.

Legal Description of Property: Street Address 12400 Old Cheney Road 3266

Twp 9N Range RE Section 8 1/4 SW 1/4 Block ___ Lot 11 Addition ___

Directions to Property East on Old Cheney to 124±

Location of Well ___ Tap Location: Inside ☐ Outside ☐

Location of Sewage System SEE Attached Year Installed 1973

	NAME	ADDRESS	PHONE
Present Owner:	Gary D. Luft	P.O. Box 29643 Lincoln, NE 68529	430-2904
Tenant/Buyer:	Bruce J. Kucera	1521 Superior #15 68521	
Return to:	Union Bank - Eric Loftus	Mortgage Lending 3443 S. 48th 68506	483-9765 *

Signature of Applicant [signature] Address ___ Date 3/12/97

HEALTH DEPARTMENT USE ONLY

RECEIVED
Date 3/12/97
Initials [initials]
Amount 150.00
Check No. 2251

DATA ENTRY
Date ___/___/___
Case No. ___
Initials ___

PRELIMINARY STATUS--By Jerrold C. Hood **DATE:** 3/17/97
RURAL WATER DISTRICT

WATER SYSTEM:	Approved	Disapproved
Construction	☐	☐
Bacteria	☐ ___/ml	☐ ___/ml
Nitrate	☐ ___ppm	☐ ___ppm

SEWAGE SYSTEM
Approved ☐
Provisional ☒
Disapproved ☐

Additional Site Visits
Date___/___/___by___
Date___/___/___by___
Date___/___/___by___

Comments: ORIGINAL SEWAGE INSTALLATION PREDATES REGULATIONS.

See Attached Letter ☐

FINAL STATUS RURAL WATER DISTRICT

WATER SYSTEM: Approved ☐ **SEWAGE DISPOSAL SYSTEM:** Approved ☐ Provisional Approval ☒

Approved by Jerrold C. Hood R.E.H.S. Date 3/18/97

Approval or disapproval is based on State and local standards for construction, location and water quality. Inspection is based on visible construction and operation at the time of inspection. Approval or provisional approval does not imply or express a guarantee of system operations.

White - Applicant after approval Yellow - Environmental Health Pink - Business Office

Revised/Reprint: 10-95

008

Lincoln-Lancaster County Health Department

3140 "N" Street, Lincoln, Nebraska 68510 Phone: 441-8022

REAL ESTATE TRANSFER/LOAN APPROVAL FORM

FOR PROPERTY IN **LANCASTER COUNTY** ONLY

This form must be completed and returned with payment to request a real estate transfer inspection.

MAKE CHECK PAYABLE TO: "Lincoln-Lancaster County Health Department" or "LLCHD"

☑ Enclosed is $150.00. Allow two weeks for processing. Incomplete information will delay processing.

Legal Description of Property: Street Address 12400 Old Cheney Rd.

Twp 9N Range 8E Section 28 1/4 ___ 1/4 ___ Block ___ Lot ___ Addition ___

Directions to Property ___

Location of Well On Rural Water Tap Location: Inside ☐ Outside ☐

Location of Sewage System 16' West of East side of house (Back) Year Installed 1973 ?

	NAME	ADDRESS	PHONE
Present Owner:	Ron Juricek	12400 Old Cheney Rd.	
Tenant/Buyer:	Gary Luft	P.O. Box 29643 Lincoln 68529	430-2904
Return to:	NBC - Barbara Hill	1248 'O' Street Lincoln, NE 68508	434-4800

Signature of Applicant Gary Luft Address P.O. Box 29643 Lincoln, NE 68529 Date 7/23/96

HEALTH DEPARTMENT USE ONLY

RECEIVED
Date 7/23/96
Initials #T.S.H
Amount $150.00
Check No. #608

DATA ENTRY
Date ___/___/___
Case No. ___
Initials ___

PRELIMINARY STATUS--By PAUL DROTZMANN **DATE:** 7/24/96

WATER SYSTEM:	Approved	Disapproved
Construction	☐	☐
Bacteria	☐ ___/ml	☐ ___/ml
Nitrate	☐ ___ppm	☐ ___ppm

SEWAGE SYSTEM	
Approved	☐
Provisional	☒
Disapproved	☐

Additional Site Visits
Date ___/___/___ by ___
Date ___/___/___ by ___
Date ___/___/___ by ___

Comments: Septic system predates regulations, thus there are no records as to construction. No visible sign of malfunction at this time. Due to the system predating regulations a provisional approval is given See Attached Letter ☐

FINAL STATUS

WATER SYSTEM: Rural water Approved ☐ **SEWAGE DISPOSAL SYSTEM:** Approved ☐ Provisional Approval ☒

Approved by Paul Drotzmann Date 7/25/96

Approval or disapproval is based on State and local standards for construction, location and water quality. Inspection is based on visible construction and operation at the time of inspection. Approval or provisional approval does not imply or express a guarantee of system operations.

White - Applicant after approval Yellow - Environmental Health Pink - Business Office

Revised/Reprint: 10-95

9204130097

LINCOLN-LANCASTER COUNTY HEALTH DEPARTMENT

471-8000

2200 St. Marys Avenue Phone (402) 471-7800 Lincoln, Nebraska 68502

REAL ESTATE TRANSFER / LOAN APPROVAL

This form must be completed and returned to request a real estate transfer inspection.

MAKE CHECKS PAYABLE TO: Lincoln-Lancaster County Health Department.

☐ Evaluation of the Individual Water System Date: 4-1-92

☒ Evaluation of the Sewage Disposal System ☐ Enclosed is $75.00 150-

Legal Description of Property: TWP. 9N; RANGE 8E; SECTION 3; BLOCK ____

LOT 11; ADDITION _____; Street Address 2400 S. Cheney Rd

Directions to Property Walton Neb.

11 of the Tracts in SW Qtr. 58, Twnsp 9 N, Range 8E 6th p.m. Lancaster Cty, Neb

Location of Well _____ Tap Location: Inside ☐ Outside ☐

Location of Sewage System _____ Year Installed _____

	NAME	ADDRESS	PHONE
Present Owner:	Ronald Mary	12400 Old	475-3671 (W)
Tenant/Buyer:	Janice K	Cheney Rd.	483-5727 (h)
Return to:	Tammy Gratsenberg - First Tier	Bk. Box 81008	Lincoln, NE 68501

NOTE: Allow two weeks for processing. Incomplete information will delay processing.

Signature of Applicant _____ Address _____

Tammy Gratsenberg - First Tier Bank

==========

HEALTH DEPARTMENT USE ONLY

Date Received 04/02/92 Received $75.00 Check ☒ Cash ☐ 150.00 #34056

PRELIMINARY STATUS--DATE 4/3/92

WATER SYSTEM:	Approved	Disapproved	SEWAGE SYSTEM:		SITE VISIT:
Construction	☐	☐	Approved:	☐	Date 4/3/92 by LCH
Bacteria	☐	☐	Provisional:	☐	Date 4/9/92 by LCH
Nitrate	☐	☐	Disapproved:	☒	Date _____ by ____

Comments: SEPTIC SYSTEM IS LEAKING TO THE SURFACE OF THE GROUND. Lateral added 4/9/92 LCH APPROVAL IS PROVISIONAL BECAUSE THE MAJORITY OF THIS SYSTEM PREVAILED REGULATIONS & INSPECTIONS. See Attached Letter ☐

FINAL STATUS RURAL WATER DISTRICT #1

WATER SYSTEM:	SEWAGE DISPOSAL SYSTEM:	
Approved: ☐	Approved: ☐	Provisional Approval: ☒

APPROVED BY Lowell C. Hood R.E.H.S. DATE April 9, 1992

Approval or disapproval is based on written standards for construction, location and water quality. Inspection is based on visible construction and operation at the time of inspection. Approval or provisional approval does not imply or express a guarantee of system operation. WELLS - Nebraska Safe Drinking Water Act,
- Standards for A Private Well in Nebraska

FG.4120 INDIVIDUAL SEWAGE SYSTEMS - County Resolution #2832