LINCOLN-LANCASTER COUNTY HEALTH DEPARTMENT

FILE NO. 1404-C

INDIVIDUAL SEWAGE SYSTEM CONSTRUCTION — TYPE OF PERMIT

February 29, 1979 — THIS PERMIT EXPIRES

Leonard A. Wit — ISSUED TO

4241 Briarpark, Lincoln, NE 68516 — ADDRESS

T9N, R8E, Section 26 NE¼, Lot 5 IT.

LEGAL DESCRIPTION

REMARKS: NON-TRANSFERABLE

PERMIT	INSPECTION FEE	OCCUPATION TAX	TOTAL
$ 30.00	$	$	$ 30.00
ACCOUNTING NO.	ACCOUNTING NO.	ACCOUNTING NO.	CODE
	110.16	148.14	6-2

RECEIPTED BY — DATE — AMOUNT

VALID RECEIPT ONLY IF RECEIPTED IN THIS SPACE

HEALTH

ISSUING OFFICER

THIS PERMIT IS ISSUED AS PROVIDED BY COUNTY RESOLUTION NO. 2832

20109-0977

FORM 20103-0477
REQUEST FOR SITE CLEARANCE AND PERMIT
FOR INDIVIDUAL SEWAGE DISPOSAL SYSTEM
City Ordinance No. 9150 ☐
County Resolution No. 2832 ☒

LINCOLN-LANCASTER COUNTY HEALTH DEPARTMENT
Division of Environmental Health
2200 St. Marys Avenue
Lincoln, Nebraska 68502
Phone: 474-1541

A

FILING FEE: $ 30.00

FILE NO. 1404-C

DATE: _____

The undersigned hereby requests SITE CLEARANCE and PERMIT to construct an Individual Sewage Disposal System in conformance with appropriate resolution or ordinance, as described herein:

1. Legal description of property: Twp. 9N ; Range 8E ; Section NE¼ 26;
   Block _____ : Lot IT 5 : Addition _____
   Street Address _____

2. Property Use: Residential ☒ ; Commercial ☐ Other Use ☐
   No. of Bedrooms 3 . Describe _____

3. Type of Individual Sewage Disposal System: Septic Tank ☐ ; Other ☒ Lagoon

4. Distance to public sewer: _____ ft.

Leonard A Wilson
Signature of Applicant (Owner or Lessee)

4241 Briarport
Address

(Do not write below this double line)

1. Health Department: Date Rec'd. 8/29/78. Date Frwd. 8/29/78. ACTION: Approved ☒ Disapproved ☐ Signature: Jerrold C. Hood

2. Supt. Bldg. Insp.: or Village Clerk Date Rec'd. [illegible]. Date Frwd. _____. ACTION: Approved ☐ Disapproved ☐ Signature: _____

3. City or County Engineer: Date Rec'd. 8-30-78. Date Frwd. 8-30-78. ACTION: Approved ☒ Disapproved ☐ Signature: Henry Graff

REMARKS OR REASONS FOR DISAPPROVAL _____

Site Visits:
Date: 11-14-78 by: jwl
Date: _____ by: _____
Date: _____ by: _____

INSTALLATION FINAL WRITTEN APPROVAL
Date: 12-7-78 By: James Nevelka

White: Health Dept. Copy
Yellow: Engineers Copy
Pink: Bldg. Inspector's Copy

FORM 20105-0477
SOIL ABSORPTION TEST DATA REPORT
(Annex to Application)
(Reference: City Ordinance No. 9150 and County Resolution No. 2832)

LINCOLN-LANCASTER COUNTY HEALTH DEPARTMENT
Division of Environmental Health
2200 St. Marys Avenue
Lincoln, Nebraska 68502
Phone: 474-1541

B

FILE NO. 1404-C

PROPERTY WHERE SOIL TESTED:

Location: Township 9 ; Range 8 ; Section & ¼ Section NE¼ Section 26
Property Dimensions: 493.5 ft. x 529.5 ft. Area: 6 acres. (Attach Sheet C with sketch of property).
Soil Type: Silty Clay ☐ ; Silty Clay Loam ☐ ; Sandy Loam ☐ ; Silt Loam ☐ ; Clay Loam ☐ .
Dates of Tests: 8-28-78 to 8-29-78. Weather: Precip. 0 Temp. 55°-60°

OWNER: Leonard Wit Jr.

Address: 4241 BriarPark

PERCOLATION TEST DATA TABLE

a.	b.	c.	d.	e.	f.	g.	h.	i.	j.	k.	l.	m.	n.
		Pre-Saturation Period				Percolation Readings						Results	
		Start		End		Start			End				
Hold No.	Hole Depth (in.)	Date (Mo./Day)	Time (Hr./Min.)	Date (Mo./Day)	Time (Hr./Min.)	Date (Mo./Day)	Time (Hr./Min.)	Water Level (in.)	Time (Hr./Day)	Water Level (in.)	Elapsed Time (Min.)	Water Level Drop (in.)	Percolation Rates (Min./in.)
1	36"	8-28	8:00 PM			8-29	7:05	8 5/8	7:35	8 1/8	30	1/2	
2	36"	"				"	7:09	11	7:37	10 1/2	"	1/2	
3	36"	"				"	7:12	9 5/8	7:42	9 1/2	"	1/8	
4	36"	"				"	7:17	9 3/4	7:49	8 3/4	"	0	
5	36"	"				"	7:20	7 3/8	7:50	5 3/4	"	1 5/8	Too Fast
6	36"	"				"	7:22	6 7/8	7:55	6 3/4	"	1/8	

Sum of Percolation Rates: .75
Average of Rates: .1500
Mean of Rates: _____

_____
Signature of Person Conducting Test

Address _____ Phone _____

(Do not write below this line)

REVIEWING ACTION

Remarks: _____
Soil Type (SCS): Pawnee Clay Loam
Date: 8-29-78

Approved Percolation Rate (a)
A. 240 min./inch
B. _____ min./inch
C. _____ min./inch

James J. Weverka
Signature of Reviewing Official

FORM 20102-0477
PRELIMINARY PLANS & SPECIFICATIONS FOR SEWAGE DISPOSAL SYSTEM (Annex to Application)
City Ordinance No. 9150 ☐
County Resolution No. 2832 ☐


LINCOLN-LANCASTER COUNTY HEALTH DEPARTMENT
Division of Environmental Health
2200 St. Marys Avenue
Lincoln, Nebraska 68502
Phone: 474-1541

C

Sketch of property showing Percolation Test hole locations, well, residence, direction and property line.

FILE NO. 1404-C

Indicate on sketch if residence and well are exisiting or proposed. 1764 S 45 Street

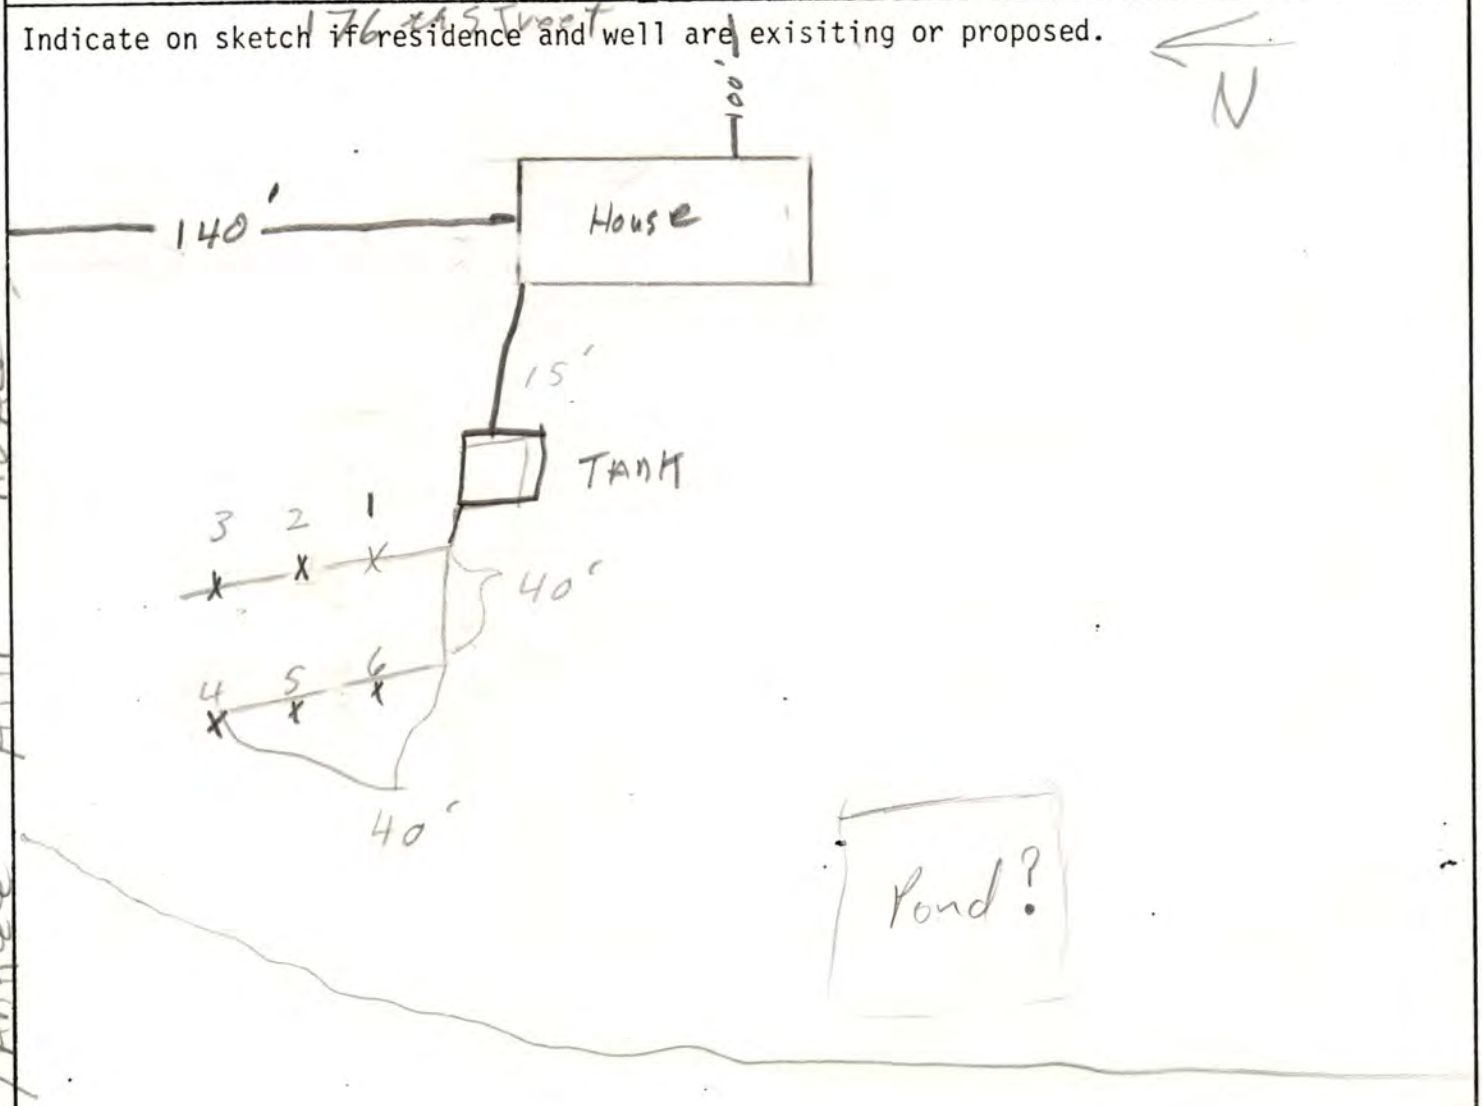

REVIEWING ACTION

Remarks: _____

_____


Date: _____


Minimum Design Requirement
1. Capacity of Septic Tank _____ gals.
2. Total Length of Laterals _____ ft.
3. With a Trench Width of _____ in.
4. Total Area of Lateral needed _____ sq.ft.

_____
Signature of Reviewing Official

WASTE STABILIZATION POND

LINCOLN-LANCASTER COUNTY HEALTH DEPT.
DIVISION OF ENVIRONMENTAL HEALTH

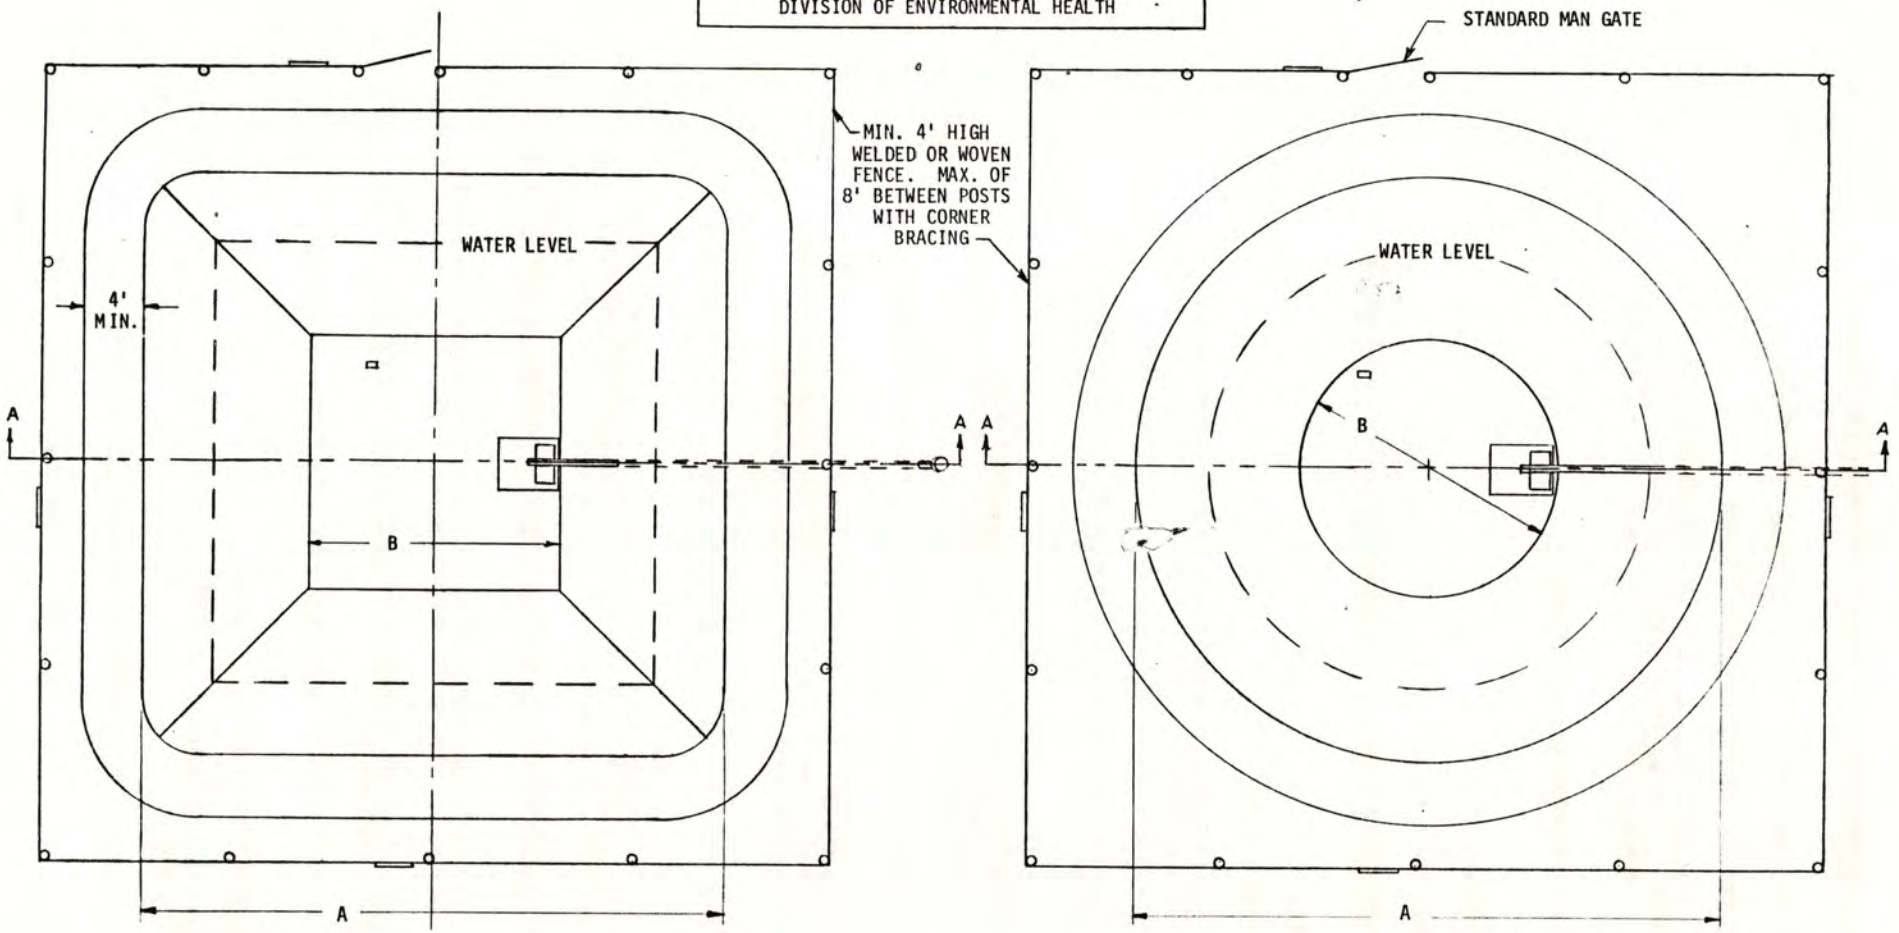

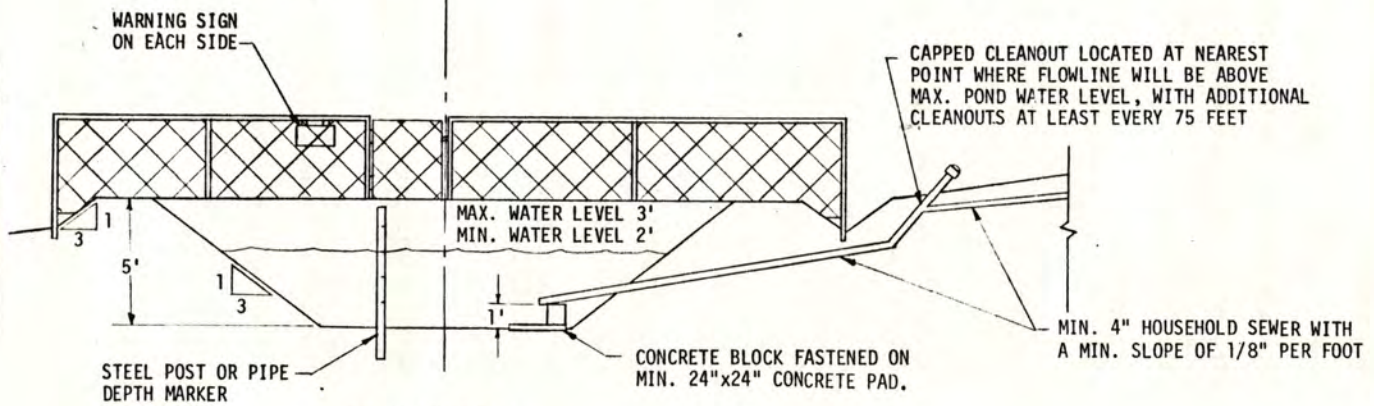

SECTION VIEW A-A
(APPLICABLE TO BOTH DESIGNS)

NUMBER OF BEDROOMS IN THE HOUSE	LAGOON DIMENSIONS (FEET)			
	SQUARE		ROUND	
	A	B	A	B
2-3	43	13	46	16
4	48	18	52	22


ADDITIONAL INFORMATION ON BACK

Leonard Arnold

APPLICANT'S SIGNATURE

FORM 20111-0278

8501 South 176th

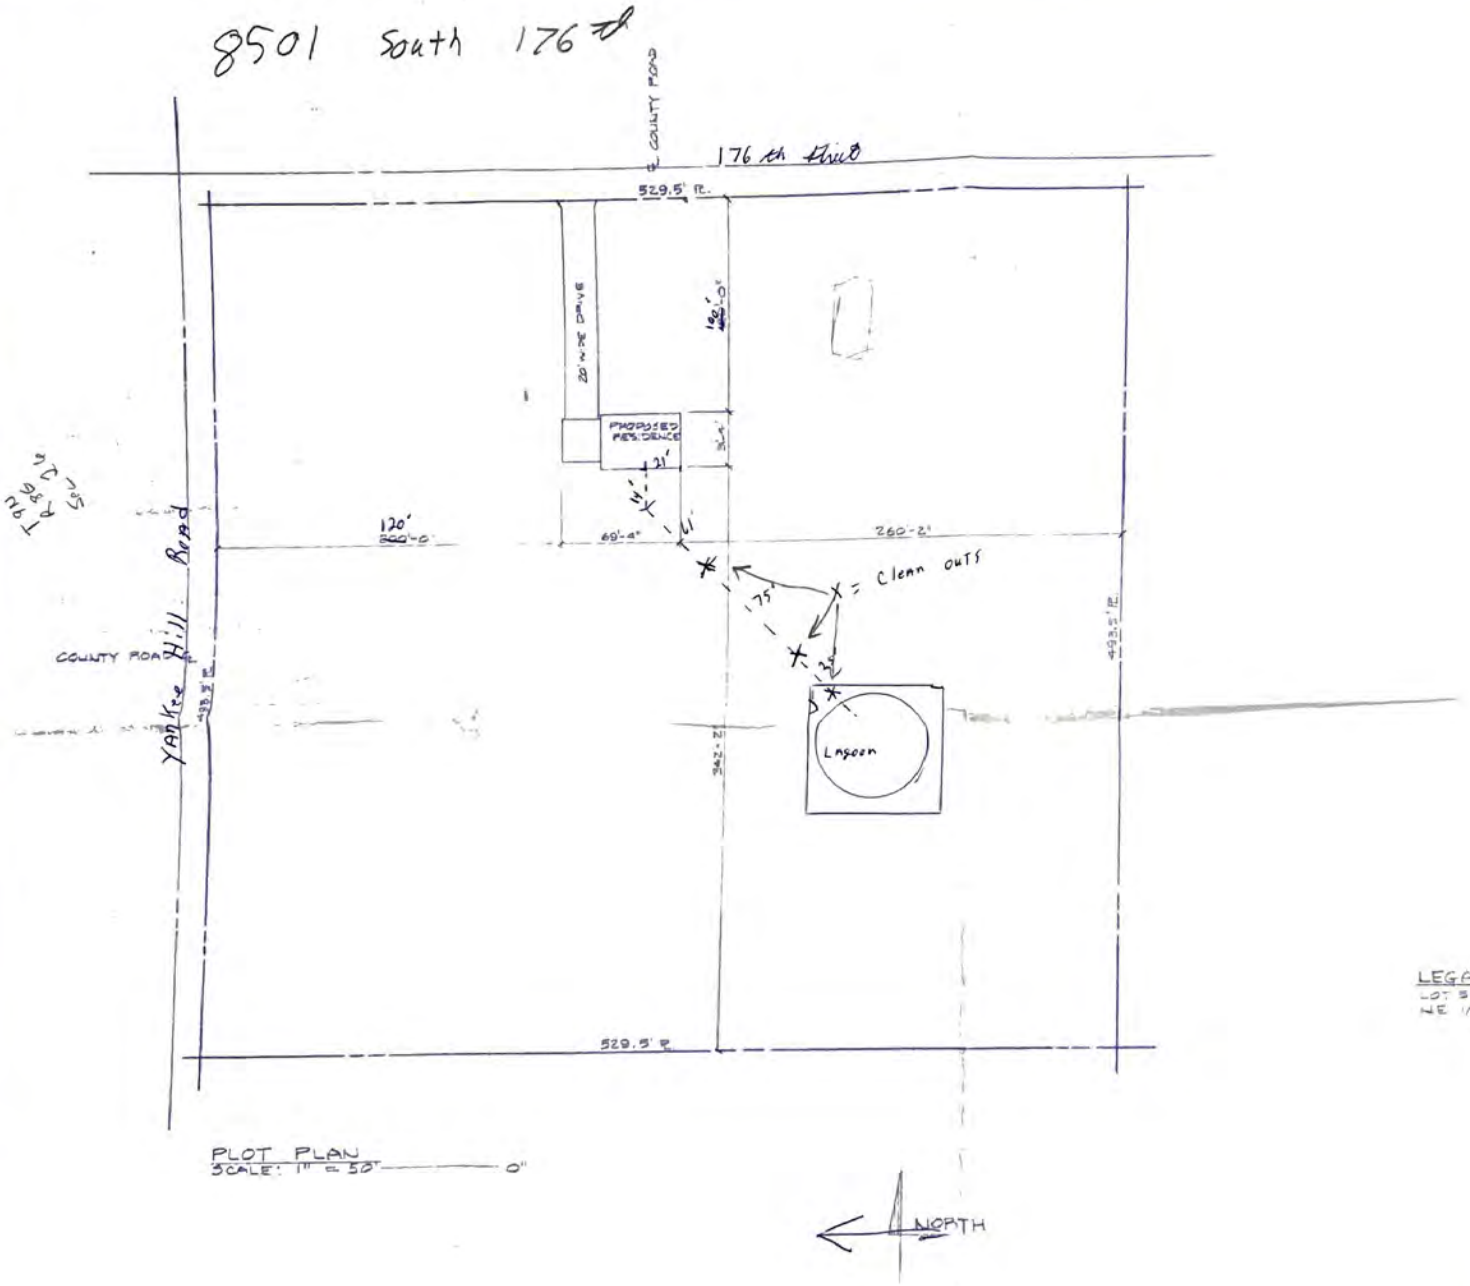

PLOT PLAN
SCALE: 1" = 50'-0"

LEGAL DESCRIPTION
LOT 5, IRREGULAR TRACT,
NE 1/4 SEC. 26-T9N-R.8E

BY:
CHRISTO CONSTRUCTION COMPANY
610 N. 48 ST., LINCOLN, NEBRASKA 68505

SCALE: 1"=50'-0"	APPROVED BY:	DRAWN BY D.E.B.
DATE: 8/23/78		REVISED

FOR:
MR. & MRS. LEONARD WIT JR.
4231 SO. 24TH PARK DRIVE, LINCOLN, NEBR.

DRAWN BY
NU-TREND
6778 A-TAPP ST, LINCOLN, NEBR. 68505
"DONALD E. BENT SR."

DRAWING NUMBER
1 OF 5