LINCOLN-LANCASTER COUNTY HEALTH DEPARTMENT

FILE NO. 1281-C

INDIVIDUAL SEWAGE SYSTEM CONSTRUCTION — TYPE OF PERMIT

September 28, 1978 — THIS PERMIT EXPIRES

Richard Greb — ISSUED TO

4000 South 56 Street, #386 C, Lincoln, NE 68506 — ADDRESS

T12N, R6E, Section 26, Bl. 3, Lot 5, Addition Northridge — LEGAL DESCRIPTION

REMARKS: NON-TRANSFERABLE

PERMIT	INSPECTION FEE	OCCUPATION TAX	TOTAL
$ 30.00	$	$	$ 30.00
ACCOUNTING NO.	ACCOUNTING NO.	ACCOUNTING NO.	CODE
	110.16	148.14	6-2

RECEIPTED BY — DATE — AMOUNT

VALID RECEIPT ONLY IF RECEIPTED IN THIS SPACE

HEALTH — ISSUING OFFICER

THIS PERMIT IS ISSUED AS PROVIDED BY COUNTY RESOLUTION NO. 2832

20109-0977

FORM HD-40(73) REQUEST FOR SITE CLEARANCE FOR INDIVIDUAL SEWAGE DISPOSAL SYSTEM

City Ordinance No. 9150 ☐
County Resolution No. 2832 ☒

LINCOLN-LANCASTER COUNTY HEALTH DEPARTMENT
Division of Environmental Health
2200 St. Marys Avenue
Lincoln, Nebraska 68502 (Phone: 475-6221)

FILE NO. 1281-C

TO: Division of Environmental Health
Lincoln-Lancaster County Health Dept.

DATE: March 27, 1978

The undersigned hereby requests SITE CLEARANCE to construct an Individual Sewage Disposal System in conformance with appropriate resolution or ordinance, as described herein: Northridge Sub, Lancaster Co.

1. Legal description of property: Twp. 12 N ; Range 6E ; Section 26
Block 3 ; Lot 5 ; Addition NORTHRIDGE ADDITION
Street Address _____

2. Property Use: Residential _____ ☑ ; Commercial _____ ☐
No. of Bedrooms 3 . Describe: _____
Other Use _____ ☐
Describe: _____

3. Type of Individual Sewage Disposal System: Septic Tank ☑ ; Other ☐

4. Distance to public sewer: _____ ft.

Richard Arb
Signature of Applicant (Owner or Lessee)

4000 So. 56th # 386C
Address

(Do not write below this double line)

REVIEWING ACTION

1. Health Department: Date Rec'd. 3/27/78 . Date Frwd. 3/28/78 . ACTION: Approved ☒ Disapproved ☐ Signature: Jerrold C. Hood

2. Supt. Bldg. Insp.: Date Rec'd. 3/28/78 . Date Frwd. 3/28/78 . ACTION: Approved ☐ Disapproved ☐ Signature: _____

3. City or County Engineer: Date Rec'd. 3/28/78 . Date Frwd. 3/28/78 . ACTION: Approved ☐ Disapproved ☒ Signature: Henry Graff

REMARKS OR REASONS FOR DISAPPROVAL _____

White: Health Dept. Copy
Yellow: Engineers Copy
Pink: Bldg. Inspector's Copy

FORM HD-42(73) APPLICATION FOR PERMIT TO CONSTRUCT INDIVIDUAL SEWAGE DISPOSAL SYSTEM

City Ordinance No. 9150 ☐
County Resolution No. 2832 ☒

LINCOLN-LANCASTER COUNTY HEALTH DEPARTMENT
Division of Environmental Health
2200 St. Marys Avenue
Lincoln, Nebraska 68502 (Phone: 475-6221)

FILE NO. 1281-C

DATE: March 27, 1978

TO: Director of Health
Lincoln-Lancaster County Health Dept.

The undersigned hereby applies for a permit to construct an Individual Sewage Disposal System in conformance with appropriate Ordinance or Resolution, as described in this application and the annexed forms attached hereto.

1. Legal description of property: Twp. 12 N ; Range 6 E ; Section 26 ; Block 3 ; Lot 5 ; Addition NORTHRIDGE ADDITION.
Street Address _____.

2. Property Use: Residential _____ ☑; Commercial _____ ☐
No. of Bedrooms 3
Describe: _____
Other Use _____
Describe: _____

3. Type of Individual Sewage Disposal System: Septic Tank ☒; Other ☐

4. Plans and Specifications of Proposed System. (See FORM HD-45(73) PLANS & SPECIFICATIONS, SEWAGE DISPOSAL SYSTEM, attached hereto.)

5. Soil Absorption Properties. (See FORM HD-43(73) SOIL ABSORPTION TEST DATA REPORT, attached hereto).

Richard Ideal
Signature of Applicant (owner or lessee)

4000 So. 56th #38C
Address

(Do not write below double line)

REVIEWING ACTION

1. Date Rec'd; _____
Filing Fee: $ 30.00

2. Site Visits:
Date: 9-1-78 by: _____
Date: _____ by: _____
Date: _____ by: _____

3. Date: Approved ☒; Disapproved ☐ 3/28/78
by: Jerrold E. Pool

4. INSTALLATION FINAL WRITTEN APPROVAL
Date: 9-1-78 by: _____

FORM HD- 43(73) SOIL ABSORPTION TEST DATA REPORT
(Annex to Application)
(Reference: City Ordinance No. 9150 and County Resolution No. 2832)

LINCOLN-LANCASTER COUNTY HEALTH DEPARTMENT
Division of Environmental Health
2200 St. Marys Avenue
Lincoln, Nebraska 68502 (Phone 475-6221)

FILE NO. 1381-C

PROPERTY WHERE SOIL TESTED:
Location: Township 12N ; Range 6E
Section & ¼ Sect. 26
Property Dimensions: ____ ft. x ____ ft.
Area: ____ acres. (Attach sketch of property showing hole location).
Soil Type: Silty Clay ☐; Silty Clay Loam ☐; Sandy Loam ☐
Silty Loam ☐; Clay Loam ☐; Sandy Clay ☐

Owner: Richard Greb
Address 3800 No. 27th Lincoln 68504

Dates of Tests: 3/24/78 to 3/25/78. Weather: Precip. ____ Temp. ____

PERCOLATION TEST DATA TABLE

a.	b.	c.	d.	e.	f.	g.	h.	i.	j.	k.	l.	m.	n.
		Pre-Saturation Period				Percolation Readings					Results		
		Start		End		Start			End				
Hole No.	Hole Depth (in.)	Date (Mo. Day)	Time (Hr. Min.)	Date (Mo. Day)	Time (Hr. Min.)	Date (Mo. Day)	Time (Hr. Min.)	Water Level (in.)	Time (Hr. Min.)	Water Level (in.)	Elapsed Time (Min.)	Water Level Drop (in.)	Percolation Rates (Min./inch)
1	36"	3/24	10:AM	3/25	10:00	3/25	1:00	6"	1:30	5"	30	1	
2	"	"	10:10	"	10:10	"	1:10	6"	1:40	5"	30	1	
3	"	"	10:20	"	10:20	"	1:20	6"	1:50	5"	30	1	
4	"	"	10:30	"	10:30	"	1:30	6"	2:00	4½"	30	1½	
5	"	"	10:40	"	10:40	"	1:40	6"	2:10	4½	30	1½	
6	"	"	10:50	"	10:50	"	1:50	6"	2:20	5"	30	1	

Sum of Percolation Rates ____
Average of Rates: ____
Mean of Rates: ____

Johan Strelsmayer
Signature of Person Conducting Test

Address 4401 No. 27th
Phone: 467-1627

(Do not write below this line)

REVIEWING ACTION

REMARKS: Sharpsburg Silty Clay Loam. (S.C.S.)

Approved Percolation Rate(s)
A. 25 min./inch
B. ____ min./inch
C. ____ min./inch

DATE: March 27, 1978

Jerrold C. Hood
Signature of Reviewing Official

FORM H- 45(73) PLANS & SPECIFICATIONS
SEWAGE DISPOSAL SYSTEM

(Annex to Application)
City Ordinance No. 9150 ☐
County Resolution No. 2832 ☐

LINCOLN-LANCASTER COUNTY HEALTH DEPARTMENT
Division of Environmental Health
2200 St. Marys Avenue
Lincoln, Nebraska 68502 (Phone: 475-6221)

FILE NO. 1381-C

SPECIFICATIONS

DATE: March 27, 1978


A. BUILDING SEWER:
1. Material _____; Diameter ____ in.
2. Distance above basement floor ____in.; or below basement floor ____in.
3. Distance between dwelling and septic tank ____ft.
4. Number of clean-outs _____.
5. Distances To:
Well or Suction Line ____ft.;
Stream ____ft.; Pressure Line ____ft.;
Property Line ____ft.

B. SEPTIC TANK (Provide construction drawings.)
1. Material _____; No. of compartments _____.
2. Capacity 1000 gals.; Liquid depth ____in.
3. Factory Built: Yes ☑ (Company precast step
No ☐
4. Manholes: Over Inlet; diam. ____in.
Over Outlet; diam. ___in.
Below Grade _____in.
5. Inlet: Baffle ☐; or Tee ☐
6. Outlet: Baffle ☐; or Tee ☐
Depth of outlet below inlet ___in.
7. Depth of top of tank below finished grade ____in.
8. Distances To:
Well or Suction Line ____ft.;
Stream ____ft.; Pressure Line ____ft.;
Property Line ____ft.


C. DISTRIBUTION BOX
1. Material _____; No. available outlets _____.
2. Factory Built: Yes ☑, (Company Same
No ☐
3. Dimension: Length ____in.; Width ___in.
Depth ____in.
4. Distance from Septic Tank ____ft.
5. Serial Distribution: Yes ☐, No ☐
(If yes, show detailed plans.)

D. ABSORPTION FIELD: (Provide drawings.)
1. Type: concrete ½ moon 4' wide trench
2. Lateral Lines: Depth below grade ___in.
Number ____; Length of each line ___ft
Total length of Laterals 172 ft.;
Slope ____in/100 ft. Diameter of pipe ____ in.; Shape _____
Material: concrete ☐; fiber asbestos ☐; clay ☐; other _____
Distance between lateral lines ____ft.
3. Trench Dimensions: Depth ___in.;
Width ____in.
4. Filter Material: _____.
Depth of material from trench bottom _____in.
5. Distances To:
Well or Suction Line ____ft.;
Stream _____ft.; Pressure Line ____ft.
Property Line ____ft.
6. Percolation Rate: _____minutes/inch

TYPICAL SKETCHES

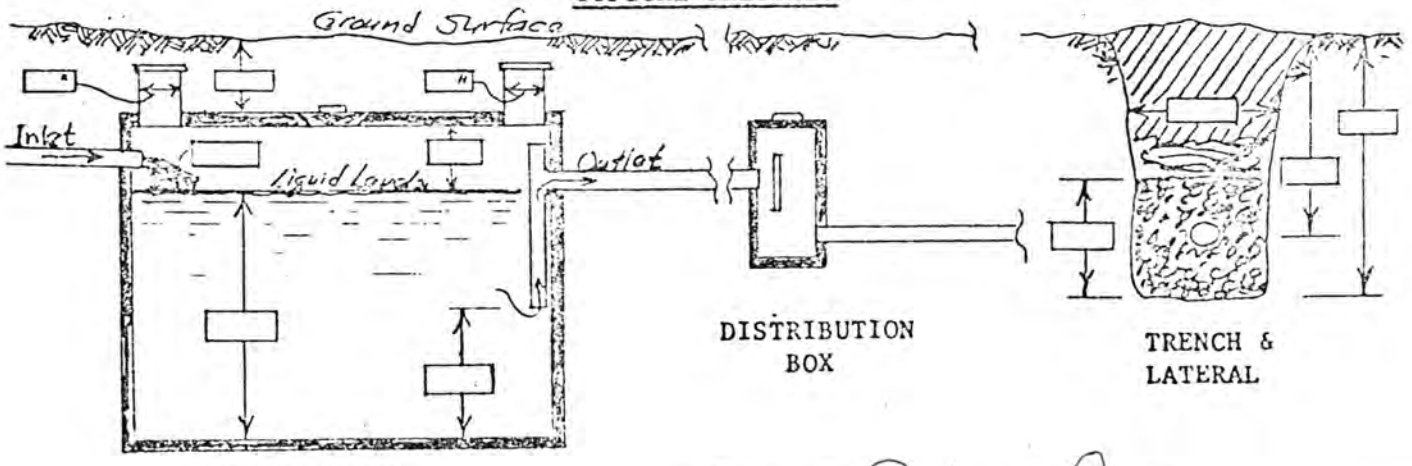

Richard Graf
Signature of Applicant

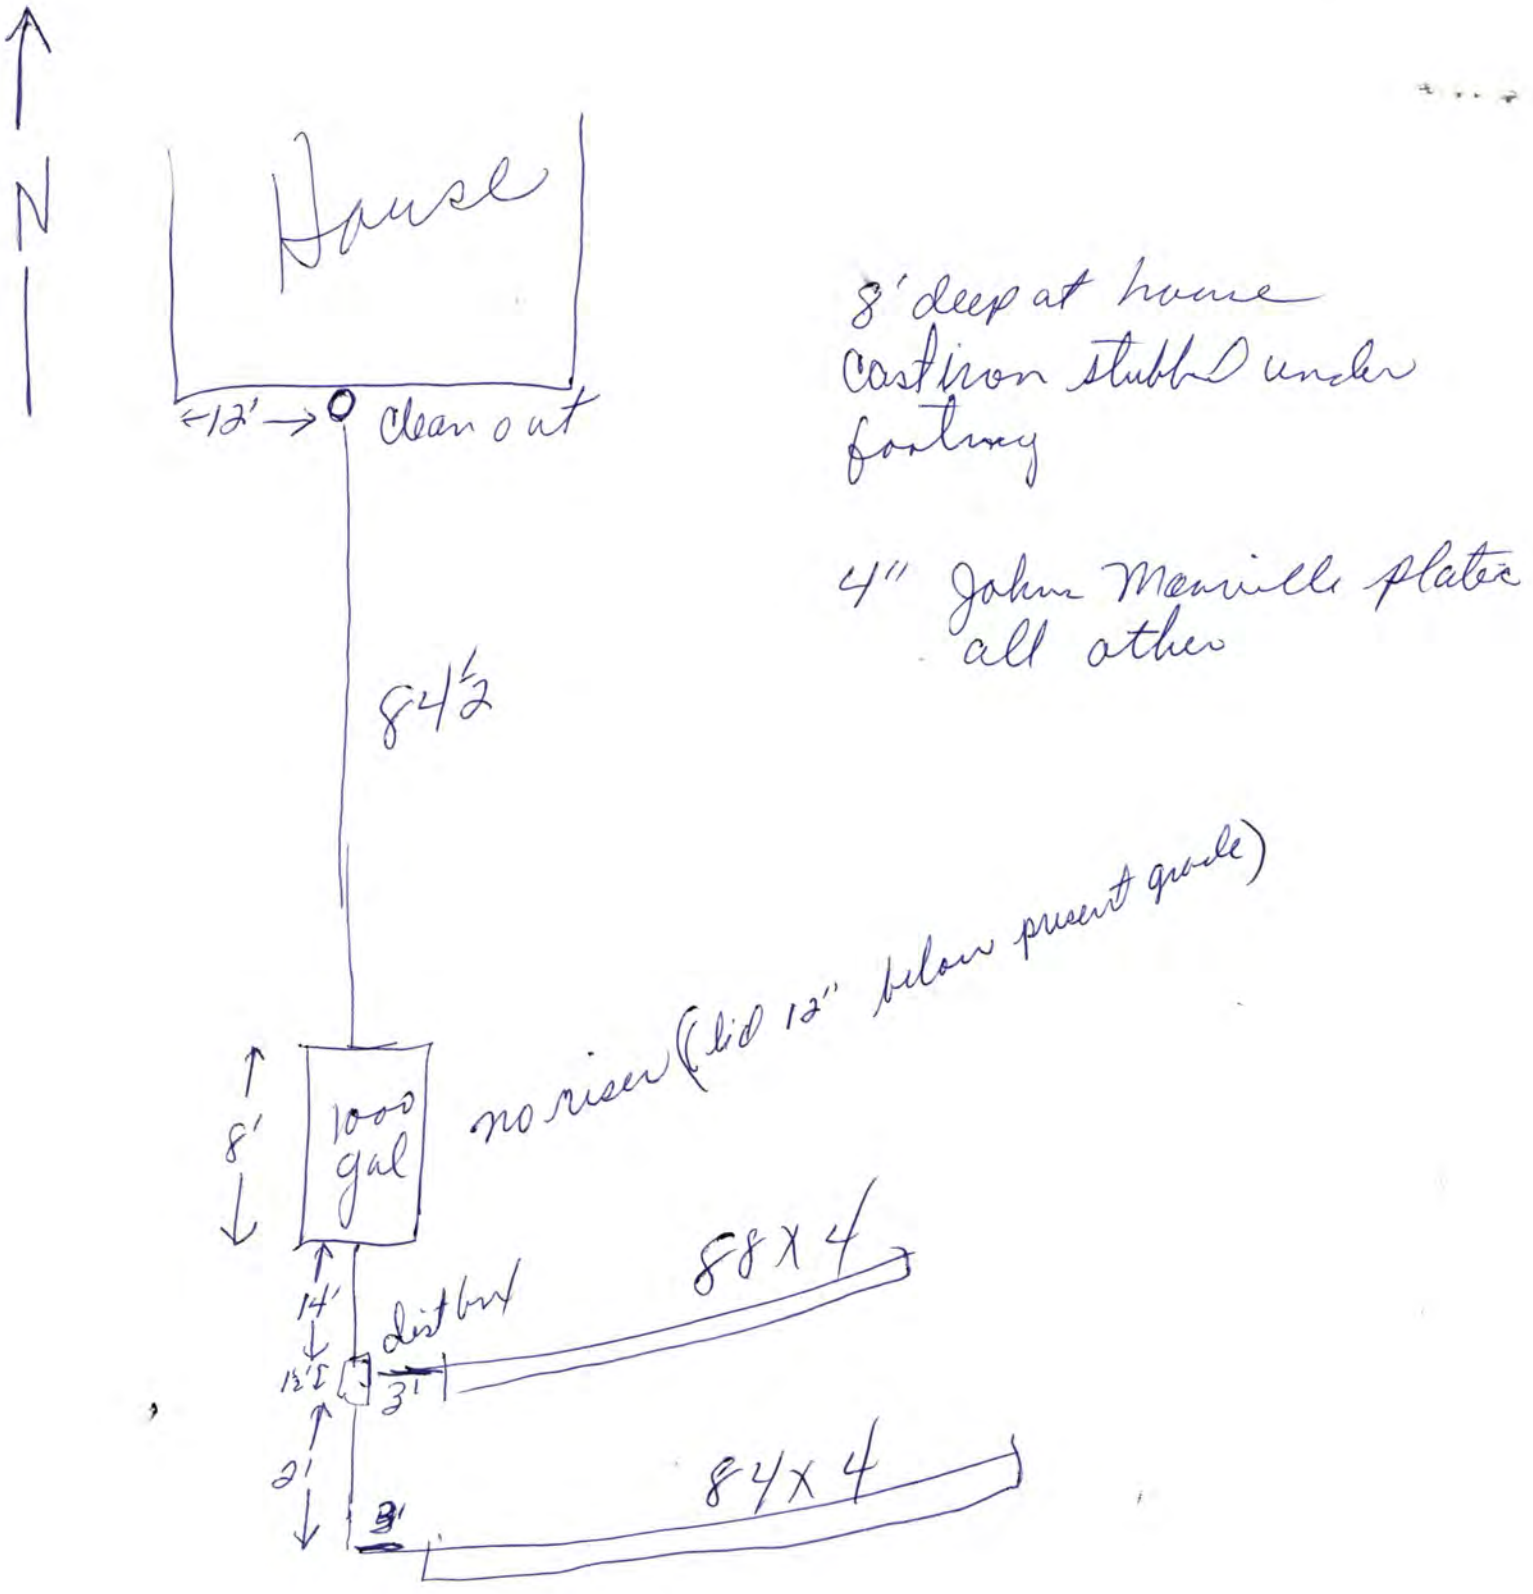

Allan Nelson
for Shotmyer Eng.