LINCOLN-LANCASTER COUNTY HEALTH DEPARTMENT

2200 ST. MARYS
LINCOLN, NEBRASKA 68502

FILE NO. 1868-C

INDIVIDUAL SEWAGE SYSTEM CONSTRUCTION
TYPE OF PERMIT

October 28, 1982
THIS PERMIT EXPIRES

J. A. HAGER ROUTE #1, BOX 11, RAYMOND NE 68428
ISSUED TO — ADDRESS

T12N, R5E, SECTION 25
LEGAL DESCRIPTION

REMARKS: NONTRANSFERABLE

PERMIT	INSPECTION FEE	OCCUPATION TAX	TOTAL
$ 30.00	$	$	$ 30.00
ACCOUNTING NO.	ACCOUNTING NO.	ACCOUNTING NO.	CODE
	110.16	148.14	6-2

RECEIPTED BY	DATE	AMOUNT
EP	11/28/82	

VALID RECEIPT ONLY IF RECEIPTED IN THIS SPACE

HEALTH
ISSUING OFFICER

THIS PERMIT IS ISSUED AS PROVIDED BY COUNTY RESOLUTION NO. 2832

20109-0977

FORM HD-41(73) APPLICATION FOR PERMIT TO ALTER, EXTEND OR REPAIR INDIVIDUAL SEWAGE DISPOSAL SYSTEM

City Ordinance No. 9150 ☐
County Resolution No. 2832 ☒

LINCOLN-LANCASTER COUNTY HEALTH DEPARTMENT
Division of Environmental Health
2200 St. Marys Ave.
Lincoln, Nebraska 68502 (Phone: 475-6221)

FILE NO. 1868-C

TO: Division of Environmental Health
Lincoln-Lancaster County Health Dept.

DATE: 14 April 1982

The undersigned hereby applies for a permit to ALTER ☐, EXTEND ☐, or REPAIR ☒ an existing Individual Sewage Disposal System, in conformance with appropriate Ordinance or Resolution, as described in this application and drawings attached hereto.

1. Legal description of property: Twp. 12N ; Range 5E ; Section 25 ;
Block _____; Lot _____; Addition _____
Street Address _____

2. Property Use: Residential _____ ☐; Commercial _____ ☐
No. Bedrooms 2
Describe _____
Other Use ☐
Describe _____

3. Type of existing Individual Sewage Disposal System: Septic Tank ☒; Other ☐

4. Description of proposed alteration, extension or repair: repaired old system

5. Work to be done by: Owner ☐; or Contractor ☒, Buresh Plumbing – Valparaiso
Contractor's Name

6. Estimated cost of project: If cost is above 400.00, then a 30.00 fee is required.

a. Materials	$
b. Labor	$
c. Other	$
TOTAL	$

Subsurface laterals
NEEDED: 3 ft wide = 150 ft
2 X 60' 4 ft wide = 113 ft.
Note: 100 ft is max length per lateral
24 min/in perc rate

J. L. Hager
Signature of Applicant (owner ~~or lessee~~)

Rt #1, Box 11 – Raymond, NE 68428
Address

(Do not write below this line)

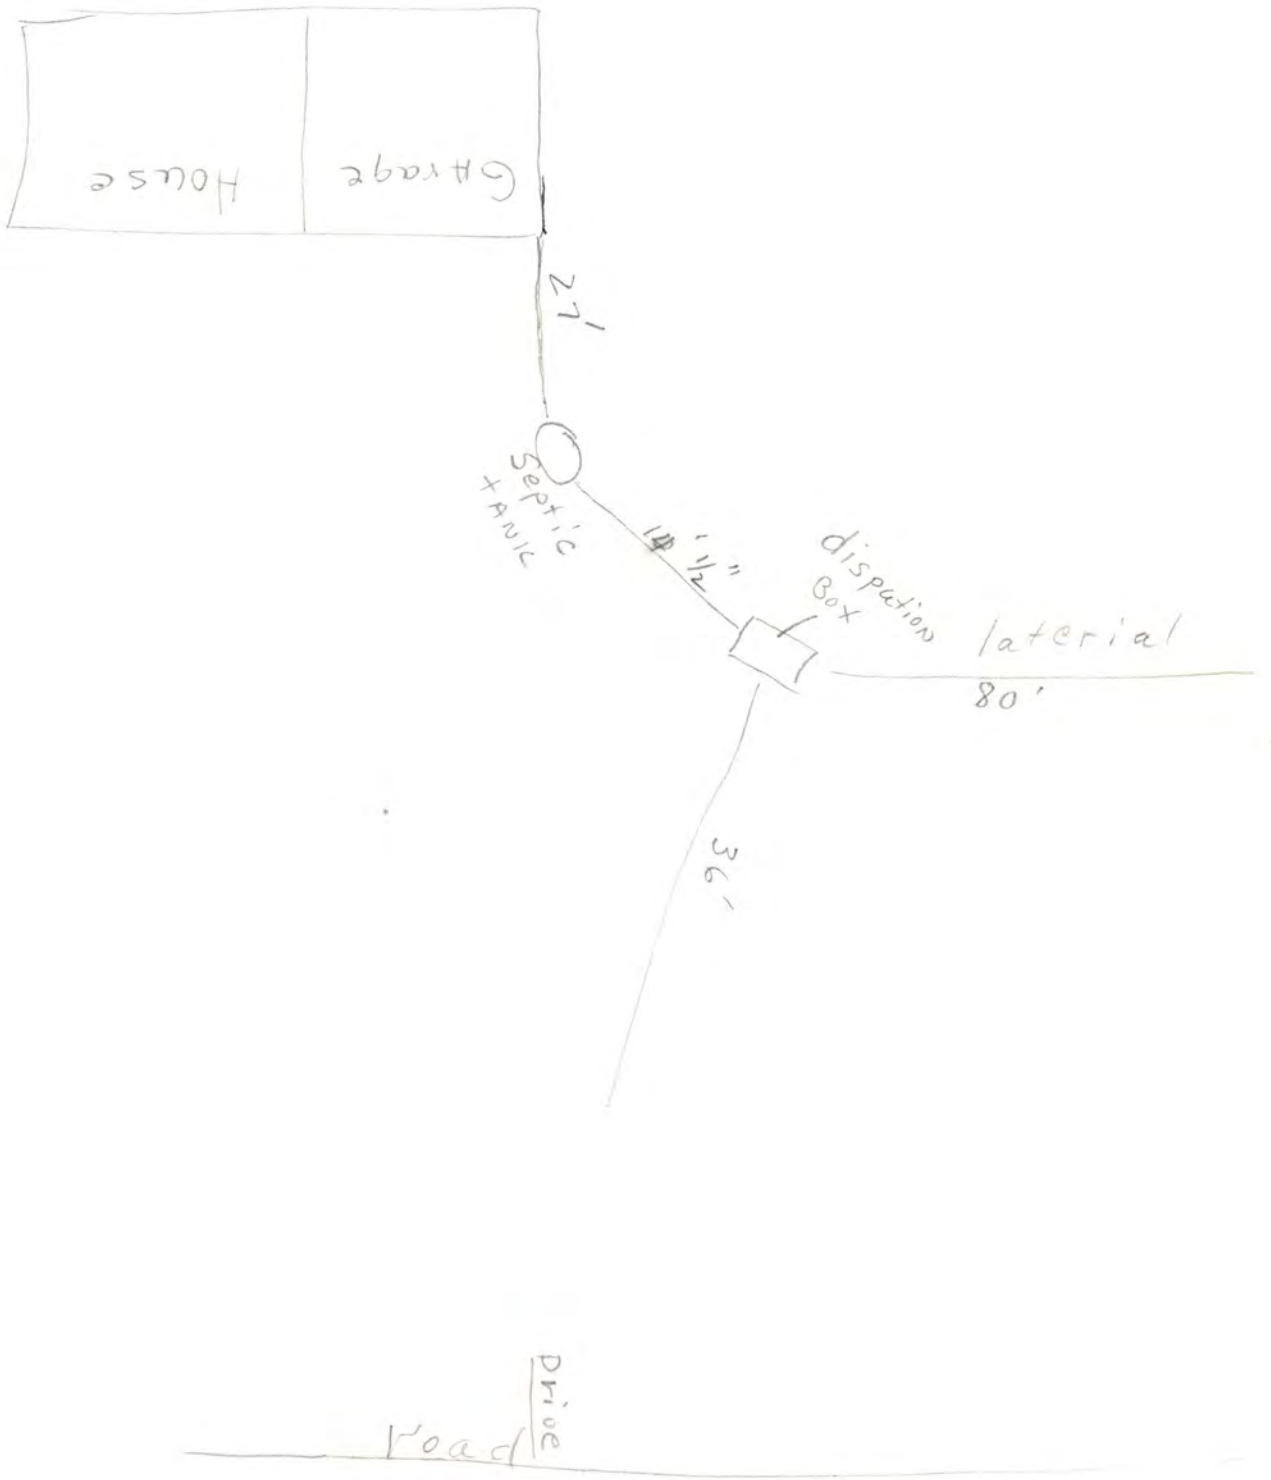
REVIEWING ACTION

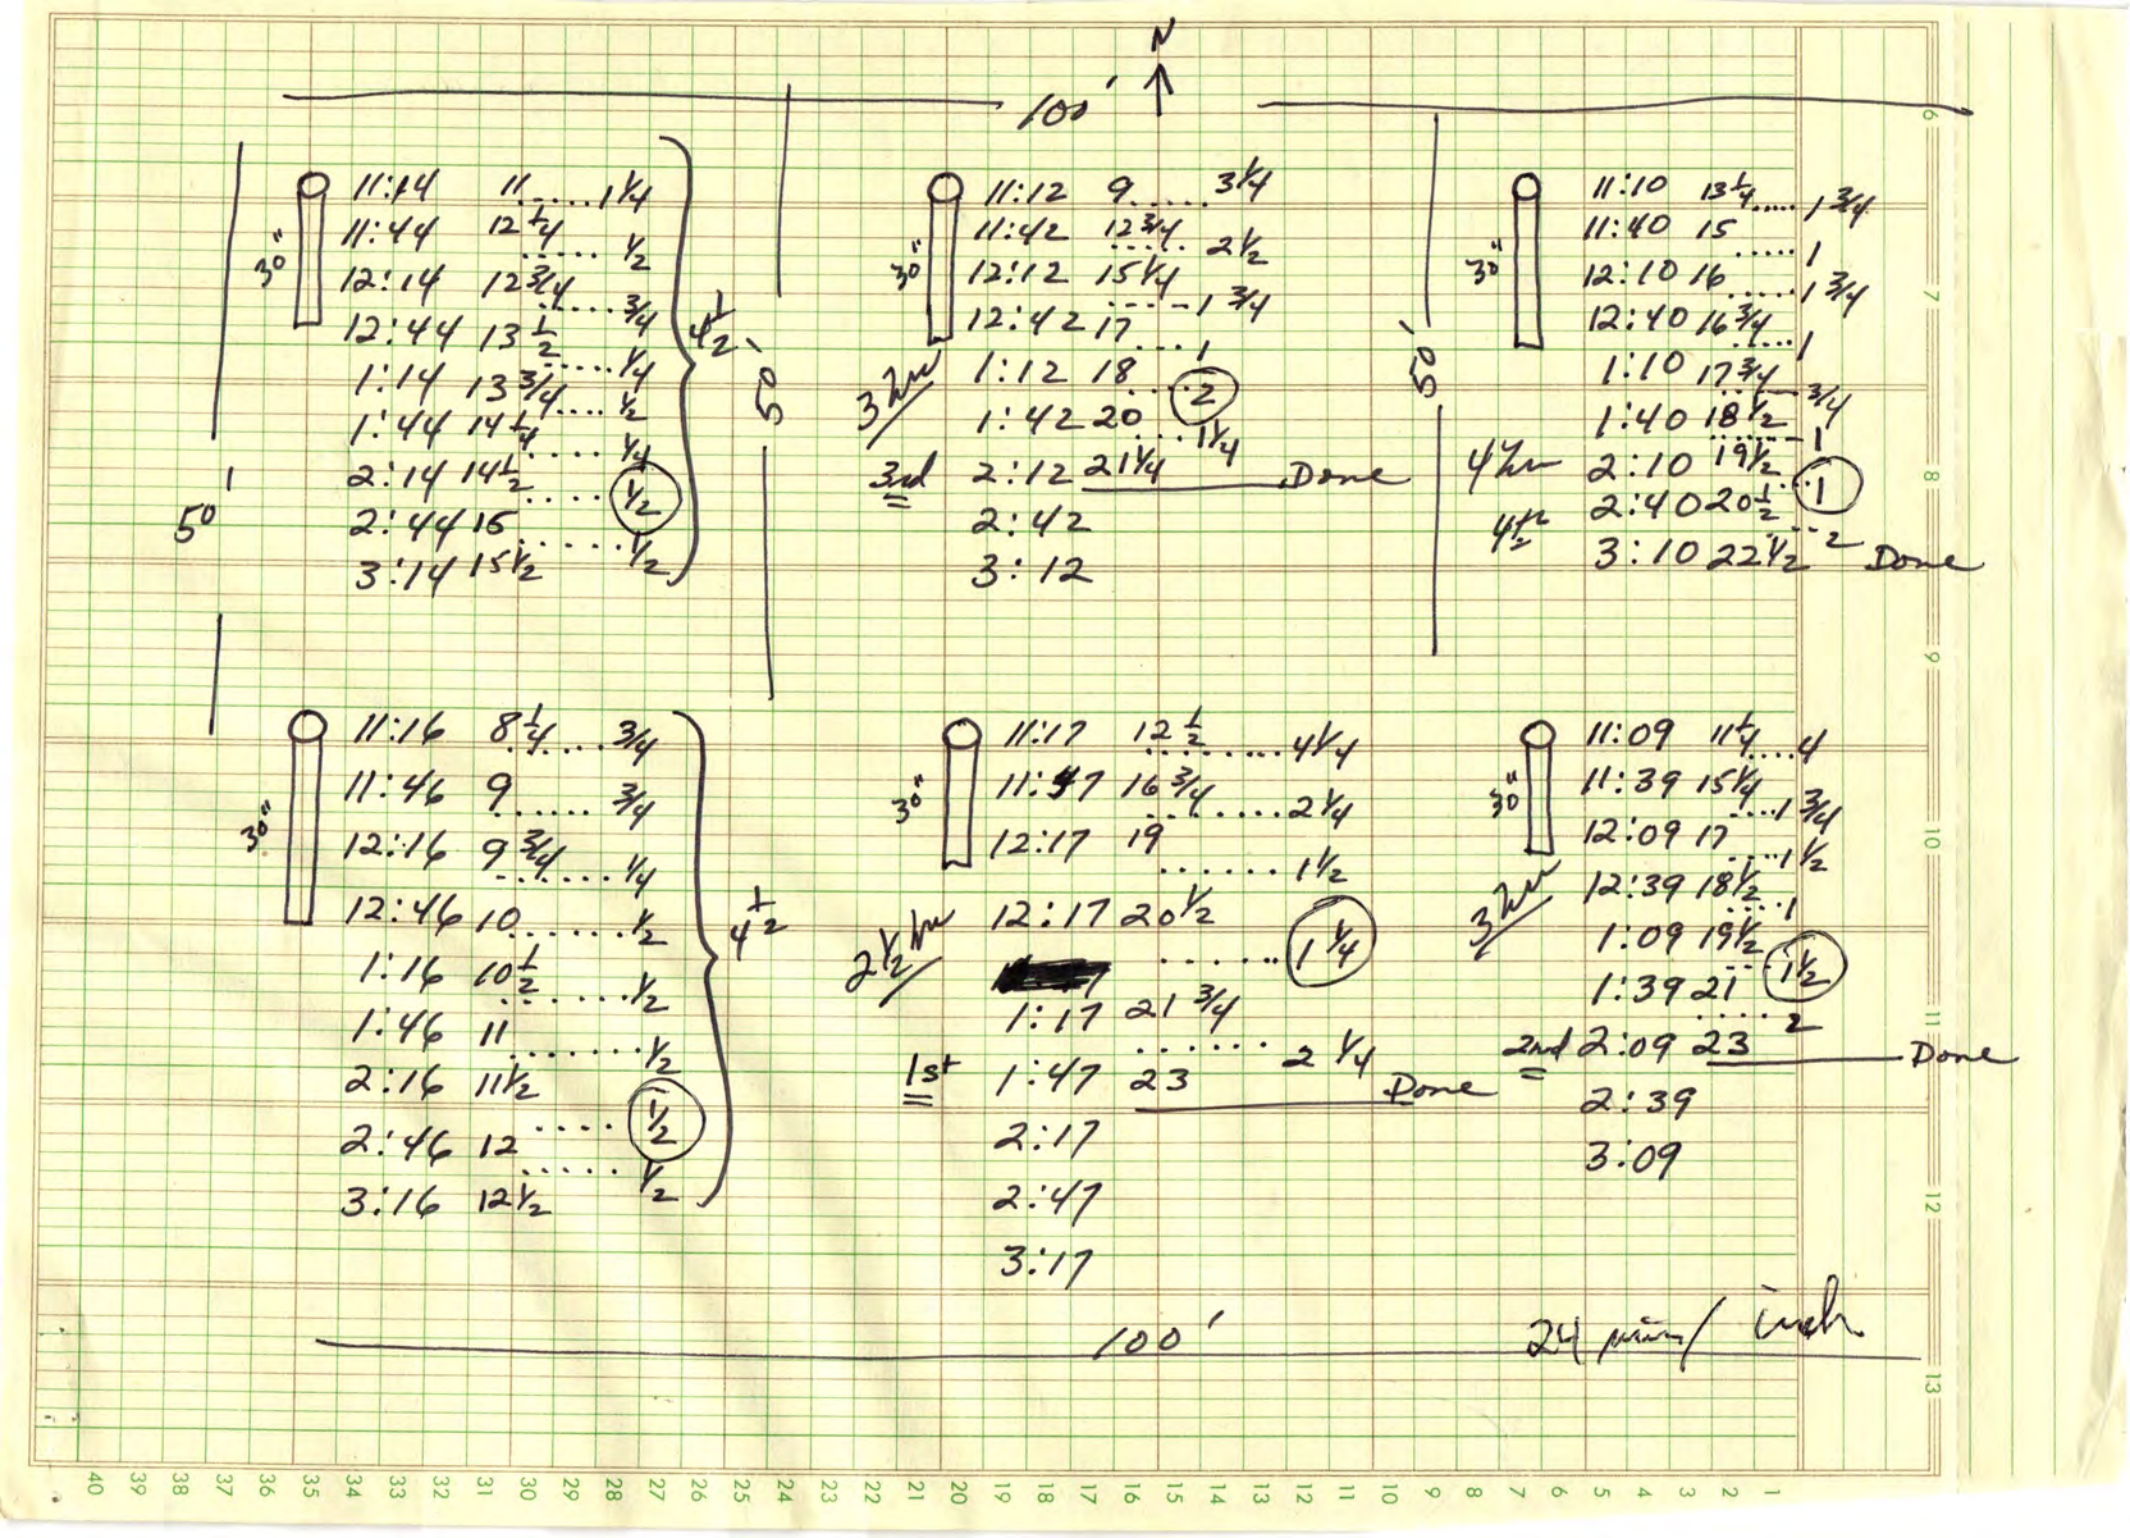
1. Date Rec'd: 4-26-82
Filing Fee: $ 30.00

2. Site Visits:
Date: 4-26-82 by: mm
Date: _____ by: _____
Date: _____ by: _____

3. Date: Approved ☒; Disapproved ☐
by: Ron Mayont

4. INSTALLATION FINAL WRITTEN APPROVAL
Date: 4-26-82 by: Ron


House
Garage
27'
Septic Tank
1½"
dispation Box
lateral
80'
36'
Drive
Road
N
S
E
W


N
100'
50'
50'
100'
30"
11:14 11 1¼
11:44 12½ ½
12:14 12¾ ¾
12:44 13½ ¼
1:14 13¾ ½
1:44 14¼ ¼
2:14 14½ ½
2:44 15
3:14 15½ ½
4½
11:12 9 3¼
11:42 12¾ 2½
12:12 15¼ 1¾
12:42 17 1
1:12 18 2
1:42 20 1¼
2:12 21¼ Done
2:42
3:12
3rd
11:10 13¼ 1¾
11:40 15 1
12:10 16 1¾
12:40 16¾ 1
1:10 17¾ ¾
1:40 18½ 1
2:10 19½ 1
2:40 20½ 2
3:10 22½ Done
4th
11:16 8¼ ¾
11:46 9 ¾
12:16 9¾ ¼
12:46 10 ½
1:16 10½ ½
1:46 11 ½
2:16 11½ ½
2:46 12 ½
3:16 12½
4½
11:17 12½ 4¼
11:47 16¾ 2¼
12:17 19 1½
12:17 20½ 1¼
1:17 21¾ 2¼
1:47 23 Done
2:17
2:47
3:17
2nd
11:09 11¼ 4
11:39 15¼ 1¾
12:09 17 1½
12:39 18½ 1
1:09 19½ 1½
1:39 21 2
2:09 23 Done
2:39
3:09
24 min/inch

Lincoln-Lancaster County Health Department

3140 "N" Street, Lincoln, Nebraska 68510 Phone: 441-8022

REAL ESTATE TRANSFER/LOAN APPROVAL FORM

FOR PROPERTY IN **LANCASTER COUNTY** ONLY

AUG 0 2 2005

This form must be completed and returned with payment to request a real estate transfer inspection.

MAKE CHECK PAYABLE TO: "Lincoln-Lancaster County Health Department" or "LLCHD"

☒ Enclosed is $200.00. Allow two weeks for processing. Incomplete information will delay processing.

Legal Description of Property: Street Address 6505 W DAVEY RD RAYMOND NE

Parcel ID 06 25 - 100 - 003 - 000 (i.e. 99-99-999-999-999)

Twp MN Range 5E Section 25 1/4 NW 1/4 Block ___ Lot TL1 Addition ___

Directions to Property LOT 7 NW 25-12-5 RAYMOND LANCASTER COUNTY NEBRASKA

Location of Well 100 FT E OF HOUSE Tap Location: Inside ☒ Outside ☒

Location of Sewage System N OF GARAGE UNDER FLOWER BED Year Installed 1997 ?

Site Hazards (dogs, etc.) NONE

	NAME	ADDRESS	PHONE
Present Owner:	RILEY & DEB SMITH	13136 HALSTAD AVE LOVSDALE MN 55046	507-744-3286
Tenant/Buyer:	VICKI SHOPPIN		
Return to:	VICKI S HOPPIN	4294 LATIMER AVE SAN JOSE CA 95130	408 507 7933 408 374 7820 (Fax)
Signature of Applicant		Address SAME	Date 7/25/05

HEALTH DEPARTMENT USE ONLY

RECEIVED Date 8/3/05 Amount $200.00 Check No. 1014 Initials ___

DATA ENTRY Date ___/___/___ Case No. ___ Initials ___

PRELIMINARY STATUS--By Ron Mayeaux **DATE:** 8/3/05

WATER SYSTEM:	Approved	Disapproved	**SEWAGE SYSTEM**	**Additional Site Visits**
Construction	☒	☐	Approved ☐	Date___/___/___by___
Bacteria	☒ 0 /ml	☐ ___ /ml	Provisional ☒	Date___/___/___by___
Nitrate	☒ 4.8 ppm	☐ ___ ppm	Disapproved ☐	Date___/___/___by___

Comments: In 1982, a repair permit was issued for an addition of leach field laterals to an existing older septic system. Thus, a provisional approval. There was no visible malfunction at the time of inspection. Recommend checking to see if septic tank needs pumping and that tank is watertight. See Attached Letter ☐

FINAL STATUS

WATER SYSTEM: Approved ☒ **SEWAGE DISPOSAL SYSTEM:** Approved ☐ Provisional Approval ☒

Approved by Ron Mayeaux, R.S. Date 8/5/05

Approval or disapproval is based on State and local standards for construction, location and water quality. Inspection is based on visible construction and operation at the time of inspection. Approval or provisional approval does not imply or express a guarantee of system operations.

8-3-05 GE: 0 Fee: 0

P28223-20

White - Applicant after approval Yellow - Environmental Health

Revised/Reprint: 9-00

Lincoln-Lancaster County Health Department

3140 "N" Street, Lincoln, Nebraska 68510 Phone: 441-8022

REAL ESTATE TRANSFER/LOAN APPROVAL FORM

FOR PROPERTY IN **LANCASTER COUNTY** ONLY

This form must be completed and returned with payment to request a real estate transfer inspection.

MAKE CHECK PAYABLE TO: "Lincoln-Lancaster County Health Department" or "LLCHD"

☑ Enclosed is $200.00. Allow two weeks for processing. Incomplete information will delay processing.

Legal Description of Property: Street Address 6505 W DAUEY RD RAYMOND NE

Parcel ID 06-25-100-003-000 (i.e. 99-99-999-999-999)

Twp 12N Range 5E Section 25 1/4 ___ 1/4 ___ Block ___ Lot ___ Addition ___

Directions to Property NORTH ON HWY 79 to W DAUEY RD WEST APPROX. ½ MILE - 2ND HOUSE ON SOUTH SIDE (2 STORY BRICK W/ 2 CAR ATTACHED)

Location of Well ___ Tap Location: Inside ☐ Outside ☐

Location of Sewage System JUST WEST OF DRIVE IN FRONT OF GARAGE Year Installed APPROXIMATELY 1997

Site Hazards (dogs, etc.) NONE

	NAME	ADDRESS	PHONE
Present Owner:	DOUGLAS FREDMORE	6419 WA ST VALPARAISO, NE 68065	784-0286
Tenant/Buyer:	~~Rob Pradmore~~ ~~lead sprayer~~ ~~collections~~ 310-3148	434-3800	
Return to:	Sybil Knox WOODS BROS REALTY	7100 S 29th ST LINCOLN NE 68516	314-0314 434-3605 (Fax) AVE

X Signature of Applicant [signature] Address 14480 FAIRBANKS Date 2/25/02
FAIRBAULT, MN 55021

HEALTH DEPARTMENT USE ONLY

RECEIVED Date 02/27/02 Amount 200.00 Check No. 6144 Initials ___

DATA ENTRY Date ___/___/___ Case No. ___ Initials ___

PRELIMINARY STATUS--By Ron Marquart **DATE:** 2/28/02

WATER SYSTEM:	Approved	Disapproved
Construction	☑	☐
Bacteria	☑ 0 /ml	☐ ___ /ml
Nitrate	☑ 3.2 ppm	☐ ___ ppm

SEWAGE SYSTEM	
Approved	☐
Provisional	☒
Disapproved	☐

Additional Site Visits

Date 3/4/02 by RM

Date ___/___/___ by ___

Date ___/___/___ by ___

Comments: In 1982 a repair permit was issued for the addition of drainfield laterals to an existing older septic system thus a provisional approval. There was noticeable malfunction at the time of inspection. Recommend checking to see if septic tank needs pumping. See Attached Letter ☐

FINAL STATUS

WATER SYSTEM: Approved ☑ **SEWAGE DISPOSAL SYSTEM:** Approved ☐ Provisional Approval ☒

Approved by Ron Marquart, R.S. Date 3/6/02

Approval or disapproval is based on State and local standards for construction, location and water quality. Inspection is based on visible construction and operation at the time of inspection. Approval or provisional approval does not imply or express a guarantee of system operations.

3-4-02 3-6-02 P20016-42

White - Applicant after approval Yellow - Environmental Health Pink -

Revised/Reprint: 9-00