LINCOLN-LANCASTER COUNTY HEALTH DEPARTMENT

FILE NO. 802-C

INDIVIDUAL SEWAGE SYSTEM CONSTRUCTION — TYPE OF PERMIT

October 25, 1976 — THIS PERMIT EXPIRES

Gary L. Harral, Box 71, Pleasant Dale, NE 68423 — ISSUED TO / ADDRESS

T10N; R5E; Sec. 32- P of SW¼ of SE¼ LAGOON — LEGAL DESCRIPTION

REMARKS: NON-TRANSFERABLE

PERMIT	INSPECTION FEE	OCCUPATION TAX	TOTAL
$ 30.00	$	$	$ 30.00
ACCOUNTING NO.	ACCOUNTING NO.	ACCOUNTING NO.	CODE
	110.16	148.14	6-2

RECEIPTED BY — DATE — AMOUNT

VALID RECEIPT ONLY IF RECEIPTED IN THIS SPACE

ISSUING OFFICER

THIS PERMIT IS ISSUED AS PROVIDED BY COUNTY RESOLUTION NO. 2832

FORM HD-40(73) REQUEST FOR SITE CLEARANCE FOR INDIVIDUAL SEWAGE DISPOSAL SYSTEM

City Ordinance No. 9150 ☐
County Resolution No. 2832 ☒

LINCOLN-LANCASTER COUNTY HEALTH DEPARTMENT
Division of Environmental Health
2200 St. Marys Avenue
Lincoln, Nebraska 68502 (Phone: 475-6221)

FILE NO. 802-C

TO: Division of Environmental Health
Lincoln-Lancaster County Health Dept.

DATE: 4-26-76

The undersigned hereby requests SITE CLEARANCE to construct an Individual Sewage Disposal System in conformance with appropriate resolution or ordinance, as described herein: PART OF SW1/4 OF THE SE 1/4

1. Legal description of property: Twp. 10N ; Range 5E; Section 32
Block ____; Lot ____; Addition ____
Street Address ____

2. Property Use: Residential ____ [X] ; Commercial ____ [ ]
No. of Bedrooms 2 . Describe: ____
Other Use ____ [ ]
Describe: ____

3. Type of Individual Sewage Disposal System: Septic Tank [ ] ; Other [X]

4. Distance to public sewer: ____ ft.

Gary L. Maaral
Signature of Applicant (Owner or Lessee)

PLEASANT DALE
Address

(Do not write below this double line)

REVIEWING ACTION

1. Health Department: Date Rec'd. 4/26/76 . Date Frwd. 4/27/76 . ACTION: Approved [X] Disapproved [ ] Signature: Jerrold C. Hood

2. Supt. Bldg. Insp.: Date Rec'd. 4-27-76 . Date Frwd. ____ . ACTION: Approved [X] Disapproved [ ] Signature: Tom Braasch

3. City or County Engineer: Date Rec'd. 4/27/76 . Date Frwd. 4/27/76 . ACTION: Approved [X] Disapproved [ ] Signature: Allan L. Abbott

REMARKS OR REASONS FOR DISAPPROVAL ____

White: Health Dept. Copy
Yellow: Engineers Copy
Pink: Bldg. Inspector's Copy

FORM HD-42(73) APPLICATION FOR PERMIT TO CONSTRUCT INDIVIDUAL SEWAGE DISPOSAL SYSTEM

City Ordinance No. 9150 ☐

County Resolution No. 2832 ☒

LINCOLN-LANCASTER COUNTY HEALTH DEPARTMENT
Division of Environmental Health
2200 St. Marys Avenue
Lincoln, Nebraska 68502 (Phone: 475-6221)

FILE NO. 802-C

DATE: 4-26-76

TO: Director of Health
Lincoln-Lancaster County Health Dept.

The undersigned hereby applies for a permit to construct an Individual Sewage Disposal System in conformance with appropriate Ordinance or Resolution, as described in this application and the annexed forms attached hereto. SW 1/4 OF THE SE 1/4

1. Legal description of property: Twp. 10 N ; Range 5 E ; Section 32 ; Block ; Lot ; Addition .
Street Address .

2. Property Use: Residential ☒; Commercial ☐
No. of Bedrooms 2
Describe:
Other Use
Describe:

3. Type of Individual Sewage Disposal System: Septic Tank ☐; Other ☒

4. Plans and Specifications of Proposed System. (See FORM HD-45(73) PLANS & SPECIFICATIONS, SEWAGE DISPOSAL SYSTEM, attached hereto.)

5. Soil Absorption Properties. (See FORM HD-43(73) SOIL ABSORPTION TEST DATA REPORT, attached hereto).

Gary L. Marvel
Signature of Applicant (owner or lessee)

PLEASANT DALE
Address

(Do not write below double line)

REVIEWING ACTION

1. Date Rec'd;
Filing Fee: $ 30.00

2. Site Visits:
Date: 7-21-76 by: jw
Date: by:
Date: by:

3. Date: Approved ☒; Disapproved ☐ 4/26/76
by: Jerrold C. Hood

4. INSTALLATION FINAL WRITTEN APPROVAL
Date: 7-21-76 by: James Weverka

FORM HD- 43(73) SOIL ABSORPTION TEST DATA REPORT
(Annex to Application)
(Reference: City Ordinance No. 9150 and County Resolution No. 2832)

LINCOLN-LANCASTER COUNTY HEALTH DEPARTMENT
Division of Environmental Health
2200 St. Marys Avenue
Lincoln, Nebraska 68502 (Phone 475-6221)

FILE NO. 802-C

PROPERTY WHERE SOIL TESTED: SW¼ OF SE¼ Owner: GARY HARRAL

Location: Township 10 ; Range 5
Section & ¼ Sect. 32 Address PLEASANT DALE

Property Dimensions: 475 ft. x 470 ft.
Area: 5.13 acres. (Attach sketch of property showing hole location).

Soil Type: Silty Clay ☐; Silty Clay Loam ☐; Sandy Loam ☐
Silty Loam ☐; Clay Loam ☐; Sandy Clay ☐ WYMORE SOIL X

Dates of Tests: 4-3-76 to 4-4-76. Weather: Precip. 0 Temp. 52°F

PERCOLATION TEST DATA TABLE

a.	b.	c.	d.	e.	f.	g.	h.	i.	j.	k.	l.	m.	n.
		Pre-Saturation Period				Percolation Readings					Results		
		Start		End		Start			End				
Hole No.	Hole Depth (in.)	Date (Mo. Day)	Time (Hr. Min.)	Date (Mo. Day)	Time (Hr. Min.)	Date (Mo. Day)	Time (Hr. Min.)	Water Level (in.)	Time (Hr. Min.)	Water Level (in.)	Elapsed Time (Min.)	Water Level Drop (in.)	Percolation Rates (Min./inch)
1	36"	4-3	5:53	4-4	6:24	4-4	6:24	6"	30mn				
2	38"	4-3	5:54	4-4	"						0 "		
3	36"	4-3	5:58	4-4		SOIL IS WYMORE SOIL							
4	36"	4-3	6:05	4-4									
5	37"	4-3	6:10	4-4		NO TEST REQUIRED - OKAY BY							
6	40"	4-3	6:15	4-4									
						COUNTY SOIL CONSERVATION SERVICE							

Sum of Percolation Rates
Average of Rates:
Mean of Rates:

Sam L. Harral
Signature of Person Conducting Test

Address BOX 71 PLEASANT DALE
Phone: 795-3775

(Do not write below this line)

REVIEWING ACTION

REMARKS:


Approved Percolation Rate(s)
A. _____ min./inch
B. _____ min./inch
C. _____ min./inch


DATE:

Signature of Reviewing Official

WASTE STABILIZATION POND

LINCOLN-LANCASTER CO. HEALTH DEPT.
DIVISION OF ENVIRONMENTAL HEALTH 2-75

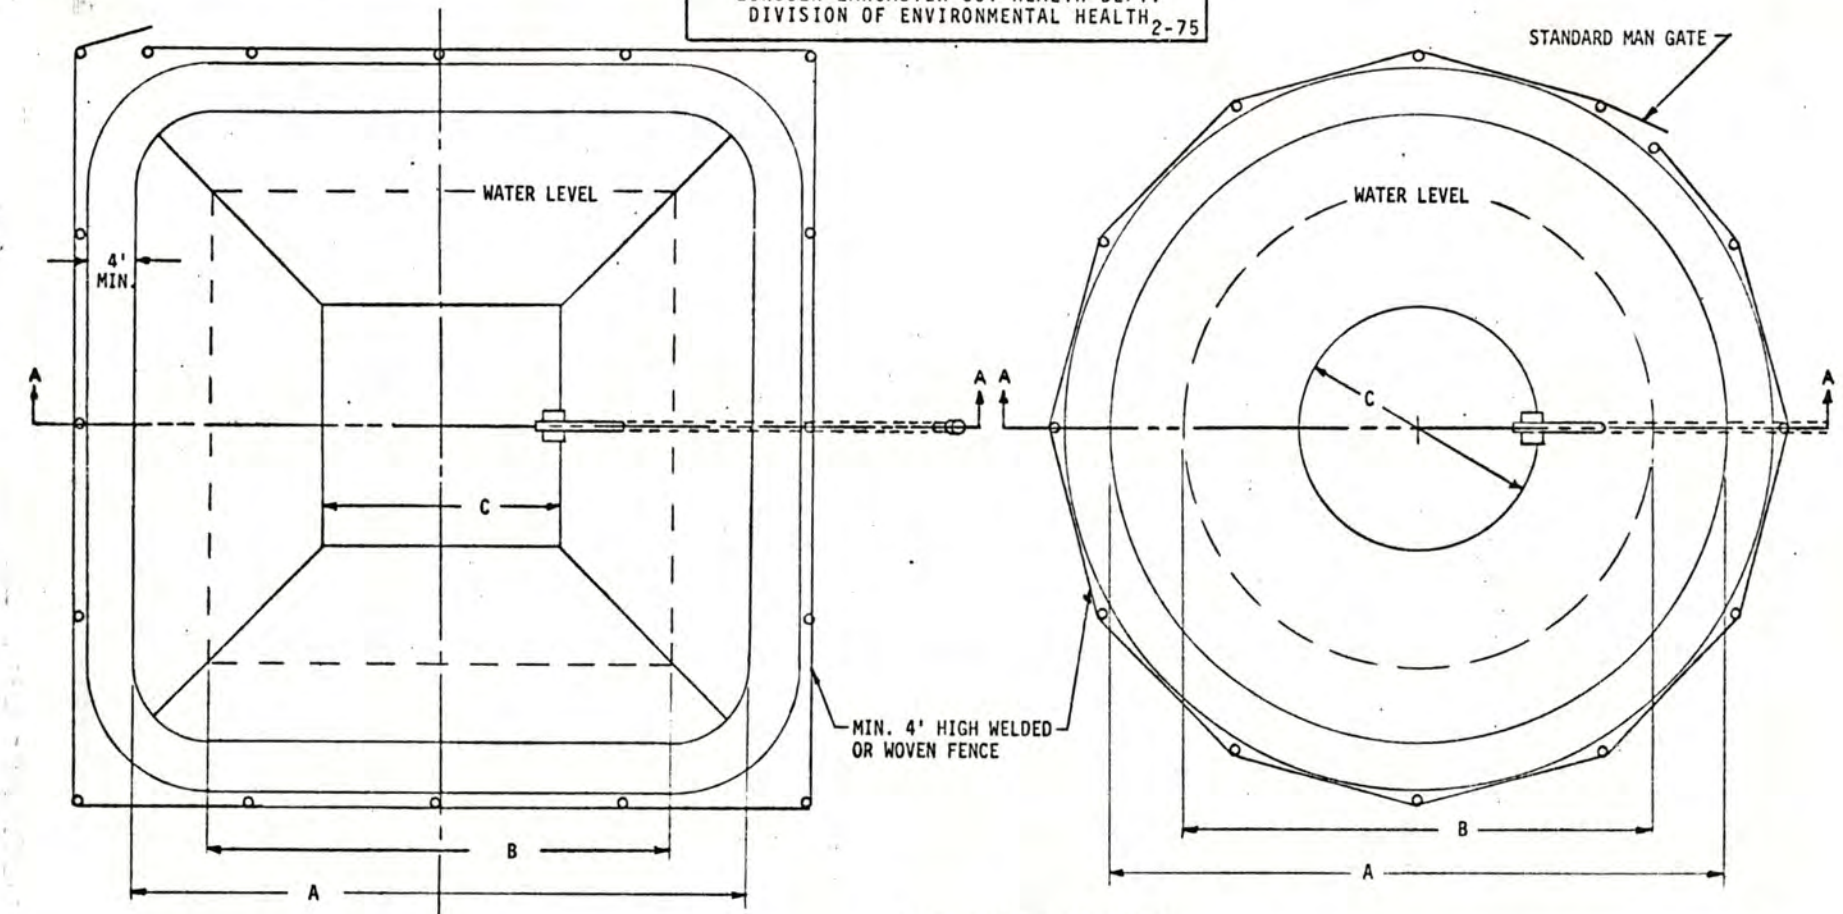

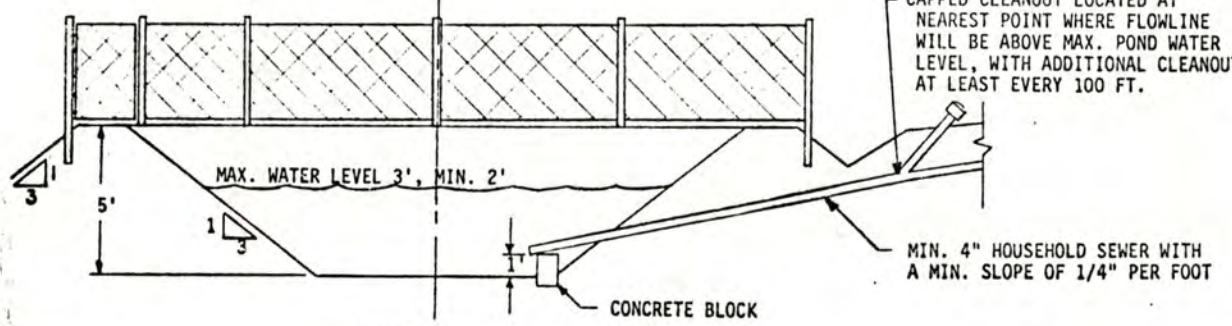

SECTION VIEW A-A
(APPLICABLE TO BOTH DESIGNS)

NUMBER OF BEDROOMS IN THE HOUSE	MINIMUM LAGOON DIMENSIONS (FEET)					
	SQUARE			ROUND		
	A	B	C	A	B	C
2-3	49	37	19	52	40	22
4	55	43	25	57	48	30

ADDITIONAL INFORMATION ON BACK


SIGNATURE OF APPLICANT Gary I. Moreal

HD-46(75)

PAGE IS 5.13 ACRES

N

470' ↕ 475' ↔

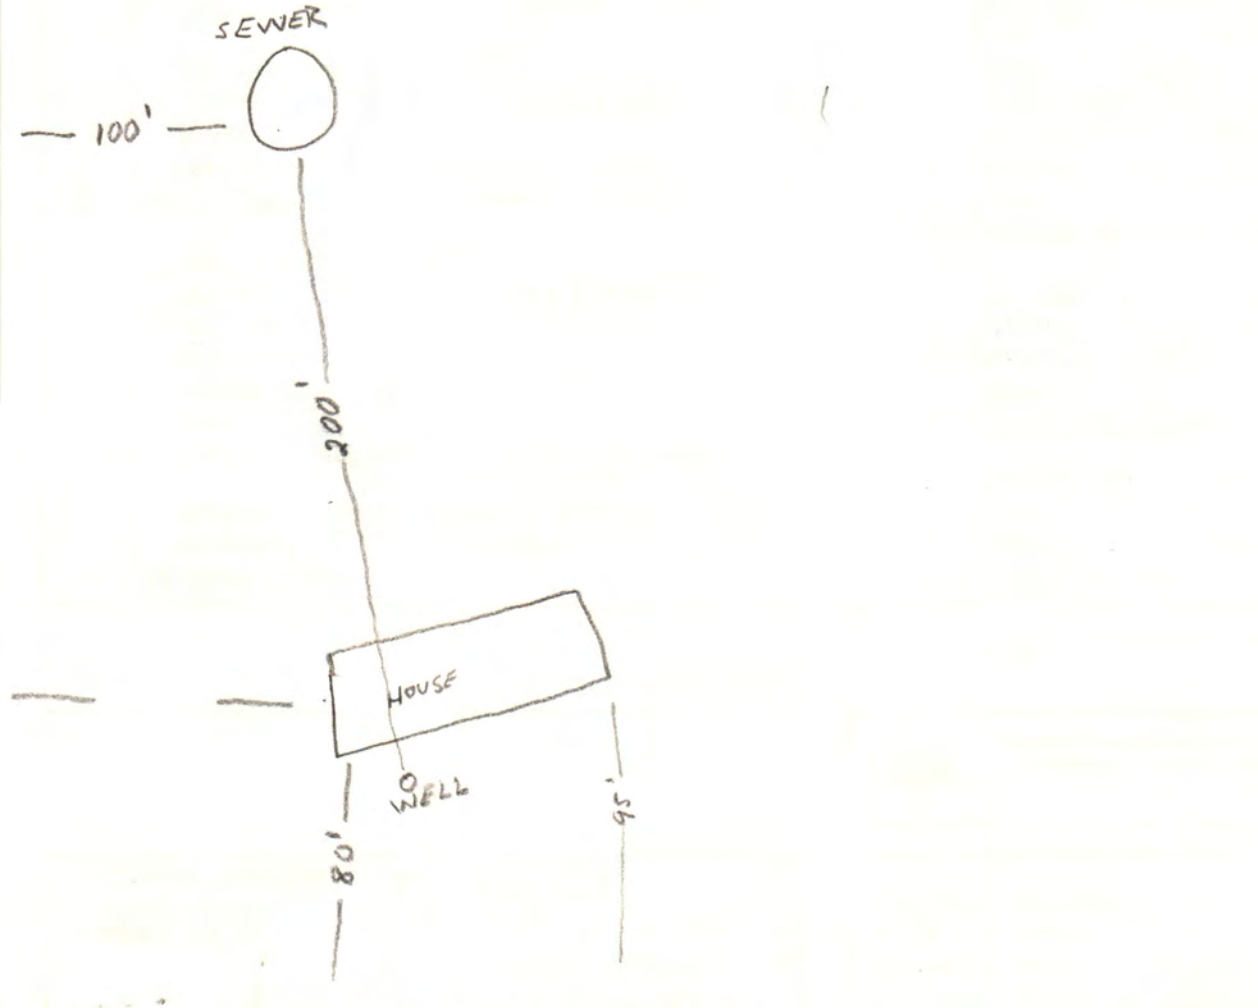

Survey Record


LANCASTER COUNTY, NEBRASKA

Survey of: Part of the SW ¼ of the SE ¼

Section 32 T10 N, R 5 E of 6th P.M.

Survey No. .....(To be assigned by County Surveyor)

Date April 22 19 76 Weather Clear and warm

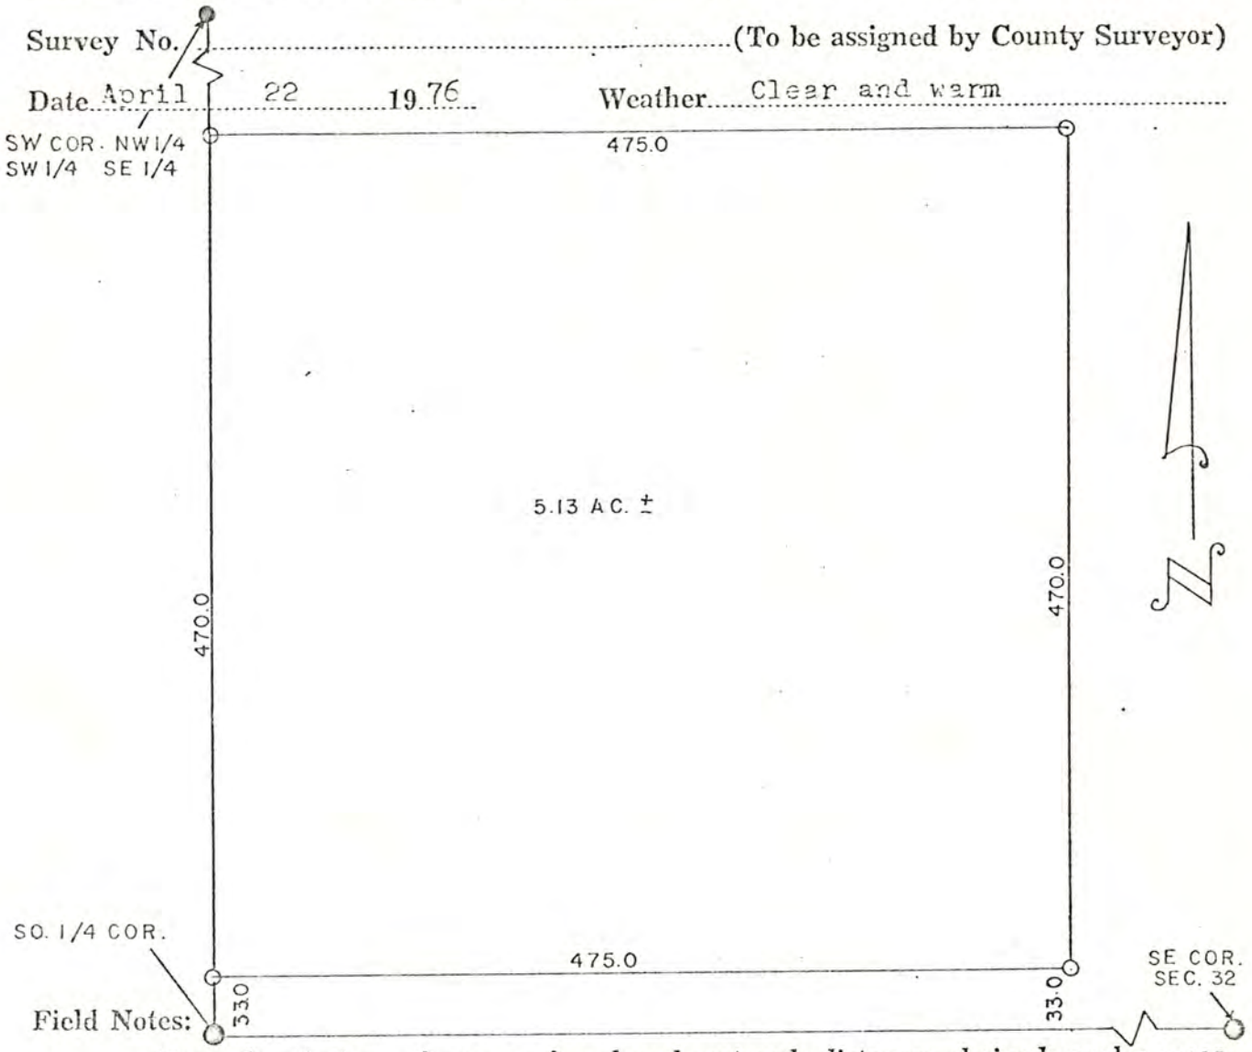

Field Notes:

Show descriptions of corners found and restored; distances chained; angles measured, if any; courses and bearings of irregular tracts surveyed; and ties taken to corners. Use reverse side if necessary.
Scale: 1 in. = 100 ft.

Corners Found ●
Corners Set - ½ Inch Iron Pipes ○

S. ¼ Cor.- Found Iron Pipe. Witness Corner Pipes N & S 33 Ft.

SE Cor.- Found Iron Pin. Conc. Witness Cors. SW 46.55; NE 46.69
NW 46.69

SW Cor. NW ¼ SW¼ SE¼ - Found ½ inch Rebar

South Quarter and Southeast Corner Found as recorded in the card file- County Surveyors Office
SW Corner NW ¼ SW ¼ SE ¼ - Set by R. Bates, LS. 252 as recorded in the miscellaneous survey plats in the County Surveyors Office.

Legal Description (over)

NEBRASKA REGISTERED LAND SURVEYOR DONOVAN D. ZAGER LS-269

Land Surveyor's Seal

Signed this 23 day of April 19 76

Name: Donovan D. Zager

Surveyor's license No. L.S. 269

Survey Record

LANCASTER COUNTY, NEBRASKA

Field Notes:

Description:

A tract of land located in the Southwest Quarter of the Southeast Quarter of Section 32, Township 10 North Range 5 East of the Sixth P. M. Lancaster County Nebraska, described as follows.

Referring to the Southwest Corner of the Southeast quarter of said Section 32; thence Northerly along the West line of said Southeast Quarter a distance of 33.0 feet to point of beginning; thence continuing Northerly along said west line a distance of 470.0 feet; thence Easterly,(503.0 feet Northerly from and parallel with the South line of said Southeast Quarter) a distance of 475.0 feet; thence Southerly,(475.0 feet Easterly from and parallel with the west line of said Southeast Quarter) a distance of 470.0 feet; thence Westerly, (33.0 feet Northerly from and parallel with the South line of said Southeast Quarter) a distance of 475.0 feet to point of beginning containing 5.13 acres more or less.

RECEIVED JAN 0 8 1992

APPLICATION FOR WELL REGISTRATION AND SAMPLING

DATE:

Legal Description of Property LOT 33 SE 30-10-5

Directions to Property 2 SOUTH - 2 1/2 MILES WEST OF EMERALD

Land Owners
Name: GARY HARRAL
Address: RR#1 BOX 32A - DENTON NB
Phone: 475-6836

Send Results to:
Name: GARY HARRAL
Address: RR#1 BOX 32A DENTON NB 68339
Phone: 475-6836

Land Owners Signature Gary L Harral

I hereby authorize the Health Department to inspect, sample, and register the well on the above property.

Well Data: Please fill in the following information as thoroughly as possible. Leave blank any areas that are unknown.

Approximate Depth of well about 200'
Casing Material
Casing Diameter
Is well located in a pit NO
Type of pump

POINT SOURCES - DISTANCE WITHIN 1/2 MILE OF WELL FROM: UPHILL/DOWNHILL FROM WELL

HOUSE FOUNDATION	30 (distance)	FEET	U/D
CESSPOOL	—	FEET	U/D
SEPTIC TANK	300	FEET	U/D
SEWAGE DISTRIBUTION FIELD	—	FEET	U/D
WASTE STABILIZATION LAGOON	250	FEET	U/D
BARN YARD	40	FEET	U/D
NEAREST WELL	2000	FEET	U/D
NEAREST PASTURELAND	150	FEET	U/D
NEAREST CROPLAND	100	FEET	U/D
SHOP	50	FEET	U/D
GRAINERY	40	FEET	U/D
FUEL TANKS	40	FEET	U/D
OTHER POTENTIAL CONTAMINATION SOURCE		FEET	WHAT?

ADM.0002/34

FEE $15.00