CITY OF LINCOLN NEBRASKA

DEPARTMENT OF LICENSES AND PERMITS

206

INDIVIDUAL SEPTIC SYSTEM CONSTRUCTION — TYPE OF LICENSE OR PERMIT

January 16, 1971 — THIS LICENSE OR PERMIT EXPIRES

Lancaster Engr. Dept. — LICENSEE OR PERMITTEE

555 South 10th Street — ADDRESS

T11N; Range 7E; Section 26 SW¼ — NAME OF ESTABLISHMENT, IF ANY

ADDRESS

Non-Transferable

REMARKS:

PERMIT	INSPECTION FEE	OCCUPATION TAX	LICENSE	TOTAL
$ 30.00	$	$	$	$ 30.00

ACCOUNTING NO.	ACCOUNTING NO.	ACCOUNTING NO.	CODE
624 110.15 1536	110.16	148.14	6-2

SERIAL NO.	DATE	AMOUNT

VALID RECEIPT ONLY IF MACHINE RECEIPTED IN THIS SPACE

APPLICATION

THIS LICENSE OR PERMIT IS ISSUED SUBJECT TO REVOCATION AS PROVIDED BY LAW

FORM HD-30(67) REQUEST FOR SITE CLEARANCE FOR INDIVIDUAL SEWAGE DISPOSAL SYSTEM
City Ordinance No. 9150

LINCOLN-LANCASTER COUNTY HEALTH DEPARTMENT
Division of Environmental Health
2200 St. Marys Avenue
Lincoln, Nebraska 68502 (Phone: 432-7611)

FILE NO. _____

TO: Division of Environmental Health
Lincoln-Lancaster County Health Dept.

The undersigned hereby requests SITE CLEARANCE to construct an Individual Sewage Disposal System in conformance with Lincoln City Ordinance No. 9150, as described herein:

1. Legal description of property: Twp. 11N; Range 7E; Section 26; SW 1/4
Block ___; Lot ___; Addition ___;
Street Address Lancaster.

2. Property Use: Residential ___ [3]; Commercial ___ [ ]
No. of Bedrooms ___. Describe: ___
Other Use ___ [ ]
Describe: ___

3. Type of Individual Sewage Disposal System: Septic Tank [X]; Other [ ]

4. Distance to public sewer: _____ft.

Relocate Bridge on 84th and Salt Creek

Lancaster Eng dept
Signature of Applicant (owner or lessee)

Court House
Address 555 South 10

(Do not write below this double line)

REVIEWING ACTION

1. Health Department: Date Rec'd. 7/16/71. Date Frwd. ___. ACTION: Approved ___ [X] Disapproved [ ] Signature: Jerrold C. Hood

2. Supt. Bldg. Insp.: Date Rec'd. 7/16/71. Date Frwd. 7/16/71. ACTION: Approved ___ [X] Disapproved [ ] Signature: Charles Seale By RB

3 Dep. City Engineer: Date Rec'd. 7-16-71. Date Frwd. 7-16-71. ACTION: Approved ___ [X] Disapproved [ ] Signature: J. J. Blessing

REMARKS OR REASONS FOR DISAPPROVAL _____

FINAL ACTION ON SITE CLEARANCE: Approved [ ] Disapproved [ ]

Date Applicant Notified: _____ Signature _____

FORM HD-32(67) APPLICATION FOR PERMIT TO CONSTRUCT INDIVIDUAL SEWAGE DISPOSAL SYSTEM
City Ordinance No. 9150

LINCOLN-LANCASTER COUNTY HEALTH DEPARTMENT
Division of Environmental Health
2200 St. Marys Avenue
Lincoln, Nebraska 68502 (Phone: 432-7611)

FILE NO. 206

DATE: _____

TO: Director of Health
Lincoln-Lancaster County Health Dept.

The undersigned hereby applies for a permit to construct an Individual Sewage Disposal System in conformance with Lincoln City Ordinance No. 9150, as described in this application and the annexed forms attached hereto.

1. Legal description of property: Twp. 11N; Range 7E; Section 26; SW 1/4
Block _____; Lot _____; Addition _____;
Street Address _____.

2. Property Use: Residential _____ [3]; Commercial _____ [ ]
No. of Bed Rooms _____ Describe: _____

Other Use _____ [ ]
Describe: _____

3. Type of Individual Sewage Disposal System: Septic Tank [X]; Other [ ]

4. Plans and Specifications of Proposed System. (See FORM HD-32a(67) PLANS & SPECIFICATIONS, SEWAGE DISPOSAL SYSTEM, attached hereto.)

5. Soil Absorption Properties. (See FORM HD-33(67) SOIL ABSORPTION TEST DATA REPORT, attached hereto.)

Relocate Bridge and Road 84th and Salt Creek

Lancaster Eng. Dept
Signature of Applicant (owner or lessee)

Court House 555 South 10
Address

(Do not write below double line)

REVIEWING ACTION

1. Date Rec'd: _____
Filing Fee: $ 30.00

2. Date Site Clearance _____

3. Site Visits:
Date: 7/20/71 by: L.C.H.
Date: _____ by: _____
Date: _____ by: _____

4. Date: Approved [X]; Disapproved [ ]: 7/16/71
by: Jerrold C. Hood

5. BUREAU OF LICENSES & PERMITS
Date Notified: _____
Date Issued: _____ Serial _____

6. INSTALLATION FINAL WRITTEN APPROVAL
Date: 7/20/71 by: Jerrold C. Hood

FORM HD-33(67) SOIL ABSORPTION TEST DATA REPORT
(Annex to Application)
(Reference: City Ordinance No. 9150)

LINCOLN-LANCASTER COUNTY HEALTH DEPARTMENT
Division of Environmental Health
2200 St. Marys Avenue
Lincoln, Nebraska 68502 (Phone 432-7611)

FILE NO. _____

PROPERTY WHERE SOIL TESTED:
Location: Township _____
Section & ¼ Sect. 26 SW¼
Property Dimensions: ____ft. x ____ ft.
Area: _____acres. (Attach sketch of property showing hole location).

Owner: _____
Address _____

Soil Type: Silty Clay ☐; Silty Clay Loam ☐; Sandy Loam ☐
Silty Loam ☒; Clay Loam ☐; Sandy Clay ☐

Dates of Tests: _____ to _____. Weather: Precip. _____ Temp. ___F.

PERCOLATION TEST DATA TABLE

a.	b.	c.	d.	e.	f.	g.	h.	i.	j.	k.	l.	m.	n.
Hole No.	Hole Depth (in.)	Pre-Saturation Period Start Date (Mo. Day)	Pre-Saturation Period Start Time (Hr. Min.)	Pre-Saturation Period End Date (Mo. Day)	Pre-Saturation Period End Time (Hr. Min.)	Percolation Readings Start Date (Mo. Day)	Percolation Readings Start Time (Hr. Min.)	Percolation Readings Start Water Level (in.)	Percolation Readings End Time (Hr. Min.)	Percolation Readings End Water Level (in.)	Results Elapsed Time (Min.)	Results Water Level Drop (in.)	Results Percolation Rates (Min./inch)
1	40	7/9/71	2:00	7/10/71	2:00	7/10/71	2:00	36	2:35		~~1:00~~	11	
2											1:30	10	
3												7	
4												10	
5													
6												10	

Sum of Percolation Rates _____
Average of Rates: _____
Mean of Rates: _____

1 every 9 min

_____
Signature of Person Conducting Test

Address _____
Phone: _____

(Do not write below this line)

REVIEWING ACTION

REMARKS: _____

Approved Percolation Rate(s)
A. _____ min./inch
B. _____ min./inch
C. _____ min./inch

DATE: July 16, 1971

Jerrold C. Hood
Signature of Reviewing Official

FORM HD-32a(67) PLANS & SPECIFICATIONS
SEWAGE DISPOSAL SYSTEM
(Annex to Application)
Ordinance No. 9150

LINCOLN-LANCASTER COUNTY HEALTH DEPARTMENT
Division of Environmental Health
2200 St. Marys Avenue
Lincoln, Nebraska 68502 (Phone: 432-7611)

FILE NO. _____

SPECIFICATIONS

DATE: _____


A. BUILDING SEWER: PLASTIC
1. Material ~~PLASTIC~~; Diameter 4 in.
2. Distance above basement floor ____in.; or below basement floor ____in.
3. Distance between dwelling and septic tank 50 ft.
4. Number of clean-outs _____.
5. Distances To:
Well or Suction Line 100 ft.;
Stream ____ft.; Pressure Line ____ft.;
Property Line ____ft.

B. SEPTIC TANK (Provide construction drawings.)
1. Material Fiber Glass; No. of compartments 1.
2. Capacity 1000 gals.; Liquid depth ____in.
3. Factory Built: Yes ☒ (Company CORRIGATED FIBERGLASS
No ☐
4. Manholes: Over Inlet; diam. ____in.
Over Outlet; diam. ___in.
Below Grade _____in.
5. Inlet: Baffle ☐; or Tee ☐
6. Outlet: Baffle ☐; or Tee ☐
Depth of outlet below inlet ___in.
7. Depth of top of tank below finished grade 15 in.
8. Distances To:
Well or Suction Line 100 ft.;
Stream ____ft.; Pressure Line ____ft.;
Property Line 20 ft.


C. DISTRIBUTION BOX
1. Material CON; No. available outlets 5.
2. Factory Built: Yes ☒, (Company PRE CAST STEP No ☐
3. Dimension: Length ____in.; Width ___in. Depth ____in.
4. Distance from Septic Tank 5 ft.
5. Serial Distribution: Yes ☐, No ☒ (If yes, show detailed plans.)

D. ABSORPTION FIELD: (Provide drawings.)
1. Type: Half Round
2. Lateral Lines: Depth below grade ___in. Number 2; Length of each line ___ft Total length of Laterals 119 ft.; Slope 6 in/100 ft. Diameter of pipe 16 in.; Shape ⌓
Material: concrete ☐; fiber asbestos ☐; clay ☐; other FIBERGLASS
Distance between lateral lines ____ft.
3. Trench Dimensions: Depth 36 in.; Width 48 in.
4. Filter Material: Gravel.
Depth of material from trench bottom 16 in.
5. Distances To:
Well or Suction Line 100 ft.;
Stream ____ft.; Pressure Line ____ft.
Property Line 20 ft.
6. Percolation Rate: _____minutes/inch

TYPICAL SKETCHES

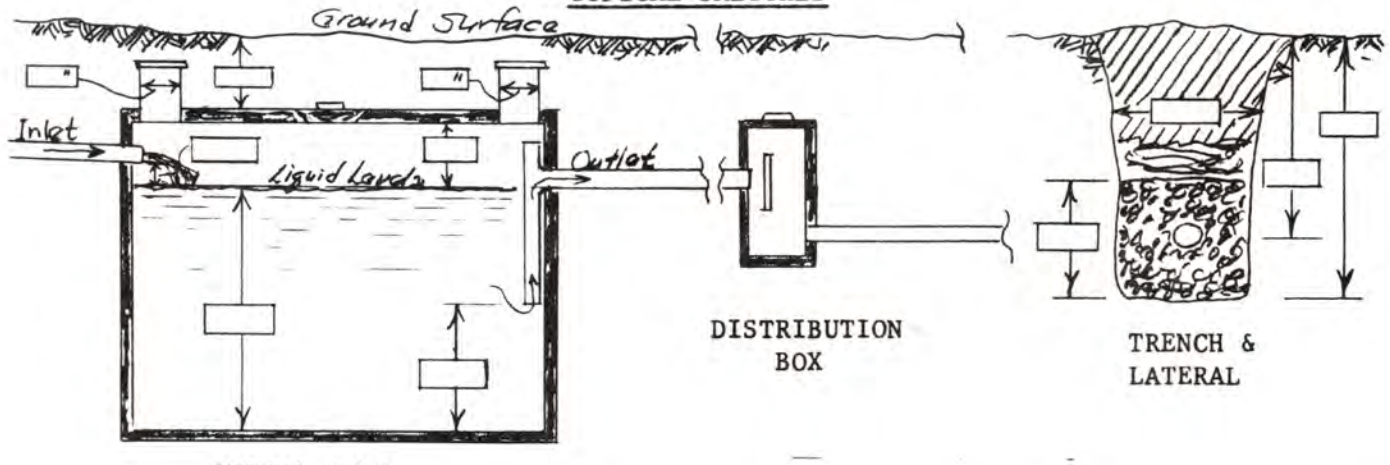

_____
Signature of Applicant

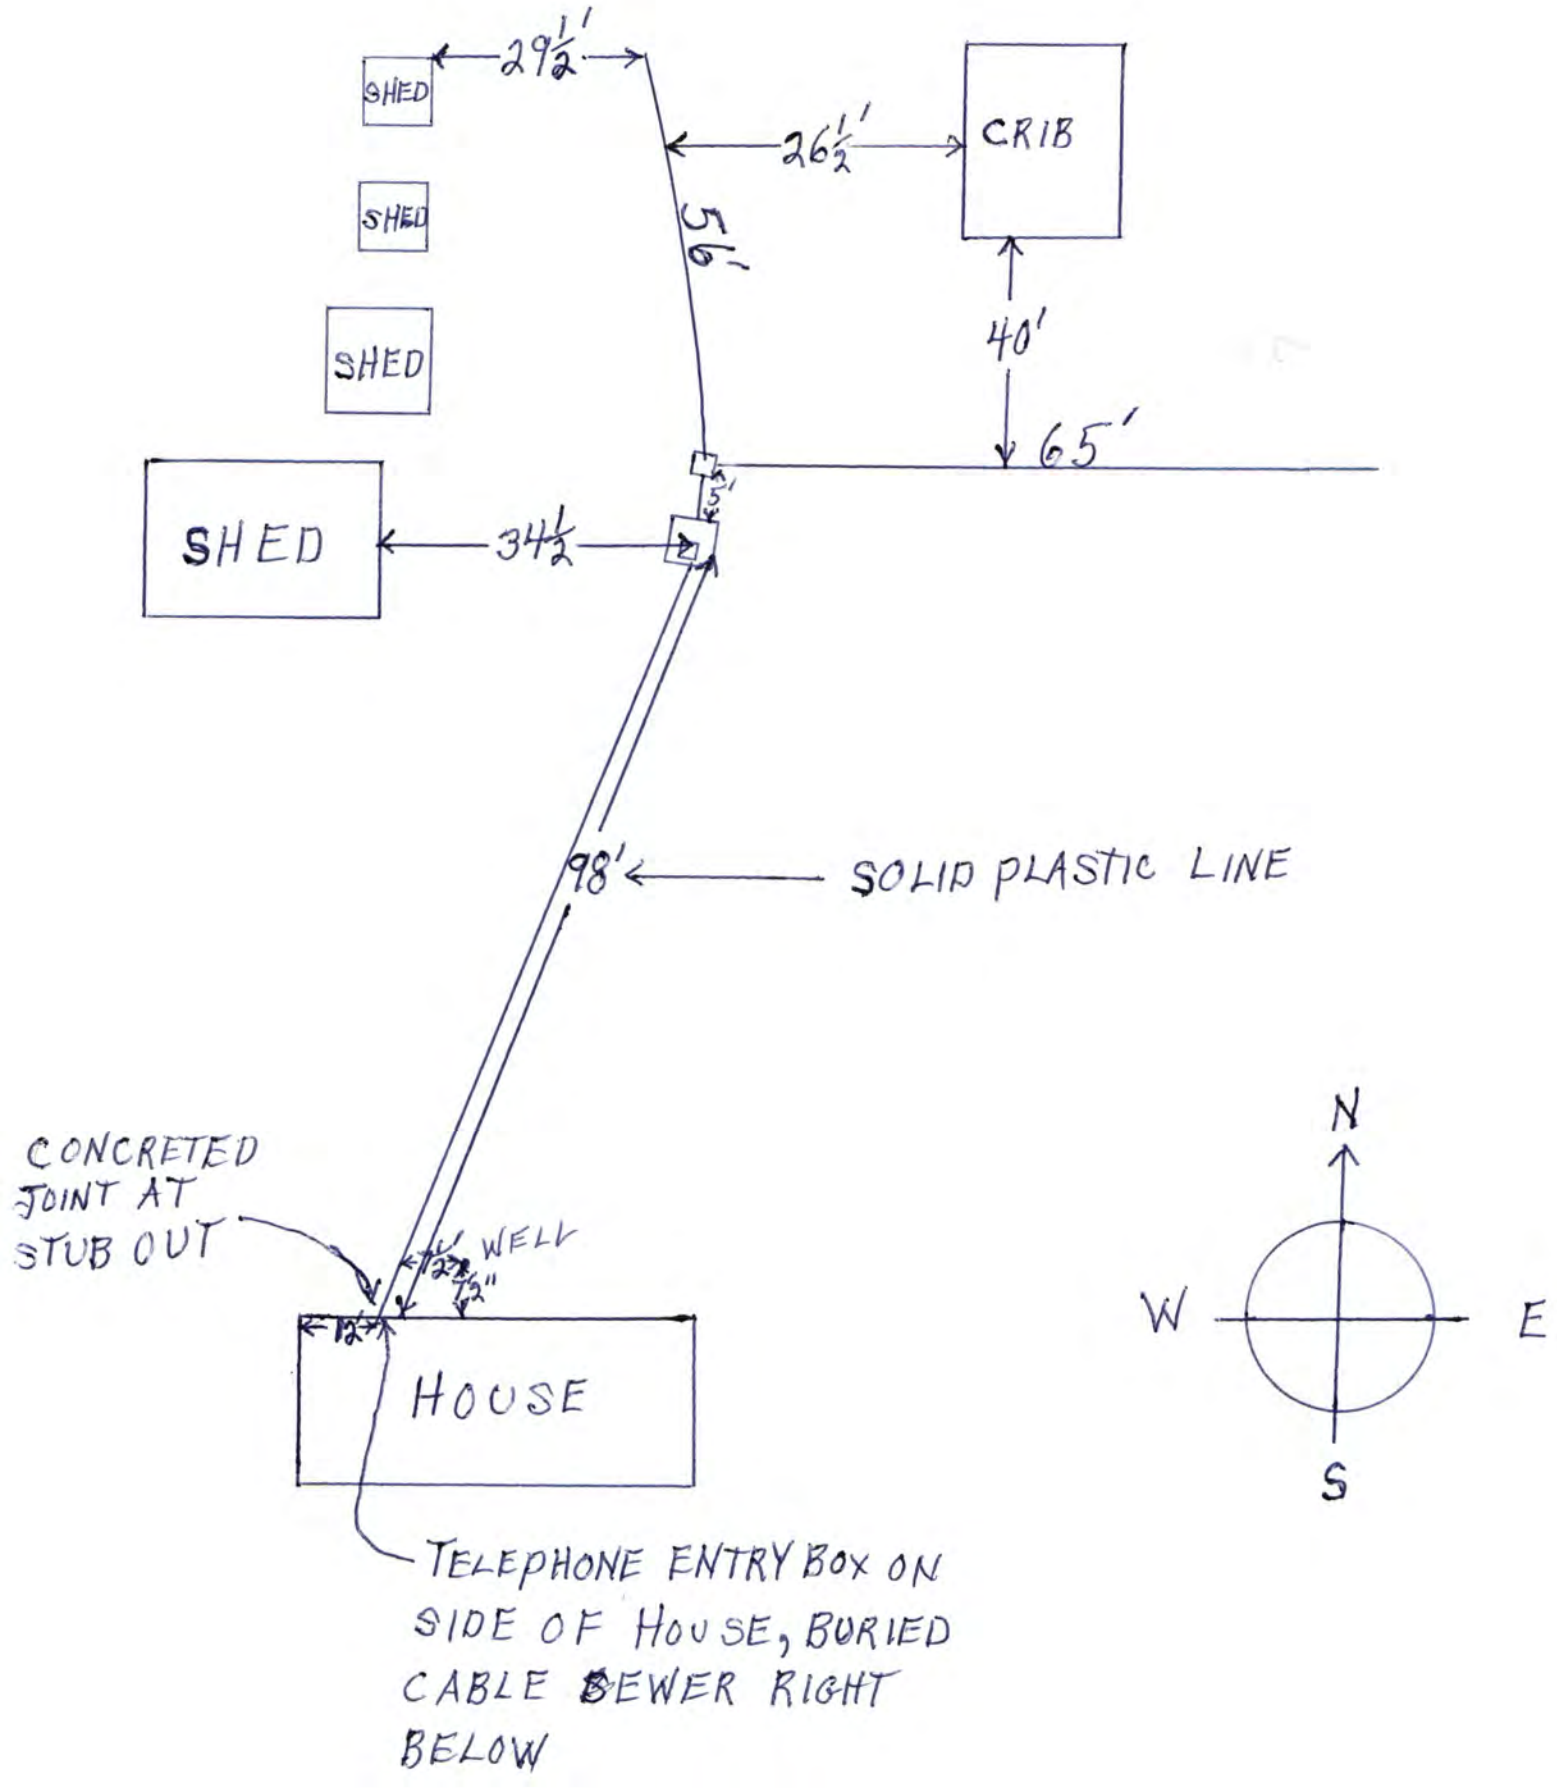
SHED
SHED
SHED
29½'
26½'
CRIB
56'
40'
65'
SHED
34½'
5'
98'
SOLID PLASTIC LINE
CONCRETED JOINT AT STUB OUT
WELL
HOUSE
TELEPHONE ENTRY BOX ON SIDE OF HOUSE, BURIED CABLE SEWER RIGHT BELOW
N
W
E
S

INTER-DEPARTMENT COMMUNICATION

TO: Charles Seale

DEPARTMENT: Building Inspections

ATTENTION:

CARBONS TO:

DATE: July 16, 1971

FROM: Jerrold C. Hood

DEPARTMENT: Health

SUBJECT: Individual Sewage System Construction File No. 206 (Lancaster Engr. Dept.)

The application and plans have been reviewed and approved for the construction of an individual sewage disposal system on property legally described as:

T11N; Range 7E; Section 26 SW¼

Jerrold C. Hood, R. S., Chief
Section of General Sanitation
Division of Environmental Health

JCH:jb