LINCOLN-LANCASTER COUNTY HEALTH DEPARTMENT

2200 ST. MARYS
LINCOLN, NEBRASKA 68502

FILE NO. 2089-C

INDIVIDUAL SEWAGE SYSTEM CONSTRUCTION — TYPE OF PERMIT

NOVEMBER 6, 1984 — THIS PERMIT EXPIRES

RAE ANNETTE KURTH — ISSUED TO

RT #4, BOX 23 LINCOLN, NE 68508 — ADDRESS

T11N; R6E; Sec 9; Bk 2; Lot 5; Valleyhome Farms — LEGAL DESCRIPTION

REMARKS: NONTRANSFERABLE NEW CONSTRUCTION

PERMIT	INSPECTION FEE	OCCUPATION TAX	TOTAL
$ 60.00	$	$	$ 60.00
ACCOUNTING NO.	ACCOUNTING NO.	ACCOUNTING NO.	CODE
	110.16	148.14	6-2

RECEIPTED BY (RD) DATE 5/16/84 AMOUNT

VALID RECEIPT ONLY IF RECEIPTED IN THIS SPACE

HEALTH
ISSUING OFFICER

THIS PERMIT IS ISSUED AS PROVIDED BY COUNTY RESOLUTION NO. 2832

20109-0977

FORM 20103-0477
REQUEST FOR SITE CLEARANCE AND PERMIT
FOR INDIVIDUAL SEWAGE DISPOSAL SYSTEM
City Ordinance No. 9150 ☐
County Resolution No. 2832 ☒

LINCOLN-LANCASTER COUNTY HEALTH DEPARTMENT
Division of Environmental Health
2200 St. Marys Avenue
Lincoln, Nebraska 68502
Phone: 471-7800

A

FILING FEE: $ 60.00

FILE NO. 2089-C

DATE: 5/15/84

The undersigned hereby requests SITE CLEARANCE and PERMIT to construct an Individual Sewage Disposal System in conformance with appropriate resolution or ordinance, as described herein:

1. Legal description of property: Twp. 11 N ; Range 6 E ; Section 9 ;
   Block 52 : Lot 85 : Addition Valleyhome Farms
   Street Address - 12700 NW. 27th

2. Property Use: Residential ☒ ; Commercial ☐ Other Use ☐
   No. of Bedrooms 2 . Describe 11' x 13'

3. Type of Individual Sewage Disposal System: Septic Tank ☑ ; Other ☐

4. Distance to public sewer: miles ft.

Rae Annette Kurth, Pat Kurth
Signature of Applicant (Owner or Lessee)

Rt #4 Box 23
Address

(Do not write below this double line)

1. Health Department: Date Rec'd. 5/16/84. Date Frwd. 5/16/84. ACTION: Approved ☒ Disapproved ☐ Signature: Jerrold C. Hood
2. Supt. Bldg. Insp.: or Village Clerk: Date Rec'd. 5/16/84. Date Frwd. 5/16/84. ACTION: Approved ☒ Disapproved ☐ Signature: Clayton Stewart
3. City or County Engineer: Date Rec'd. 5/16/84. Date Frwd. 5/16/84. ACTION: Approved ☑ Disapproved ☐ Signature: Don Thomas

REMARKS OR REASONS FOR DISAPPROVAL

Site Visits:
Date: 9/21/84 by: J.C.H Soil does not fit shown soil percolation rate. correction Made on System.
Date: by:
Date: by:

INSTALLATION FINAL WRITTEN APPROVAL
Date: 9-5-91 By:

White: Health Dept. Copy
Yellow: Engineers Copy
Pink: Bldg. Inspector's Copy

FORM 20105-0477
SOIL ABSORPTION TEST DATA REPORT
(Annex to Application)
(Reference: City Ordinance No. 9150 and County Resolution No. 2832)

LINCOLN-LANCASTER COUNTY HEALTH DEPARTMENT
Division of Environmental Health
2200 St. Marys Avenue
Lincoln, Nebraska 68502
Phone: 474-1541

B

Property NW 27 N Waverly Road Woods Bros have for sale.

FILE NO. 2089-C

PROPERTY WHERE SOIL TESTED:

Location: Township_____; Range_____; Section & ¼ Section_____.
Property Dimensions: _____ft. x _____ft. Area:_____acres. (Attach Sheet C with sketch of property).
Soil Type: Silty Clay ☐ ; Silty Clay Loam ☐ ; Sandy Loam ☐ ; Silt Loam ☐ ; Clay Loam ☐
Dates of Tests: 6-10-82 to 6-11-82. Weather: Precip._____Temp._____.

OWNER:_____

Address:_____

PERCOLATION TEST DATA TABLE

a.	b.	c.	d.	e.	f.	g.	h.	i.	j.	k.	l.	m.	n.
		Pre-Saturation Period				Percolation Readings						Results	
		Start		End		Start			End				
Hold No.	Hole Depth (in.)	Date (Mo./ Day)	Time (Hr./ Min.)	Date (Mo./ Day)	Time (Hr./ Min.)	Date (Mo./ Day)	Time (Hr./ Min.)	Water Level (in.)	Time (Hr./ Day)	Water Level (in.)	Elapsed Time (Min.)	Water Level Drop (in.)	Percolation Rates (Min./in.)
1	36in	6-10 8AM	8:30AM			6-11	8:50AM	18	6:30PM	22	30min	4	
2	36in	6-10	8:30AM			6-11	9:00AM	20	6:30PM	23⅝	30min	3⅛	
3	36in	6-10				6-11	9:00AM	17½	6:30PM	19¾	30min	2¼	
4	36in	6-10				6-11	9:00AM	19	6:30PM	22	30min	3	
5	36in	6-10				6-11	9:00AM	23	6:30PM	26⅛	30min	3⅛	
6	36in	6-10				6-11	9:00AM	20	6:30PM	24	30min	4	

Big Clyde Soptation
Clyde Sorthmeck
Signature of Person Conducting Test

Address Box 483 Walton Nebr. Phone 4894664

Sum of Percolation Rates:_____
Average of Rates:_____
Mean of Rates:_____

(Do not write below this line)

REVIEWING ACTION

Remarks: Definitely Not Sandy 9/2/82
Soil Type (SCS): Described sandy phase of Morrill Clay Loam
Date: May 15, 1984

Approved Percolation Rate (a)
A. 9 min./inch
B._____min./inch
C._____min./inch

Jerrold C. Hood
Signature of Reviewing Official

W

wall

N

S

3 (17½) 18½-19¼ 19¾ 2 (20) 21½ 22 23⅝ 1 (18) 18¾ 21½-22

Holes test

4 (19) 20-21-22 5 (23) 24 25 26⅝ 6 (20) 22 22¾-24

E

Report of Percolation Testing
12700 N.W. 27th Street
Date of Testing: June 25, 1991

Water Level in Test Holes

Elapsed Time	Hole 1	Hole 2	Hole 3	Hole 4	Hole 5	Hole 6
Start	14 3/8	13 7/8	13 3/4	13	14 7/8	15
:30	14 3/4	15 1/2	14 5/8	13 5/8	15 7/8	15 3/4
1:00	15	16 1/2	15 1/4	14 1/8	16 3/4	16
1:30	15 1/4	17 1/2	15 7/8	14 3/4	17 3/4	16 1/2
2:00	15 1/2	18 1/4	16 1/2	15 1/8	18 3/4	17
2:30	15 7/8	19	16 7/8	15 5/8	19 1/2	17 3/8
3:00	16 1/8	19 3/4	17 1/2	16 1/8	20 1/4	17 3/4
3:30	16 3/8	20 1/2	18	16 5/8	21 1/4	18 1/8
4:00	16 5/8	21	18 1/2	17 5/8	22 1/4	18 1/2
Total Absorption in 4 hours	2 1/4	7 1/8	4 3/4	4 5/8	7 3/8	3 1/2
Percolation Rate Min. per Inch.	106.7	33.7	50.5	51.9	32.5	68.6

Average Percolation Rate: 57.3 Minutes per inch

Test performed by: William A. Pugsley, R.E.H.S.
Paul Drotzman, R.E.H.S.

Percolation Test Results
Kurth Residence

	①	②	③	④	⑤	⑥
12:00	14 3/8	13 7/8	13 3/4	13	14 7/8	15
:30	14 3/4	15 1/2	14 5/8	13 5/8	15 7/8	15 3/4
1:00	15	16 1/2	15 1/4	14 1/8	16 3/4	16
1:30	15 1/4	17 1/2	15 7/8	14 3/4	17 3/4	16 1/2
2:00	15 1/2	18 1/4	16 1/2	15 1/8	18 3/4	17
2:30	15 7/8	19	16 7/8	15 5/8	19 1/2	17 3/8
3:00	16 1/8	19 3/4	17 1/2	16 1/8	20 1/4	17 3/4
3:30	16 3/8	20 1/2	18	16 5/8	21 1/4	18 1/8
4:00	16 5/8	21	18 1/2	17 5/8	22 1/4	18 1/2
	2 1/4	7 1/8	4 3/4	4 5/8	7 3/8	3 5/8
	107	34	51	52	33	69

Ave
57.7

RECEIVED JUL 25 1991

AGRONOMY DEPARTMENT ANALYTICAL LABORATORY
MISCELLANEOUS ANALYSIS INFORMATION SHEET

M

Date 6/28/91 Job # 316

Name LINCOLN-LANCASTER CO. HEALTH DEPT. Sample Identification

Address 2200 ST. MARY'S AVENUE Type of Sample soil

Town LINCOLN Zip 68502 Number of Samples 6

County LANCASTER

Amount Due

To be billed ___ Acct.# ___

or paid ___ Rcpt.# ___

Tests Desired
P.S.A.

Check a line for sample disposition when analyses are completed. Pick up ___ Discard ___

	Sample No.					
1	1					
2	2					
3	3					
4	4					
5	5					
6	6					
7						
8						
Comments: ___


Date Completed: ___

PARTILCAL SIZE ANALYSES RESULTS

SAMPLE ID	PERCENT SAND	PERCENT COARSE SILT	PERCENT FINE SILT	PERCENT VERY FINE SILT	PERCENT CLAY	TEXTURAL CLASS NAME
00001	12.81	26.19	26.71	05.76	28.53	SILTY CLAY LOAM
00002	12.27	27.77	31.95	03.66	24.35	SILT LOAM
00003	08.15	26.32	36.33	04.21	24.99	SILT LOAM
00004	09.86	28.25	31.34	03.59	26.96	SILT LOAM
00005	09.49	28.17	27.65	02.61	32.08	SILTY CLAY LOAM
00006	04.03	31.19	26.88	04.84	33.06	SILTY CLAY LOAM


N.W. 27th Street

PERCOLATION
TEST PERFORMED 6-24-91

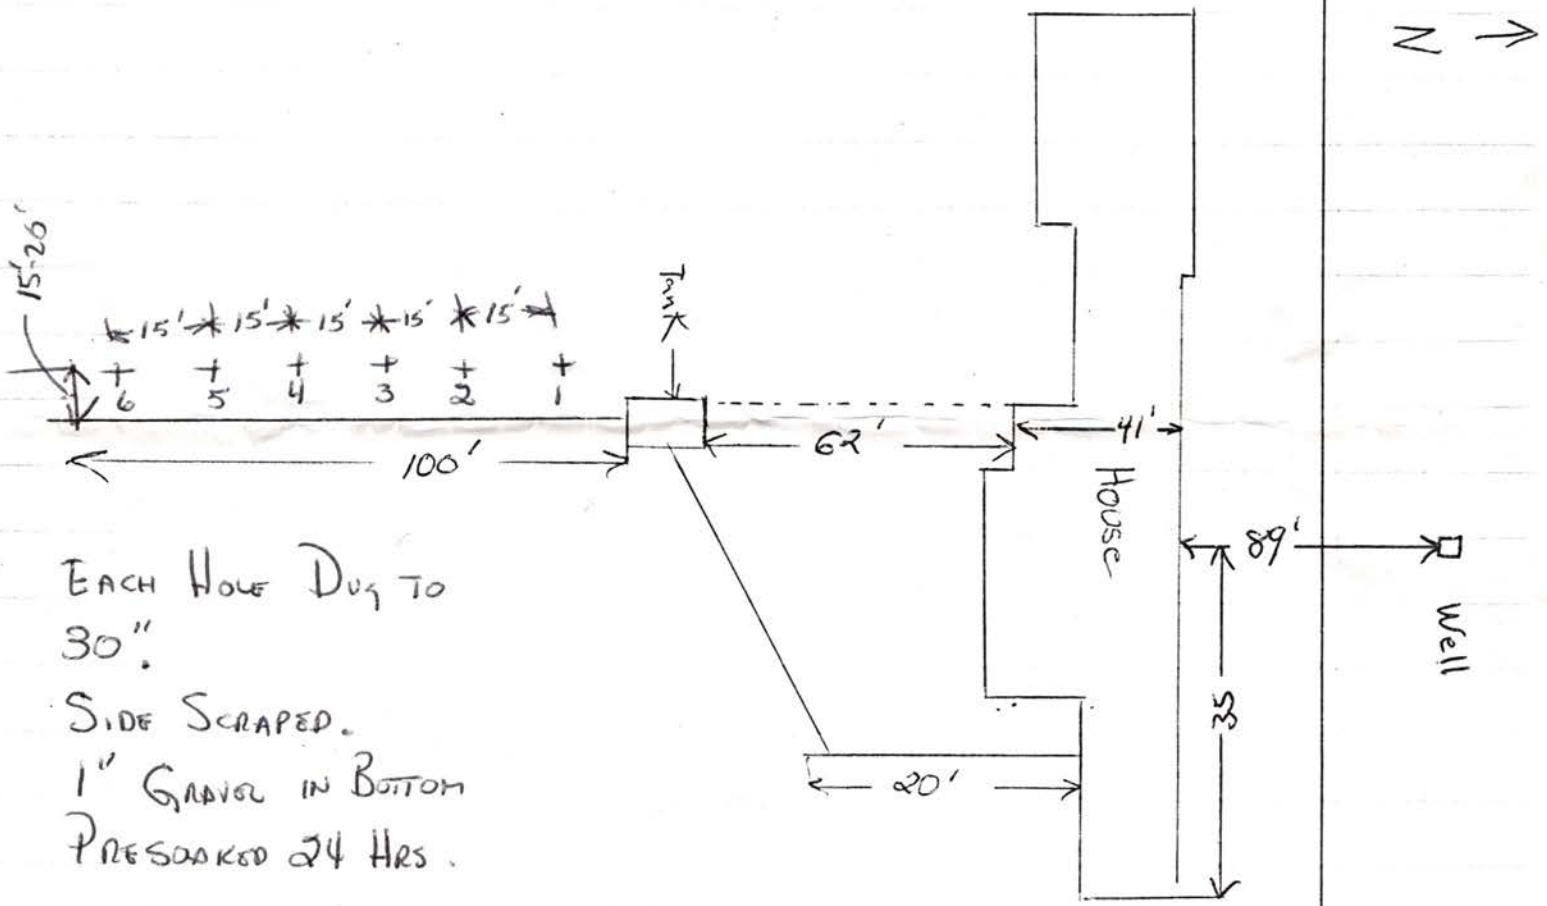

EACH HOLE DUG TO
30".
SIDE SCRAPED.
1" GRAVEL IN BOTTOM
PRESOAKED 24 HRS.

N.W. 27th Street

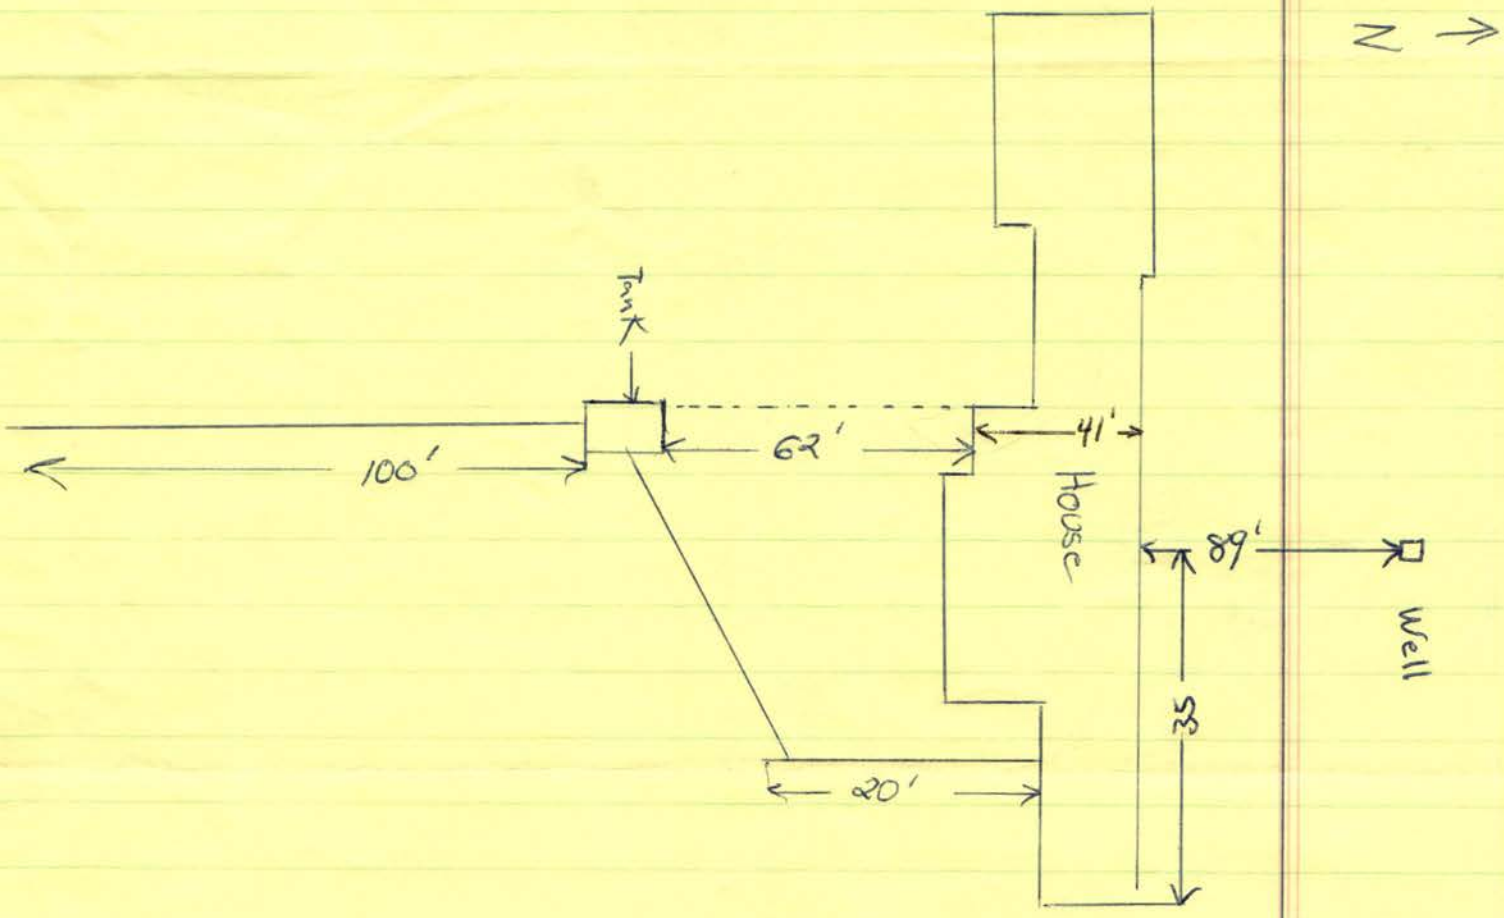

FORM 20102-0477
PRELIMINARY PLANS & SPECIFICATIONS FOR SEWAGE DISPOSAL SYSTEM (Annex to Application)
City Ordinance No. 9150 ☐
County Resolution No. 2832 ☐

LINCOLN-LANCASTER COUNTY HEALTH DEPARTMENT
Division of Environmental Health
2200 St. Marys Avenue
Lincoln, Nebraska 68502
Phone: 471-7800

C

Sketch of property showing Percolation Test hole locations, well, residence, direction and property line.

FILE NO. 2089-C

Indicate on sketch if residence and well are exisiting or proposed.

REVIEWING ACTION

Remarks: _____

Date: May 16, 1984

Minimum Design Requirement
1. Capacity of Septic Tank 1000 gals.
2. Total Length of Laterals _____ ft.
3. With a Trench Width of _____ in.
4. Total Area of Lateral needed 317 sq.ft.

Jerrold C. Hood
Signature of Reviewing Official

RECEIVED SEP 0 3 1991

FORM 20104-0477
PLANS & SPECIFICATIONS FOR SEWAGE DISPOSAL SYSTEM (Annex to Application)
City Ordinance No. 9150 ☐
County Resolution No. 2832 ☒

LINCOLN-LANCASTER COUNTY HEALTH DEPARTMENT
Division of Environmental Health
2200 St. Marys Avenue
Lincoln, Nebraska 68502
Phone: 471-7800

D

DATE: 8-22-91

FILE NO. _____


SPECIFICATIONS AS BUILT

A. BUILDING SEWER: EXIST
1. Material _____; Diameter 4" in.
2. Distance above basement floor _____ in., or below basement floor _____ in.
3. Distance between dwelling and septic tank _____ ft.
4. Number of clean-outs _____.
5. Distances to:
Well or Suction Line _____ ft.; Stream _____ ft.; Pressure Line _____ ft.; Property Line _____ ft.

B. SEPTIC TANK:
1. Material EXISTING; No. of compartments _____.
2. Capacity _____ gals.;
3. Factory Built: Yes ☐ No ☐
(Company _____)
4. Manholes: Over Inlet; diam. _____ in.
Over Outlet; diam. _____ in.
Riser Above ☐ Below ☐ Grade _____ in.
5. Inlet: Baffle ☐ ; or Tee ☐
6. Outlet: Baffle ☐ ; or Tee ☐
7. Depth of top of tank below finished grade _____ in.
8. Distances to:
Well or Suction Line _____ ft.; Stream _____ ft.; Pressure Line _____ ft.; Property Line _____ ft.

C. DISTRIBUTION BOX:
1. Material CONCRETE; Number - available outlets _____.
2. Factory Built: Yes ☒ No ☐
(Company _____)
3. Distance from Septic Tank 3'6" ft.

D. ABSORPTION FIELD: (Provide as built drawings on back of this form)
1. Type: Half Rounds ☐ Perforated Pipe ☐
Diameter of Half Round _____ or Perforated Pipe _____.
Material: fiberglass ☐ ; plastic ☐ ; concrete ☐ ; other _____.
2. Lateral Lines:
Number ___ ; Length of each line 60, 70, 100, _____, _____ ft.;
Total length of laterals 230 ft.;
Distance between lateral lines 8 ft.
3. Trench dimensions: Width 3 ft.;
Slope 3" in/100 ft.; Average Depth 2'3" in.
4. Filter Material: GRAVEL
Depth of Material [illegible] 12" in.
5. Distances to:
Well or Suction Line 130 ft.;
Stream _____ ft.; Pressure Line _____ ft.; Property Line _____ ft.

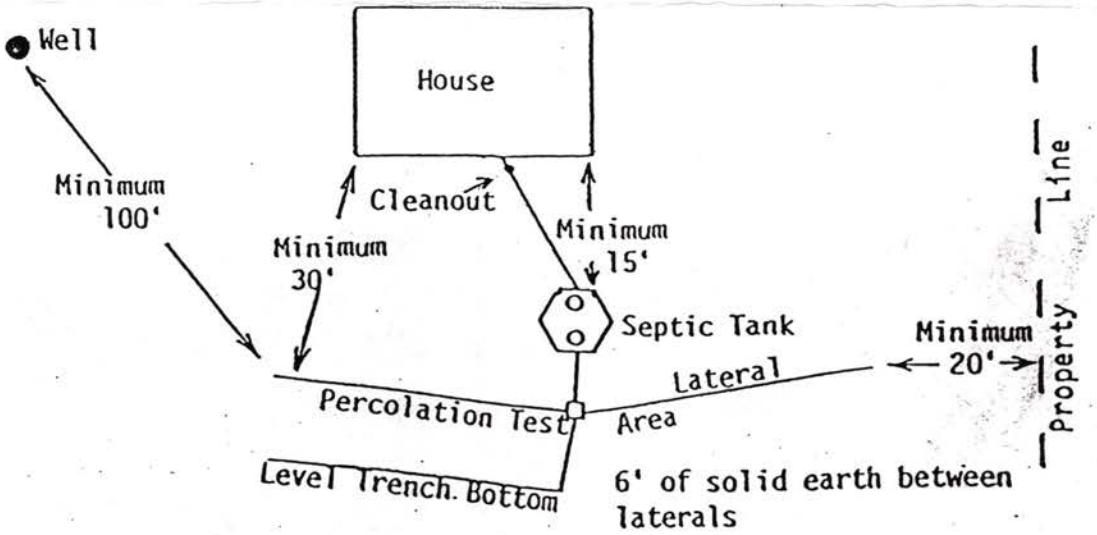

TYPICAL INDIVIDUAL SEWAGE SYSTEM DESIGN

RECEIVED SEP 0 3 1991

LETTER OF TRANSMITTAL

W. R. LESOING CO., INC.
P.O. Box 80576
LINCOLN, NE 68501

(402) 474-4494

DATE	JOB NO.
Aug. 30, 1991	

ATTENTION Jerry Hood

RE: 12700 NW 27th
Lincoln, Ne. 68428

TO Lancaster County Health Dept.
2200 St. Mary's
Lincoln, Ne. 68502

WE ARE SENDING YOU ☒ Attached ☐ Under separate cover via _____ the following items:

☐ Shop drawings ☐ Prints ☐ Plans ☐ Samples ☐ Specifications
☐ Copy of letter ☐ Change order ☐ _____

COPIES	DATE	NO.	DESCRIPTION
			Copy of Installation of additional absorption field
			for John and Mary Anderson, 12700 NW 27th (Former Kurth Res.)

THESE ARE TRANSMITTED as checked below:

☐ For approval ☐ Approved as submitted ☐ Resubmit _____ copies for approval
☐ For your use ☐ Approved as noted ☐ Submit _____ copies for distribution
☐ As requested ☐ Returned for corrections ☐ Return _____ corrected prints
☐ For review and comment ☐ _____
☐ FOR BIDS DUE _____ 19_____ ☐ PRINTS RETURNED AFTER LOAN TO US

REMARKS _____


COPY TO _____

SIGNED: Dellon L Lesoing

If enclosures are not as noted, kindly notify us at once.

PRODUCT 240-2 NEBS Inc., Groton, Mass. 01471

RECEIVED SEP 0 3 1991

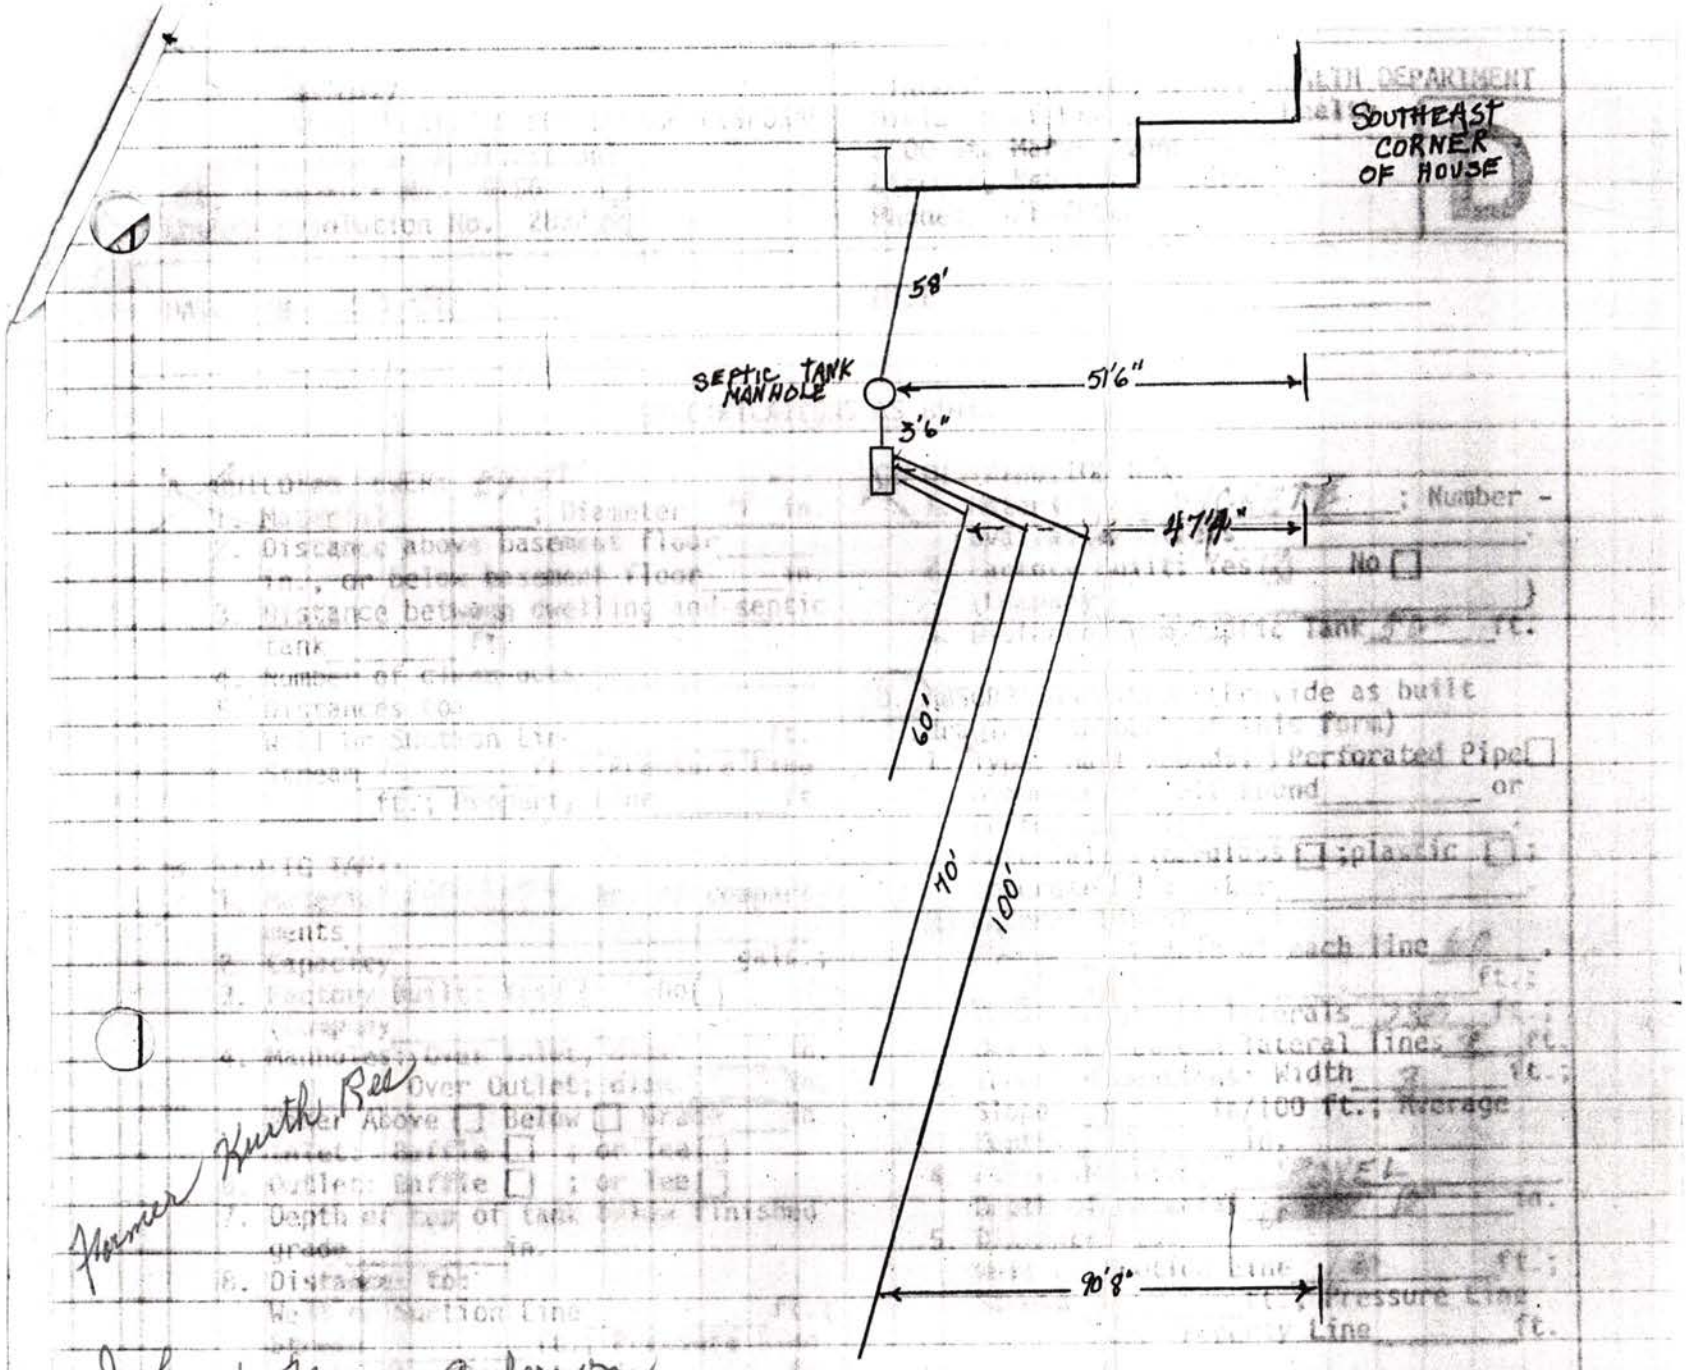

former Keith Rea

John + Mary Anderson
12700 N.W. 27th Lincoln,

ADD ON
ABSORPTION
FIELD

LEGAL DESCRIPTION: Parcel "A"

Lot 5, Block 2, Valleyhome Farms and a tract of land described as follows: Beginning at the Southwest corner of Lot 4, Block 2, Valleyhome Farms. Thence in a Northerly direction along the West line of said Lot 4 on an assumed bearing of N 00° 45' 56" W a distance of Four Hundred Thirty-Two and Fifty-Five Hundredths (432.55) feet to the Northwest corner of said Lot 4. Thence S 89° 56' 41" E along the North line of said Lot 4 a distance of Five Hundred Thirty-Nine and Thirty-Three Hundredths (539.33) feet to the Northeast corner of said Lot 4. Thence S 17° 24' 48" W along the Easterly line of said Lot 4 a distance of One Hundred Seventy-Eight and Eighteen Hundredths (178.18) feet. Thence N 76° 03' 31" W a distance of One Hundred Fourteen and Four Hundredths (114.04) feet. Thence S 33° 44' 48" W a distance of Two Hundred Ninety-Five and No Tenths (295.0) feet. Thence S 17° 24' 48" W a distance of Eighty and No Tenths (80.0) feet to a point on the Southerly line of said Lot 4. Thence N 72° 35' 12" W along the Southerly line of said Lot 4 a distance of Thirty-Five and No Tenths (35.0) feet to the point of curvature of a Four Hundred Seventy-Four and Five Tenths (474.5) foot Radius Curve. Thence in a Westerly direction along said Four Hundred Seventy-Four and Five Tenths (474.5) Radius Curve to the Left, having a Chord Bearing of N 81° 40' 34" W, a Chord distance of One Hundred Forty-Nine and Ninety-One Hundredths (149.91) feet to the Point of Beginning and containing a calculated area of 3.62 Acres more or less.

Lincoln-Lancaster County Health Department

2200 St. Mary's Avenue, Lincoln, Nebraska 68502 Phone: 441-8022

REAL ESTATE TRANSFER/LOAN APPROVAL FORM

This form must be completed and returned to request a real estate transfer inspection.

MAKE CHECK PAYABLE TO: Lincoln-Lancaster County Health Department or LLCHD

☐ Enclosed is $150.00. Allow two weeks for processing. Incomplete information will delay processing.

☐ Evaluation of the Individual Water System ☐ Evaluation of the Sewage Disposal System

Legal Description of Property: Street Address 12700 N.W. 27th ST.

Twp 11N Range 6E Section 9 1/4 ___ 1/4 ___ Block ___ Lot ___ Addition ___

Directions to Property 4 MI NORTH OF KAWASAKI PLANT ON N.W. 27th EAST SIDE OF RD. 1/2 MI. N. OF WAVERLY RD.

Location of Well N. OF HOUSE Tap Location: Inside ☐ Outside ☑

Location of Sewage System S. OF HOUSE Year Installed 1986

	NAME	ADDRESS	PHONE
Present Owner:	J. ANDERSON		
Tenant/Buyer:			
Return to:	J. ANDERSON	(SEE ABOVE)	783-2013

Signature of Applicant John Anderson Address 12700 N.W. 27th RAYMOND NE 68428 Date 10/20/93

HEALTH DEPARTMENT USE ONLY

Date Received 10/20/93 Received $150.00 Check ☑ Cash ☐

PRELIMINARY STATUS--By R Marquart **DATE:** 10/21/93

WATER SYSTEM:	Approved	Disapproved	**SEWAGE SYSTEM**	**Additional Site Visits**
Construction	☑	☐	Approved ☑	Date ___/___/___ by ___
Bacteria	☑ 0 /ml	☐ ___ /ml	Provisional ☐	Date ___/___/___ by ___
Nitrate*	☑ 9.7 ppm	☐ ___ ppm	Disapproved ☐	Date ___/___/___ by ___

Comments: Recommend checking to see if septic tank needs pumping.
* It may be wise to periodically check the nitrate level because it is approaching the 10 ppm limit which could be harmful to infants. See Attached Letter ☐

FINAL STATUS

WATER SYSTEM: Approved: ☑ **SEWAGE DISPOSAL SYSTEM** Approved: ☑ Provisional Approval: ☐

Approved by R. Marquart Date 10/28/93

Approval or disapproval is based on State and local standards for construction, location and water quality. Inspection is based on visible construction and operation at the time of inspection. Approval or provisional approval does not imply or express a guarantee of system operations.

011

LINCOLN-LANCASTER COUNTY HEALTH DEPARTMENT

2200 St. Marys Avenue Phone (402) 471-7800 Lincoln, Nebraska 68502

REAL ESTATE TRANSFER / LOAN APPROVAL

This form must be completed and returned to request a real estate transfer inspection.

MAKE CHECKS PAYABLE TO: Lincoln-Lancaster County Health Department.

☒ Evaluation of the Individual Water System Date: 5-22-92

☒ Evaluation of the Sewage Disposal System ☒ Enclosed is $75.00 150.00

Legal Description of Property: See attached TWP. 11; RANGE 6; SECTION 9; BLOCK 1

LOT 5; ADDITION VALLEY HOME ESTATES; Street Address 12700 NW 27th St. Raymond NE

Directions to Property Call owners John wk# 472-1190

Mary Ann hm# 783-2013

Location of Well Ask owners Tap Location: Inside ☐ Outside ☐

Location of Sewage System Ask owners Year Installed ____

	NAME	ADDRESS	PHONE
Present Owner:	John & Mary Ann Anderson	12700 NW 27th Raymond	See above
Tenant/Buyer:	Same		
Return to:	Victor Bank	PO Box 5306 Lincoln NE 68505	465-7505

NOTE: Allow two weeks for processing. Incomplete information will delay processing.

Signature of Applicant Cathy Mueller Address Victor Bank

==========

HEALTH DEPARTMENT USE ONLY

Date Received 05/27/92 Received $75.00 Check ☒ Cash ☐

$150.00 #18741

PRELIMINARY STATUS--DATE 5-29-92

WATER SYSTEM:	Approved	Disapproved	SEWAGE SYSTEM:		SITE VISIT:
Construction	☒	☐	Approved:	☒	Date 5-29-92 by RM
Bacteria	☒	☐	Provisional:	☐	Date ____ by ____
Nitrate	☒ 8.8ppm	☐	Disapproved:	☐	Date ____ by ____

Comments: Nitrate level is approaching the 10ppm limit. It may be wise to check the nitrate level periodically. Recommend checking to see if septic tank needs pumping. See Attached Letter ☐

FINAL STATUS

WATER SYSTEM:	SEWAGE DISPOSAL SYSTEM:	
Approved: ☒	Approved: ☒	Provisional Approval: ☐

APPROVED BY Ken Mayfield, R.S. DATE 6-8-92

Approval or disapproval is based on written standards for construction, location and water quality. Inspection is based on visible construction and operation at the time of inspection. Approval or provisional approval does not imply or express a guarantee of system operation. WELLS - Nebraska Safe Drinking Water Act,
- Standards for A Private Well in Nebraska

FG.4120 INDIVIDUAL SEWAGE SYSTEMS - County Resolution #2832

LINCOLN-LANCASTER COUNTY HEALTH DEPARTMENT

2200 St Marys Avenue Phone (402) 471-7800 Lincoln, Nebraska 68502

RECEIVED MAY 14 1991

REAL ESTATE TRANSFER / LOAN APPROVAL

This form must be completed and returned to request a real estate transfer inspection.

MAKE CHECKS PAYABLE TO: Lincoln-Lancaster County Health Department.

☒ Evaluation of the Individual Water System Date: _____

☒ Evaluation of the Sewage Disposal System ☒ Enclosed is $150.00

Legal Description of Property: TWP. 11N; RANGE 6E; SECTION 9; BLOCK 2

LOT 5; ADDITION Valleyhome Farms; Street Address 12700 N.W. 27 Raymond, Ne

Directions to Property Hwy 34 to Kawaski Plant cross viaduct turn left to W Rose then turn North 4 miles - 1st house on the east side past W. Waverly Road - a Brick ranch

Location of Well turn paper over Tap Location: Inside ☐ Outside ☒

Location of Sewage System on other side of sheet Year Installed _____

	NAME	ADDRESS	PHONE
Present Owner:	Robert V and Rae Anne Hekwerth	12700 N.W. 27 Raymond, Ne	783-2333
Tenant/Buyer:	John and Mary Ann Anderson	1918 Roosevelt Blvd	264-80-4288
Return to:			

NOTE: Allow two weeks for processing. Incomplete information will delay processing.

Signature of Applicant Marge Hunt Address 914 A, Lincoln, Ne 68510

==========

HEALTH DEPARTMENT USE ONLY

Date Received MAY 14, 1991 Received $150.00 Check ☒ Cash ☐

PRELIMINARY STATUS--DATE 5-15-91

WATER SYSTEM:	Approved	Disapproved	SEWAGE SYSTEM:		SITE VISIT:
Construction	☒	☐	Approved:	☐	Date 5-15-91 by JM
Bacteria O	☒	☐	Provisional:	☒	Date _____ by _____
Nitrate 9.1	☒	☐	Disapproved:	☐	Date _____ by _____

Comments: Appears not to be sufficient subsurface lateral for this soil type. Thus a provisional approval. Recommend checking to see if septic tank needs pumping 200 extra feet of lateral added on 5-22-91

See Attached Letter ☐

FINAL STATUS

WATER SYSTEM:	SEWAGE DISPOSAL SYSTEM:	
Approved: ☒	Approved: ☐	Provisional Approval: ☒

APPROVED BY Ron Marquart R.S. DATE 5-22-91

Approval or disapproval is based on written standards for construction, location and water quality. Inspection is based on visible construction and operation at the time of inspection. Approval or provisional approval does not imply or express a guarantee of system operation. WELLS - Nebraska Safe Drinking Water Act,
- Standards for A Private Well in Nebraska

FG.4120 INDIVIDUAL SEWAGE SYSTEMS - County Resolution #2832