LINCOLN-LANCASTER COUNTY HEALTH DEPARTMENT

ENVIRONMENTAL HEALTH DIVISION

3140 "N" STREET Lincoln, NE 68510-1514 (402) 441-8000

NON TRANSFERABLE

PERMIT

Permit
SEWAGE INSTALLATION

No. 95380134501

Issued 09/18/95
Expires 03/18/96
Revenue Code 18754

Establishment
THOMAS ZUMPFE
T10N R8E SEC 25
LOT 8
500 S 176 STREET

FEES: $150.00

TOTAL $150.00

Permittee
THOMAS ZUMPFE
BOX05502
BOX 05502
LINCOLN NE 68505

Issued By M. Jane Ford
Health Director

THIS LICENSE OR PERMIT IS ISSUED SUBJECT TO REVOCATION AS PROVIDED BY LAW "POST IN A PROMINENT PLACE"

FORM 20103-0477
REQUEST FOR SITE CLEARANCE AND PERMIT
FOR INDIVIDUAL SEWAGE DISPOSAL SYSTEM
City Ordinance No. 9150 ☐
County Resolution No. 2832 ☒

LINCOLN-LANCASTER COUNTY HEALTH DEPARTMENT
Division of Environmental Health
2200 St. Marys Avenue
Lincoln, Nebraska 68502
Phone: 471-7800

A

FILING FEE: $ 150.00

FILE NO. _____

DATE: 9-8-95

The undersigned hereby requests SITE CLEARANCE and PERMIT to construct an Individual Sewage Disposal System in conformance with appropriate resolution or ordinance, as described herein:

1. Legal description of property: Twp. 10N ; Range 8E ; Section 25 ;
   Block — : Lot 8 IT. : Addition —
   Street Address 400 So 176TH, Lincoln NE 68520

2. Property Use: Residential ☒ ; Commercial ☐ Other Use ☐
   No. of Bedrooms 3 . Describe _____

3. Type of Individual Sewage Disposal System: Septic Tank ☐ ; Other ☒ LAGOON

4. Distance to public sewer: N/A ft.

Thomas Dwyer
Signature of Applicant (Owner or Lessee)

P.O. Box 5502, Lincoln NE 68505
Address

(Do not write below this double line)

1. Health Department: Date Rec'd. 9/8/95 . Date Frwd. 9/8/95 . ACTION: Approved ☒ Disapproved ☐ Signature: Jerrold C. Hood

2. Supt. Bldg. Insp.: or Village Clerk: Date Rec'd. 9/8/95 . Date Frwd. 9/8/95 . ACTION: Approved ☑ Disapproved ☐ Signature: TK

3. City or County Engineer: Date Rec'd. 9/08/95 . Date Frwd. _____ . ACTION: Approved ☒ Disapproved ☐ Signature: Glenn Williamson

REMARKS OR REASONS FOR DISAPPROVAL _____

Site Visits:
Date: 11/6/95 by: L.C.H. ~~TOO MUCH LID ON LAGOON~~
Date: 5/16/96 by: L.C.H. Need warning signs
Date: 5/30/96 by: L.C.H.

INSTALLATION FINAL WRITTEN APPROVAL
Date: 5/30/96 By: Jerrold C. Hood

White: Health Dept. Copy
Yellow: Engineers Copy
Pink: Bldg. Inspector's Copy

FORM 23-43

FORM 20102-0477
PRELIMINARY PLANS & SPECIFICATIONS FOR SEWAGE DISPOSAL SYSTEM (Annex to Application)
City Ordinance No. 9150 ☐
County Resolution No. 2832 ☐

LINCOLN-LANCASTER COUNTY HEALTH DEPARTMENT
Division of Environmental Health
2200 St. Marys Avenue
Lincoln, Nebraska 68502
Phone: 471-7800

C

Sketch of property showing Percolation Test hole locations, well, residence, direction and property line.

FILE NO._____

Indicate on sketch if residence and well are exisiting or proposed.

(ATTACHED PLAN VIEW)

REVIEWING ACTION


Remarks: _____

_____

Date: _____

Minimum Design Requirement
1. Capacity of Septic Tank _____ gals.
2. Total Length of Laterals _____ ft.
3. With a Trench Width of _____ in.
4. Total Area of Lateral needed _____ sq.ft.

_____
Signature of Reviewing Official

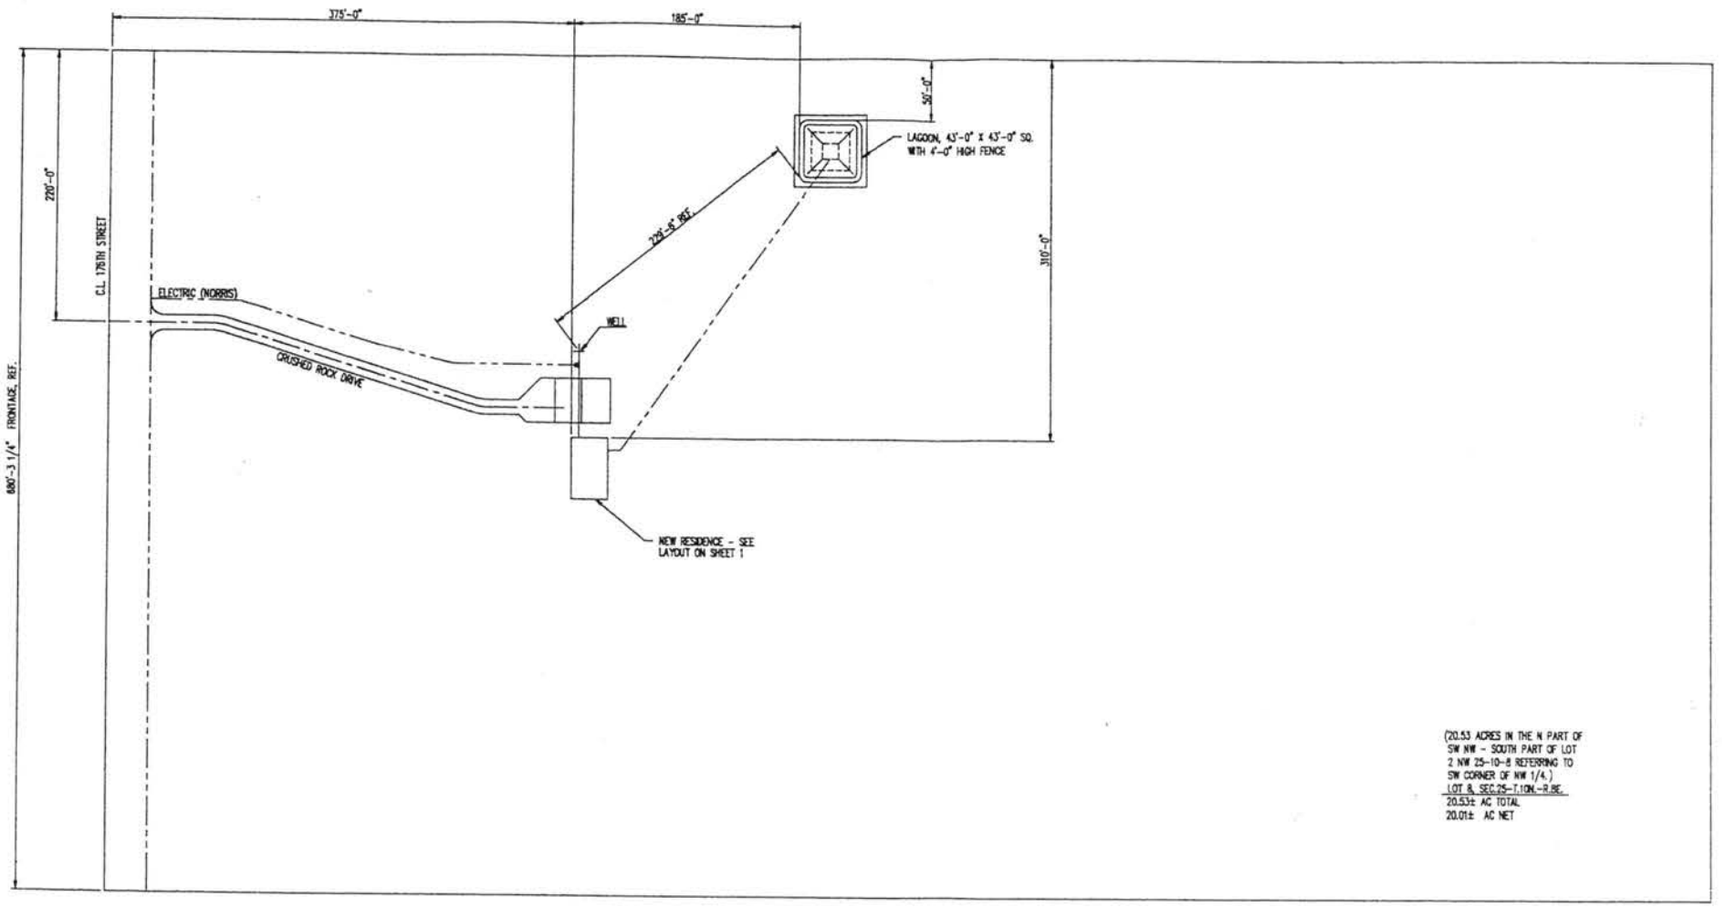

(20.53 ACRES IN THE N PART OF SW NW - SOUTH PART OF LOT 2 NW 25-10-8 REFERRING TO SW CORNER OF NW 1/4.)
LOT 8, SEC.25-T.10N.-R.8E.
20.53± AC TOTAL
20.01± AC NET

SITE PLAN

NORTH

REV	DATE	DESCRIPTION	DWN	CKD	APP

R.T. ZUMPFE ENGINEERING, INC.
P.O. BOX 5602 ▫ LINCOLN, NE 68505 ▫ (402)467-5300

R. T. ZUMPFE
RESIDENCE
SITE PLAN

SCALE 1" = 50' DATE 9-1-95
DRAWN BY RTZ/Z CHECKED APPROVED
JOB NO. CITY.
DRAWING NO. 95H0 | 0

007

Lincoln-Lancaster County Health Department

3140 "N" Street, Lincoln, Nebraska 68510 Phone: 441-8022

REAL ESTATE TRANSFER/LOAN APPROVAL FORM

FOR PROPERTY IN **LANCASTER COUNTY** ONLY

This form must be completed and returned with payment to request a real estate transfer inspection.

MAKE CHECK PAYABLE TO: "Lincoln-Lancaster County Health Department" or "LLCHD"

☒ Enclosed is $150.00. Allow two weeks for processing. Incomplete information will delay processing.

Legal Description of Property: Street Address 500 So 176TH Lincoln 68520

Twp 10N Range 8E Section 25 1/4 ___ 1/4 ___ Block ___ Lot 8 Addition ___

Directions to Property 5 BLOCKS SO. OF "O" ST ON 176TH

Location of Well 30' NORTH OF GARAGE Tap Location: Inside ☐ Outside ☒

Location of Sewage System NORTHEAST OF HOUSE. Year Installed 1995

	NAME	ADDRESS	PHONE
Present Owner:	R. Thomas Zumpfe	500 So 176TH	781-9213 (HOME) 467-5300 (OFFICE)
Tenant/Buyer:			
Return to:	WEST GATE BANK	MAIN OFFICE - WEST "O" ST ATTN: MATT HINCHOW	434-3456

Signature of Applicant R. Thomas Zumpfe Address 500 So 176TH Lincoln NE 68520 Date 5 / 3 / 96

HEALTH DEPARTMENT USE ONLY

RECEIVED
Date 5 / 3 / 96
Initials J.C.H.
Amount 150.00
Check No. 4378

DATA ENTRY
Date ___ / ___ / ___
Case No. ___
Initials ___

PRELIMINARY STATUS--By Jerrold C. Hood **DATE:** 5 / 6 / 96

WATER SYSTEM:	Approved	Disapproved
Construction	☒	☐
Bacteria	☒ 0 /ml	☐ ___ /ml
Nitrate	☒ <0.1 ppm	☐ ___ ppm

SEWAGE SYSTEM
Approved ☒
Provisional ☐
Disapproved ☐

Additional Site Visits
Date 5 / 16 / 96 by J.C.H.
Date 5 / 30 / 96 by J.C.H.
Date 5 / 30 / 96 by J.C.H.

Comments: LAGOON NOT FENCED YET.

See Attached Letter ☐

FINAL STATUS

WATER SYSTEM: Approved ☒ **SEWAGE DISPOSAL SYSTEM:** Approved ☒ Provisional Approval ☐

Approved by Jerrold C. Hood R.E.H.S. Date 5 / 30 / 96

Approval or disapproval is based on State and local standards for construction, location and water quality. Inspection is based on visible construction and operation at the time of inspection. Approval or provisional approval does not imply or express a guarantee of system operations.

White - Applicant after approval Yellow - Environmental Health Pink - Business Office

Revised/Reprint: 10-95