LINCOLN-LANCASTER COUNTY HEALTH DEPARTMENT

3140 "N" STREET ENVIRONMENTAL HEALTH DIVISION Lincoln, NE 68510-1514 (402) 441-8000

NON TRANSFERABLE

PERMIT

Permit No. 96380139201

SEWAGE INSTALLATION

Issued 01/16/96
Expires 07/16/96
Revenue Code 18754

Establishment

RODNEY MEYER
T11N R5E SEC 9
LOT 23
12300 NW 112 STREET

FEES: $150.00

TOTAL $150.00

Permittee

RODNEY MEYER
12300 NW 112 ST
MALCOLM NE 68402

Issued By M. Jane Ford
Health Director

THIS LICENSE OR PERMIT IS ISSUED SUBJECT TO REVOCATION AS PROVIDED BY LAW "POST IN A PROMINENT PLACE"

FORM 20103-0477
REQUEST FOR SITE CLEARANCE AND PERMIT
FOR INDIVIDUAL SEWAGE DISPOSAL SYSTEM
City Ordinance No. 9150 ☐
County Resolution No. 2832 ☐

LINCOLN-LANCASTER COUNTY HEALTH DEPARTMENT
Division of Environmental Health
3140 N Street
Lincoln NE 68510
(402)-441-8022

A

FILING FEE: $ 150.00

FILE NO. _____

DATE: 1-3-96

The undersigned hereby requests SITE CLEARANCE and PERMIT to construct an Individual Sewage Disposal System in conformance with appropriate resolution or ordinance, as described herein:

1. Legal description of property: Twp. 11N ; Range 5E ; Section 9 SW¼;
   Block _____ : Lot 23 I.T. : Addition _____
   Street Address 12300 NW 112 TH MALCOLM NE

2. Property Use: Residential ☑ ; Commercial ☐ Other Use ☐
   No. of Bedrooms 3 . Describe _____

3. Type of Individual Sewage Disposal System: Septic Tank ☐ ; Other ☒
   Lagoon must be sealed.

4. Distance to public sewer: NA ft.

RODNEY MEYER

Rodney Meyer
Signature of Applicant (Owner or Lessee)

(402) 796-2456

12300 NW 112 MALCOLM NE
Address

(Do not write below this double line)

1. Health Department: Date Rec'd. 1/3/96 . Date Frwd. 1/3/96 . ACTION: Approved ☒ Disapproved ☐ Signature: Gerald C. Wood

2. Supt. Bldg. Insp.: or Village Clerk Date Rec'd. _____ . Date Frwd. 1/6/96 . ACTION: Approved ☒ Disapproved ☐ Signature: [signature]

3. City or County Engineer : Date Rec'd. _____ . Date Frwd. _____ . ACTION: Approved ☒ Disapproved ☐ Signature: Jim Ploanh

REMARKS OR REASONS FOR DISAPPROVAL _____

Site Visits:
Date: 1-17-96 by: rm need fence, must be sealed
Date: _____ by: _____
Date: _____ by: _____

INSTALLATION FINAL WRITTEN APPROVAL
Date: _____ By: _____

White: Health Dept. Copy
Yellow: Engineers Copy
Pink: Bldg. Inspector's Copy

FORM 23-43

FORM 20104-0477
PLANS & SPECIFICATIONS FOR SEWAGE DISPOSAL SYSTEM (Annex to Application)
City Ordinance No. 9150 ☐
County Resolution No. 2832 ☐

Lincoln-Lancaster County Health Dept.
3140 "N" Street
Lincoln, NE 68510

D

DATE: _____

FILE NO: _____


SPECIFICATIONS AS BUILT

A. BUILDING SEWER:
1. Material PVC #40; Diameter 4 in.
2. Distance above basement floor _____ in., or below basement floor 8 in.
3. Distance between dwelling and septic tank 182 ft.
4. Number of clean-outs 3.
5. Distances to:
Well or Suction Line _____ ft.; Stream _____ ft.; Pressure Line _____ ft.; Property Line _____ ft.


B. SEPTIC TANK:
1. Material _____; No. of compartments _____.
2. Capacity _____ gals.;
3. Factory Built: Yes ☐ No ☐
(Company _____)
4. Manholes: Over Inlet; diam. _____ in.
Over Outlet; diam. _____ in.
Riser Above ☐ Below ☐ Grade ____ in.
5. Inlet: Baffle ☐ ; or Tee ☐
6. Outlet: Baffle ☐ ; or Tee ☐
7. Depth of top of tank below finished grade _____ in.
8. Distances to:
Well or Suction Line _____ ft.; Stream _____ ft.; Pressure Line _____ ft.; Property Line _____ ft.

C. DISTRIBUTION BOX:
1. Material _____; Number - available outlets _____.
2. Factory Built: Yes ☐ No ☐
(Company _____)
3. Distance from Septic Tank _____ ft.


D. ABSORPTION FIELD: (Provide as built drawings on back of this form)
1. Type: Half Rounds ☐ Perforated Pipe ☐
Diameter of Half Round _____ or Perforated Pipe _____.
Material: fiberglass ☐ ; plastic ☐ ; concrete ☐ ; other _____.
2. Lateral Lines:
Number ___ ; Length of each line _____, _____, _____, _____, _____ ft.;
Total length of laterals _____ ft.;
Distance between lateral lines ____ ft.
3. Trench dimensions: Width _____ ft.;
Slope _____ in/100 ft.; Average Depth _____ in.
4. Filter Material: _____,
Depth of Material _____ in.
5. Distances to:
Well or Suction Line _____ ft.; Stream _____ ft.; Pressure Line _____ ft.; Property Line _____ ft.

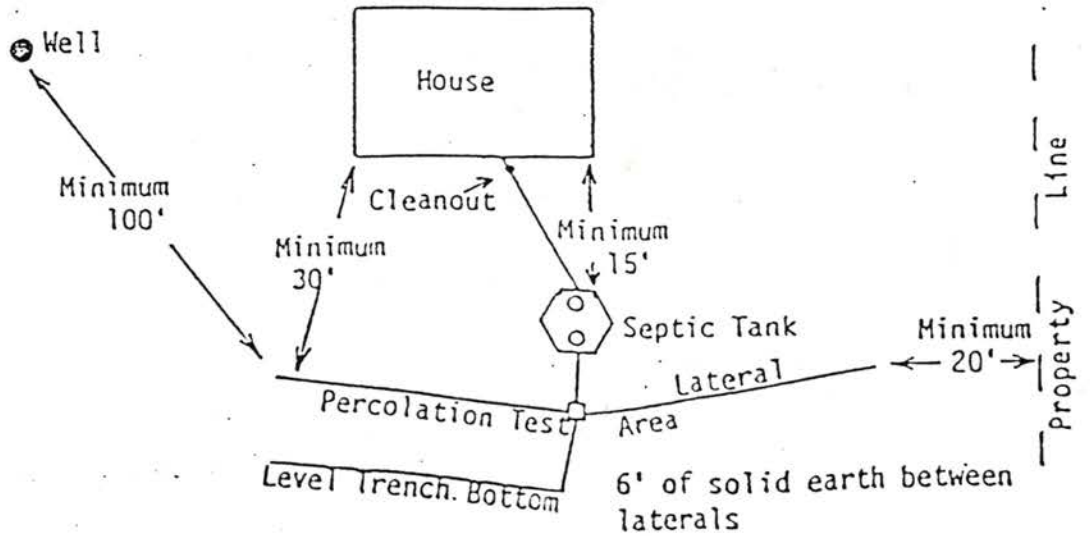

TYPICAL INDIVIDUAL SEWAGE SYSTEM DESIGN

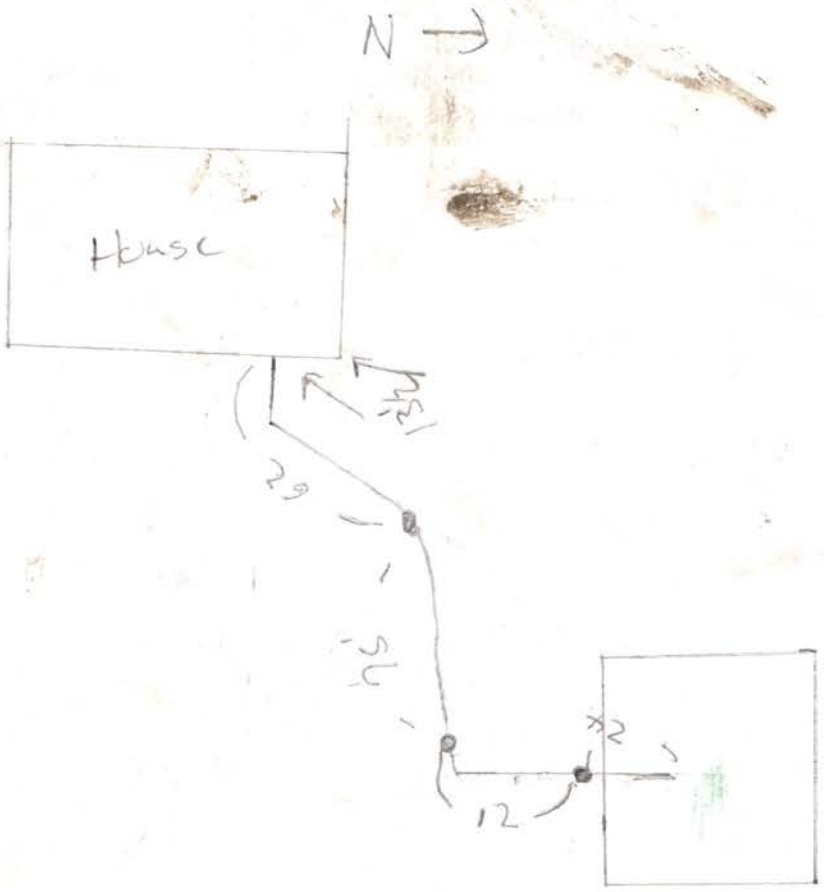

Harold Casement [Capital City Trenching]

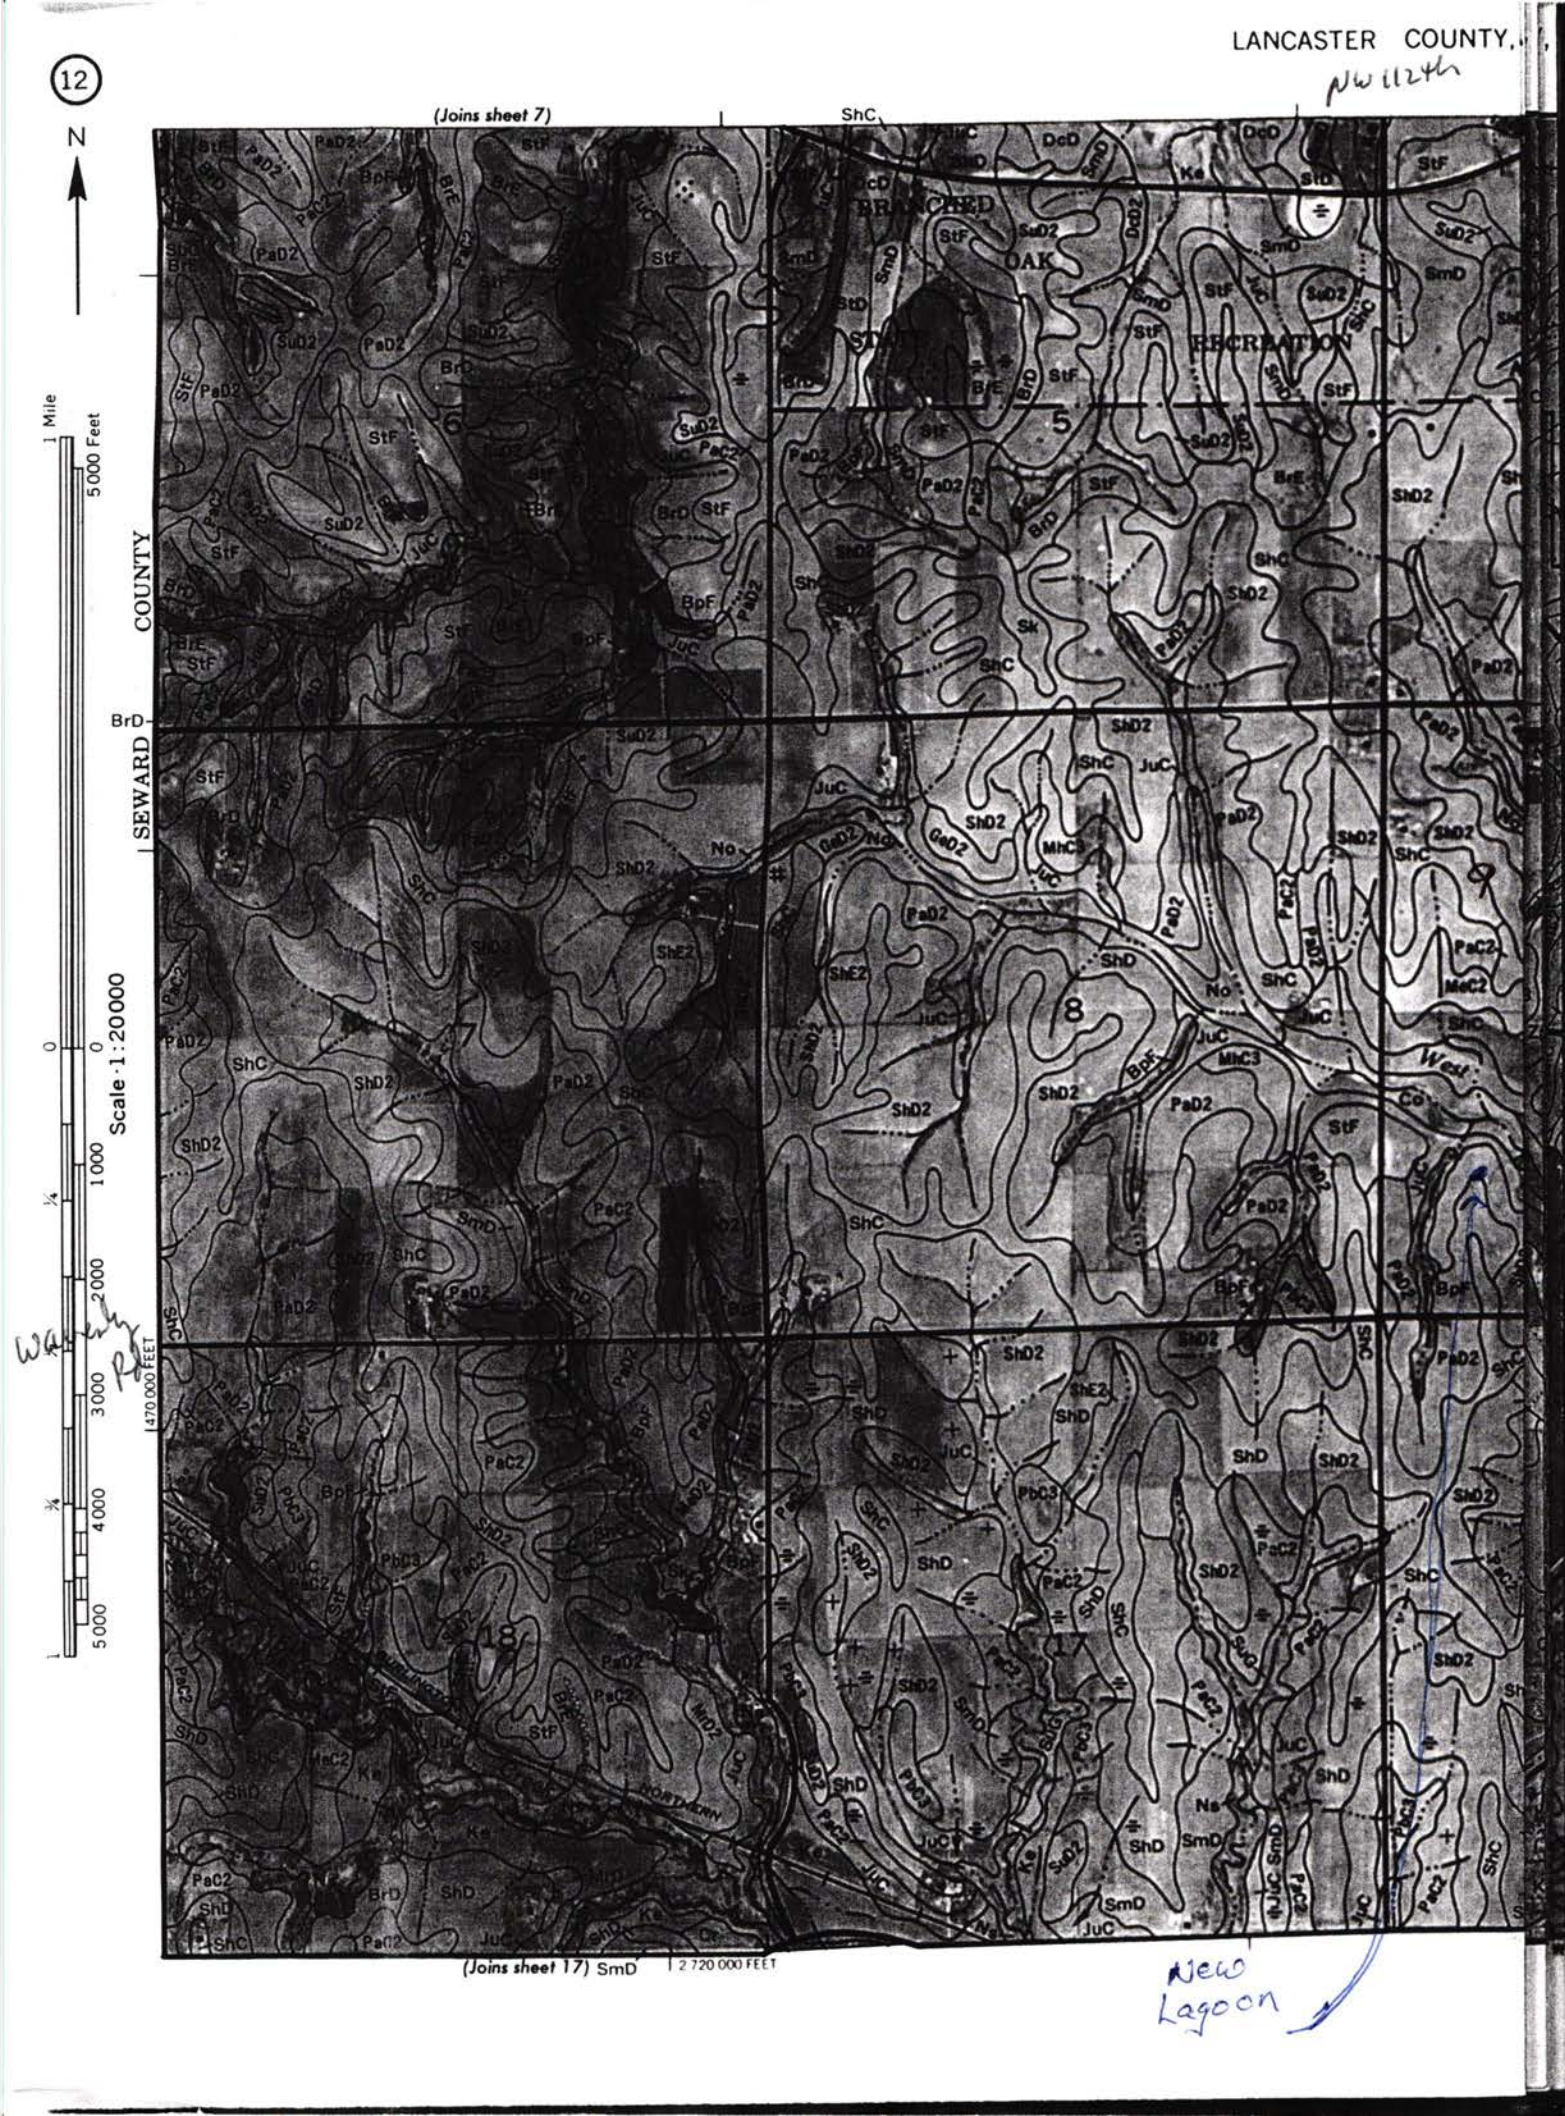
LANCASTER COUNTY
NW 112th
(Joins sheet 7)
ShC
BRANCHED OAK
RECREATION
COUNTY
SEWARD
BrD
N
1 Mile
5000 Feet
Scale 1:20000
0
1000
2000
3000
4000
5000
470 000 FEET
(Joins sheet 17) SmD
2 720 000 FEET
West
New Lagoon