Lincoln-Lancaster County Health Department
ENVIRONMENTAL PUBLIC HEALTH DIVISION

009676

3140 N STREET · LINCOLN, NE 68510-1514

(402) 441-8000

Permit: SEWAGE INSTALLATION
SEPTIC SYSTEM

Permit # 06380326201

Issued 10/06/06
Expires 10/06/07
Revenue Code 3157

Establishment:
WILLIAM &LISA ROSS
T10N R8E SEC 31
BLK 2 LOT 8-10
11751 A ST-WALTON

FEES: $290.00

Permittee:
WILLIAM &LISA ROSS
20912 A ST
EAGLE NE 68347

TOTAL: $290.00

Bruce D. Dart

Bruce D. Dart, Health Director

POST IN A PROMINENT PLACE

Lincoln-Lancaster County Health Department
Environmental Health Division
3140 "N" Street • Lincoln, NE 68510-1514
Phone: 402-441-8022

A

Permit Number: 06380326201

Sewage Disposal System

Request for Site Clearance and Permit

Include Form B, Form C and Applicable Fees with this Application.

☒ Septic System ☐ Lagoon ☐ Other (Refer to Form C)

The undersigned hereby requests site clearance and permit to construct a Sewage Disposal System in conformance with appropriate resolution or ordinance, as described herein:

PLEASE PRINT OR TYPE

A. System Location (Indicate correct number and street)

Address 11751 A (no rural route) City Walton NE, Zip 68461

Legal Description LCR 5876 1/4 1/4 Section 31 Township 10 Range 8 Subdivision Addition Block 2 Lot 8 & 9

Geographical Location (if known): Longitude _____ Latitude _____ Northwest 1/4 of Lots, adj 9 & 10 Lots

☐ Check if system mail address is not the same as the owner's address

B. Owner

Name William & Lisa Ross Signature Lisa J. Ross

Address 20912 A Street City/State/Zip Eagle NE 68347

☐ Check if owner designed system Home Phone (402) 781-9311 Work Phone 402 4895576

C. Contractor

Name _____ Company Name _____

Address _____ City/State/Zip _____

☐ Check if contractor designed system Work Phone _____

D. Engineer/Installer ☐ Check and complete if engineer designed system

Designer Name Jeremy Williams Firm Desc. Assoc. Work Phone _____

E. This System Will Serve a

☐ Residential Dwelling Number of Bedrooms _____ Is there a Whirlpool Bathtub YES NO

☒ Commercial Establishment/Other Facility Specify Mechanic shop (Car Repair)

Design flow in gallons per day _____ Type of Wastewater: ☐ Domestic ☐ Non-Domestic.

DO NOT WRITE BELOW THIS LINE

Approval Process ☐ Municipal Code 24.38 ☒ County Resolution No. 2832

1. **Health Department** Date rec'd _____ Date frwd _____ ACTION ☐ Approved ☐ Disapproved Signature _____
2. **Supt. Bldg. Insp. or Village Clerk** Date rec'd _____ Date frwd _____ ACTION ☒ Approved ☐ Disapproved Signature Dale Stertz by Jeff Wiltfong
3. **City or County Engineer** Date rec'd 10-6-06 Date frwd 10-6-06 City 10-9-06 10-9-06 ACTION ☐ Approved ☐ Disapproved Signature _____

Installation Final Written Approval

By _____

Date 1/29/07


Business Office Use Only

Date Rec'd 10/09/06

Amt Paid 290.00

Rec'd By _____ Cash/Check No. 2030

FORM 23-100 10-96 White - Health Dept. Yellow - Engineer Pink - Bldg. Inspector

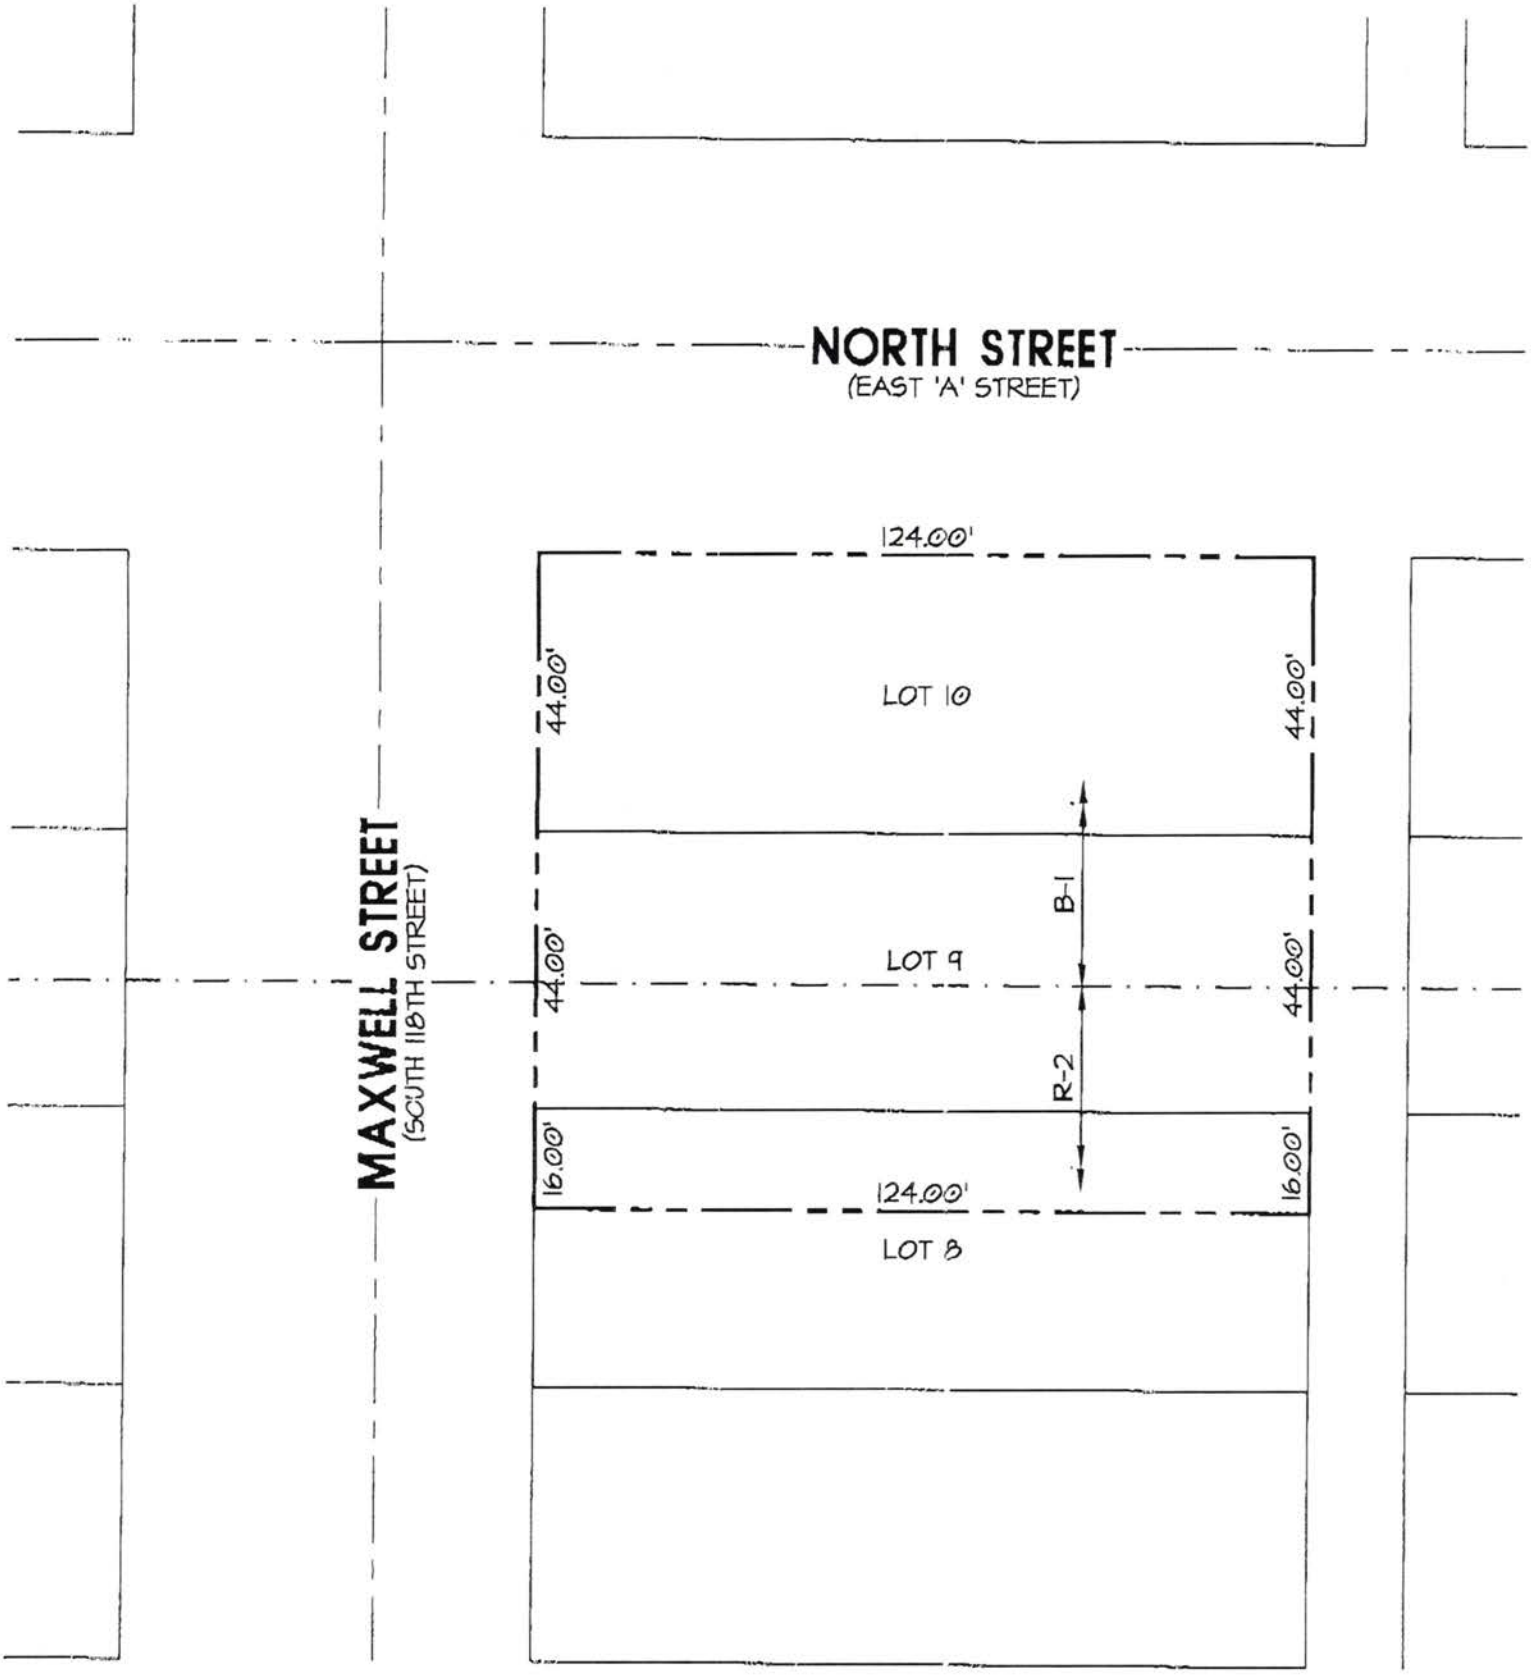

Design Associates
of Lincoln, Inc.
ARCHITECTS • ENGINEERS • PLANNERS
PERSHING SQUARE 1609 "N" STREET LINCOLN NEBRASKA 68508
voice:402.474.3000 desassoc@inebraska.com fax:402.474.4045


N

1520 S. 118TH STREET

SCALE: 1" = 30'

10 OCT 2006

Pollution Control Project
Ø60WTØ35 DHB
Nebraska DEQ
APPROVED
DEC 22 2006

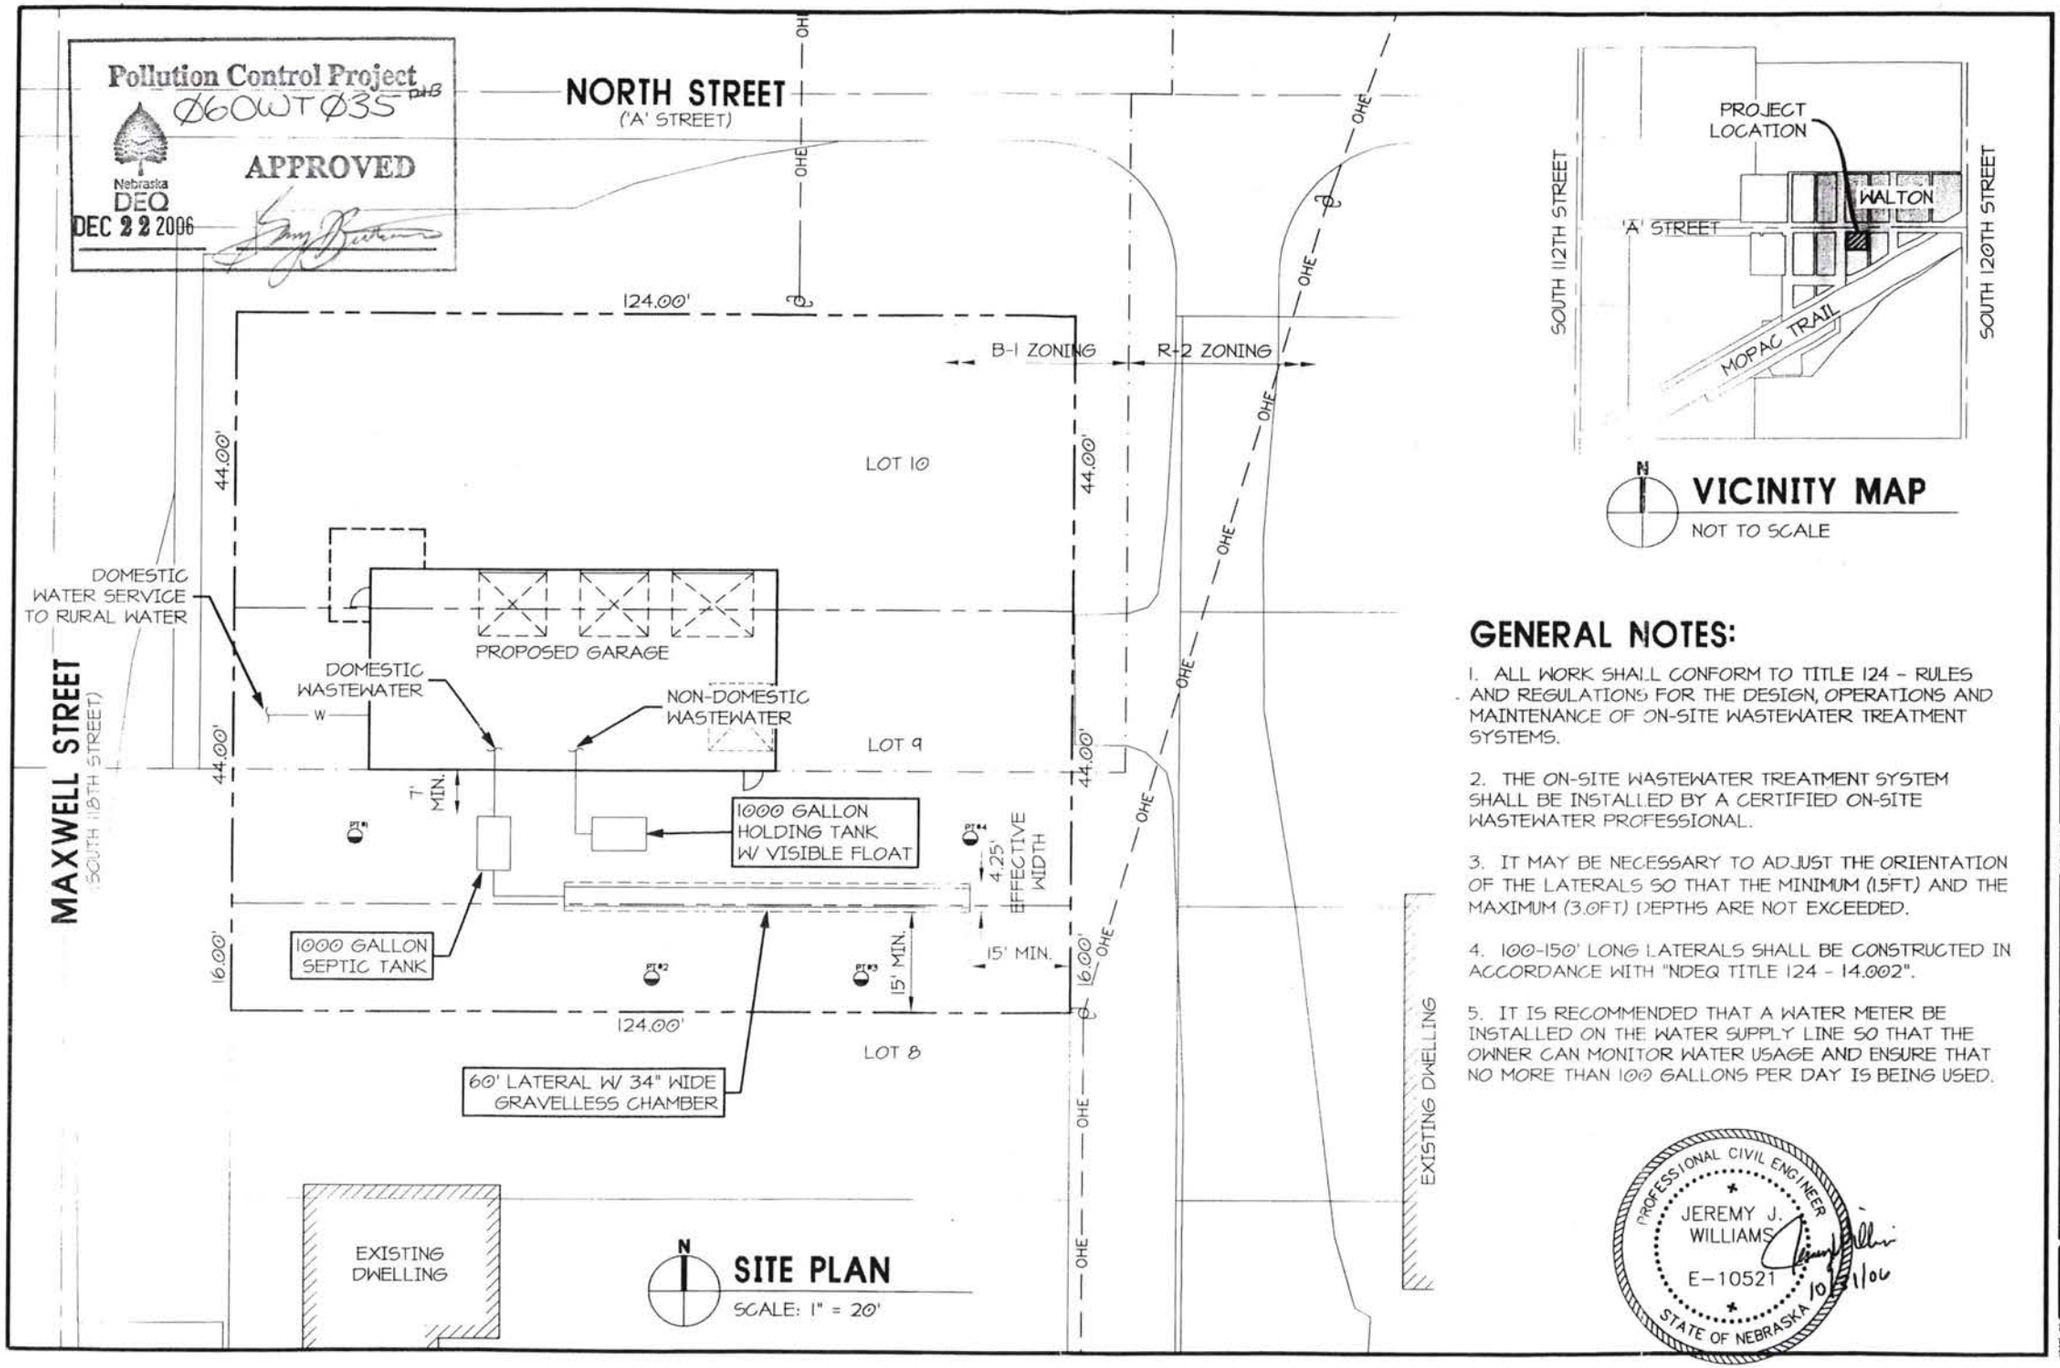

GENERAL NOTES:

1. ALL WORK SHALL CONFORM TO TITLE 124 - RULES AND REGULATIONS FOR THE DESIGN, OPERATIONS AND MAINTENANCE OF ON-SITE WASTEWATER TREATMENT SYSTEMS.

2. THE ON-SITE WASTEWATER TREATMENT SYSTEM SHALL BE INSTALLED BY A CERTIFIED ON-SITE WASTEWATER PROFESSIONAL.

3. IT MAY BE NECESSARY TO ADJUST THE ORIENTATION OF THE LATERALS SO THAT THE MINIMUM (1.5FT) AND THE MAXIMUM (3.0FT) DEPTHS ARE NOT EXCEEDED.

4. 100-150' LONG LATERALS SHALL BE CONSTRUCTED IN ACCORDANCE WITH "NDEQ TITLE 124 - 14.002".

5. IT IS RECOMMENDED THAT A WATER METER BE INSTALLED ON THE WATER SUPPLY LINE SO THAT THE OWNER CAN MONITOR WATER USAGE AND ENSURE THAT NO MORE THAN 100 GALLONS PER DAY IS BEING USED.

PROFESSIONAL CIVIL ENGINEER
JEREMY J. WILLIAMS
E-10521
STATE OF NEBRASKA
10/31/06

date: 31 OCT 2006
revised:

1180 1 'A' STREET
ON-SITE WASTEWATER TREATMENT SYSTEM
WALTON, NEBRASKA

Design Associates of Lincoln, Inc.
ARCHITECTS • ENGINEERS • PLANNERS
PERSHING SQUARE 1609 "N" STREET LINCOLN NEBRASKA 68508
voice:402.474.3000 designassoc@inebraska.com fax:402.474.4045

sheet no. 1 OF 1